


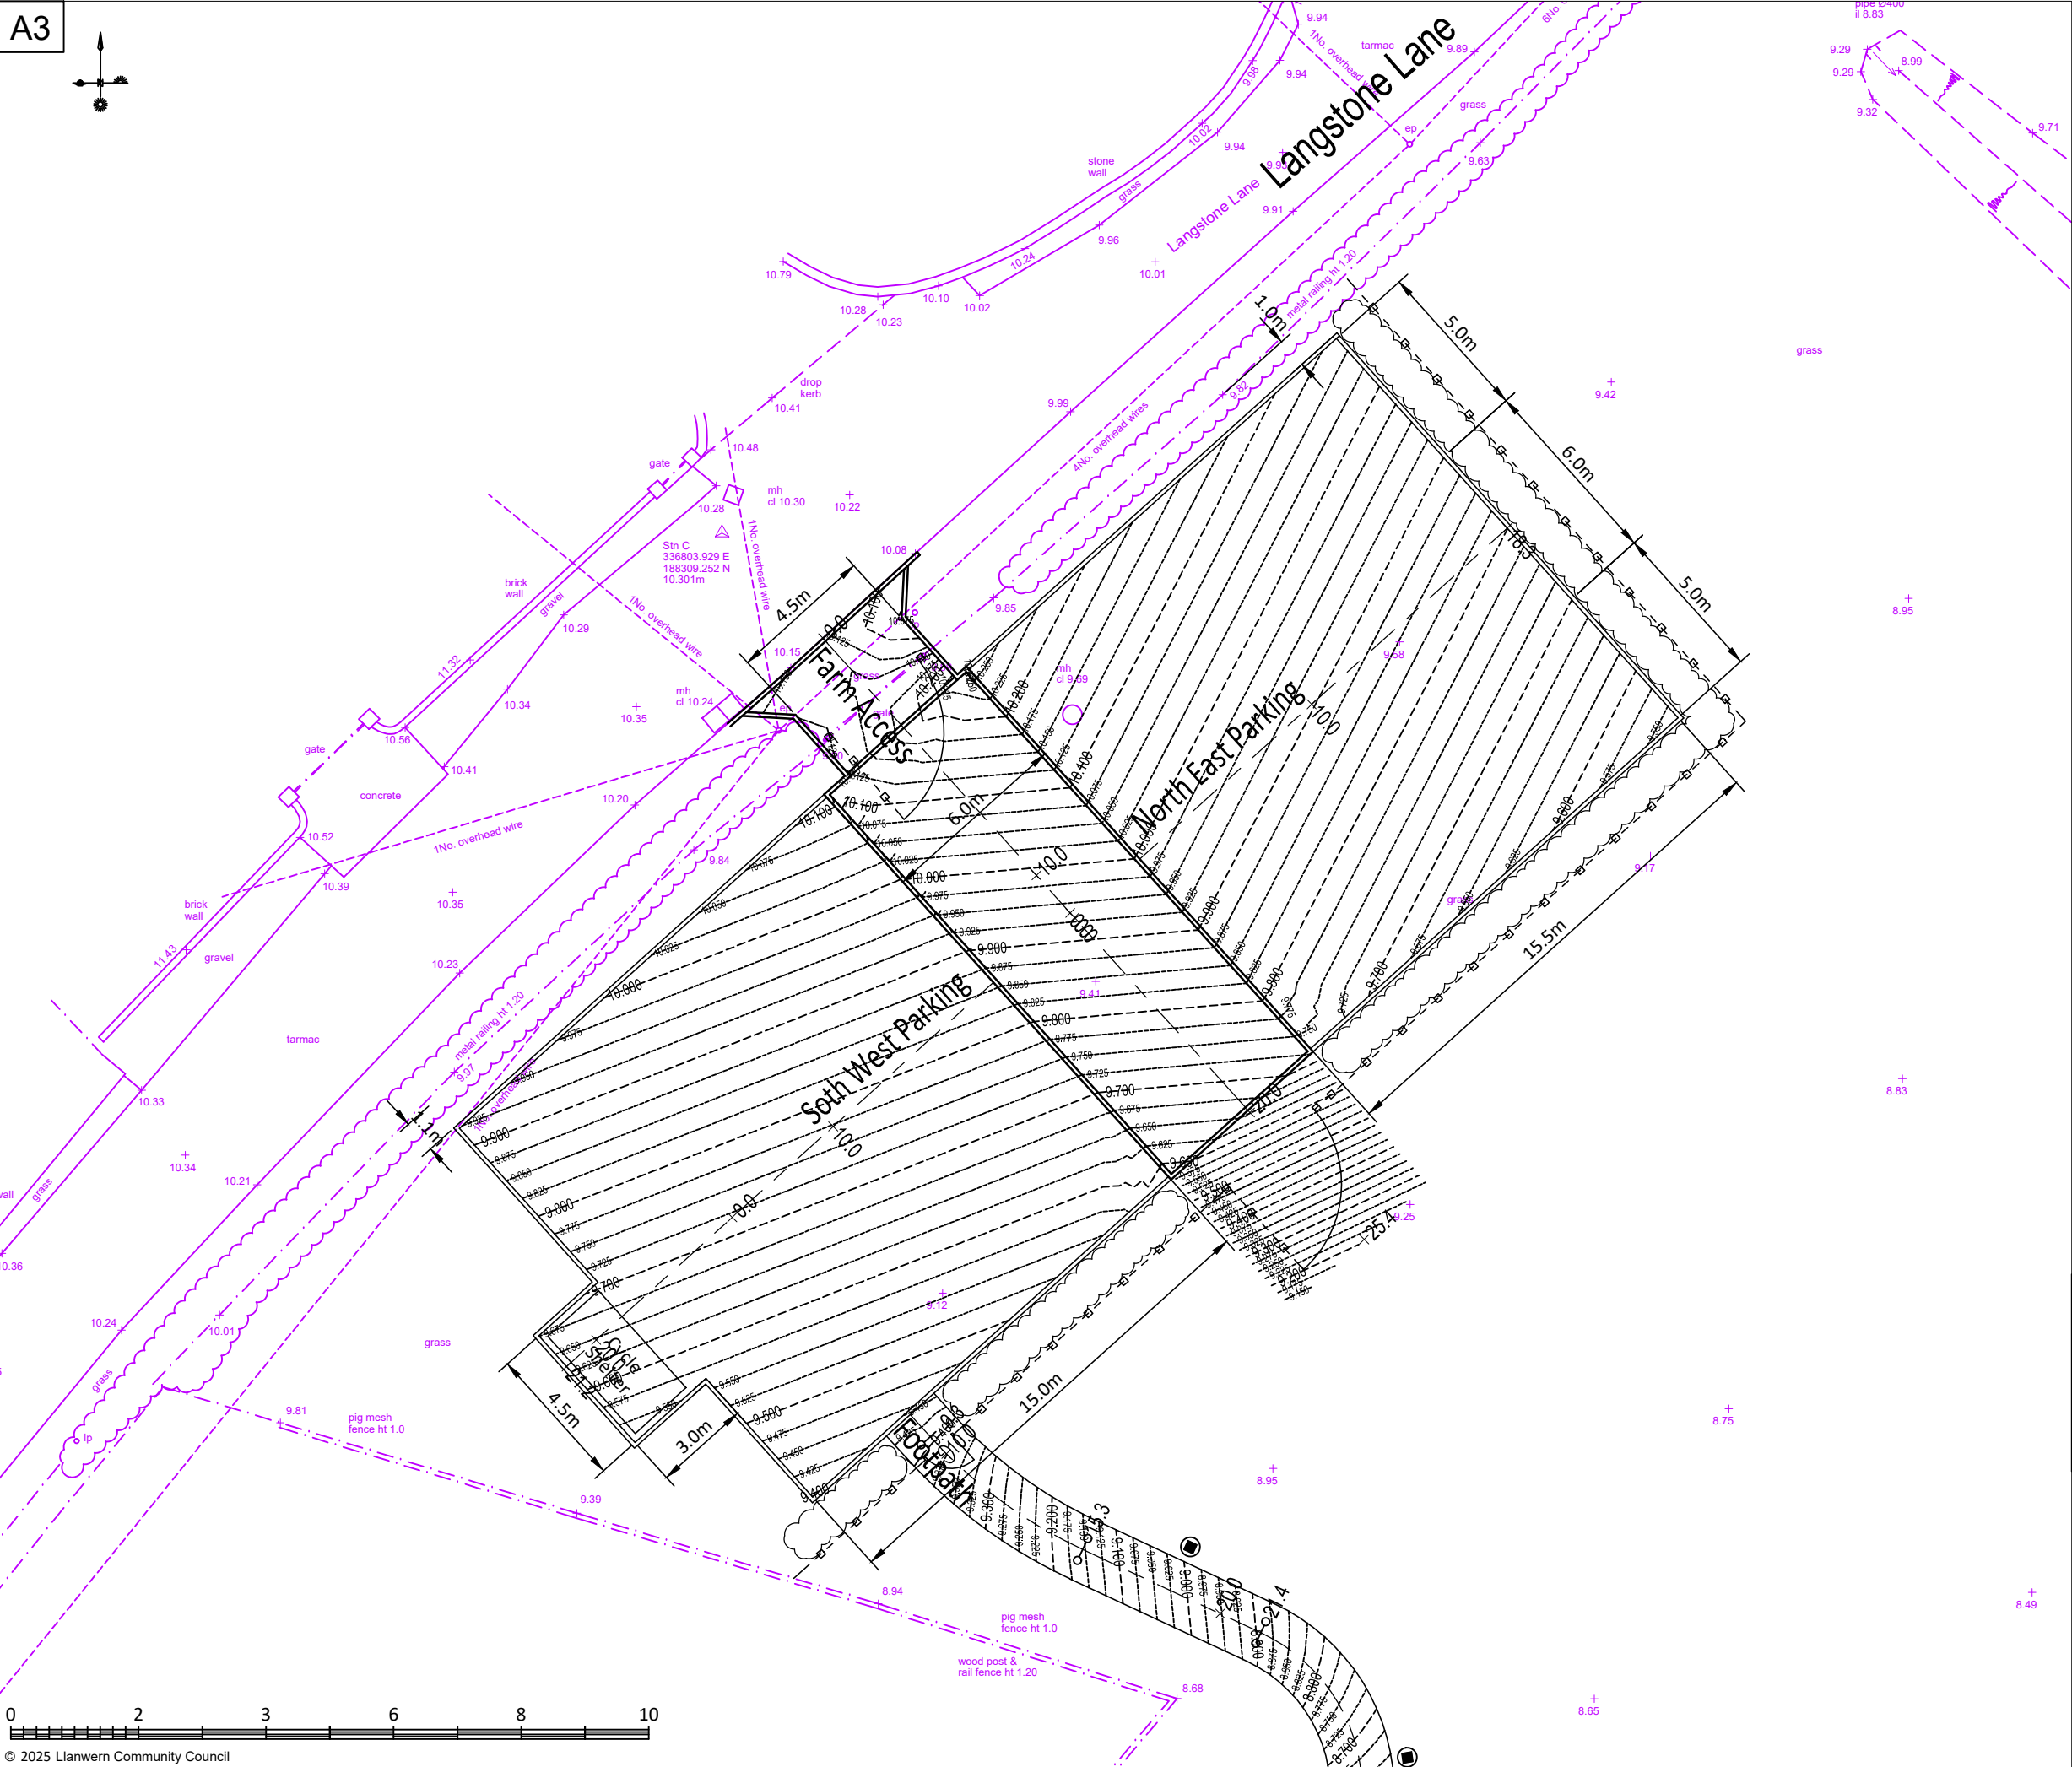

B	Fence repositioned.	15.04.25	BJ
A	First issue	20.02.24	BJ
REV		DATE	INITIAL



Llanwern Village

Llanwern Community Center
Car Park
Car Park - Finished Levels

1:200 @A3
Scale
LCC-CP-04
Drawing No.

BJ
Drawn
20.02.2024
First issue
B
Revision