
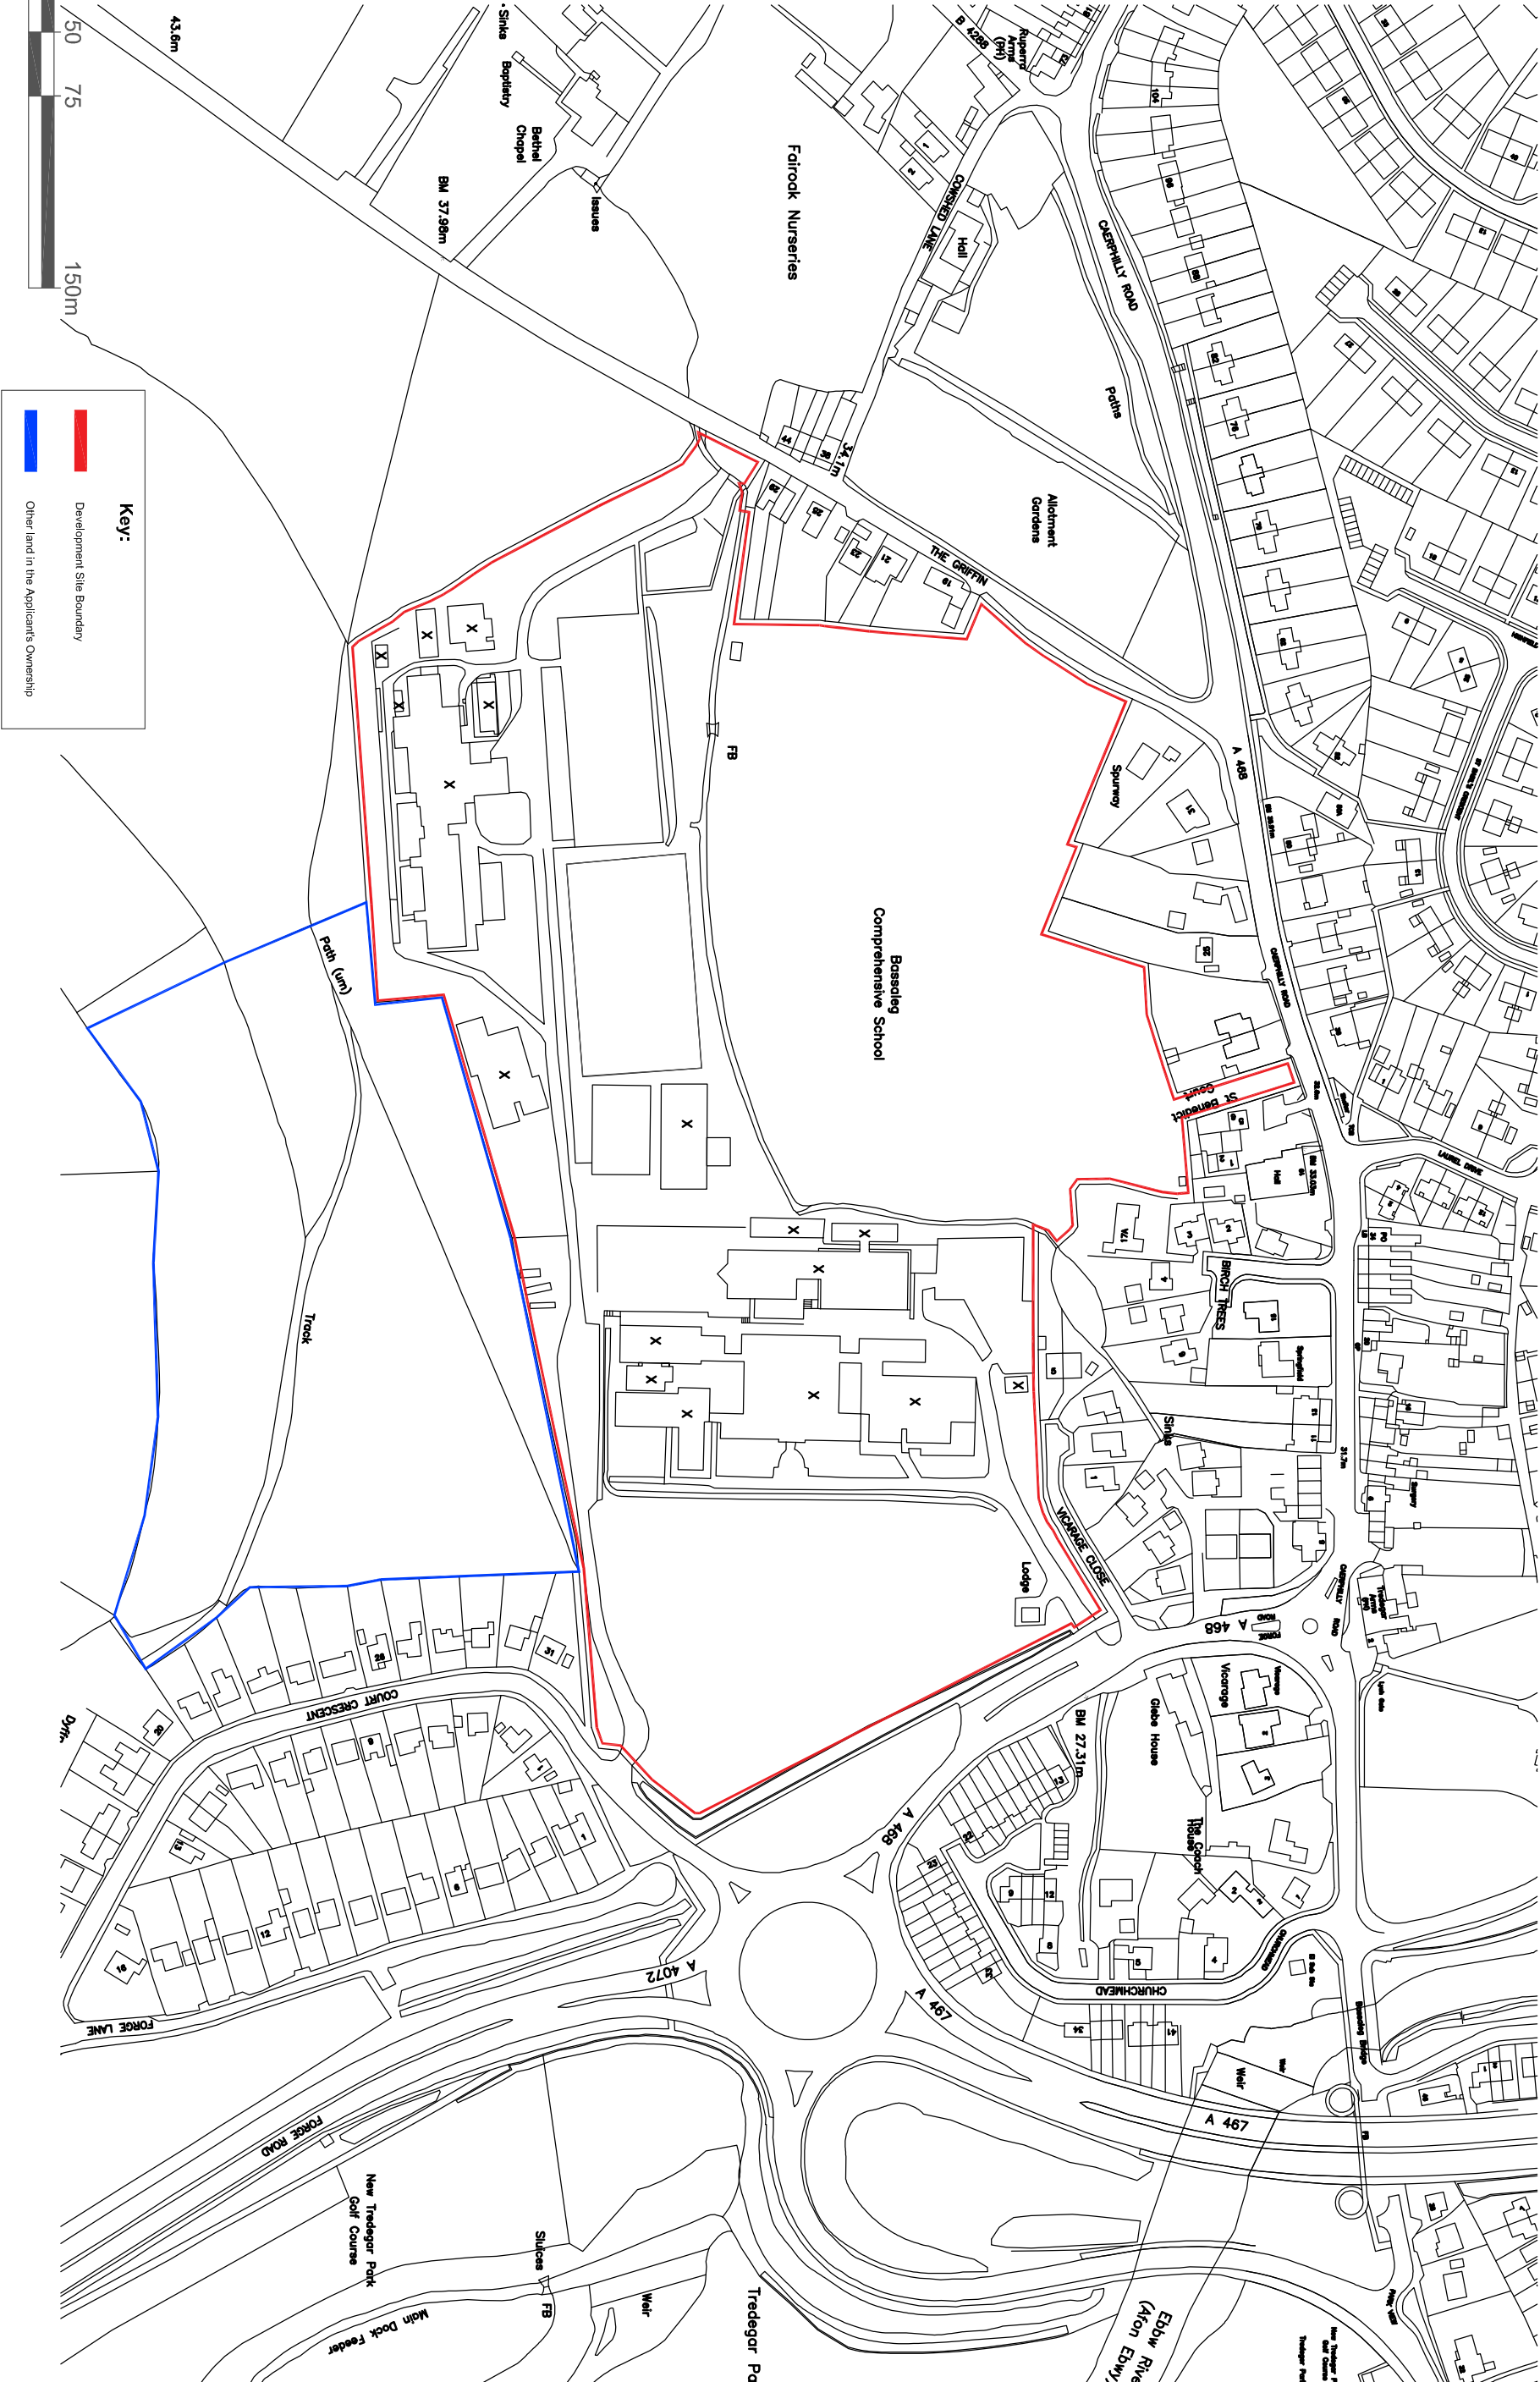


1:2500

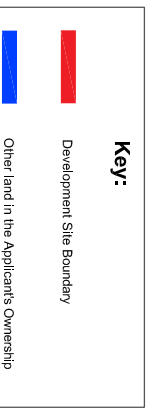

Rev

Chkd:

PRELIMINARY	
PLANNING	✓
DESIGN	
TENDER	
CONSTRUCTION	

This drawing must not be scaled.
Figured dimensions and levels to be used.
Any inaccuracies must be notified to the architect.
Detail drawings and large scale drawings take
precedence over smaller drawings.

THIS DRAWINGS IS COPYRIGHT ©

A3

Cardiff . Swansea . London

+44 (0)33 33 201 001

www.powelldobson.com

@PDArchitects

DWG NO.	-	PDA	V5	ZZ	DR	A	(05)1001	-
	SITE	ORG	VOL	LEVEL	DR TYPE	D/S	NUMBER	REV

Job Ref: 19097

Contract: Bassaleg School
Forge Road, Bassaleg, Newport

Scale: 1:2500
Date: 18.08.20
Drawn: CEB
Checked: AD

Title: Site Location Plan