


The Harris Group Ltd does not accept liability for any deviation to our drawings or specification. This Drawing is copyright and may not be reproduced in whole or part without written authority. Do not scale off this drawing.

Rev	Date	Description	Drawn	Chk'd
P01	28.11.23	PLANNING ISSUE	RM	LEEB

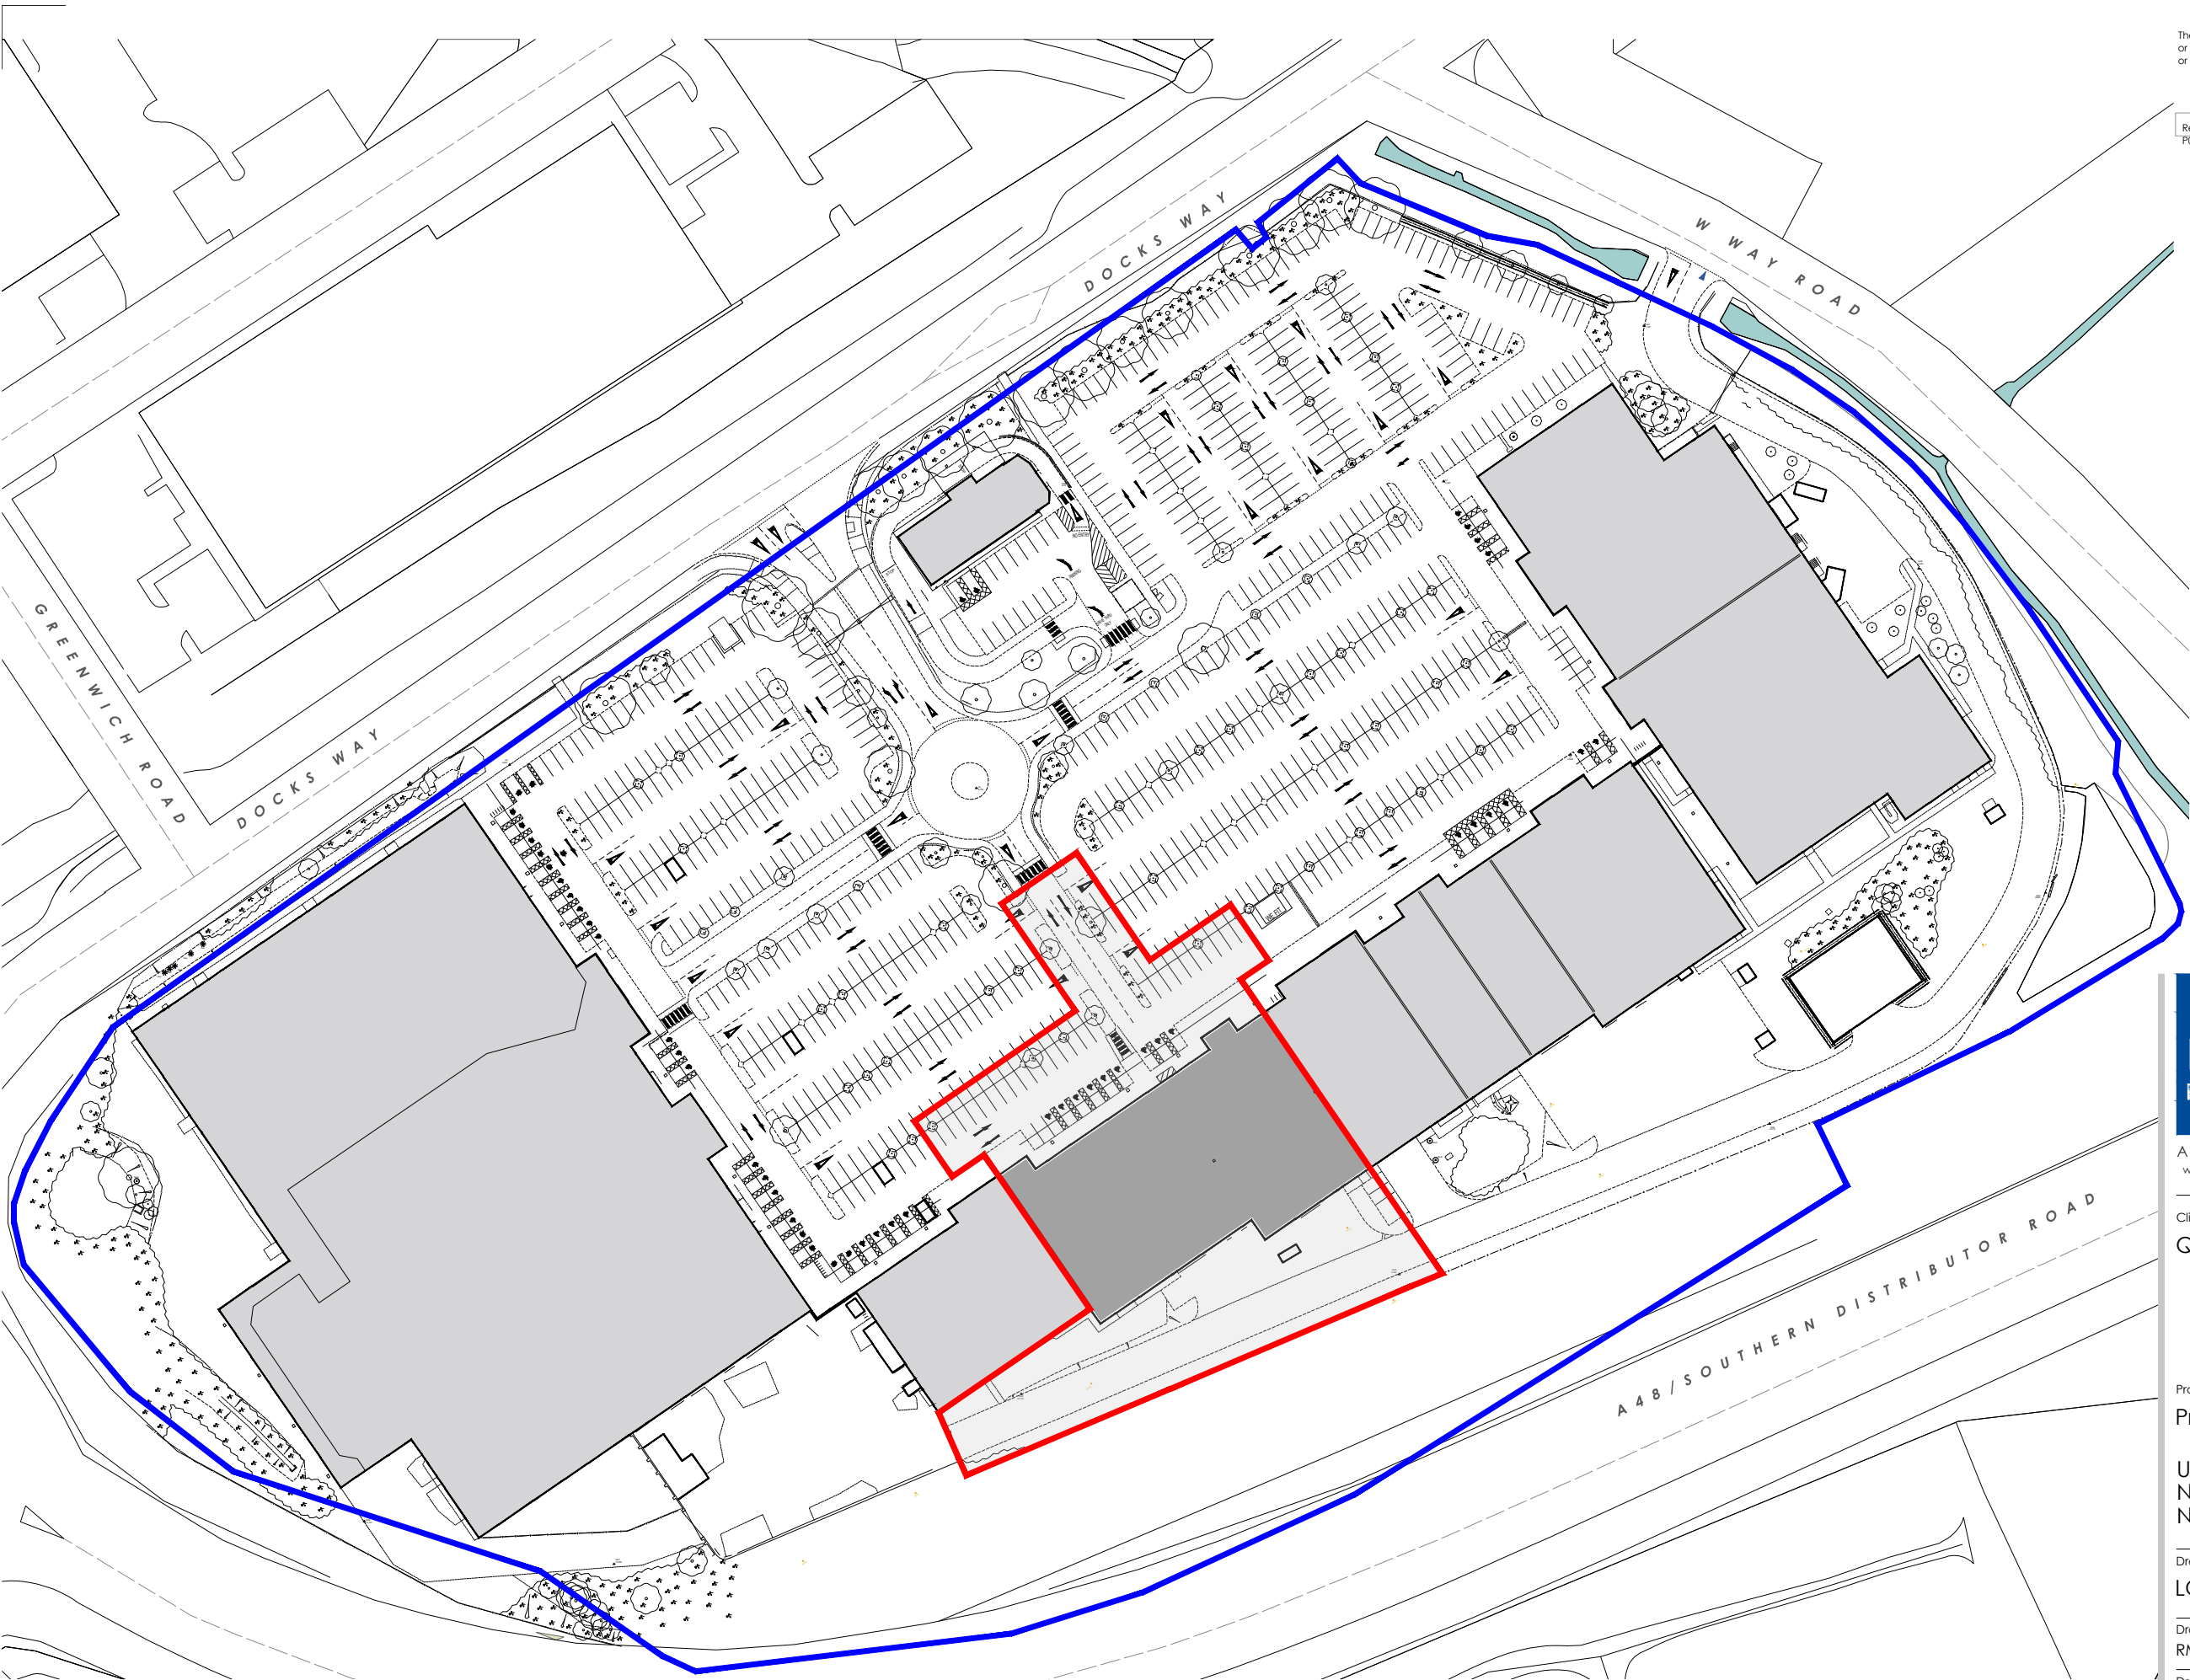

-  APPLICATION BOUNDARY
1.48 ACRES (0.60 HA)
-  OWNERSHIP BOUNDARY



THE HARRIS PARTNERSHIP

ARCHITECTS
www.harrispartnership.com

WAKEFIELD - T. 01924 291800
2 St John's North, Wakefield, WF1 3QA

MANCHESTER - T. 0161 2388555
Carvers Warehouse, 77 Dale Street, Manchester, M1 2HG

MILTON KEYNES - T. 01908 211 577
The Old Rectory, 79 High Street, Newport Pagnell, MK16 8AB

READING - T. 0118 950 7700
101 London Road, Reading, RG1 5BY

LONDON - T. 020 7409 1215
10 Gies Court, St Christopher's Place, London, W1U 1JJ

Client
Quadrant Estates

Project Title
Proposed Foodstore

**Units 3-4, Newport East Retail Park
NEWPORT
NP20 2NW**

Drawing Title
LOCATION PLAN

Drawn	Checked	Scale @A3	Status	Date
RM	LEEB	1:1250	SO	11.23

Drawing Status	Rev.	THP Project No
PLANNING	P01	19170

Project No.	Originator	Volume	Level	Type	Role	Number
19170 -THPW-XX -XX -DR -A -1100						

**PROPOSED DEVELOPMENT
LOCATION PLAN**
SCALE 1:1250 @ A3

