

REV:	DESCRIPTION:	BY:	DATE:
------	--------------	-----	-------

STATUS: PLANNING


CLIENT: SHAUN-LEHANE
16-GOLDCROFT-COMMON
NEWPORT
NP18-1BA


SITE: 16-GOLDCROFT-COMMON
NEWPORT
NP18-1BA

TITLE: GROUND-FLOOR-PLAN

SCALE AT A3: 1: 50	DATE: 13/9/25	DRAWN: LL	CHECKED:
-----------------------	------------------	--------------	----------

PROJECT NO: 01	DRAWING NO: 01/A3	REVISION:
-------------------	----------------------	-----------

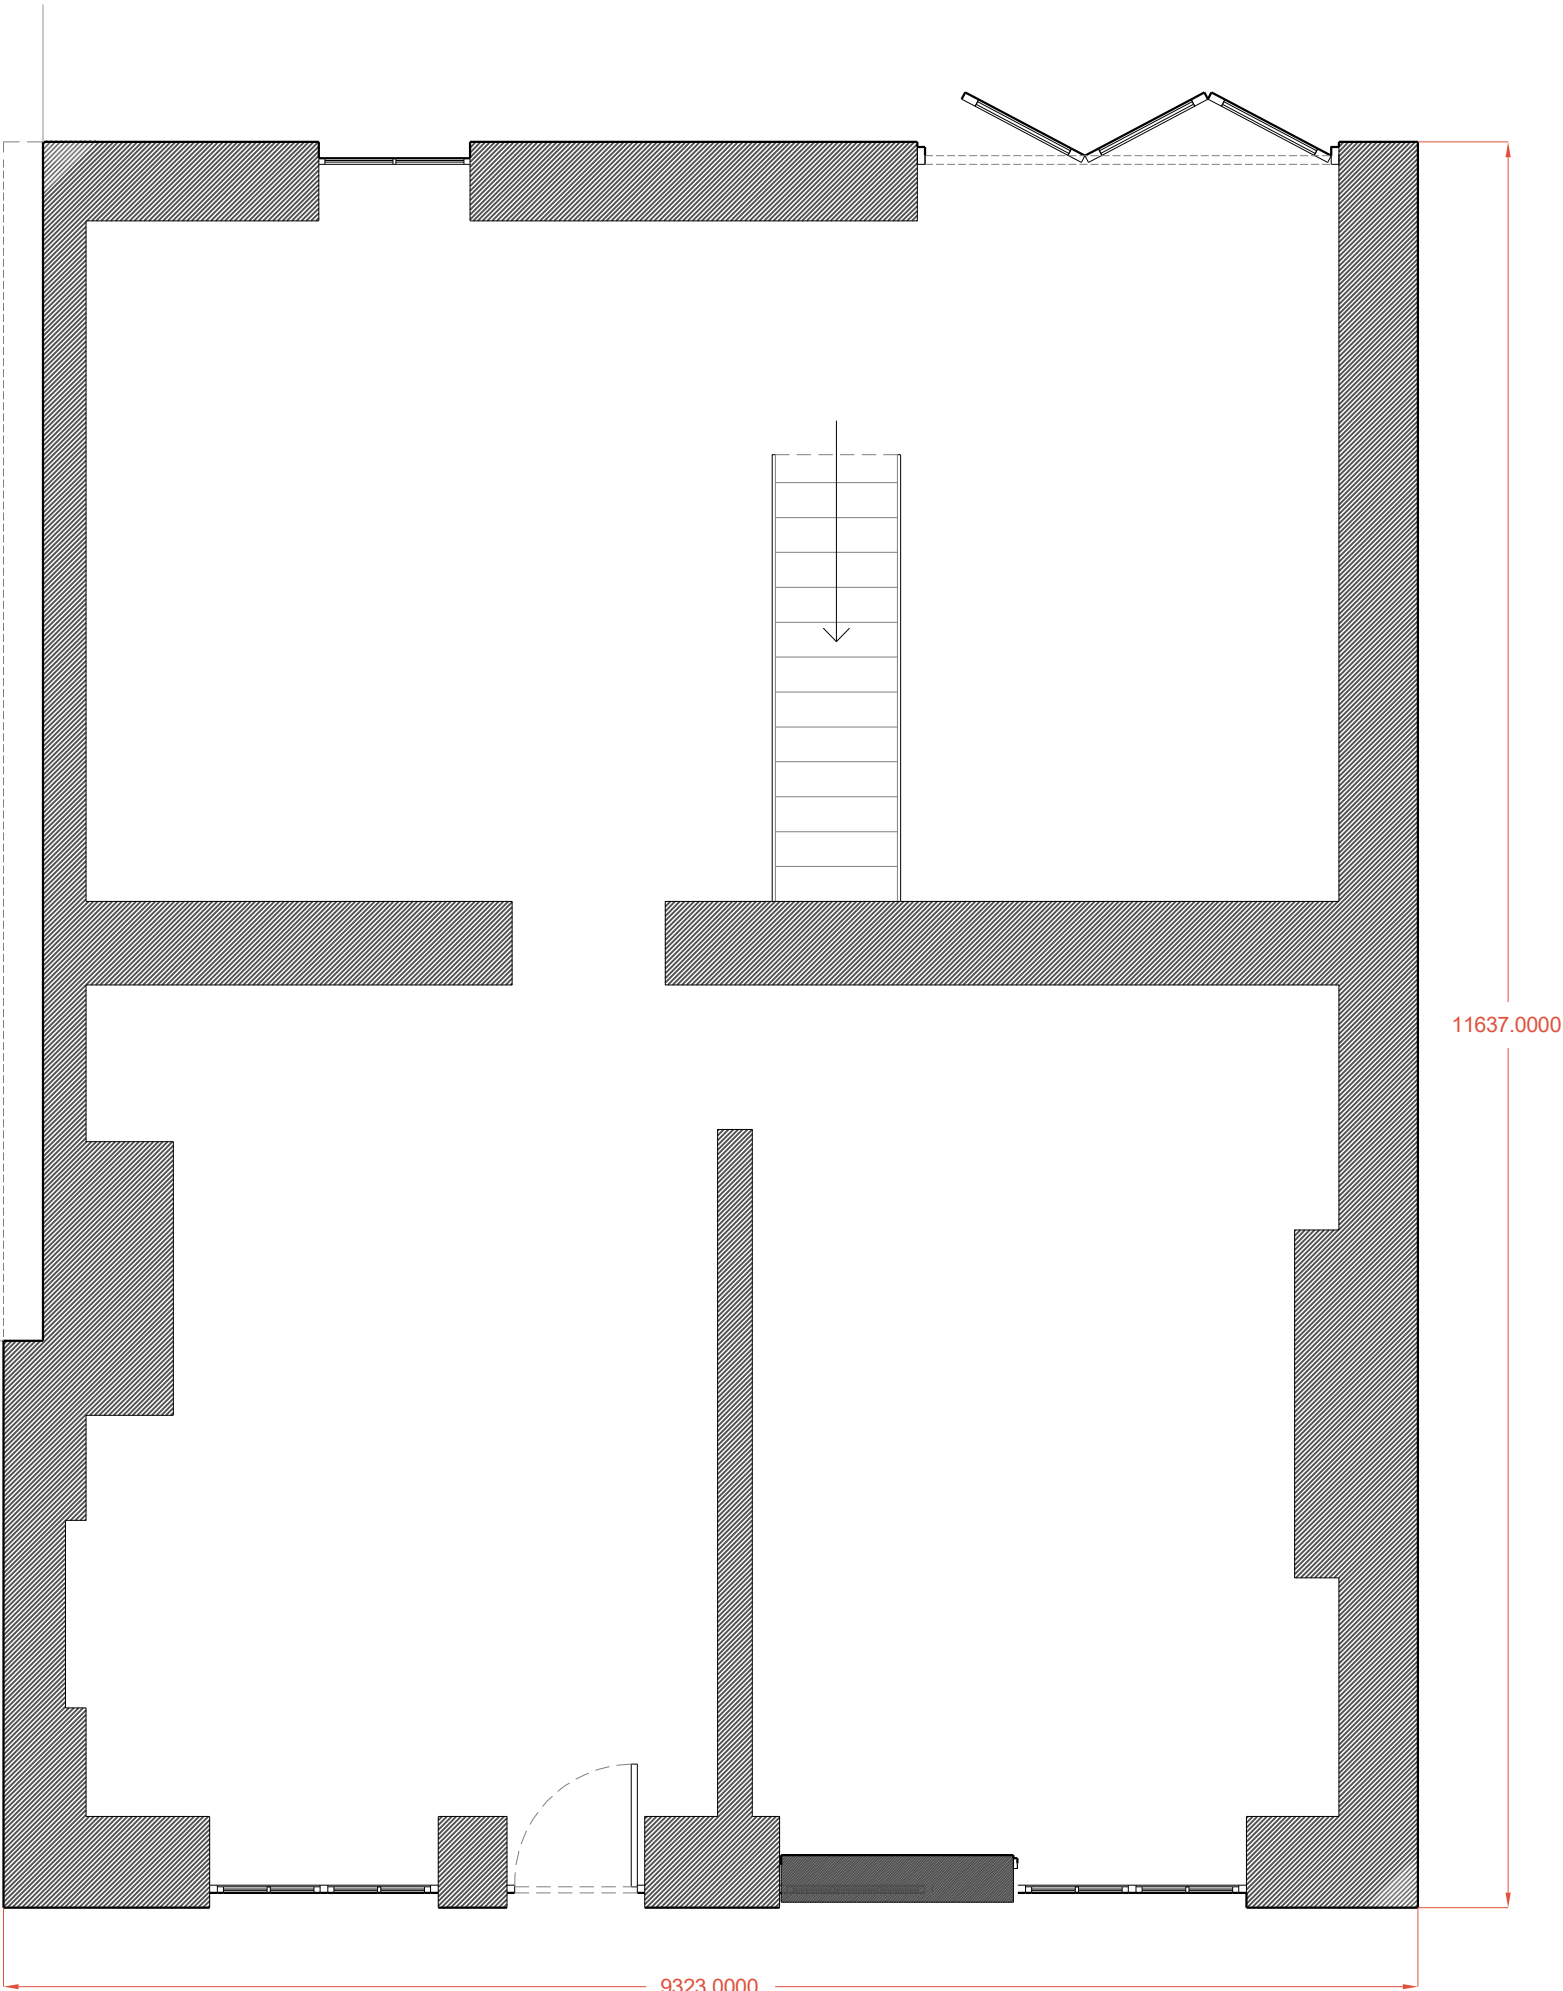

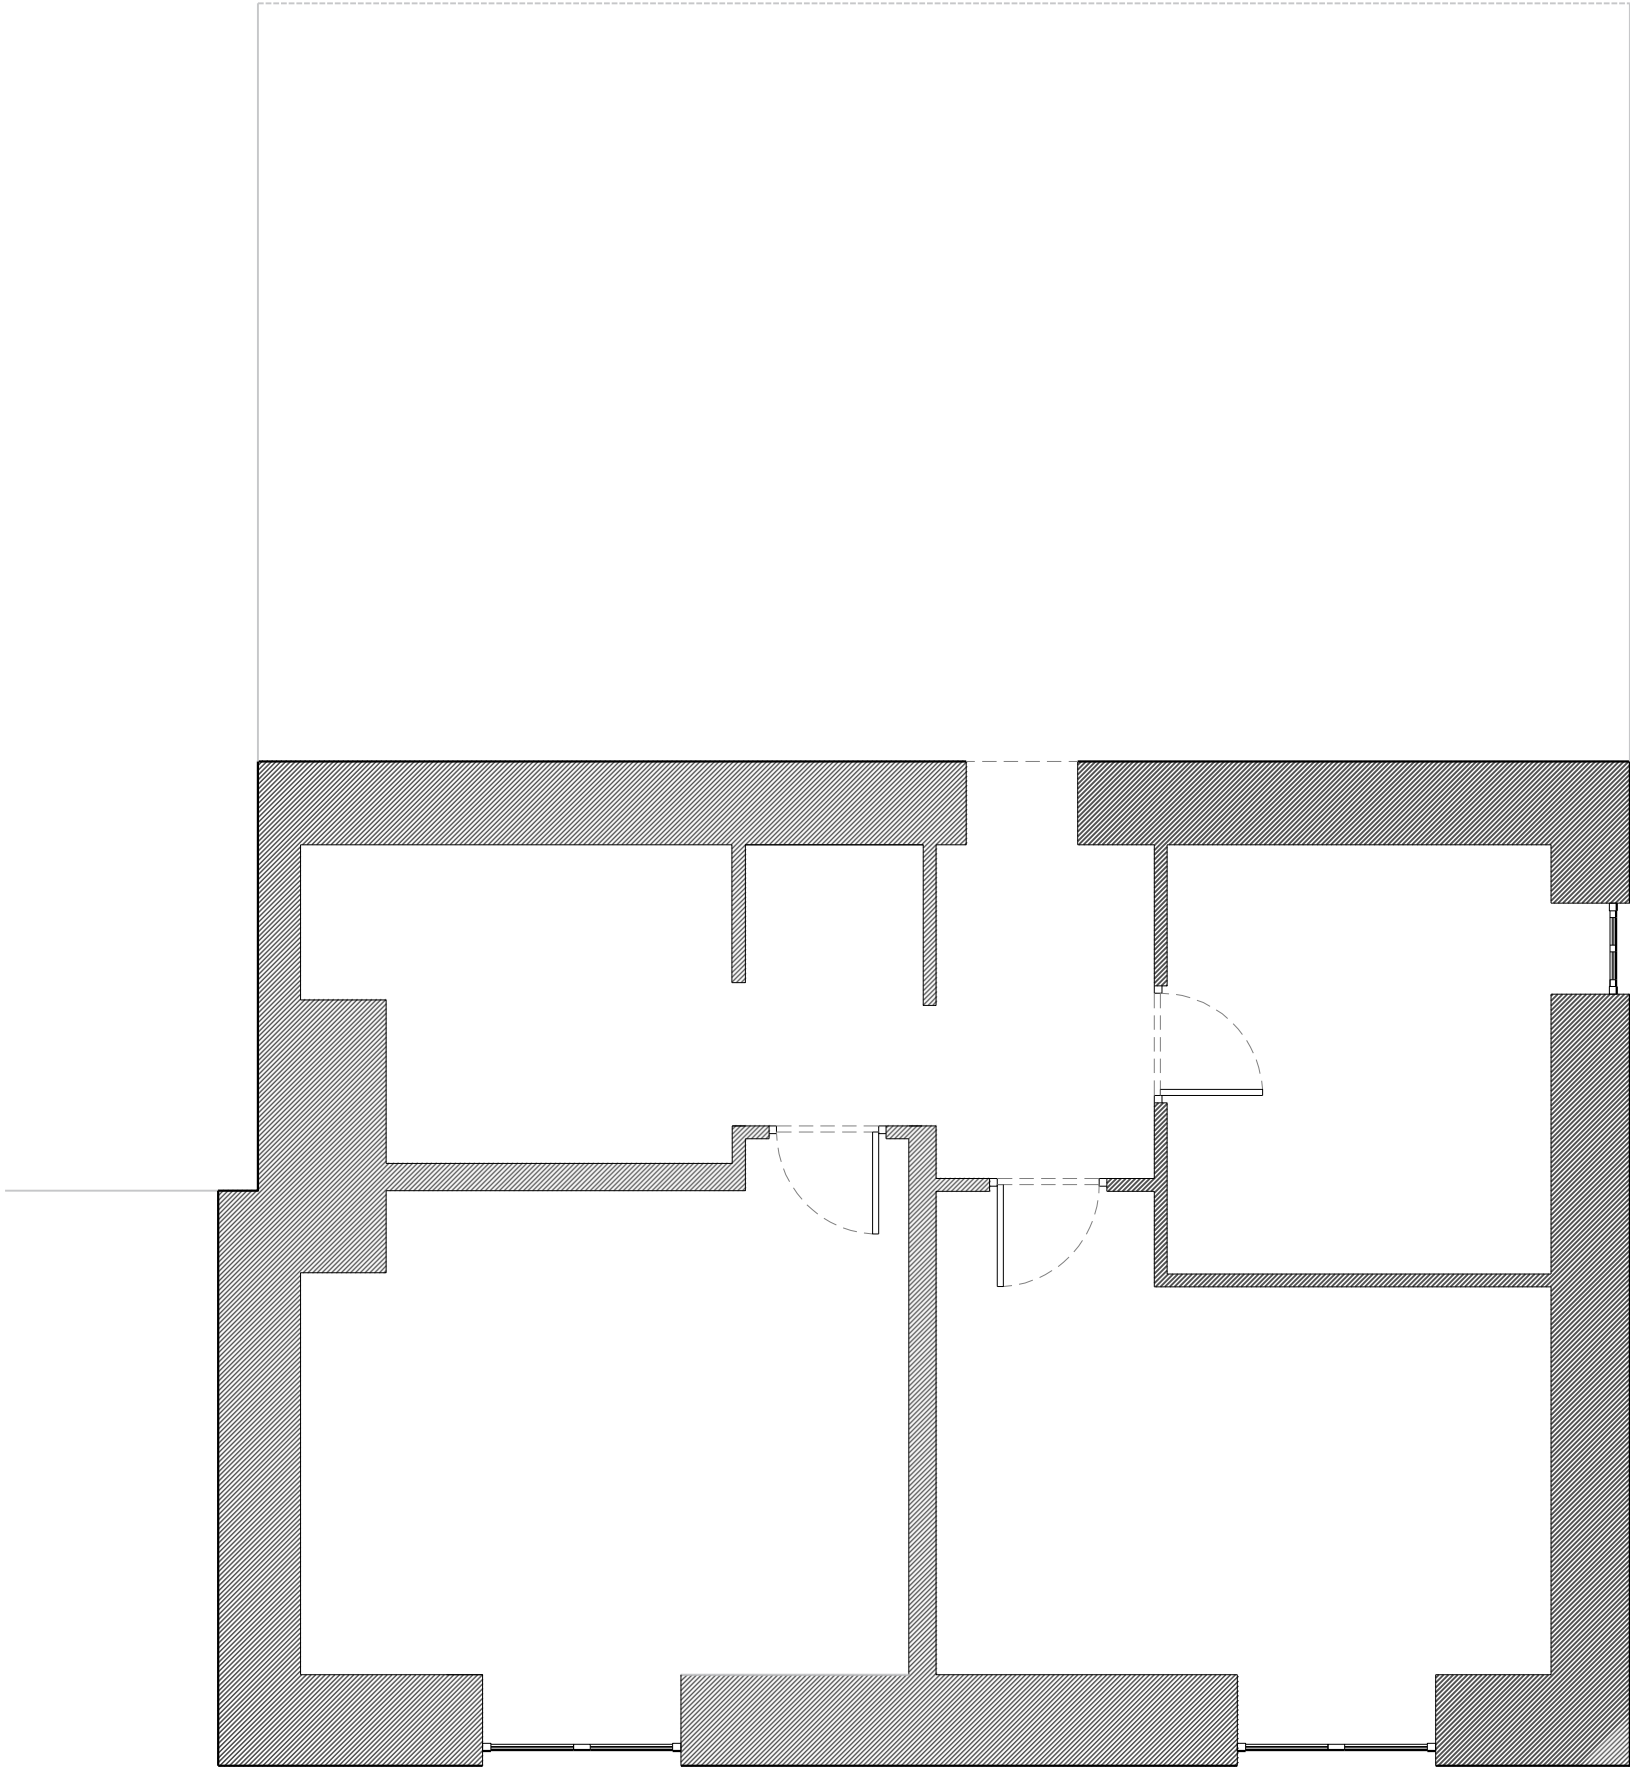

Notes:

NOTES

0.25m

0.5m

1m

2m

REV:	DESCRIPTION:	BY:	DATE:
STATUS:	PLANNING		
CLIENT:	SHAUN – LEHANE 16 – GOLDCROFT – COMMON NEWPORT NP18 – 1BA		
SITE:	16 – GOLDCROFT – COMMON NEWPORT NP18 – 1BA		
TITLE:	FIRST – FLOOR – PLAN		
SCALE AT A3:	DATE:	DRAWN:	CHECKED:
1:50	17/9/25	LL	
PROJECT NO:	DRAWING NO:	REVISION:	
01	02/A3		




Notes:

NOTES


ec - 1

0.25m0.5m1m2m

REV:	DESCRIPTION:	BY:	DATE:
STATUS: PLANNING			
CLIENT:	SHAUN-LEHANE 16-GOLDCROFT-COMMON NEWPORT NP18-1BA		
SITE:	16-GOLDCROFT-COMMON NEWPORT NP18-1BA		
TITLE:	NORTH-ELEVATION		
SCALE AT A3: 1: 50	◆A ◆E / g 125 1 DRAW ◆L	CHECKED:	
PROJECT NO: 01	DRAWING NO: 03/A3	REVISION:	

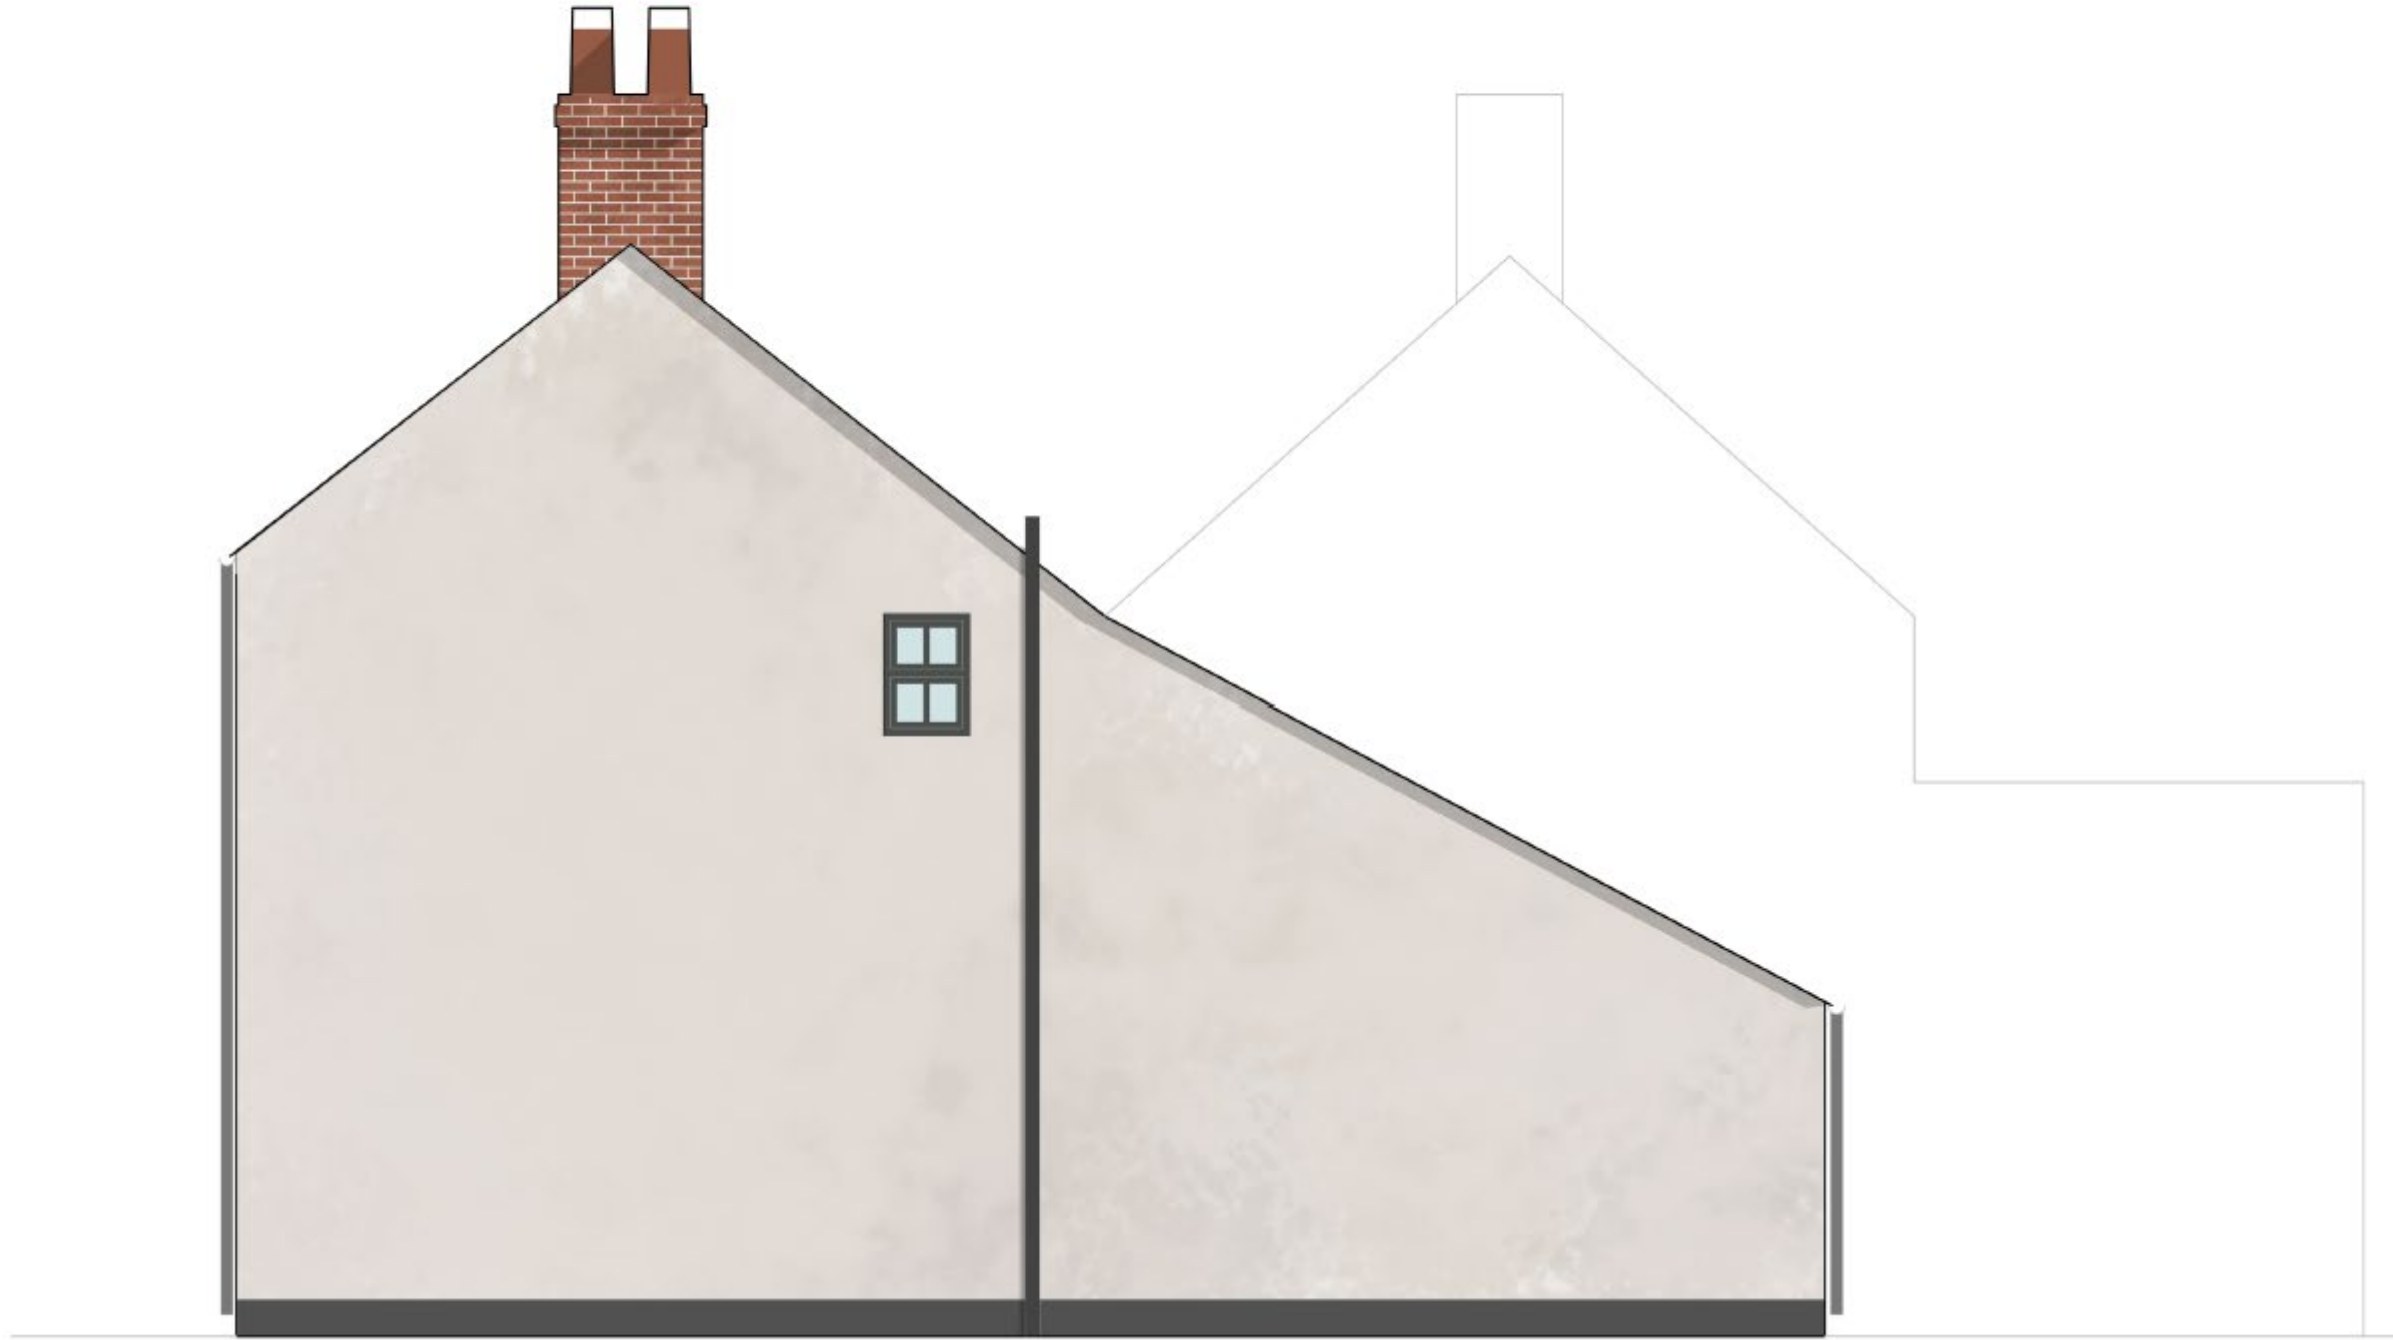

NOTES

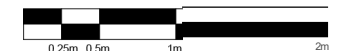

REV	DESCRIPTION	BY	DATE
STATUS: PLANNING			
CLIENT	SHAUN-LEHANE 16-GOLDCROFT-COMMON NEWPORT NP18-1BA		
SITE	16-GOLOCROFT-COMMON NEWPORT NP18-1BA		
TITLE	WEST-ELEVATION		
SCALE AT A3: 1:50	◆ A > g / 25 1 DRAW ◆	CHECKED	
PROJECT NO. 01	DRAWING NO. 04/A3	REVISION	



Notes:

NOTES

0.25m0.5m1m2m

REV:	DESCRIPTION:	SY.	DATE:
STATUS: PLANNING			
CLIENT:	SHAUN-LEHANE 16-GOLDCROFT-COMMON NEWPORT NP18-1BA		
SITE:	16-GOLDCROFT -COMMON NEWPORT NP18-1BA		
TITLE:	SOUTH-ELEVATION		
SCALE AT A3: 1: 50	D1A;E/9 /25 I DRAW	CHECKED:	
PROJECT NO: 01	DRAWING NO: 05/A3	REVISION:	