


SECTION THROUGH SCHEMATIC - GROUND FLOOR

PROPOSED CROSS SECTION SHOWING EXTRACT SYSTEM PROPOSED

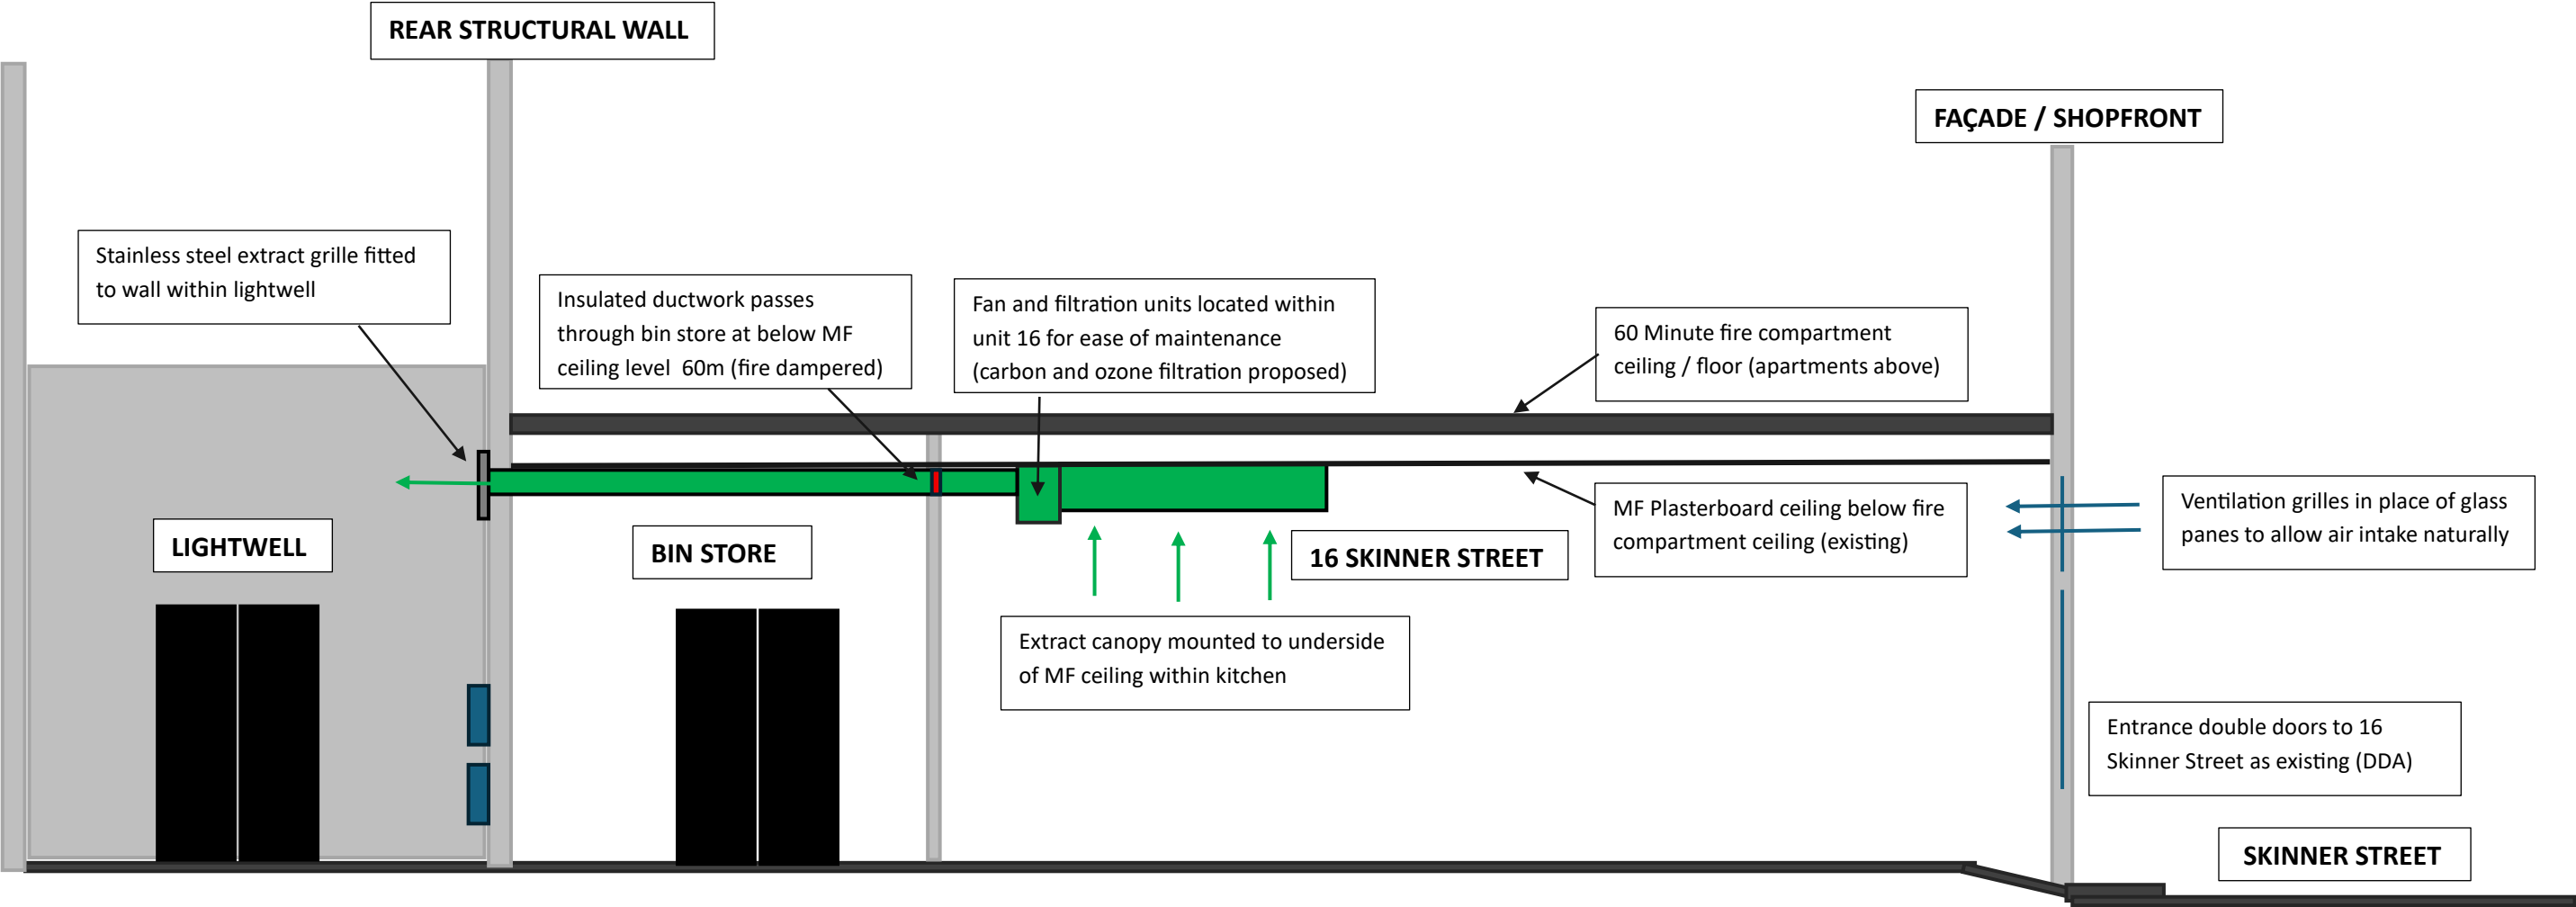

CLIENT : IMPERIAL PROPERTY (CARDIFF) LTD.		
16 Skinner Street, Newport	Proposed sections	
A3 Use Proposed	Scale : 1:100 (A3)	
Drawn : GAK	09.09.2025	Dwg. No.: SS/PP/04
Scales and dimensions iterated may be incorrect and checks should always be made from site. No unauthorised copying or distribution permitted. C2025 TSD GROUP. E&OE.		