
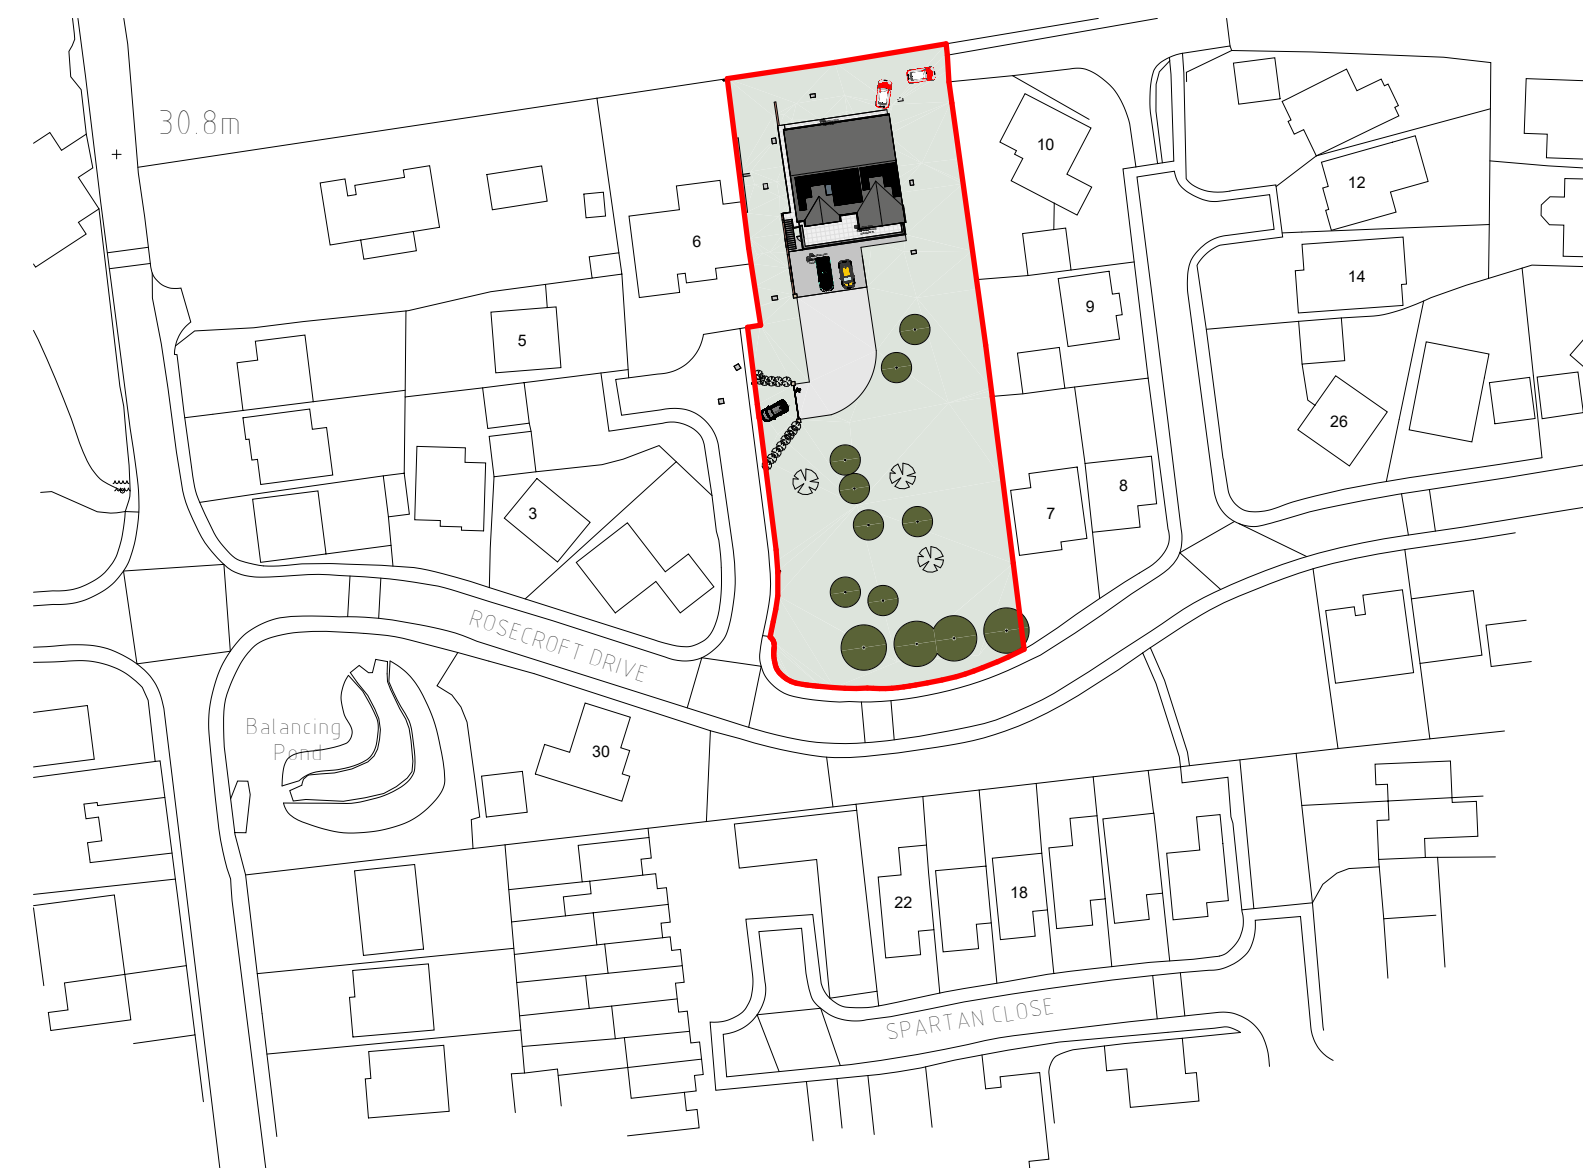


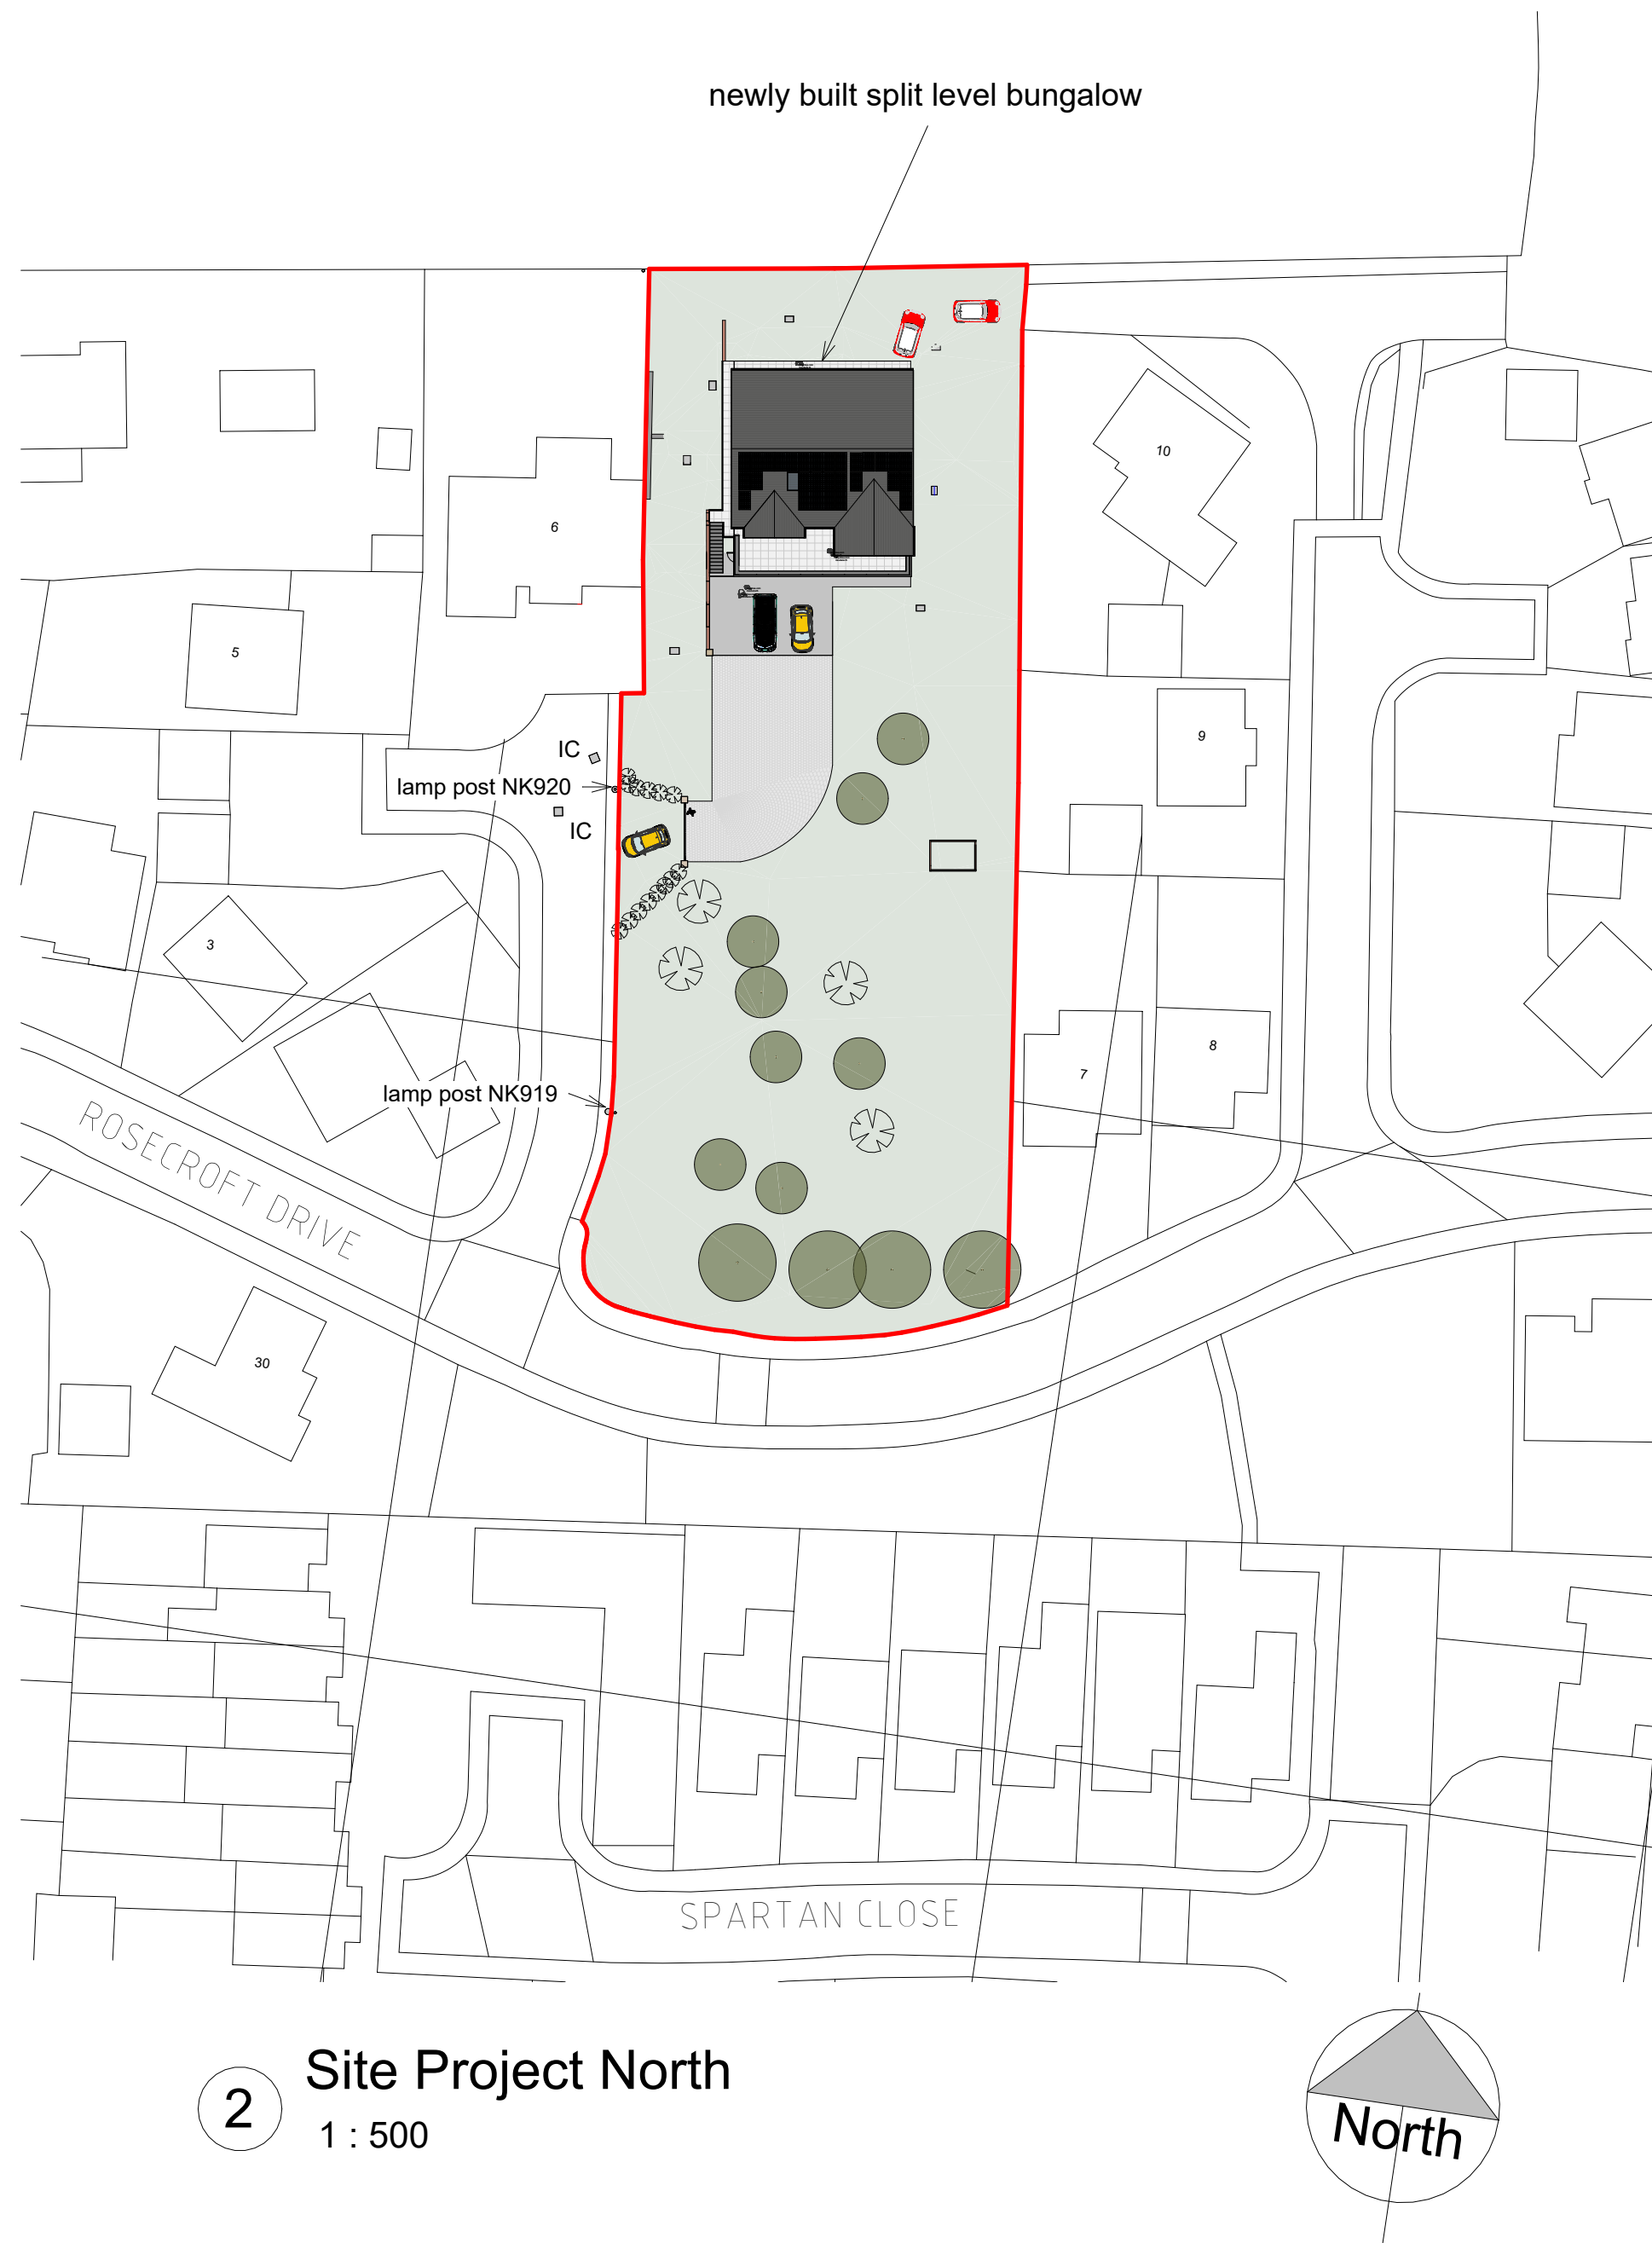

Dwg at A2

0 1 2 3 4

5m long scale at 1:100

B 18-05-26 As built	
A 26-07-23 extra tree (Oak) added	
rev	date description
Planning	Building Regs
Maison Design	
architectural practice	
25 Caldicot Road Rogiet Monmouthshire NP26 3SE	
tel 01291 422712 E mail mark@maisondesign.biz WEB www.maisondesign.biz	
Copyright of this drawing or part thereof is by Maison Design and not to be copied	
Project	Proposed Site Plan
Name	Mr Tony Kirton Talisman Langstone
Date	February 2023
	MH-9435