




3 Side 3D



1 3D Rear
existing electrical supply pole

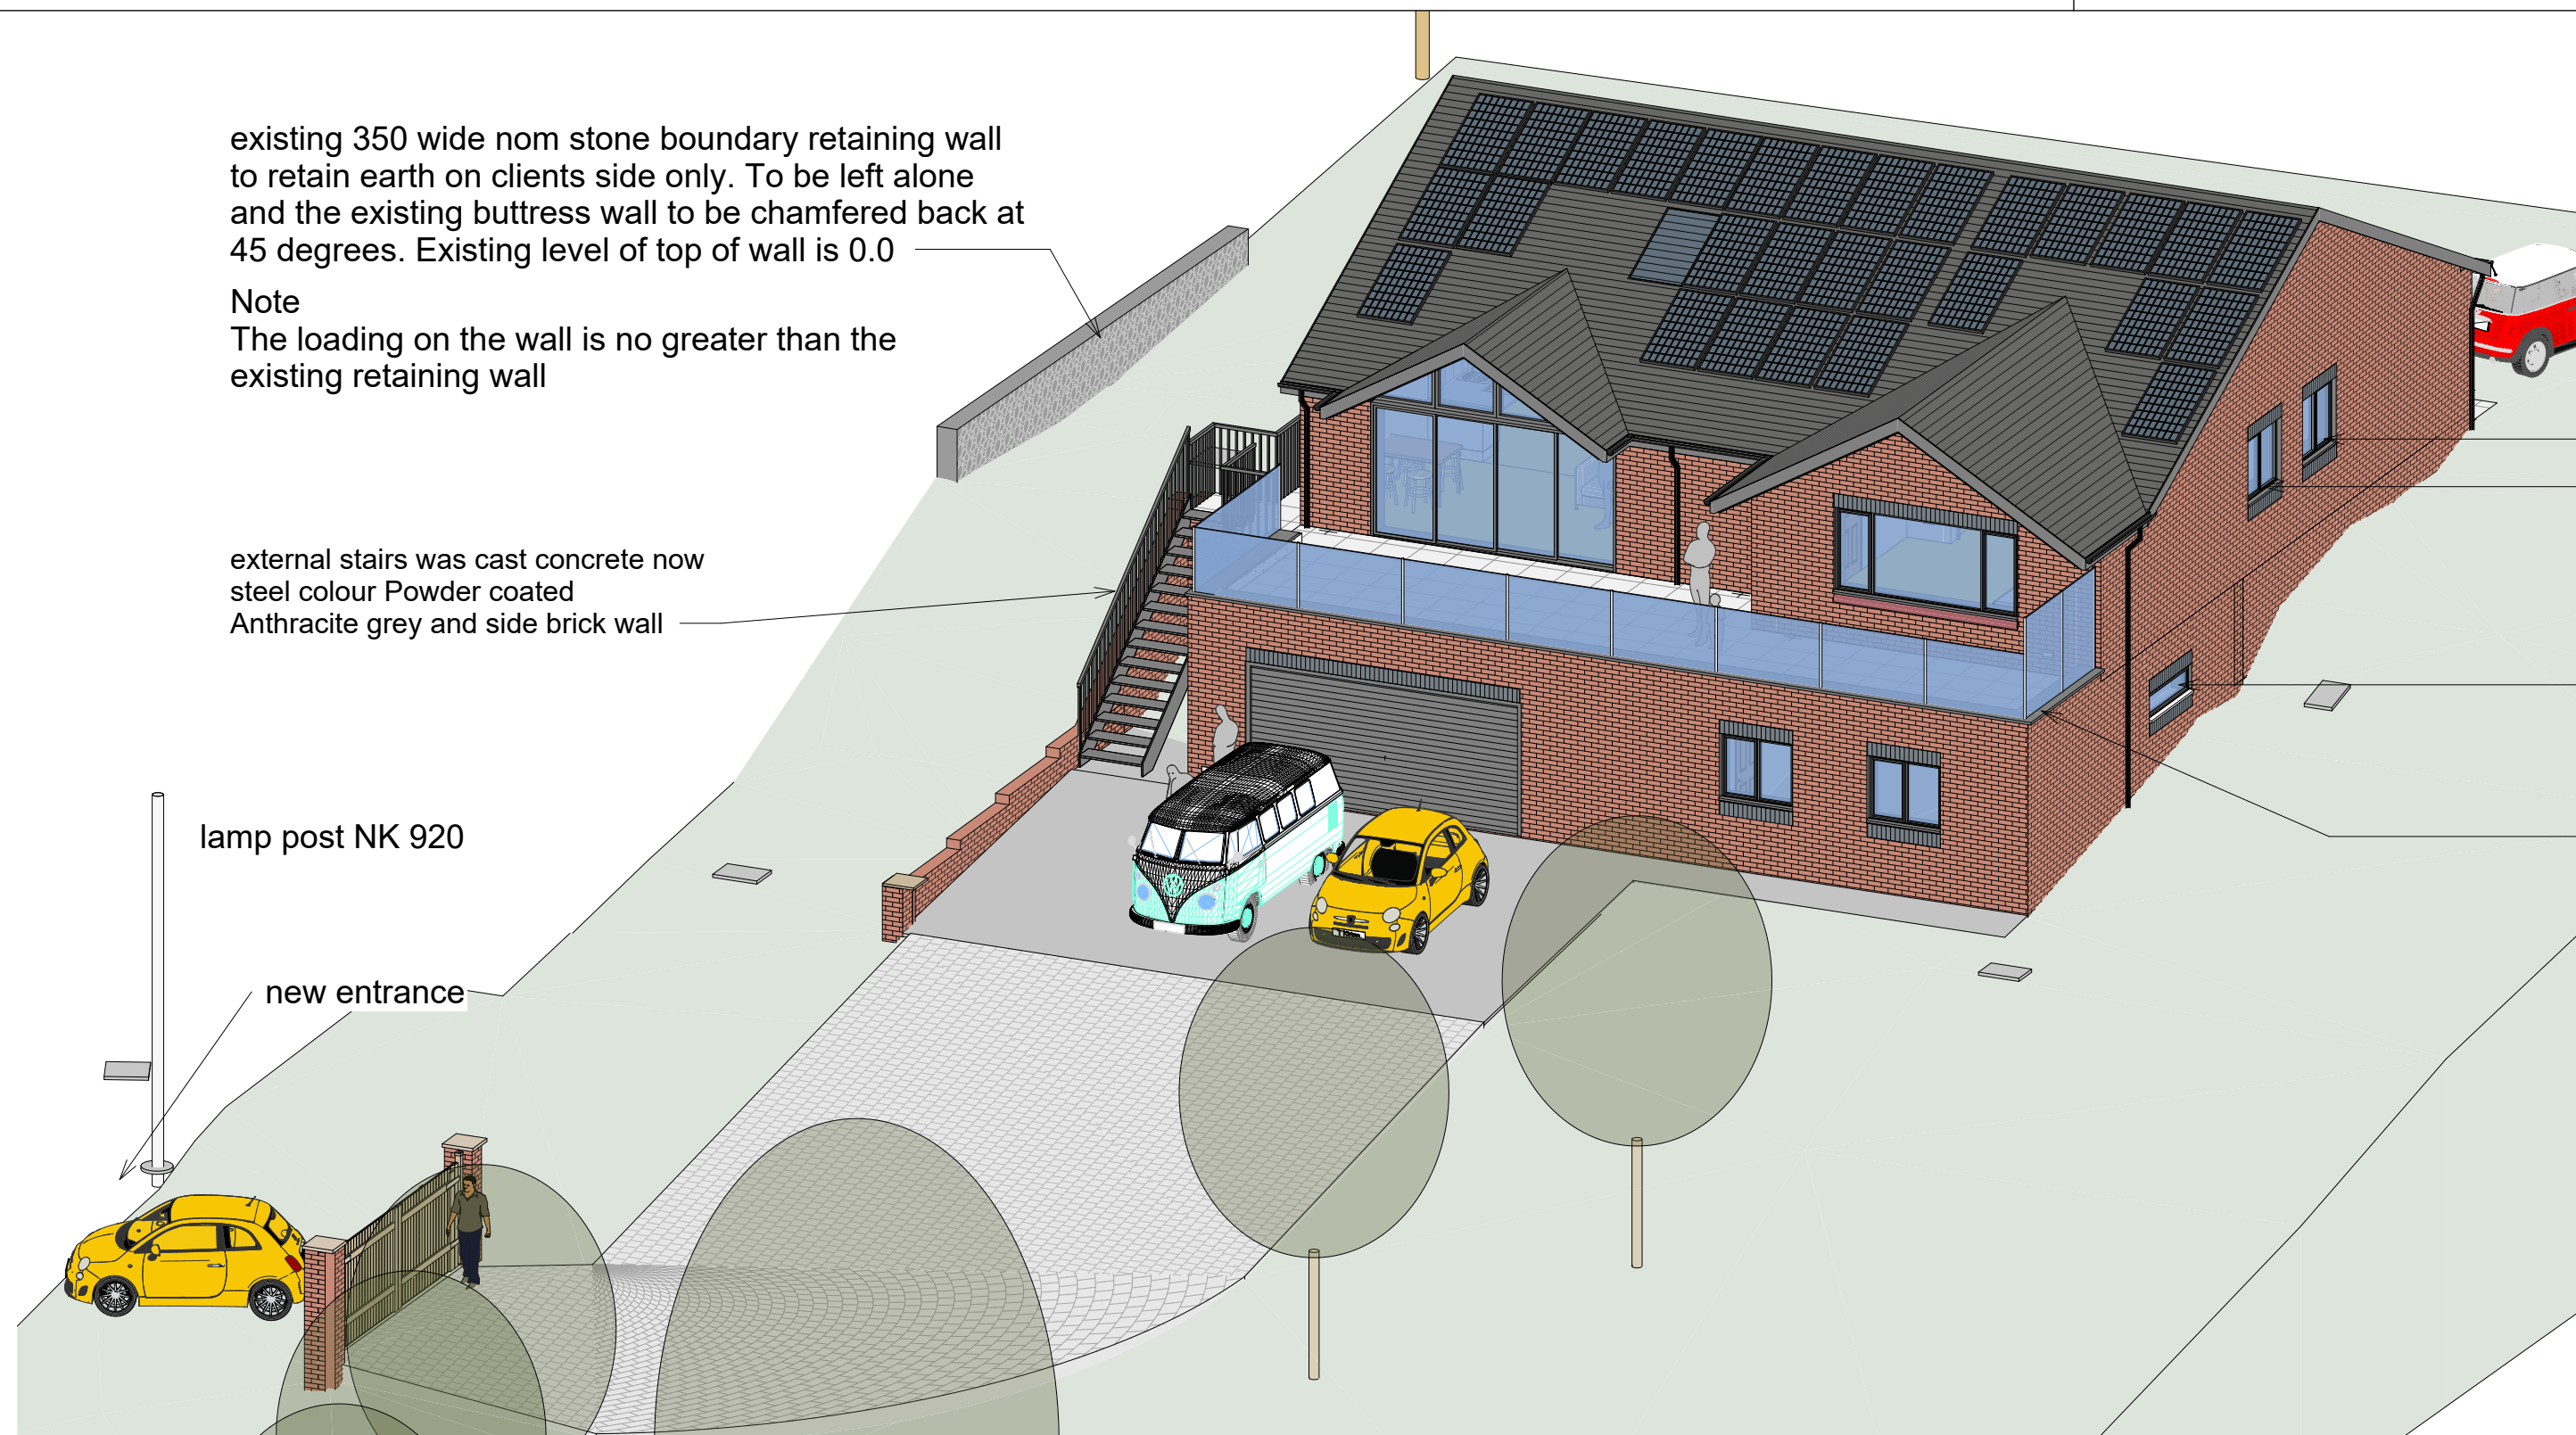

2 Front 3D

E	18-05-26	As built
D	28-09-23	note added to existing retaining wall
C	07-09-23	existing stone wall on boundary notes added
B	26-7-23	note added to retain the boundary retaining wall
A	15-5-23	revised to planning comments dated 10-5-23

rev	date	description
Planning	23/0201	Building Regs

Maison Design	
architectural practice	
25 Caldicot Road Rogiet Monmouthshire NP26 3SE	tel 01291 422712 E mail mark@maisondesign.biz WEB www.maisondesign.biz
Copyright of this drawing or part thereof is by Maison Design and not to be copied	

Project	3D Views
Name	Mr Tony Kirton Talisman Langstone
Date	February 2023
	MH-9439