
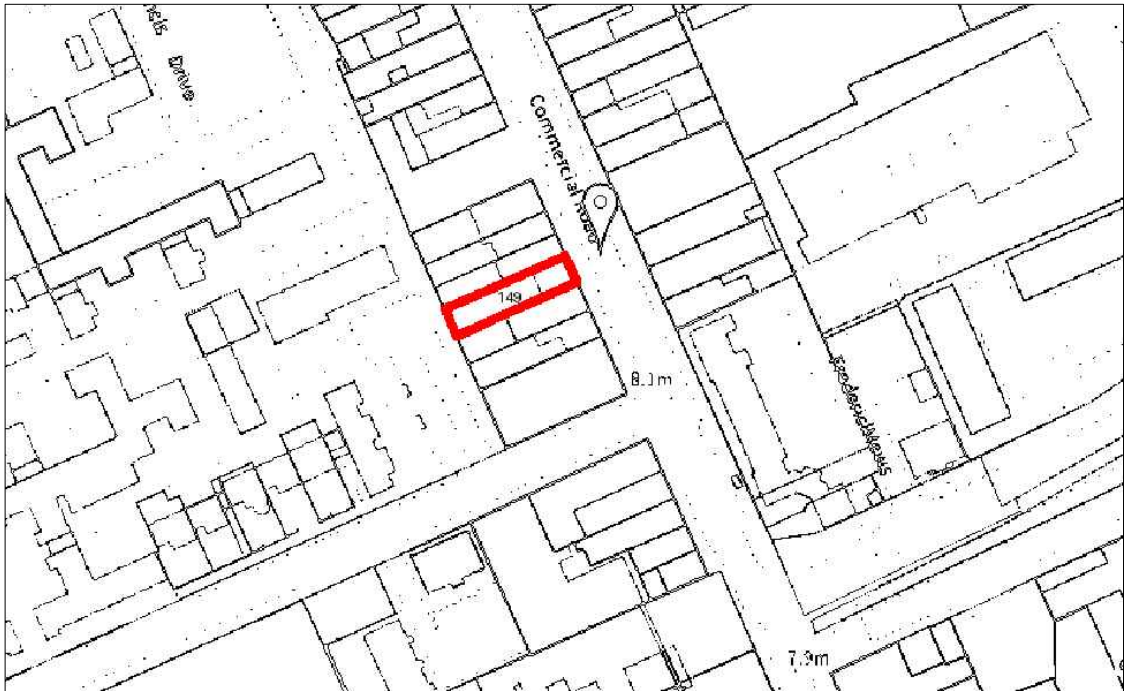
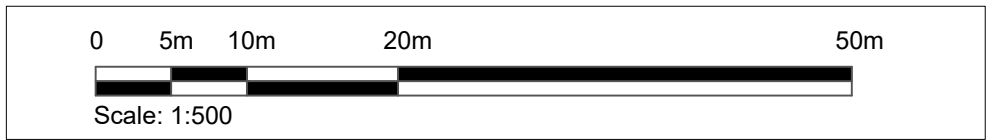


1 LOCATION PLAN
A101 SCALE: 1:1250

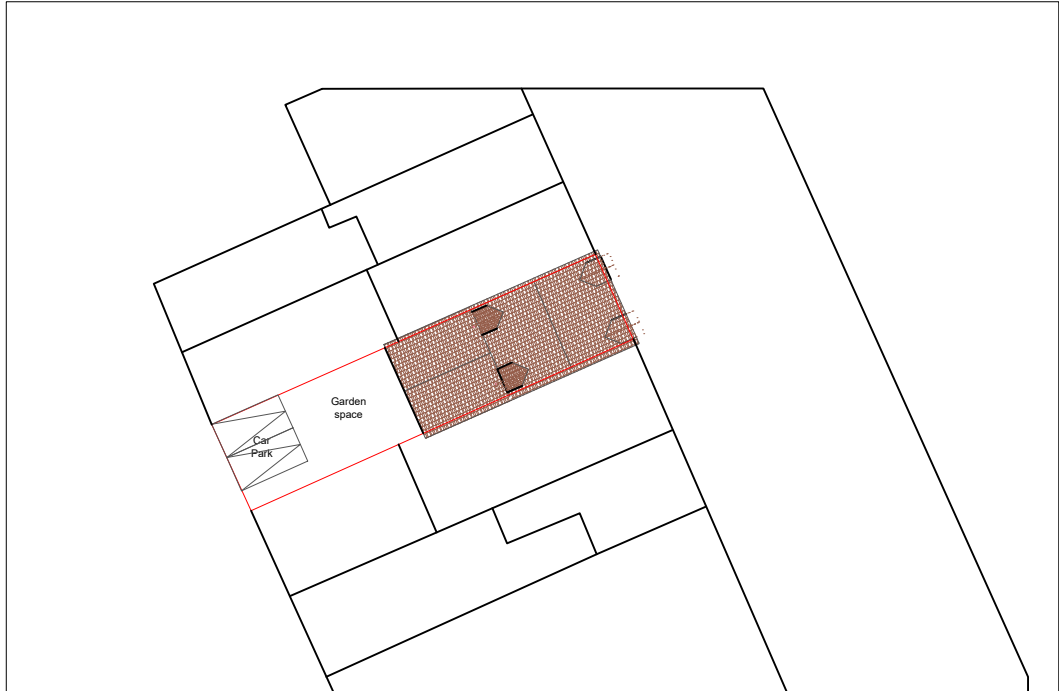

2 PROPOSED BLOCK PLAN
A101 SCALE: 1:500

NOTES

Owner

Mrs Shahnaz

Project Address

**149 Commercial Road,
Newport,
NP20 2PJ**

Project No. **MRS. SHAHNAZ**

Status **PLANNING APPLICATION**

Date **JAN 2026**

Drawn **KM**

Checked **RS**

Scale **@ A3**

Sheet Title

**LOCATION & BLOCK
PLAN**

Sheet No

A101