
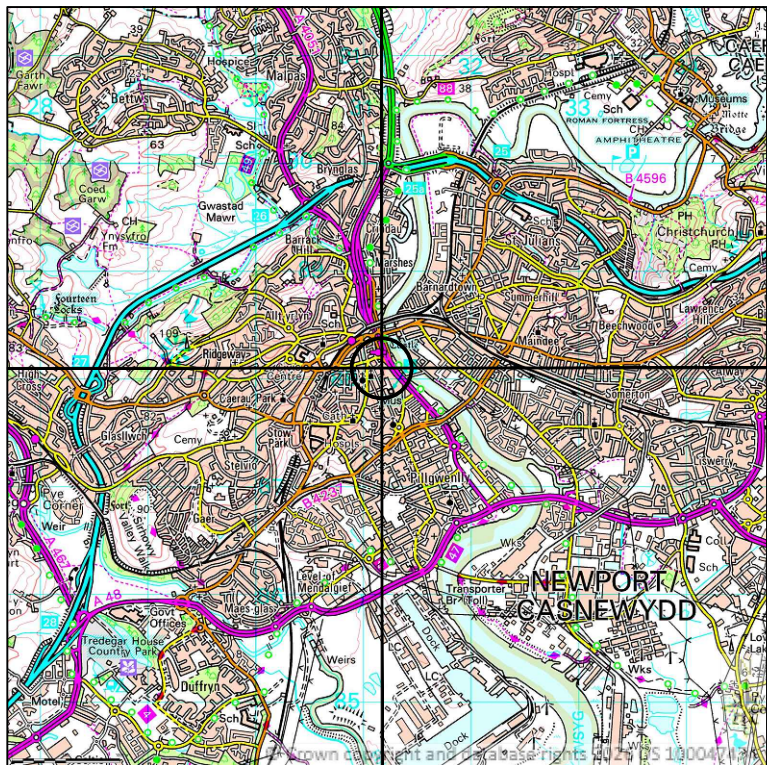


SITE LOCATION
SCALE 1:50000

Ordnance Survey map extract based upon Landranger map series with the permission of the controller of His Majesty's Stationery Office.
Mitie licence no. 100047474.
Crown copyright.


Application Site

E331164 N188095

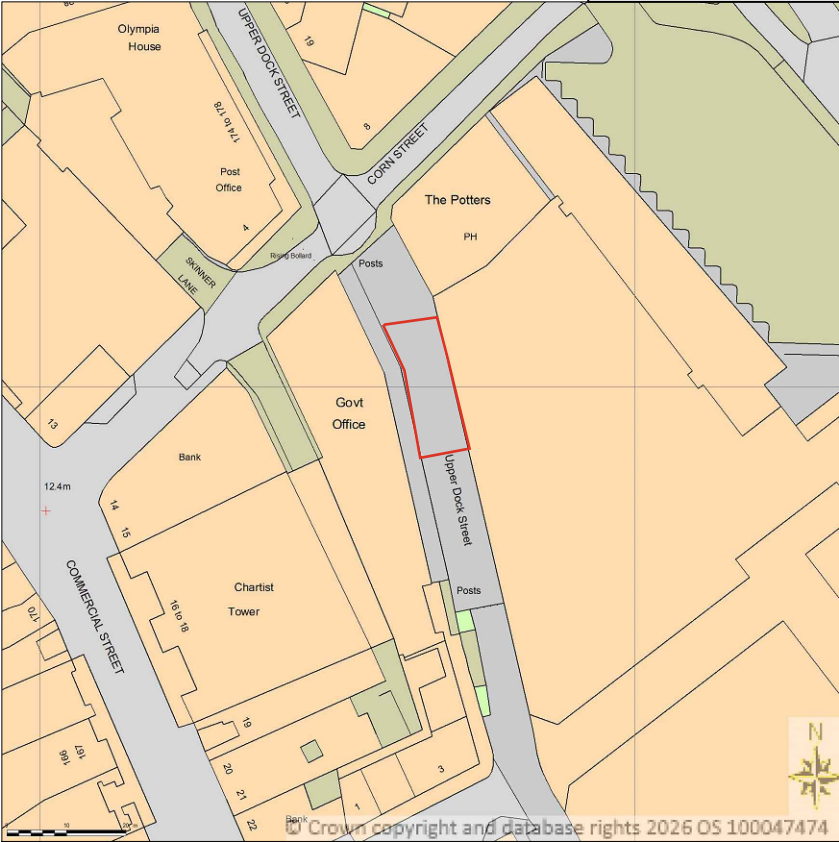

Associated Kiosk Removal

E331386 N187730

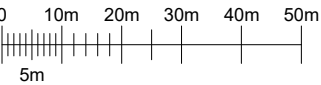

DETAILED SITE LOCATION
SCALE 1:1250

Ordnance Survey map extract based upon Landranger map series with the permission of the controller of His Majesty's Stationery Office.
Mitie licence no. 100047474.
Crown copyright.



GENERAL NOTES

Use written dimensions only, do not scale from drawing. Use latest revision of all referenced information.

LAT 51.587486 LONG -2.9949680

Rev	Date	Description	Drawn	Chkd
A	21/04/2026	New BT Streethub Structure	ABM	ADN



Drg Status
PLANNING

Cell No. & Name

NPO-08

Site Name & Address

Pavement o/s Chartist Tower,
Upper Dock Street, Newport,
NP20 1DW

Drawing Title
SITE LOCATION MAPS

Scale	As Shown	Date	21/04/2026
Drawn By	ABM	Checked By	ADN
Drawing Number	001	Revision	A