


0m 0.5 1.0 1.5 3.0m ORIGINAL SHEET SIZE **A1**
1:50

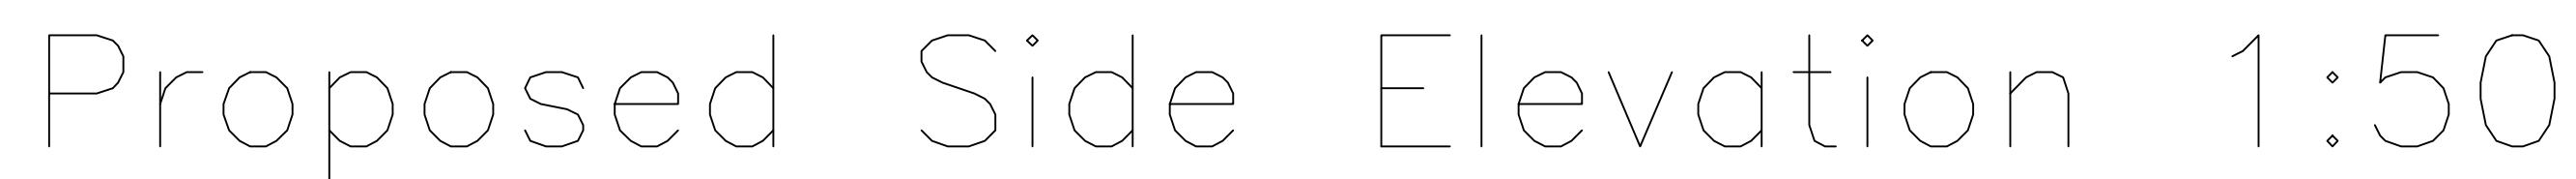

THIS DRAWING MAY NOT BE REPRODUCED IN ANY FORM WITHOUT PRIOR WRITTEN AGREEMENT OF NPS PROPERTY CONSULTANTS LTD.

Notes:



- Fabricated Steel Ramp
With Concrete finish
- Powder Coated Handrail
Colour TBC
- One side Of Handrail
fixed to existing wall



Newport
norse
Casnewydd

Newport Norse

CLIENT

Community Regeneration

PROJECT

Rogerstone Library DDA Ramp

TITLE

Proposed and Existing Elevations

SCALES 1:50	DISCIPLINE ARCHITECT	PROJECT NUMBER 00-0-0000
DRAWING NUMBER NPS-DR-A(**)-005		REV CODE P1
STATUS CODE S0	PURPOSE OF ISSUE PLANNING APPROVAL	DRAWN BY