




- NOTES:
1. THIS DRAWING IS TO BE READ IN CONJUNCTION WITH ALL RELEVANT ENGINEERS DRAWINGS, TOGETHER WITH THEIR LATEST SPECIFICATIONS. ANY DISCREPANCIES ARE TO BE REPORTED TO THE ENGINEER (VALE CONSULTANCY) AS SOON AS POSSIBLE.
 2. FIGURED DIMENSIONS ONLY TO BE USED. ANY QUERIES OR DISCREPANCIES TO BE REFERRED TO THE ENGINEER (VALE CONSULTANCY) IMMEDIATELY.
 3. PRIOR TO ORDERING ANY MATERIALS THE CONTRACTOR IS TO CONFIRM MANUFACTURER/PIPE MATERIAL AND GRADE PROPOSED WITH WATER AUTHORITY.
 4. TEMPORARY WORKS DESIGN BY OTHERS.
 5. DESIGN RISK ASSESSMENTS AND METHOD STATEMENTS ARE TO BE PROVIDED TO THE PRINCIPLE CONTRACTOR PRIOR TO THE COMMENCEMENT OF ANY WORKS.
 6. NOT ALL EXISTING SERVICES HAVE BEEN SHOWN BUT ARE PRESENT - THE CONTRACTOR IS TO LIAISE WITH ALL STATUTORY AUTHORITIES & MOD PRIOR TO THE COMMENCEMENT OF ANY WORKS.
 7. THIS DRAWING IS TO BE READ IN CONJUNCTION WITH 179578/500
 8. PRIOR TO THE COMMENCEMENT OF ANY WORKS THE CONTRACTOR IS TO BARRIER OFF THE RIVER AND IS TO CONFIRM ALL DIMENSIONS TO THE ENGINEER .
 9. NO WORK IS TO COMMENCE ON SITE UNTIL ALL WORKS HAVE BEEN AGREED IN WRITING BY NRW.
 10. EXISTING SERVICES HAVE NOT BEEN SHOWN BUT ARE PRESENT - THE CONTRACTOR IS TO LIAISE WITH ALL STATUTORY AUTHORITIES PRIOR TO THE COMMENCEMENT OF ANY WORKS.

BOUNDARY KEY

- EXTENT OF PROPOSED SITE WORKS
— SITE COMPOUND BOUNDARY

TENDER ISSUE

04	RGF	RGF	NC	LR	2020	21.03	2020	Boundary key added		
03	RGF	NC	LR	2020	2020	2020	Topo Survey Updated			
02	RGF	NC	LR	2020	2020	2020	TENDER ISSUE			
01	RGF	NC	LR	2020	2020	2020	Preliminary Issue			
rev.	drawn	chkd.	appvd.	date	description					
Client										
ROGERSTONE COMMUNITY COUNCIL										
Project										
RIVER EBBW, JUBILEE PARK ROGERSTONE WELFARE PARK NP10 9NH										
Title										
EXISTING SITE SURVEY										
										
Vale Consultancy CONSULTING CIVIL & STRUCTURAL ENGINEERS										
29 Bocam Park, Old Field Road, Pencoed, Bridgend CF35 5LJ. Phone: 01656 863794 Email: enquiries@vale-consultancy.co.uk										
date	drawn	checked	approved							
13.09.24	RGF	NC	LR	13.09.24	13.09.24	13.09.24	13.09.24			
scale @ A1				project no.						
1:100				17957						
status	drw. no.					rev.				
T	17957/101					04				

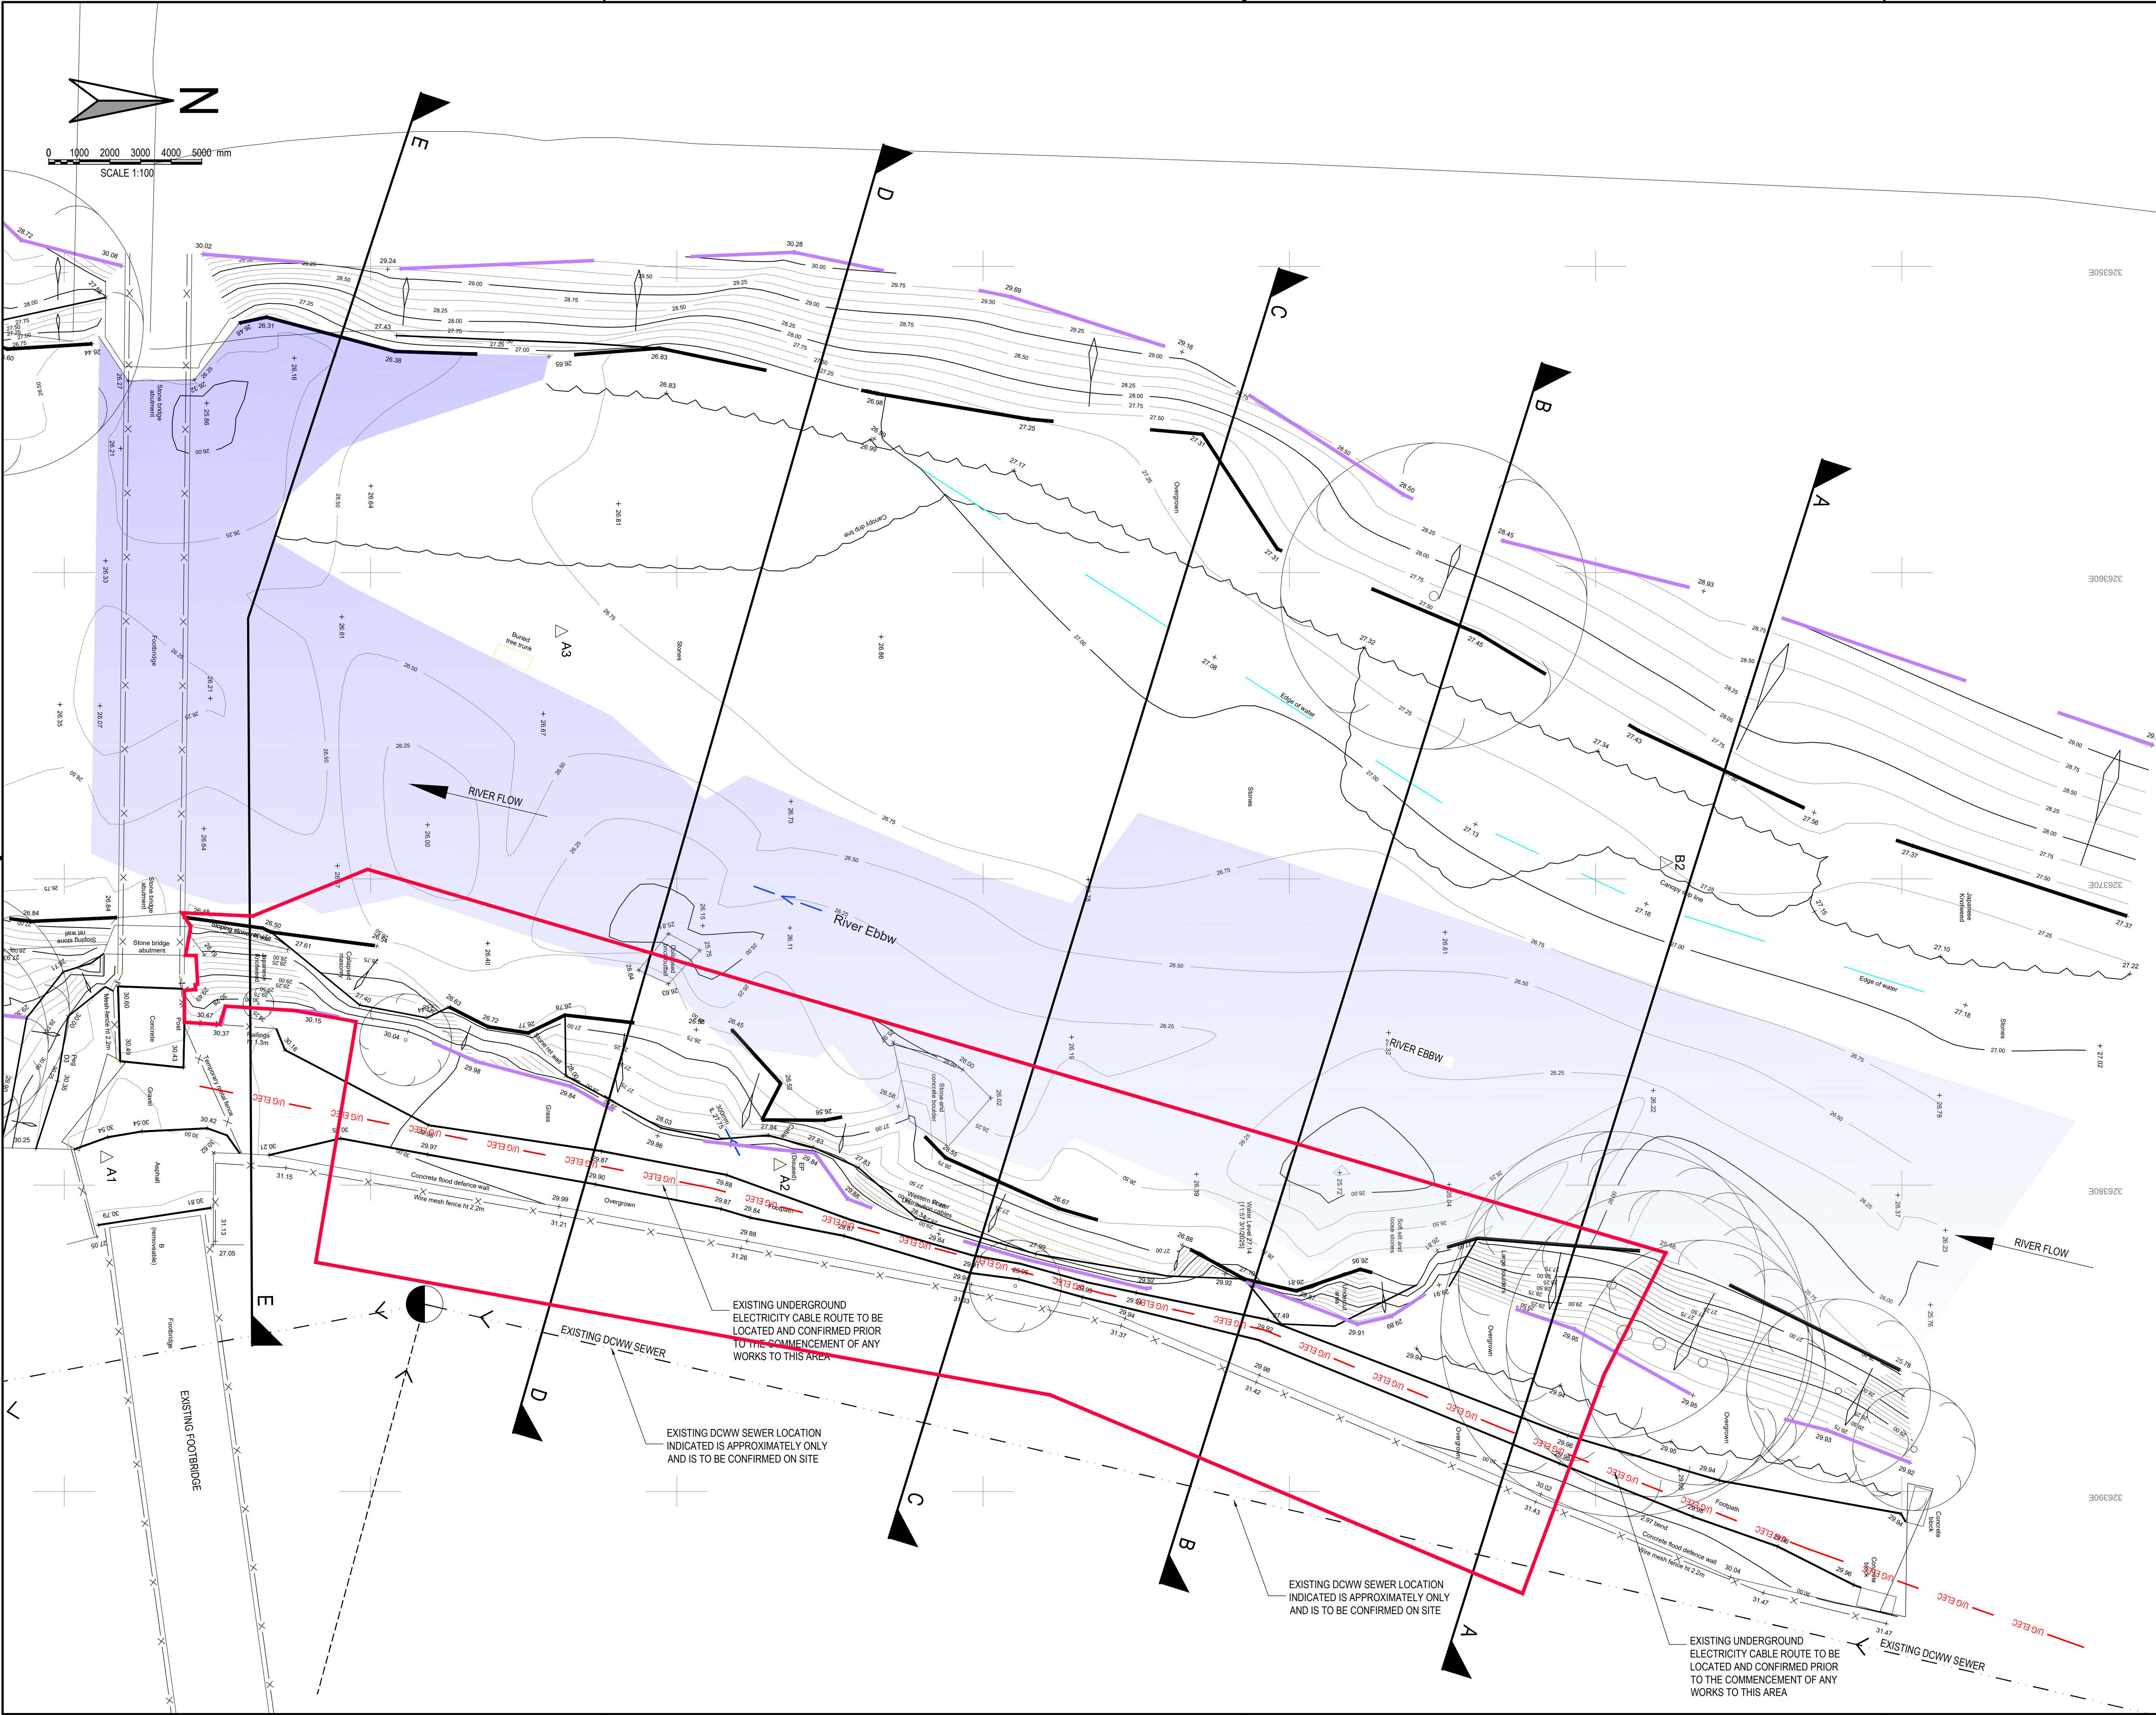

- NOTES:
- THIS DRAWING IS TO BE READ IN CONJUNCTION WITH ALL RELEVANT ENGINEERS DRAWINGS, TOGETHER WITH THEIR LATEST SPECIFICATIONS. ANY DISCREPANCIES ARE TO BE REPORTED TO THE ENGINEER (VALE CONSULTANCY) AS SOON AS POSSIBLE.
 - FIGURED DIMENSIONS ONLY TO BE USED. ANY QUERIES OR DISCREPANCIES TO BE REFERRED TO THE ENGINEER (VALE CONSULTANCY) IMMEDIATELY.
 - PRIOR TO ORDERING ANY MATERIALS THE CONTRACTOR IS TO CONFIRM MANUFACTURER/PIPE MATERIAL AND GRADE PROPOSED WITH WATER AUTHORITY.
 - TEMPORARY WORKS DESIGN BY OTHERS.
 - DESIGN RISK ASSESSMENTS AND METHOD STATEMENTS ARE TO BE PROVIDED TO THE PRINCIPLE CONTRACTOR PRIOR TO THE COMMENCEMENT OF ANY WORKS.
 - NOT ALL EXISTING SERVICES HAVE BEEN SHOWN BUT ARE PRESENT - THE CONTRACTOR IS TO LIAISE WITH ALL STATUTORY AUTHORITIES & MOD PRIOR TO THE COMMENCEMENT OF ANY WORKS.
 - THIS DRAWING IS TO BE READ IN CONJUNCTION WITH 17957/500
 - PRIOR TO THE COMMENCEMENT OF ANY WORKS THE CONTRACTOR IS TO BARRIER OFF THE RIVER AND IS TO CONFIRM ALL DIMENSIONS TO THE ENGINEER .
 - NO WORK IS TO COMMENCE ON SITE UNTIL ALL WORKS HAVE BEEN AGREED IN WRITING BY NRW.
 - EXISTING SERVICES HAVE NOT BEEN SHOWN BUT ARE PRESENT - THE CONTRACTOR IS TO LIAISE WITH ALL STATUTORY AUTHORITIES PRIOR TO THE COMMENCEMENT OF ANY WORKS.
 - THIS DRAWING IS TO BE READ IN CONJUNCTION WITH DRAWINGS No. 17957/501, 502 & 504.

LEGEND

- APPROX LOCATION OF EXISTING COMBINED DRAINAGE
- U/G ELEC — APPROX LINE OF EXISTING UNDERGROUND HV CABLES. (LIAISON WITH STATUTORY AUTHORITIES REQUIRED)
- EXTENT OF THE EBBW RIVER WATER AT TIME OF SURVEY (SEP 2024 - DAVIES SURVEY)

BOUNDARY KEY

- EXTENT OF PROPOSED SITE WORKS

PRELIMINARY

03	RGP	NC	LR	20.09.24	Extent of proposed site works added
02	RGP	NC	LR	20.09.24	Updated Topo added
01	RGP	NC	LR	20.09.24	Preliminary Issue
rev.	drawn	checked	approved	date	description
Client					
ROGERSTONE COMMUNITY COUNCIL					
Project					
RIVER EBBW, JUBILEE PARK ROGERSTONE WELFARE PARK NP10 9NH					
Title					
EXISTING SITE LAYOUT					
ValeConsultancy CONSULTING CIVIL & STRUCTURAL ENGINEERS 29 Bocam Park, Old Field Road, Pencoed, Bridgend CF35 5LJ. Phone: 01656 863794 Email: enquiries@vale-consultancy.co.uk					
date	drawn	checked	approved		
20.09.24	RGP	NC	LR	20.09.24	
scale @ A1				project no.	
1:100				17957	
status	drg. no.				rev.
P	17957/500				03



EXTENT OF PROPOSED SITE WORKS
(APPROX. 500m²)

- NOTES:
1. THIS DRAWING TO BE READ IN CONJUNCTION WITH ALL RELEVANT ENGINEERS DRAWINGS, TOGETHER WITH THEIR LATEST SPECIFICATIONS. ANY DISCREPANCIES ARE TO BE REPORTED TO THE ENGINEER (VALE CONSULTANCY) AS SOON AS POSSIBLE.
 2. FIGURED DIMENSIONS ONLY TO BE USED. ANY QUERIES OR DISCREPANCIES TO BE REFERRED TO THE ENGINEER (VALE CONSULTANCY) IMMEDIATELY.
 3. PRIOR TO ORDERING ANY MATERIALS THE CONTRACTOR IS TO CONFIRM MANUFACTURER/PIPE MATERIAL AND GRADE PROPOSED WITH WATER AUTHORITY.
 4. TEMPORARY WORKS DESIGN BY OTHERS.
 5. RISK ASSESSMENTS AND METHOD STATEMENTS ARE TO BE PROVIDED TO THE PRINCIPLE CONTRACTOR PRIOR TO THE COMMENCEMENT OF ANY WORKS.
 6. NOT ALL EXISTING SERVICES HAVE BEEN SHOWN BUT ARE PRESENT. THE CONTRACTOR IS TO LIAISE WITH ALL STATUTORY AUTHORITIES & MOD PRIOR TO THE COMMENCEMENT OF ANY WORKS.
 7. THIS DRAWING IS TO BE READ IN CONJUNCTION WITH 17957/500
 8. PRIOR TO THE COMMENCEMENT OF ANY WORKS THE CONTRACTOR IS TO BARRIER OFF THE RIVER AND IS TO CONFIRM ALL DIMENSIONS TO THE ENGINEER.
 9. NO WORK IS TO COMMENCE ON SITE UNTIL ALL WORKS HAVE BEEN AGREED IN WRITING BY NRW.
 10. EXISTING SERVICES HAVE NOT BEEN SHOWN BUT ARE PRESENT. THE CONTRACTOR IS TO LIAISE WITH ALL STATUTORY AUTHORITIES PRIOR TO THE COMMENCEMENT OF ANY WORKS.
 11. THIS DRAWING IS TO BE READ IN CONJUNCTION WITH DRAWINGS No. 17957/502 & 504.
 12. ANY LANDSCAPING AFFECTED BY THE WORKS TO BE INSTALLED BY THE CONTRACTOR.

 APPROX LOCATION OF EXISTING
COMBINED DRAINAGE

 EXTENT OF PROPOSED WORKS
WITHIN THE EBBW RIVER WITH 1
LAYER TURF SEE DRG. 504.
(APPROX 500m²)

 APPROX LINE OF EXISTING
UNDERGROUND HV CABLES.
(TO BE REMOVED BY OTHERS)

	EXTENT OF THE EBBW RIVER WATER AT TIME OF SURVEY (SEP 2024 - Davies survey)
	2 TONNE AQUA ROCK BAGS WITH GROUND ANCHORS REFER TO DRG 17957/504 - INSTALLATION AS PER MANUFACTURES GUIDELINES.

PLANNING ISSUE

rev.	drawn	revd.	approved	date		
01	RGP	NC	NC	01	02	RGP
	NC	NC	NC	03	03	RGP
	LR	LR	LR	04	04	RGP
				05	05	RGP
				06	06	RGP
				07	07	RGP
						REVISED TO NRW COMMENTS NOTE REGARDING TEMPORARY ACCESS STEPS REMOVED
						BOUNDARY KEY ADDED
						GENERAL NOTES & NOTE 12 ADDED
						GROUND ANCHORS TO BASE AQUA ROCK BAGS ADDED
						Revised top added following recent erosion
						TENDER ISSUE
						Preliminary Issue
						description

Client
ROGERSTONE COMMUNITY COUNCIL

Project
RIVER EBBW, JUBILEE PARK
ROGERSTONE WELFARE PARK
NP10 9NH


Title
PROPOSED SITE LAYOUT




29 Bocam Park, Old Field Road, Pencoed, Bridgend CF35 5LJ.
Phone: 01656 863794 Email: enquiries@vale-consultancy.co.uk

date	drawn	checked	approved
20.09.24	RGF	NC	LR
scale @ A1 1:100		project no.	20.09.24
		17957	20.09.24
status	drg. no.		rev.
T	17957/501		07


DRAWING STATUS
A - Approval, AB - As-Built, C - Construction, D - Draft, P - Preliminary, T - Tender

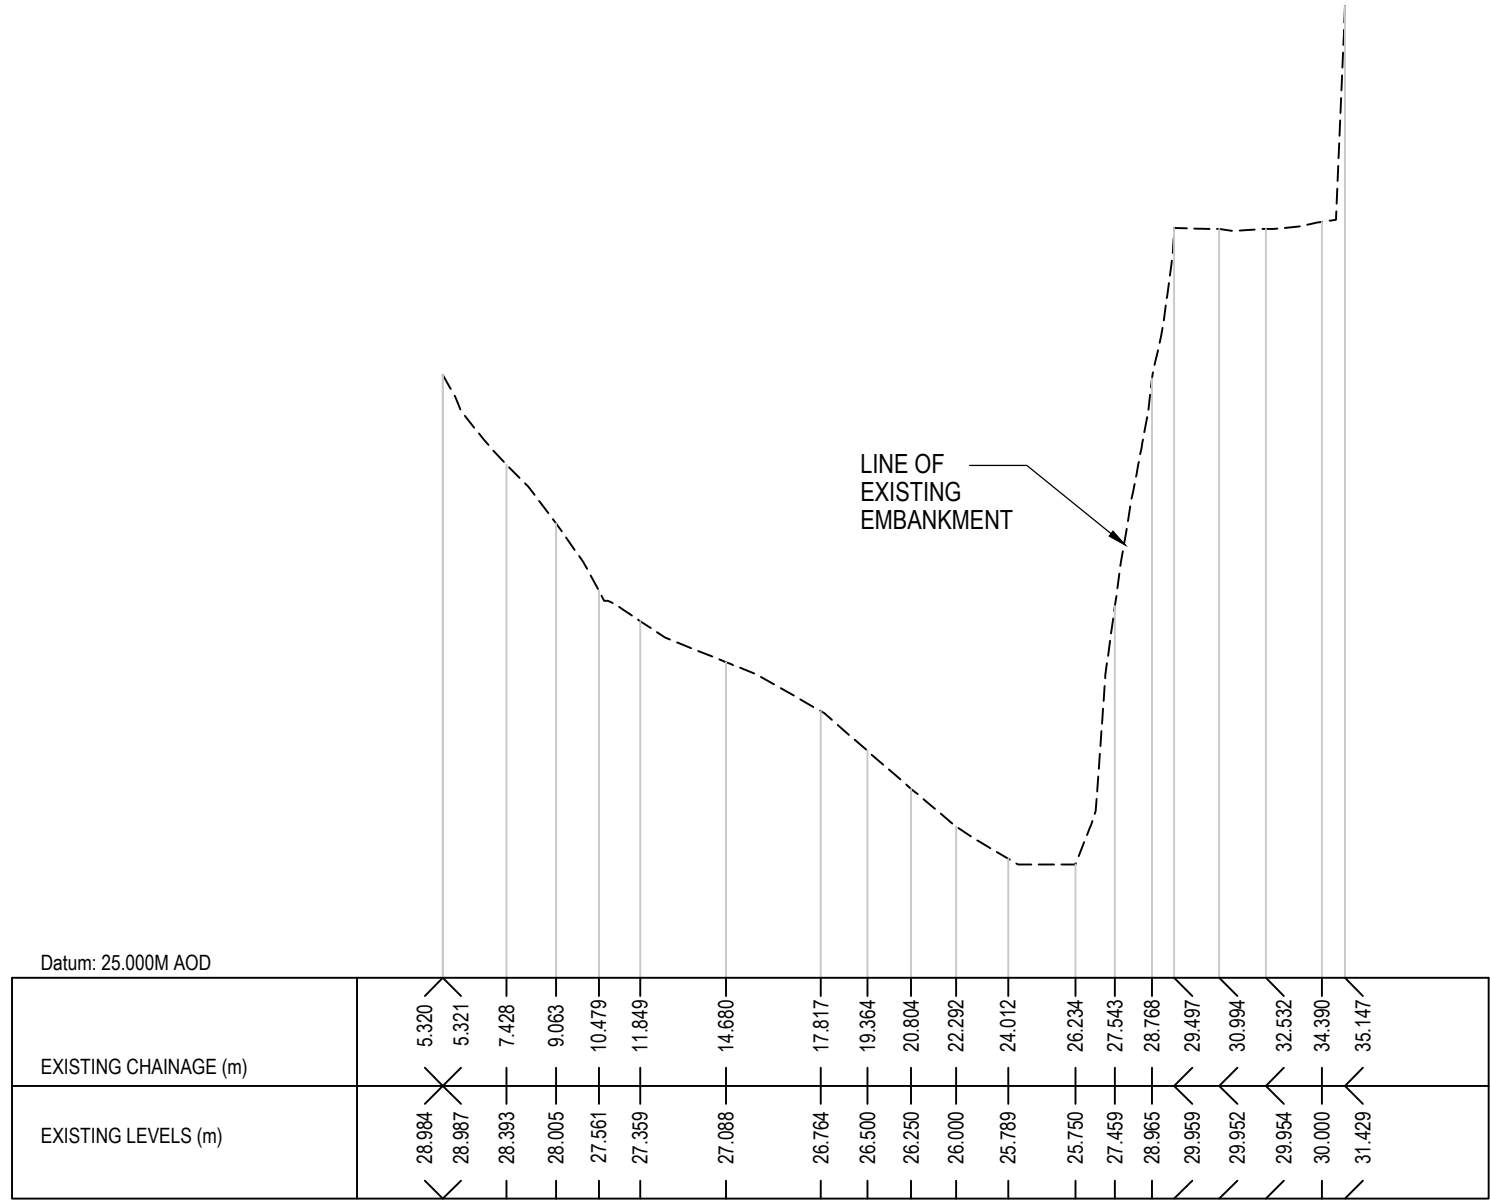


SECTION A - A

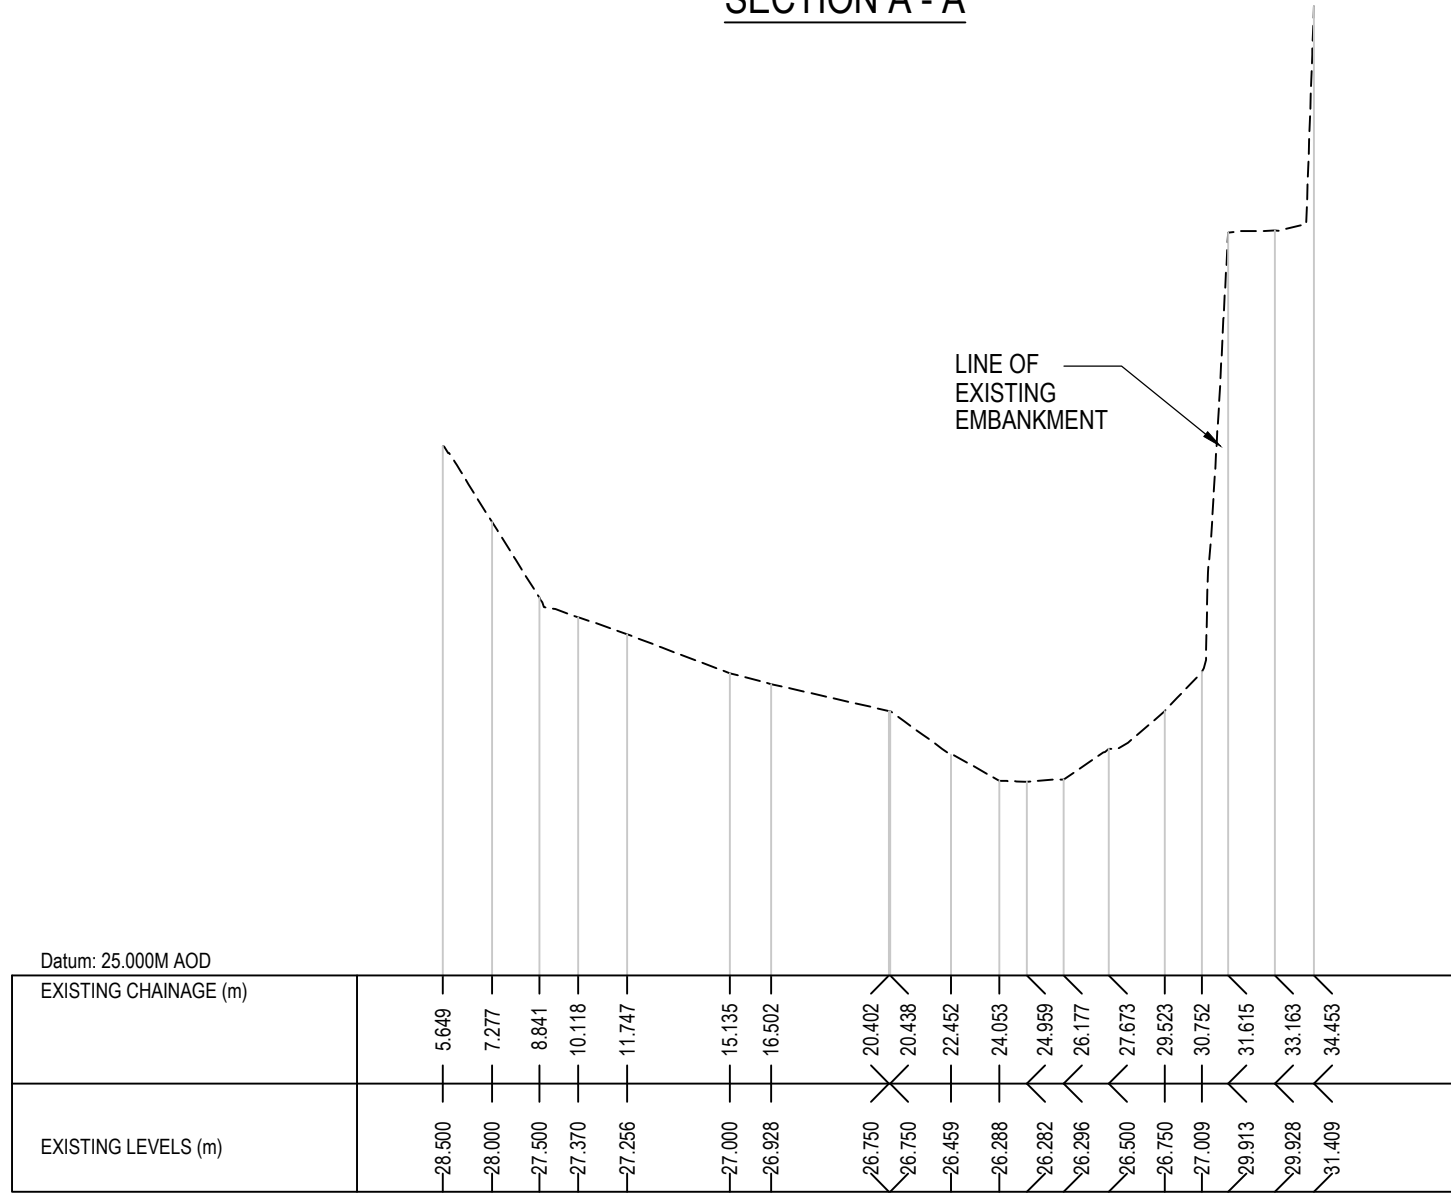


SECTION B - B

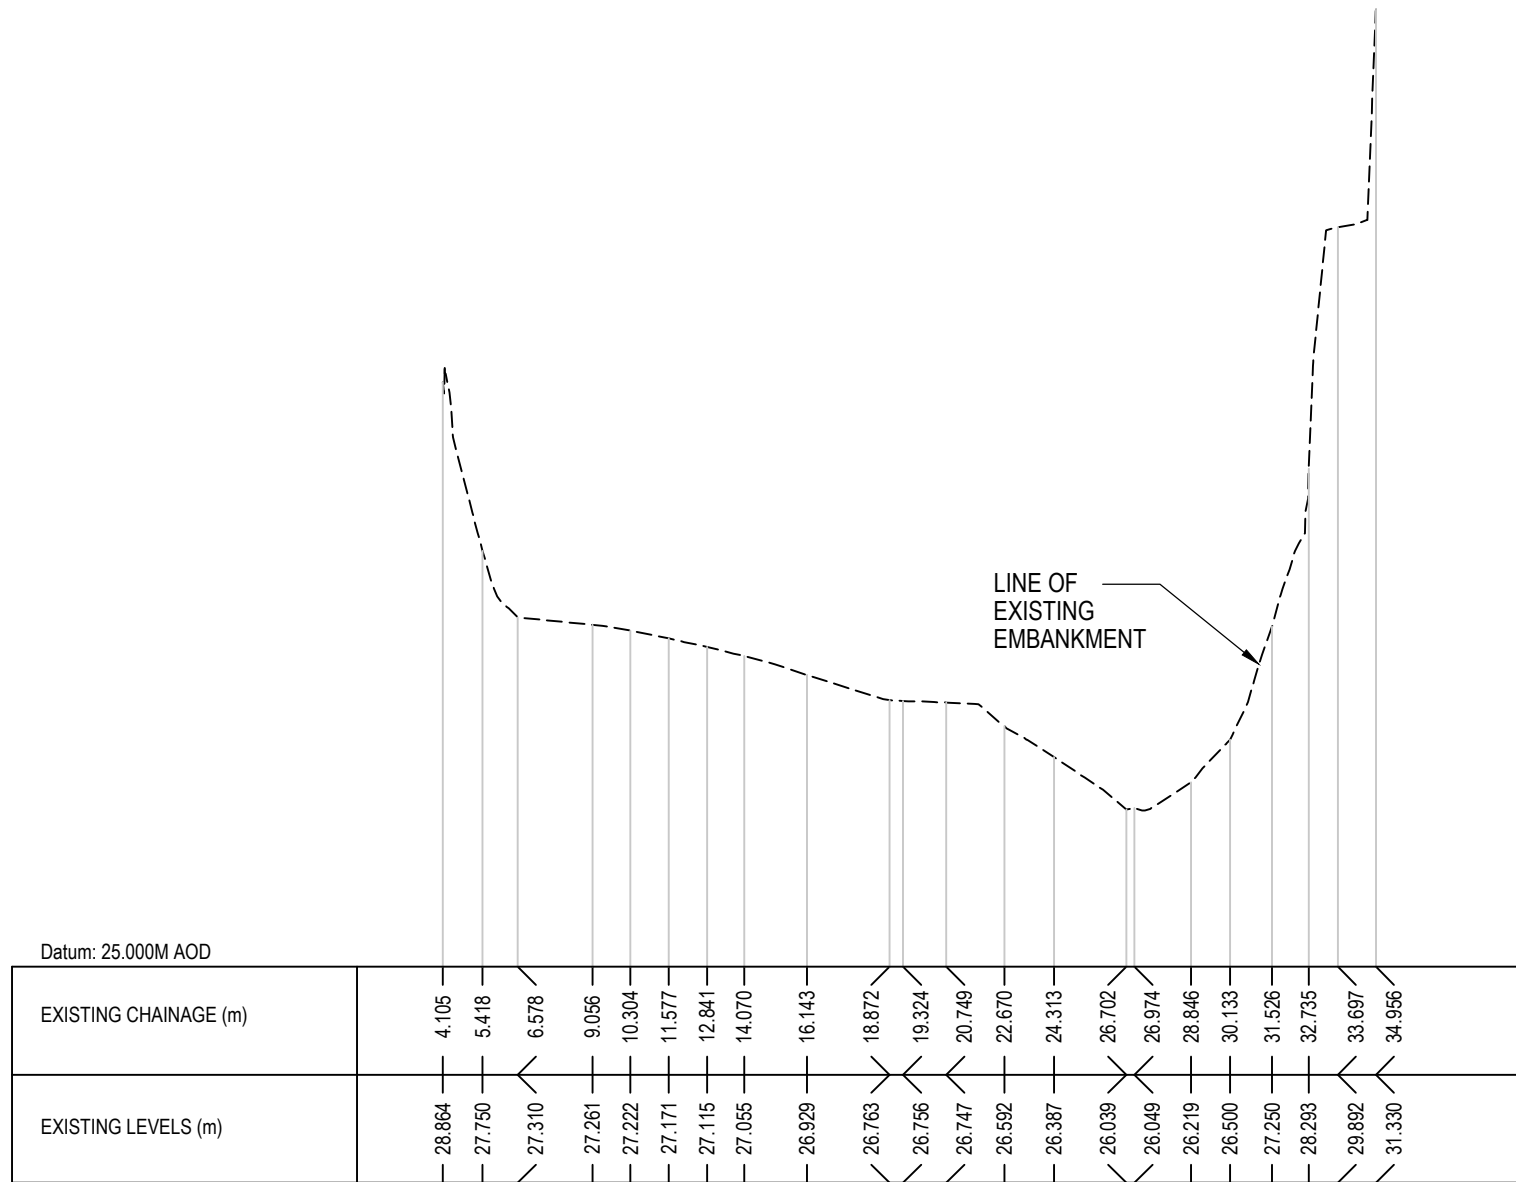


SECTION C - C

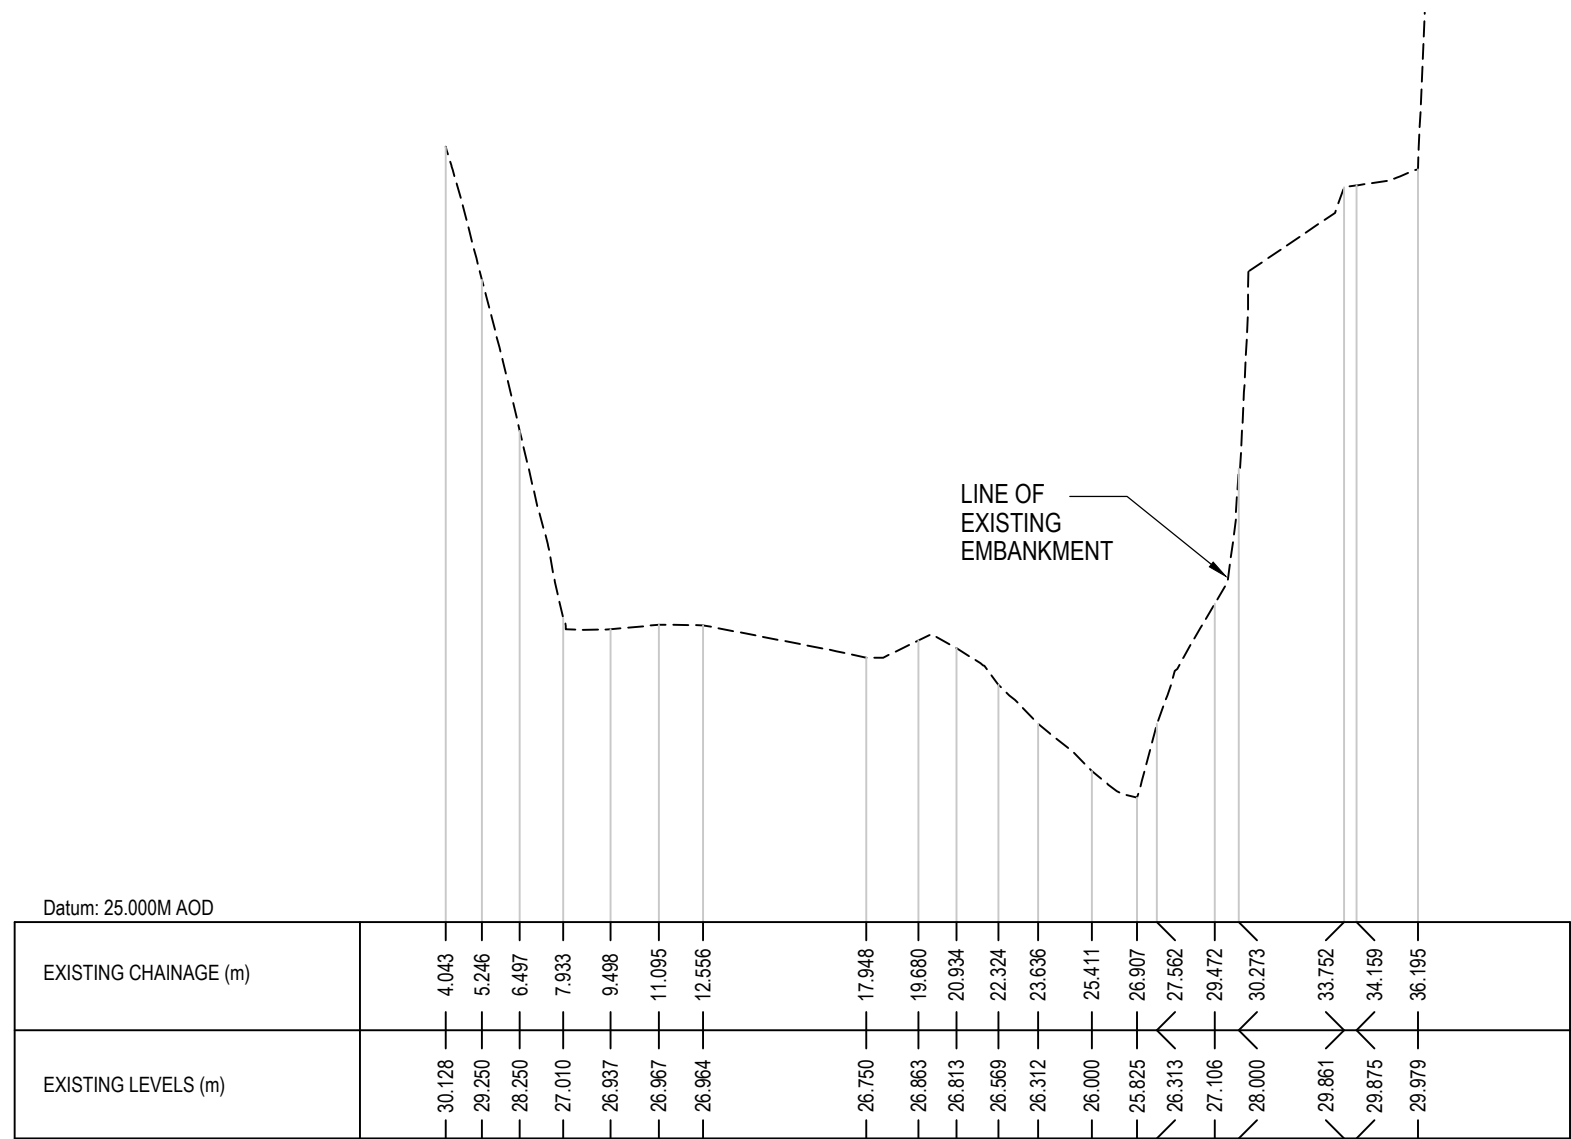

SECTION D - D

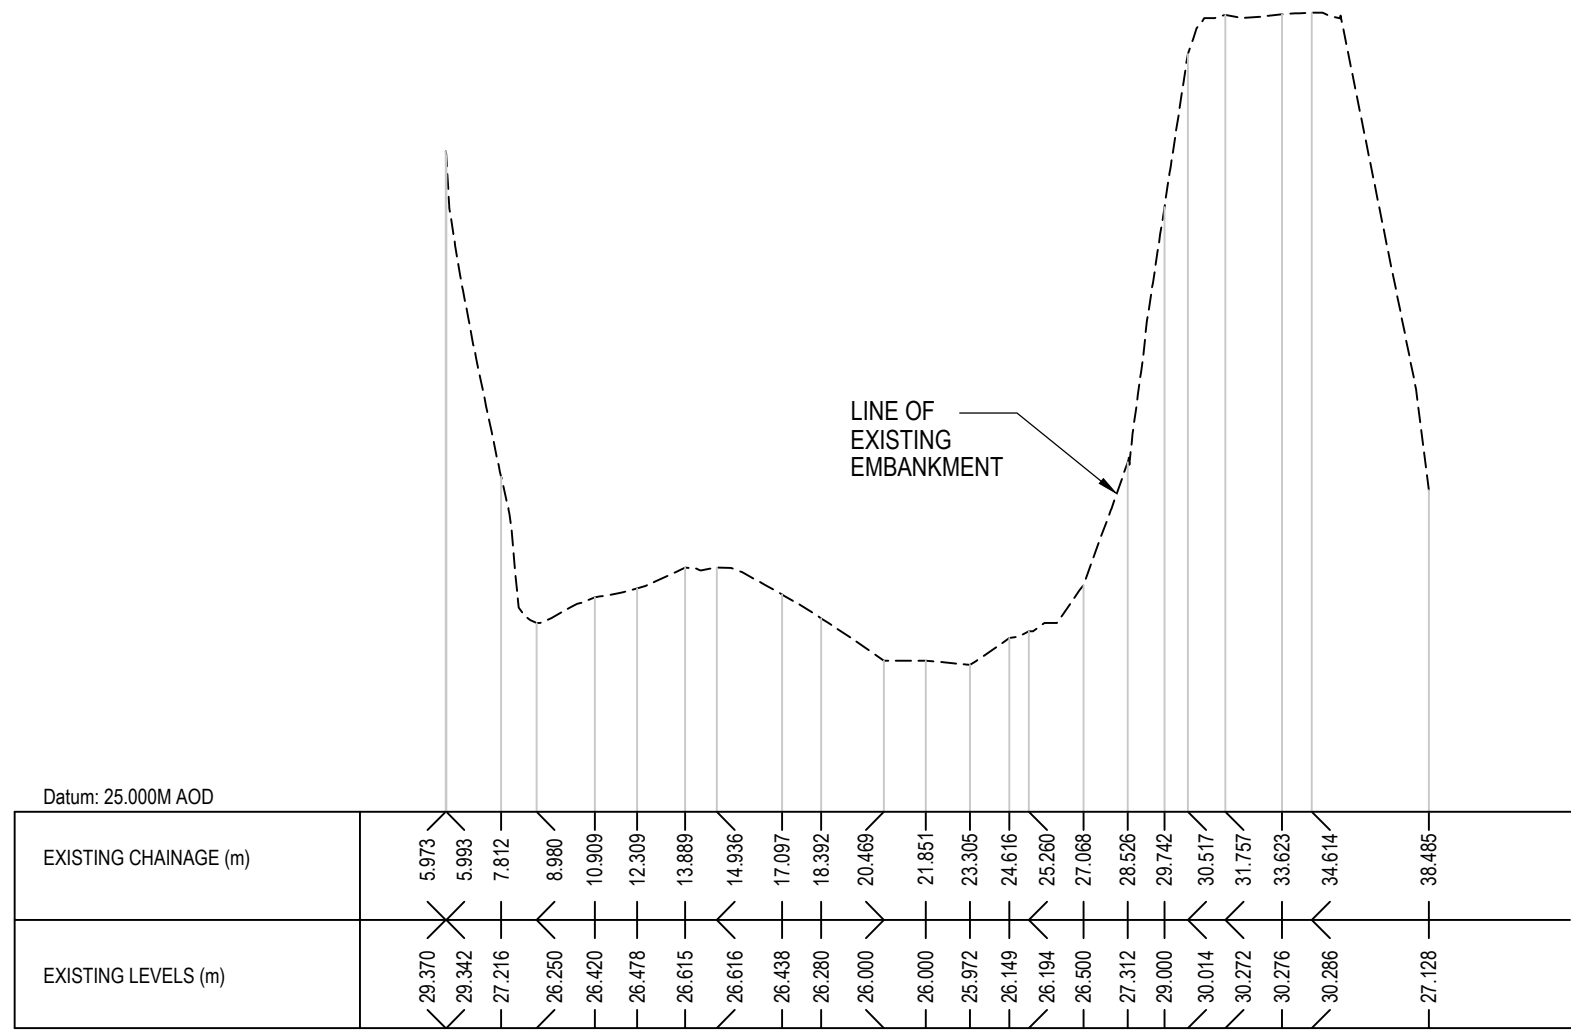

SECTION E - E

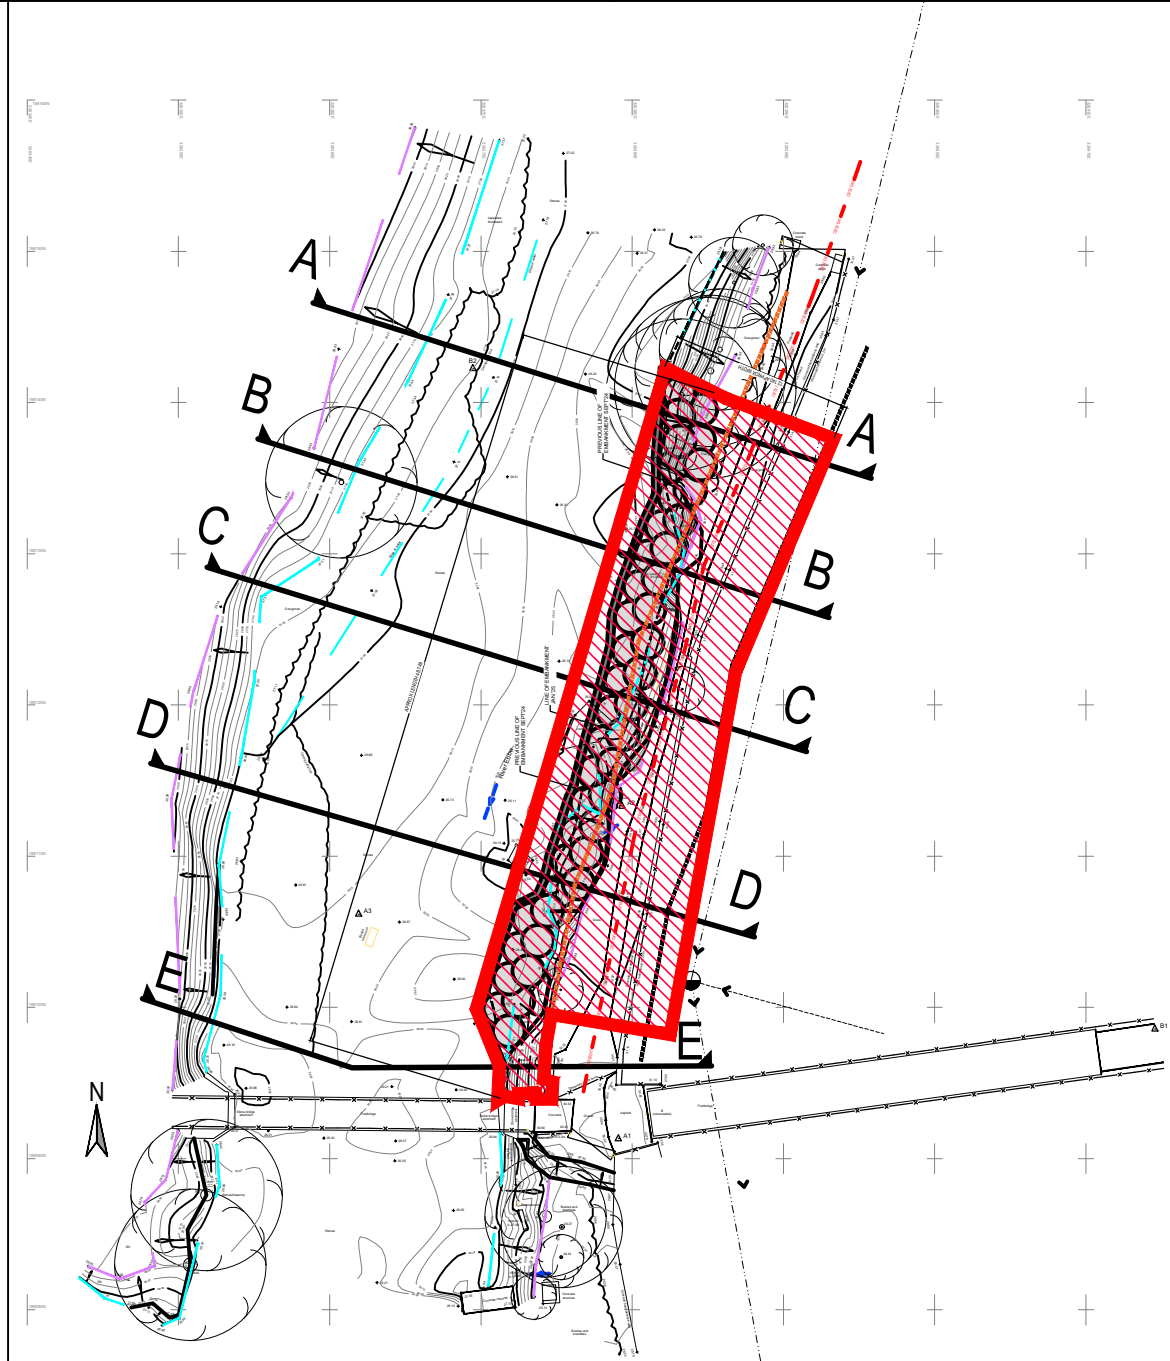

SECTION LOCATIONS
SCALE 1:500

BOUNDARY KEY


EXTENT OF PROPOSED SITE
WORKS (APPROX. 500m²)

NOTES:

1. THIS DRAWING IS TO BE READ IN CONJUNCTION WITH ALL RELEVANT ENGINEERS DRAWINGS, TOGETHER WITH THEIR LATEST SPECIFICATIONS. ANY DISCREPANCIES ARE TO BE REPORTED TO THE ENGINEER (VALE CONSULTANCY) AS SOON AS POSSIBLE.
2. FIGURED DIMENSIONS ONLY TO BE USED. ANY QUERIES OR DISCREPANCIES TO BE REFERRED TO THE ENGINEER (VALE CONSULTANCY) IMMEDIATELY.
3. PRIOR TO ORDERING ANY MATERIALS THE CONTRACTOR IS TO CONFIRM MANUFACTURER/PIPE MATERIAL AND GRADE PROPOSED WITH WATER AUTHORITY.
4. TEMPORARY WORKS DESIGN BY OTHERS.
5. DESIGN RISK ASSESSMENTS AND METHOD STATEMENTS ARE TO BE PROVIDED TO THE PRINCIPLE CONTRACTOR PRIOR TO THE COMMENCEMENT OF ANY WORKS.
6. NOT ALL EXISTING SERVICES HAVE BEEN SHOWN BUT ARE PRESENT - THE CONTRACTOR IS TO LIAISE WITH ALL STATUTORY AUTHORITIES & MOD PRIOR TO THE COMMENCEMENT OF ANY WORKS.
7. THIS DRAWING IS TO BE READ IN CONJUNCTION WITH 179578/500
8. PRIOR TO THE COMMENCEMENT OF ANY WORKS THE CONTRACTOR IS TO BARRIER OFF THE RIVER AND IS TO CONFIRM ALL DIMENSIONS TO THE ENGINEER .
9. NO WORK IS TO COMMENCE ON SITE UNTIL ALL WORKS HAVE BEEN AGREED IN WRITING BY NRW.
10. EXISTING SERVICES HAVE NOT BEEN SHOWN BUT ARE PRESENT - THE CONTRACTOR IS TO LIAISE WITH ALL STATUTORY AUTHORITIES PRIOR TO THE COMMENCEMENT OF ANY WORKS.

PLANNING ISSUE

rev.	drawn	chkd.	appvd.	date	description
03	RGP	NC	LR	21.03.2025	BOUNDARY KEY ADDED
02	RGP	NC	LR	25.10.2024	TENDER ISSUE
01	RGP	NC	LR	20.09.2024	Preliminary Issue
Client					
ROGERSTONE COMMUNITY COUNCIL					
Project					
RIVER EBBW, JUBILEE PARK ROGERSTONE WELFARE PARK NP10 9NH					
Title					
EXISTING SECTIONS					
ValeConsultancy CONSULTING CIVIL & STRUCTURAL ENGINEERS 29 Bocam Park, Old Field Road, Pencoed, Bridgend CF35 5LJ. Phone: 01656 863794 Email: enquiries@vale-consultancy.co.uk					
date	drawn	checked	approved		
20.09.24	RGP	NC	LR	20.09.24	20.09.24
scale @ A1		project no.			
1:250 H 1:50 V		17957			
status	drg. no.			rev.	
T	17957/502			03	

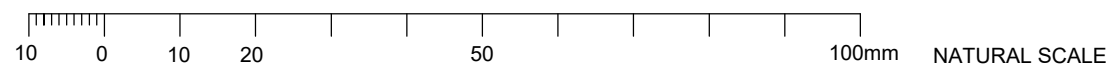


EXTENT OF PROPOSED SITE
WORKS (APPROX. 500m²)

1. THIS DRAWING TO BE READ IN CONJUNCTION WITH ALL RELEVANT ENGINEERS DRAWINGS, TOGETHER WITH THEIR LATEST SPECIFICATIONS, ANY DISCREPANCIES ARE TO BE REPORTED TO THE ENGINEER (VALE CONSULTANCY) AS SOON AS POSSIBLE.
2. FIGURED DIMENSIONS ONLY TO BE USED. ANY QUERIES OR DISCREPANCIES TO BE REFERRED TO THE ENGINEER (VALE CONSULTANCY) IMMEDIATELY.
3. PRIOR TO ORDERING ANY MATERIALS THE CONTRACTOR IS TO CONFIRM MANUFACTURER/PIPE MATERIAL AND GRADE PROPOSED WITH WATER AUTHORITY.
4. TEMPORARY WORKS DESIGN BY OTHERS.
5. DESIGN RISK ASSESSMENTS AND METHOD STATEMENTS ARE TO BE PROVIDED TO THE PRINCIPLE CONTRACTOR PRIOR TO THE COMMENCEMENT OF ANY WORKS.
6. NOT ALL EXISTING SERVICES HAVE BEEN SHOWN BUT ARE PRESENT - THE CONTRACTOR IS TO LIAISE WITH ALL STATUTORY AUTHORITIES & MOD PRIOR TO THE COMMENCEMENT OF ANY WORKS.
7. THIS DRAWING IS TO BE READ IN CONJUNCTION WITH 179578/8/500
8. PRIOR TO THE COMMENCEMENT OF ANY WORKS THE CONTRACTOR IS TO BARRIER OFF THE RIVER AND IS TO CONFIRM ALL DIMENSIONS TO THE ENGINEER .
9. NO WORK IS TO COMMENCE ON SITE UNTIL ALL WORKS HAVE BEEN AGREED IN WRITING BY NRW.
10. EXISTING SERVICES HAVE NOT BEEN SHOWN BUT ARE PRESENT THE CONTRACTOR IS TO LIAISE WITH ALL STATUTORY AUTHORITIES PRIOR TO THE COMMENCEMENT OF ANY WORKS.


PLANNING ISSUE

DRAWING STATUS
A - Approval, AB - As-Built, C - Construction, D - Draft, P - Preliminary, T - Tender

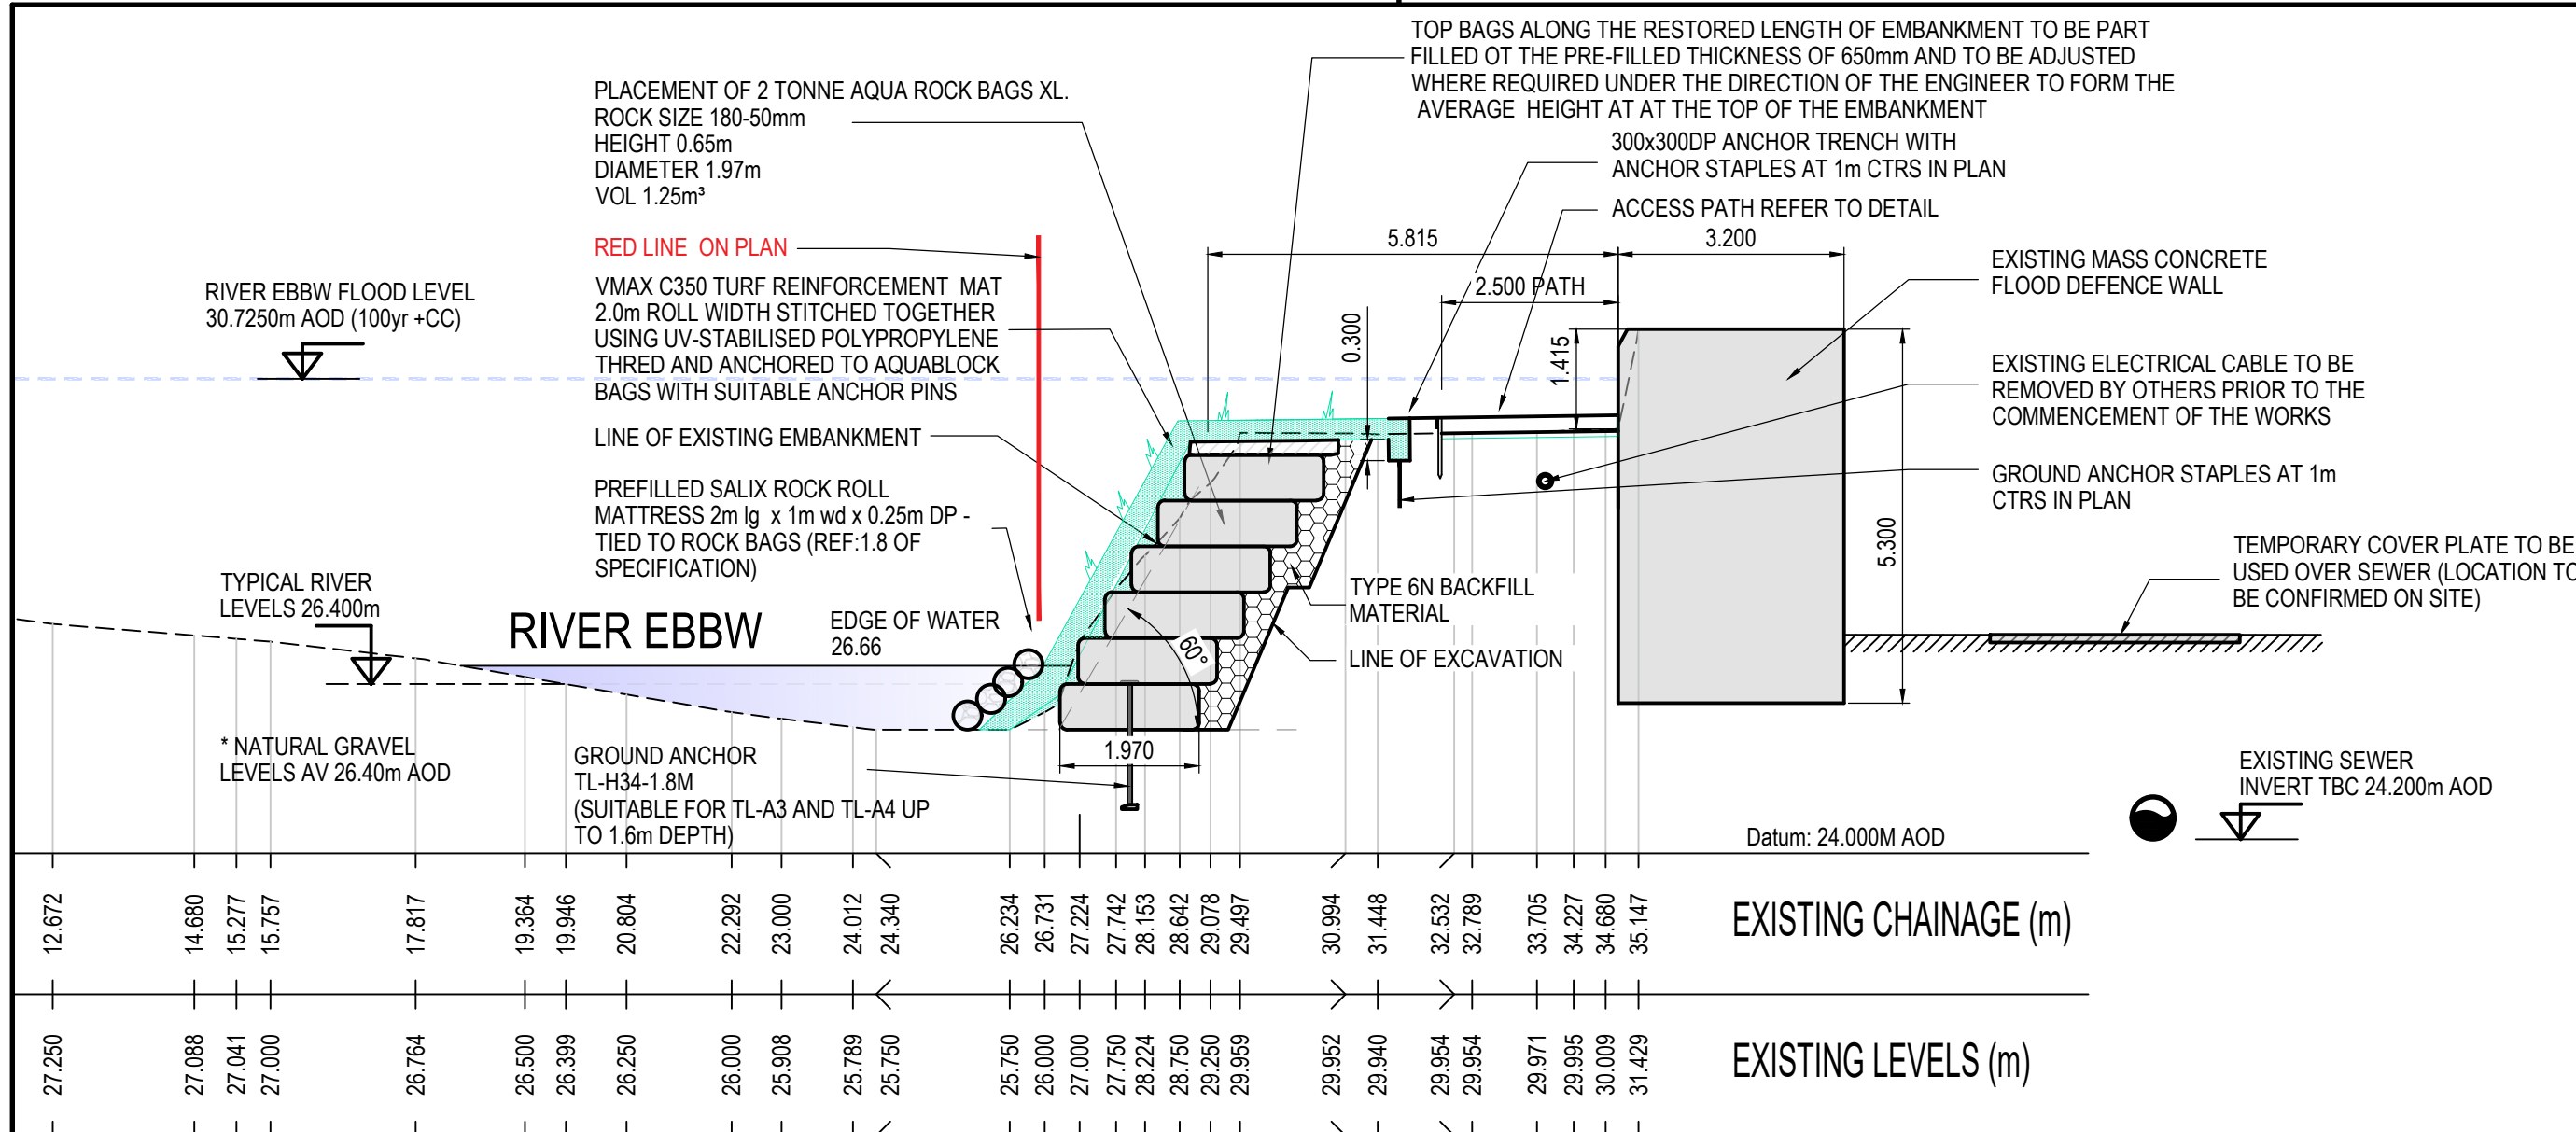


SECTION A - A

NB: AQUA ROCK BAGS TO BE INSTALLED TO MANUFACTURERS GUIDELINES

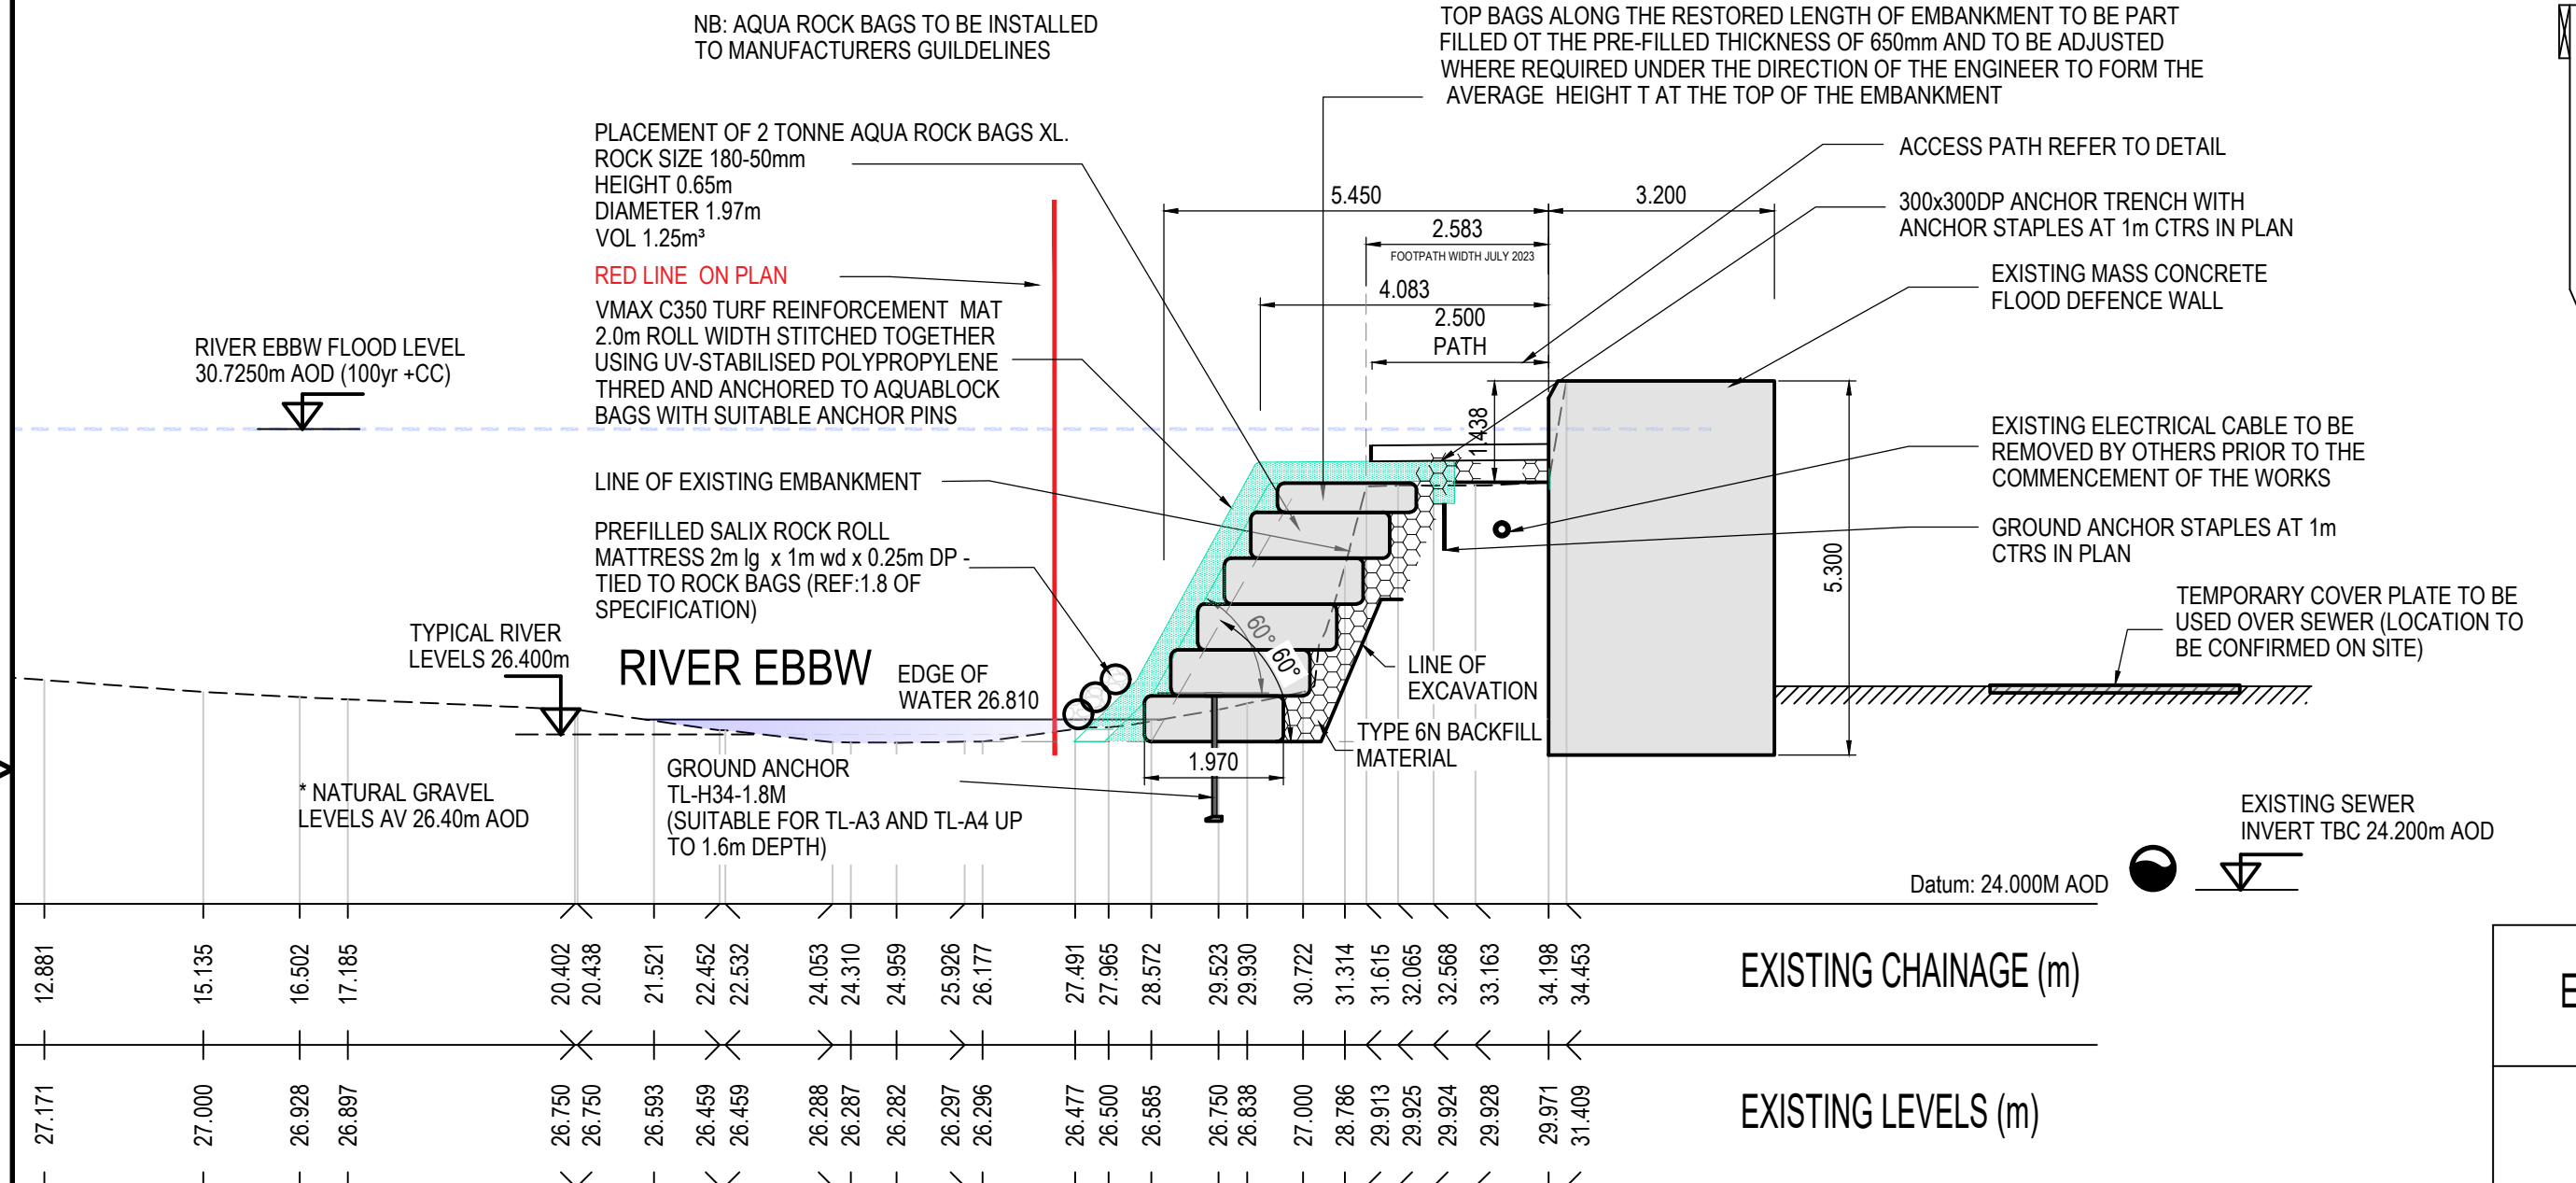

SECTION B - B

NB: AQUA ROCK BAGS TO BE INSTALLED TO MANUFACTURERS GUIDELINES

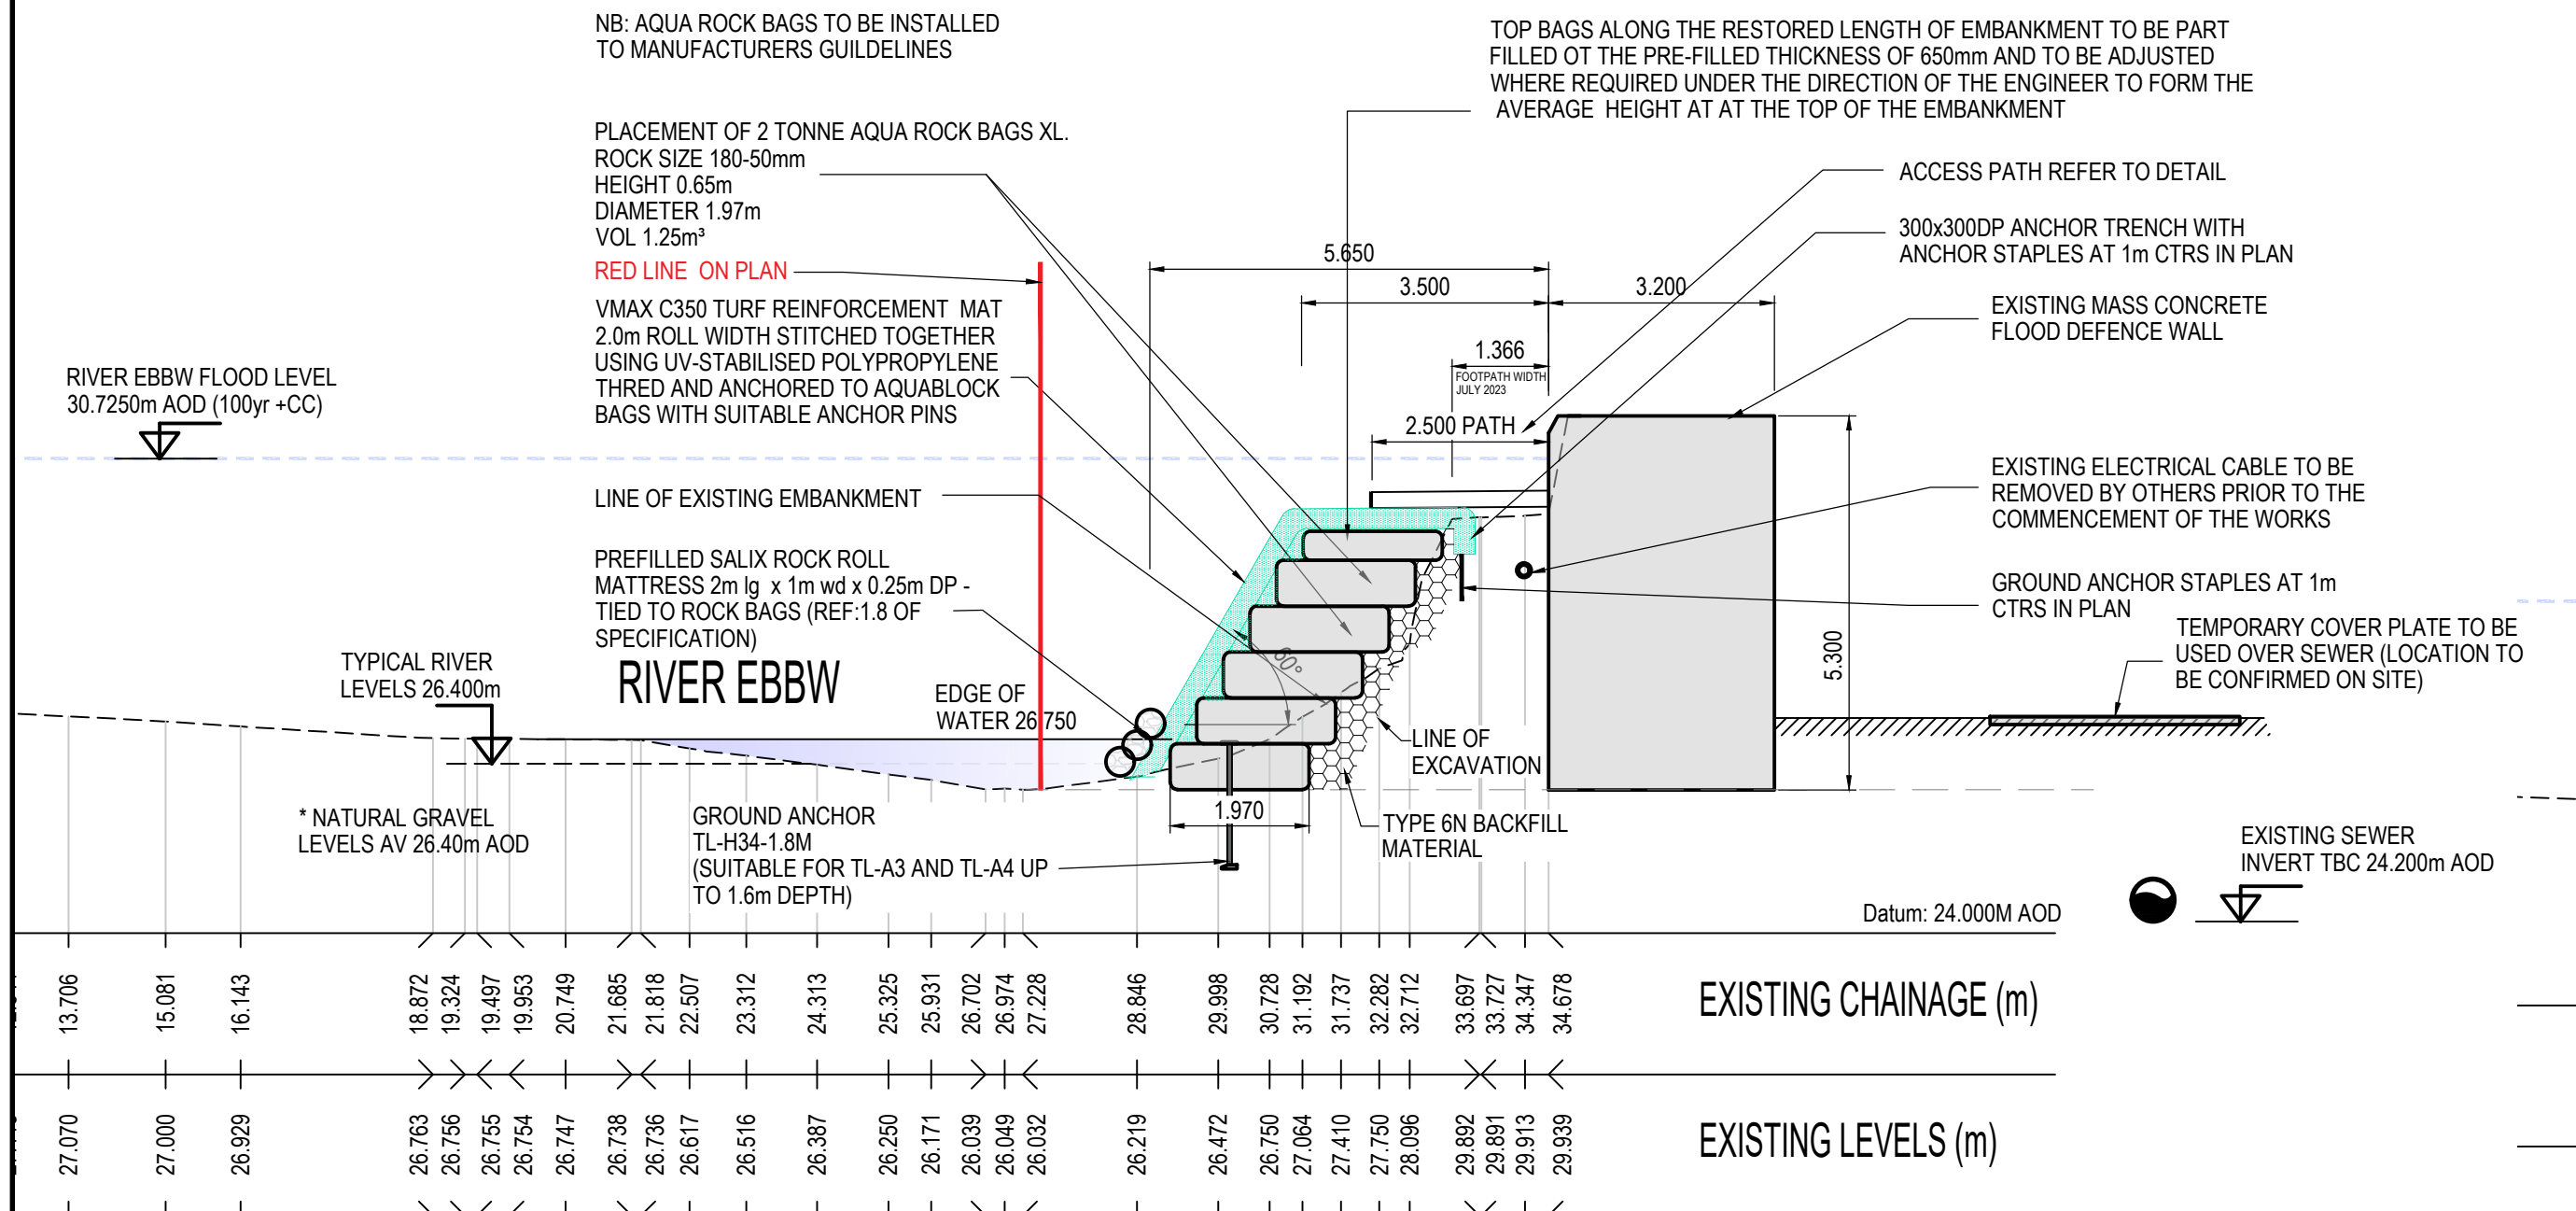


SECTION C - C

NB: AQUA ROCK BAGS TO BE INSTALLED TO MANUFACTURERS GUIDELINES




GROUND ANCHOR INSTALLATION

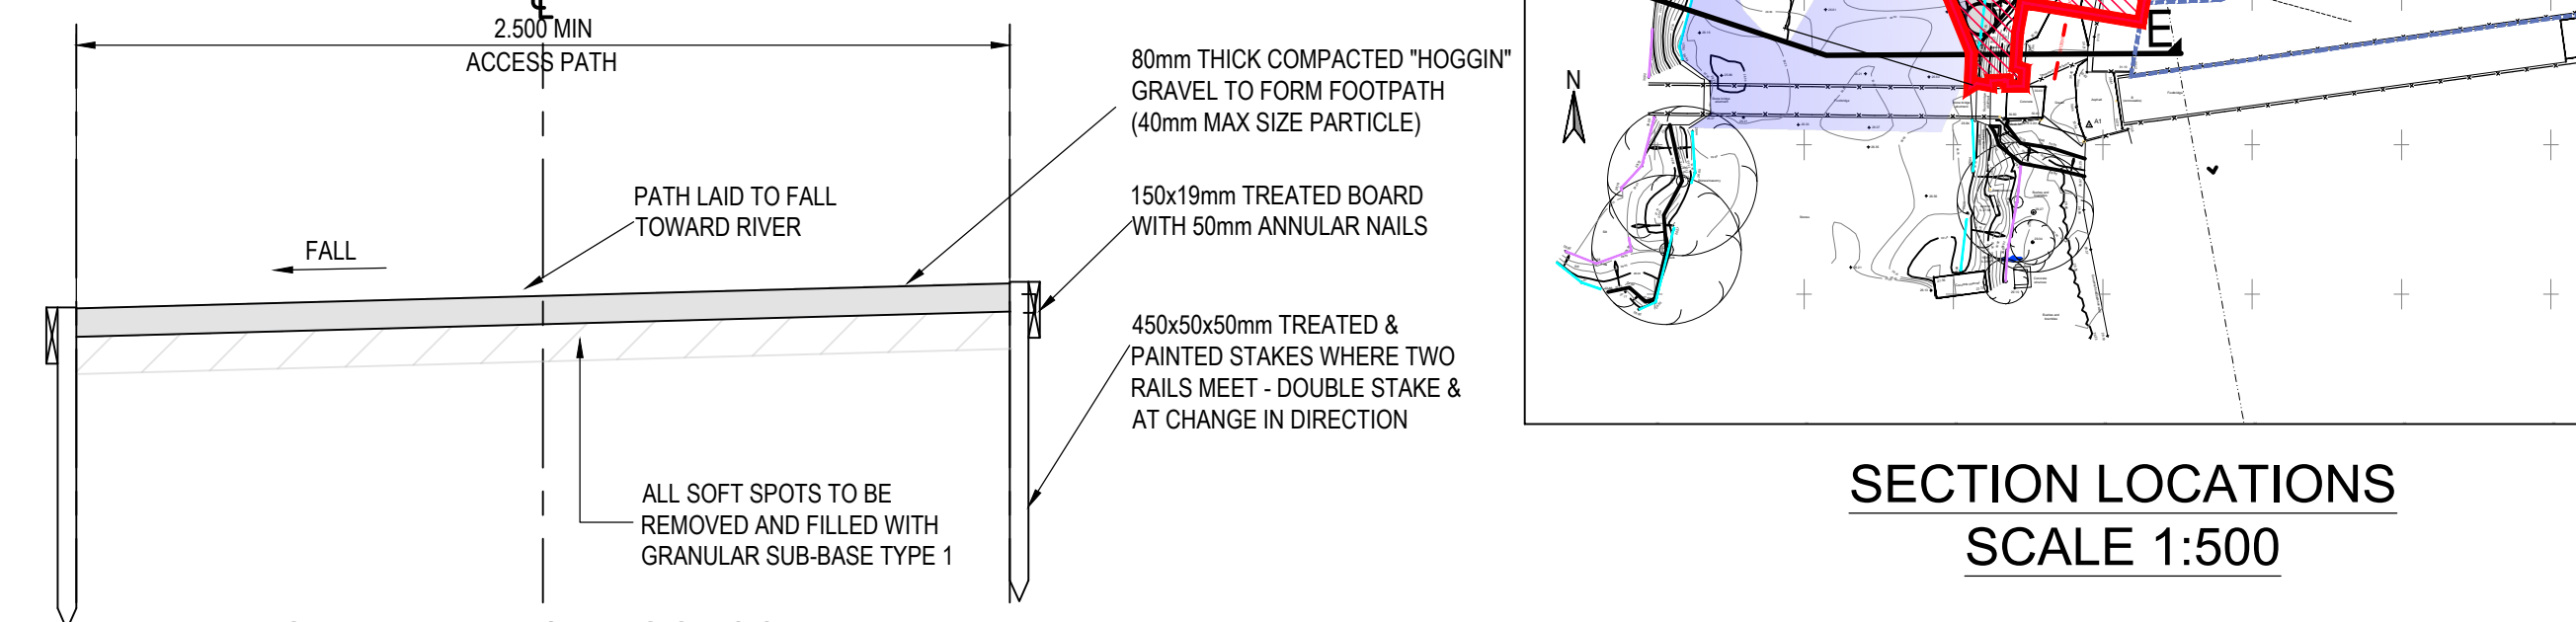


TYPICAL DETAIL OF ACCESS PATH

SCALE 1:20

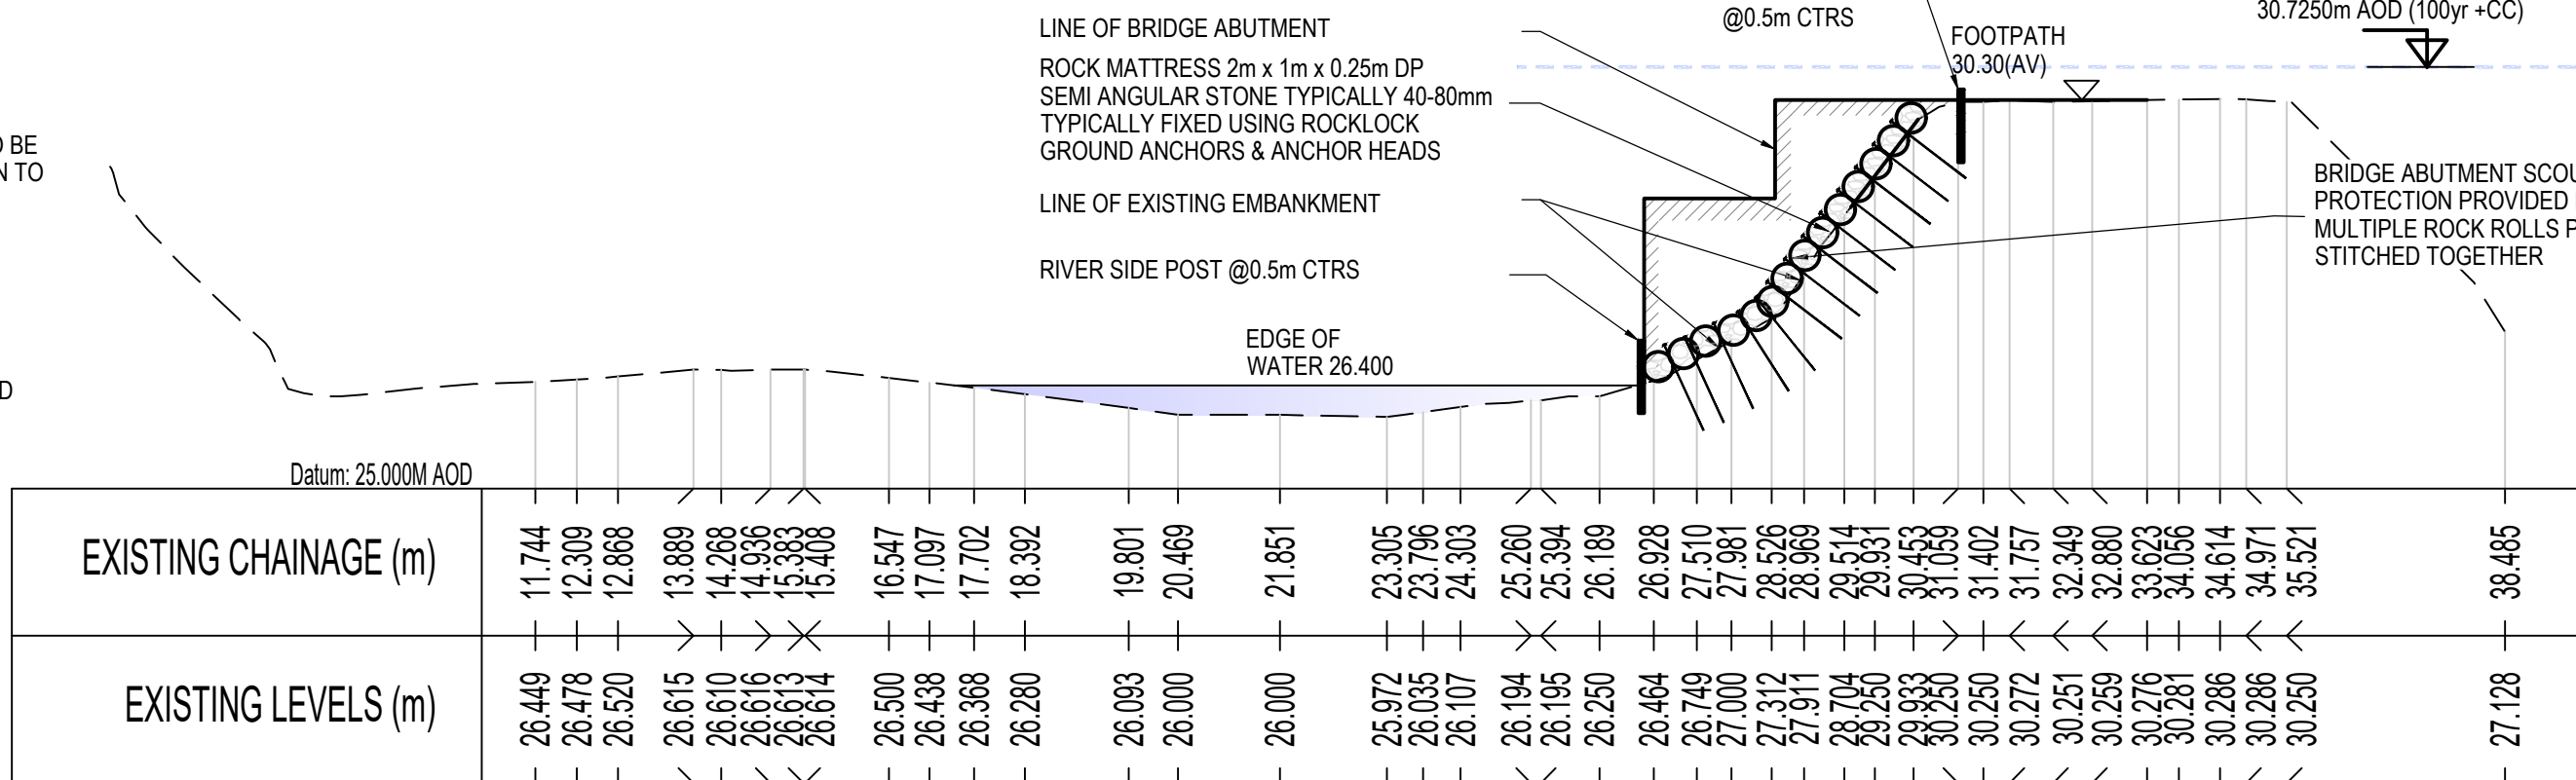


SECTION E - E

NB: AQUA ROCK BAGS TO BE INSTALLED TO MANUFACTURERS GUIDELINES

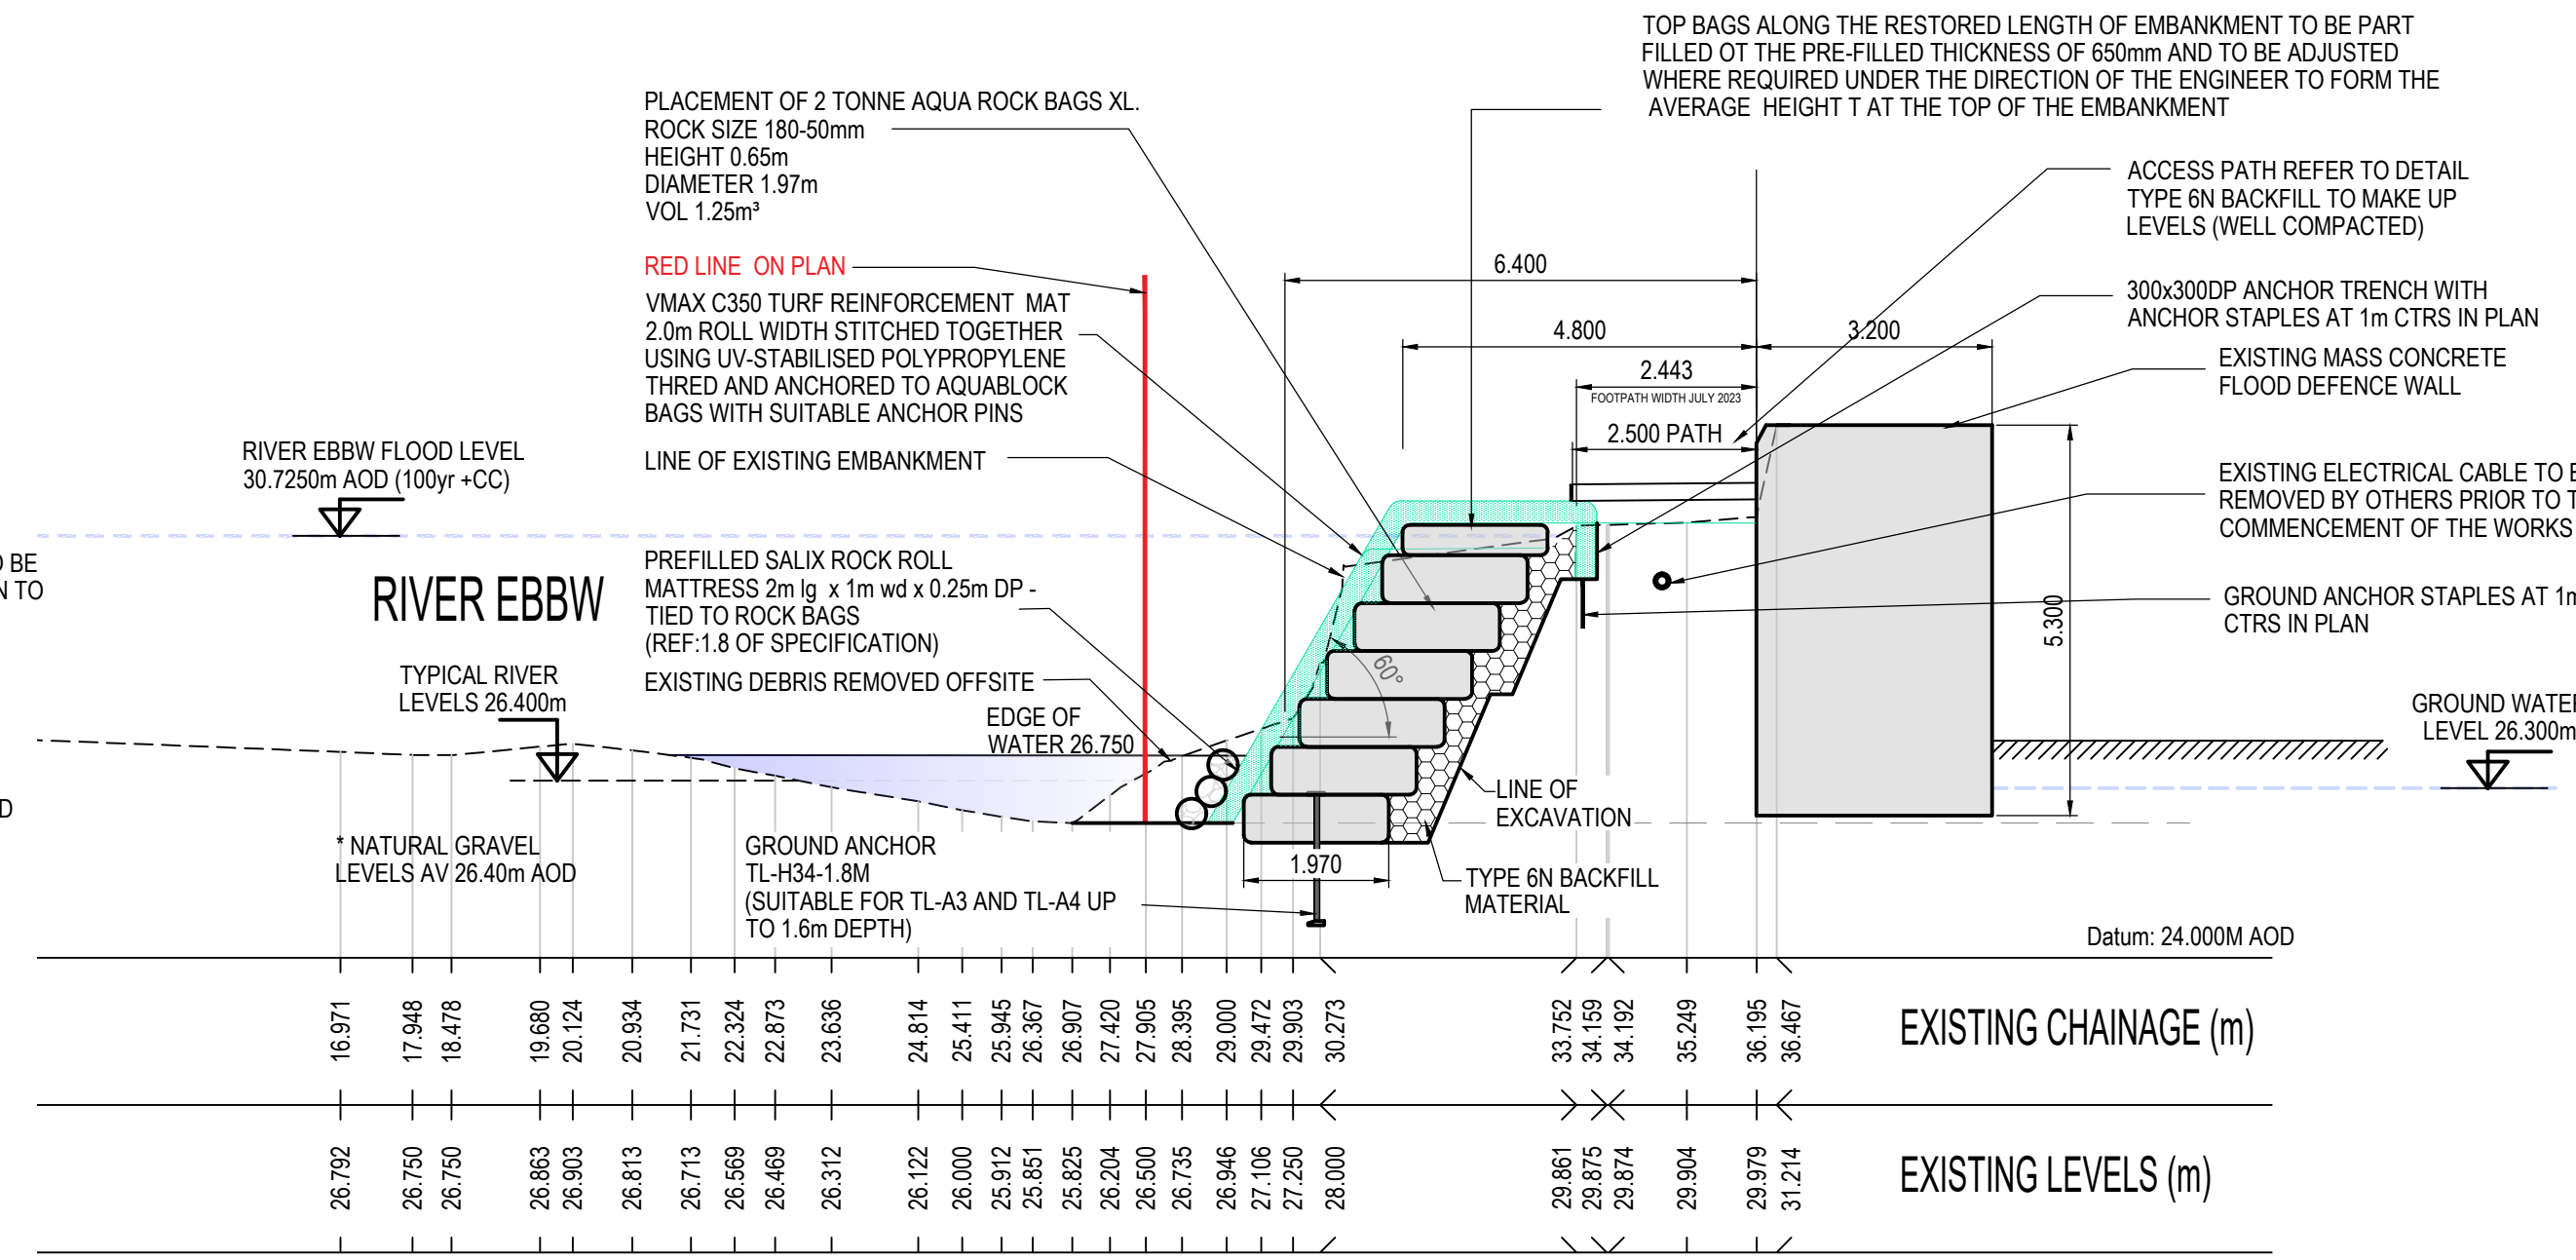

SECTION D - D

NB: AQUA ROCK BAGS TO BE INSTALLED TO MANUFACTURERS GUIDELINES

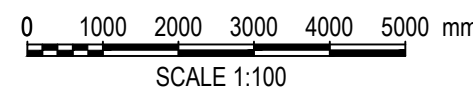

NOTES:


- THIS DRAWING TO BE READ IN CONJUNCTION WITH ALL RELEVANT ENGINEERS DRAWINGS, TOGETHER WITH THEIR LATEST SPECIFICATIONS. ANY DISCREPANCIES ARE TO BE REPORTED TO THE ENGINEER (VALE CONSULTANCY) AS SOON AS POSSIBLE.
- FIGURED DIMENSIONS ONLY TO BE USED. ANY QUERIES OR DISCREPANCIES TO BE REFERRED TO THE ENGINEER (VALE CONSULTANCY) IMMEDIATELY.
- PRIOR TO ORDERING ANY MATERIALS THE CONTRACTOR IS TO CONFIRM MANUFACTURER/PIPE MATERIAL AND GRADE PROPOSED WITH WATER AUTHORITY.
- TEMPORARY WORKS DESIGN BY OTHERS.
- DESIGN RISK ASSESSMENTS AND METHOD STATEMENTS ARE TO BE PROVIDED TO THE PRINCIPLE CONTRACTOR PRIOR TO THE COMMENCEMENT OF ANY WORKS.
- NOT ALL EXISTING SERVICES HAVE BEEN SHOWN BUT ARE PRESENT - THE CONTRACTOR IS TO LIAISE WITH ALL STATUTORY AUTHORITIES & MOD PRIOR TO THE COMMENCEMENT OF ANY WORKS.
- THIS DRAWING IS TO BE READ IN CONJUNCTION WITH 17957/500
- PRIOR TO THE COMMENCEMENT OF ANY WORKS THE CONTRACTOR IS TO BARRIER OFF THE RIVER AND IS TO CONFIRM ALL DIMENSIONS TO THE ENGINEER.
- NO WORK IS TO COMMENCE ON SITE UNTIL ALL WORKS HAVE BEEN AGREED IN WRITING BY NRW.
- EXISTING SERVICES HAVE NOT BEEN SHOWN BUT ARE PRESENT - THE CONTRACTOR IS TO LIAISE WITH ALL STATUTORY AUTHORITIES PRIOR TO THE COMMENCEMENT OF ANY WORKS.
- FOR LARGE SCALE LAYOUT REFER TO DRAWING 17957/501.
- INSTALLATION OF AQUA ROCK BAGS & VMAX C350 TURF REINFORCEMENT TO BE INSTALLED TO MANUFACTURERS RECOMMENDATIONS AND GUIDELINES.
- GROUND ANCHORS BEING FULLY DRIVEN INTO THE UNDERLYING SUBSTRATE SAY 1.5m DEPTH (TL A2/TL A3) WITH TL 406 TOP BEARING PLATE AND USE PRE-FILLED 2T BAG THROUGHOUT MIN. 4 No. PER BAG ON A 1.25 GRID PATTERN

BOUNDARY KEY

- EXTENT OF PROPOSED SITE WORKS (APPROX. 500m²)
- SITE COMPOUND BOUNDARY


TENDER ISSUE

				TENDER ISSUE				
07	RGF	RGF	NC	LR	21.03	21.03	2025	REVISED TO NRW COMMENTS BOUNDARY KEY ADDED
06	RGF	RGF	NC	LR	28.02	28.02	2025	SECTION E-E ADDED
05	RGF	RGF	NC	LR	11.02	11.02	2025	GROUND ANCHORS TO BASE AQUA ROCK BAGS ADDED
04	RGF	RGF	NC	LR	28.01	28.01	2025	REINFORCED MATT AND ANCHOR TRENCH ADDED
03	RGF	RGF	NC	LR	21.01	21.01	2025	AMENDED TO SUIT REVISED TOPO FOLLOWING RECENT EROSION
02	RGF	RGF	NC	LR	25.10	25.10	2024	TENDER ISSUE
01	RGF	RGF	NC	LR	20.09	20.09	2024	Preliminary Issue
rev.	drawn	chekd.	approved.	date	description			
Client								
ROGERSTONE COMMUNITY COUNCIL								
Project								
RIVER EBBW, JUBILEE PARK ROGERSTONE WELFARE PARK NP10 9NH								
Title								
PROPOSED SECTIONS								
 Vale CONSULTING CIVIL & STRUCTURAL ENGINEERS 29 Bocam Park, Old Field Road, Pencoed, Bridgend CF35 5LJ. Phone: 01656 863794 Email: enquiries@vale-consultancy.co.uk								
date		drawn		checked		approved		
20.09.24		RGF		NC		LR		20.09.24
scale @ A1				project no.				
1:100				17957				
status		drw. no.						rev.
T		17957/504						07

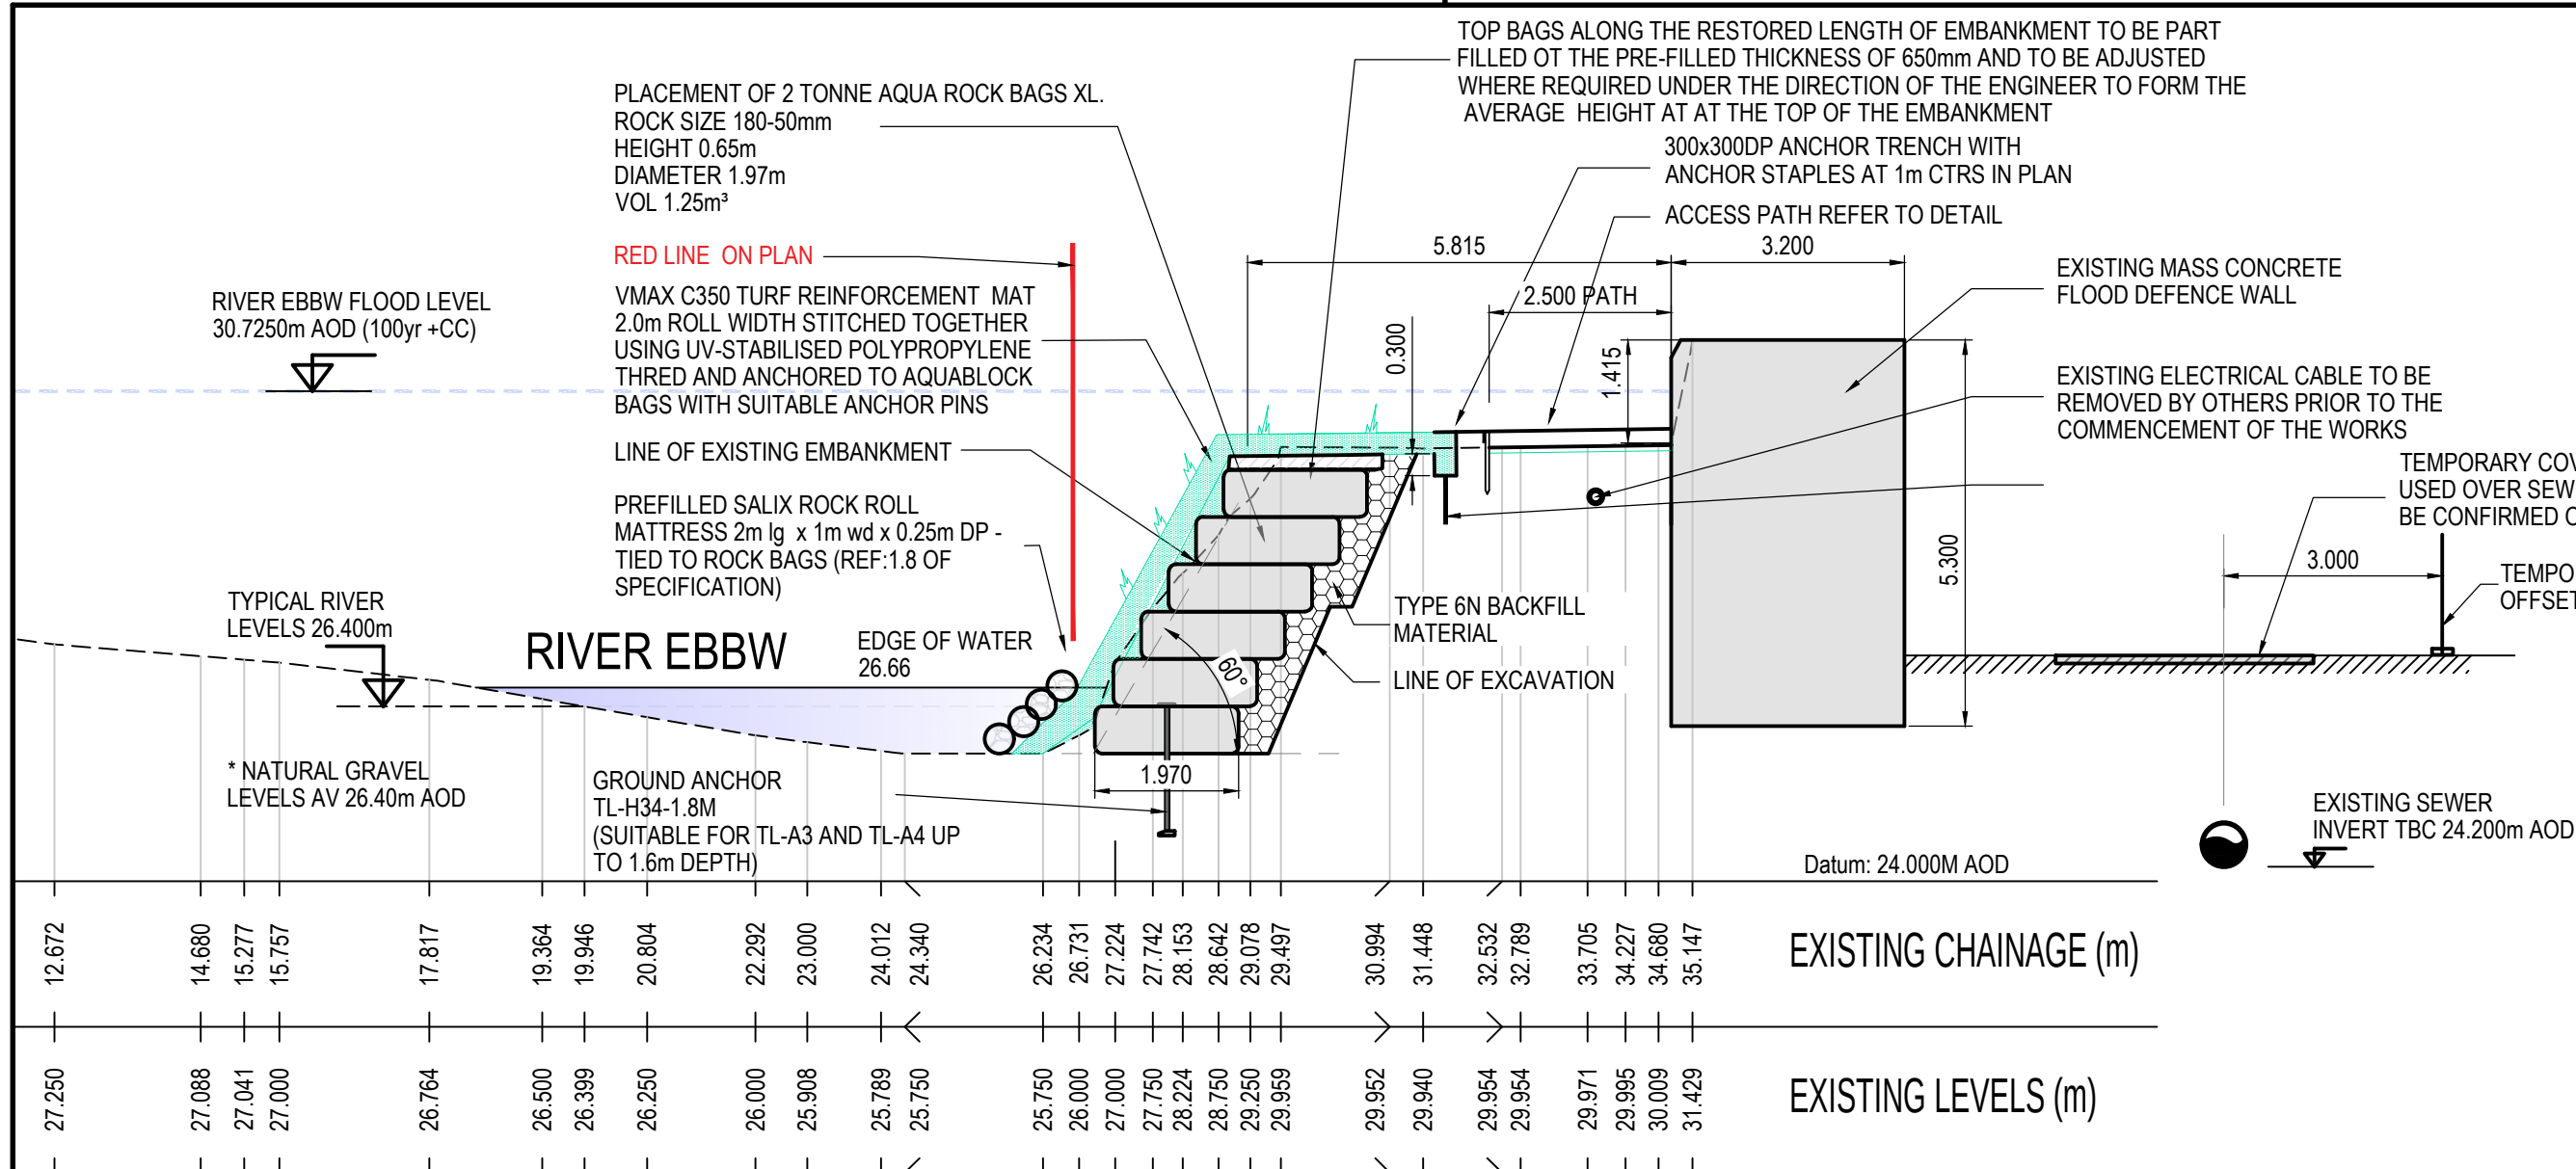


SECTION A - A

NB: AQUA ROCK BAGS TO BE INSTALLED TO MANUFACTURERS GUIDELINES

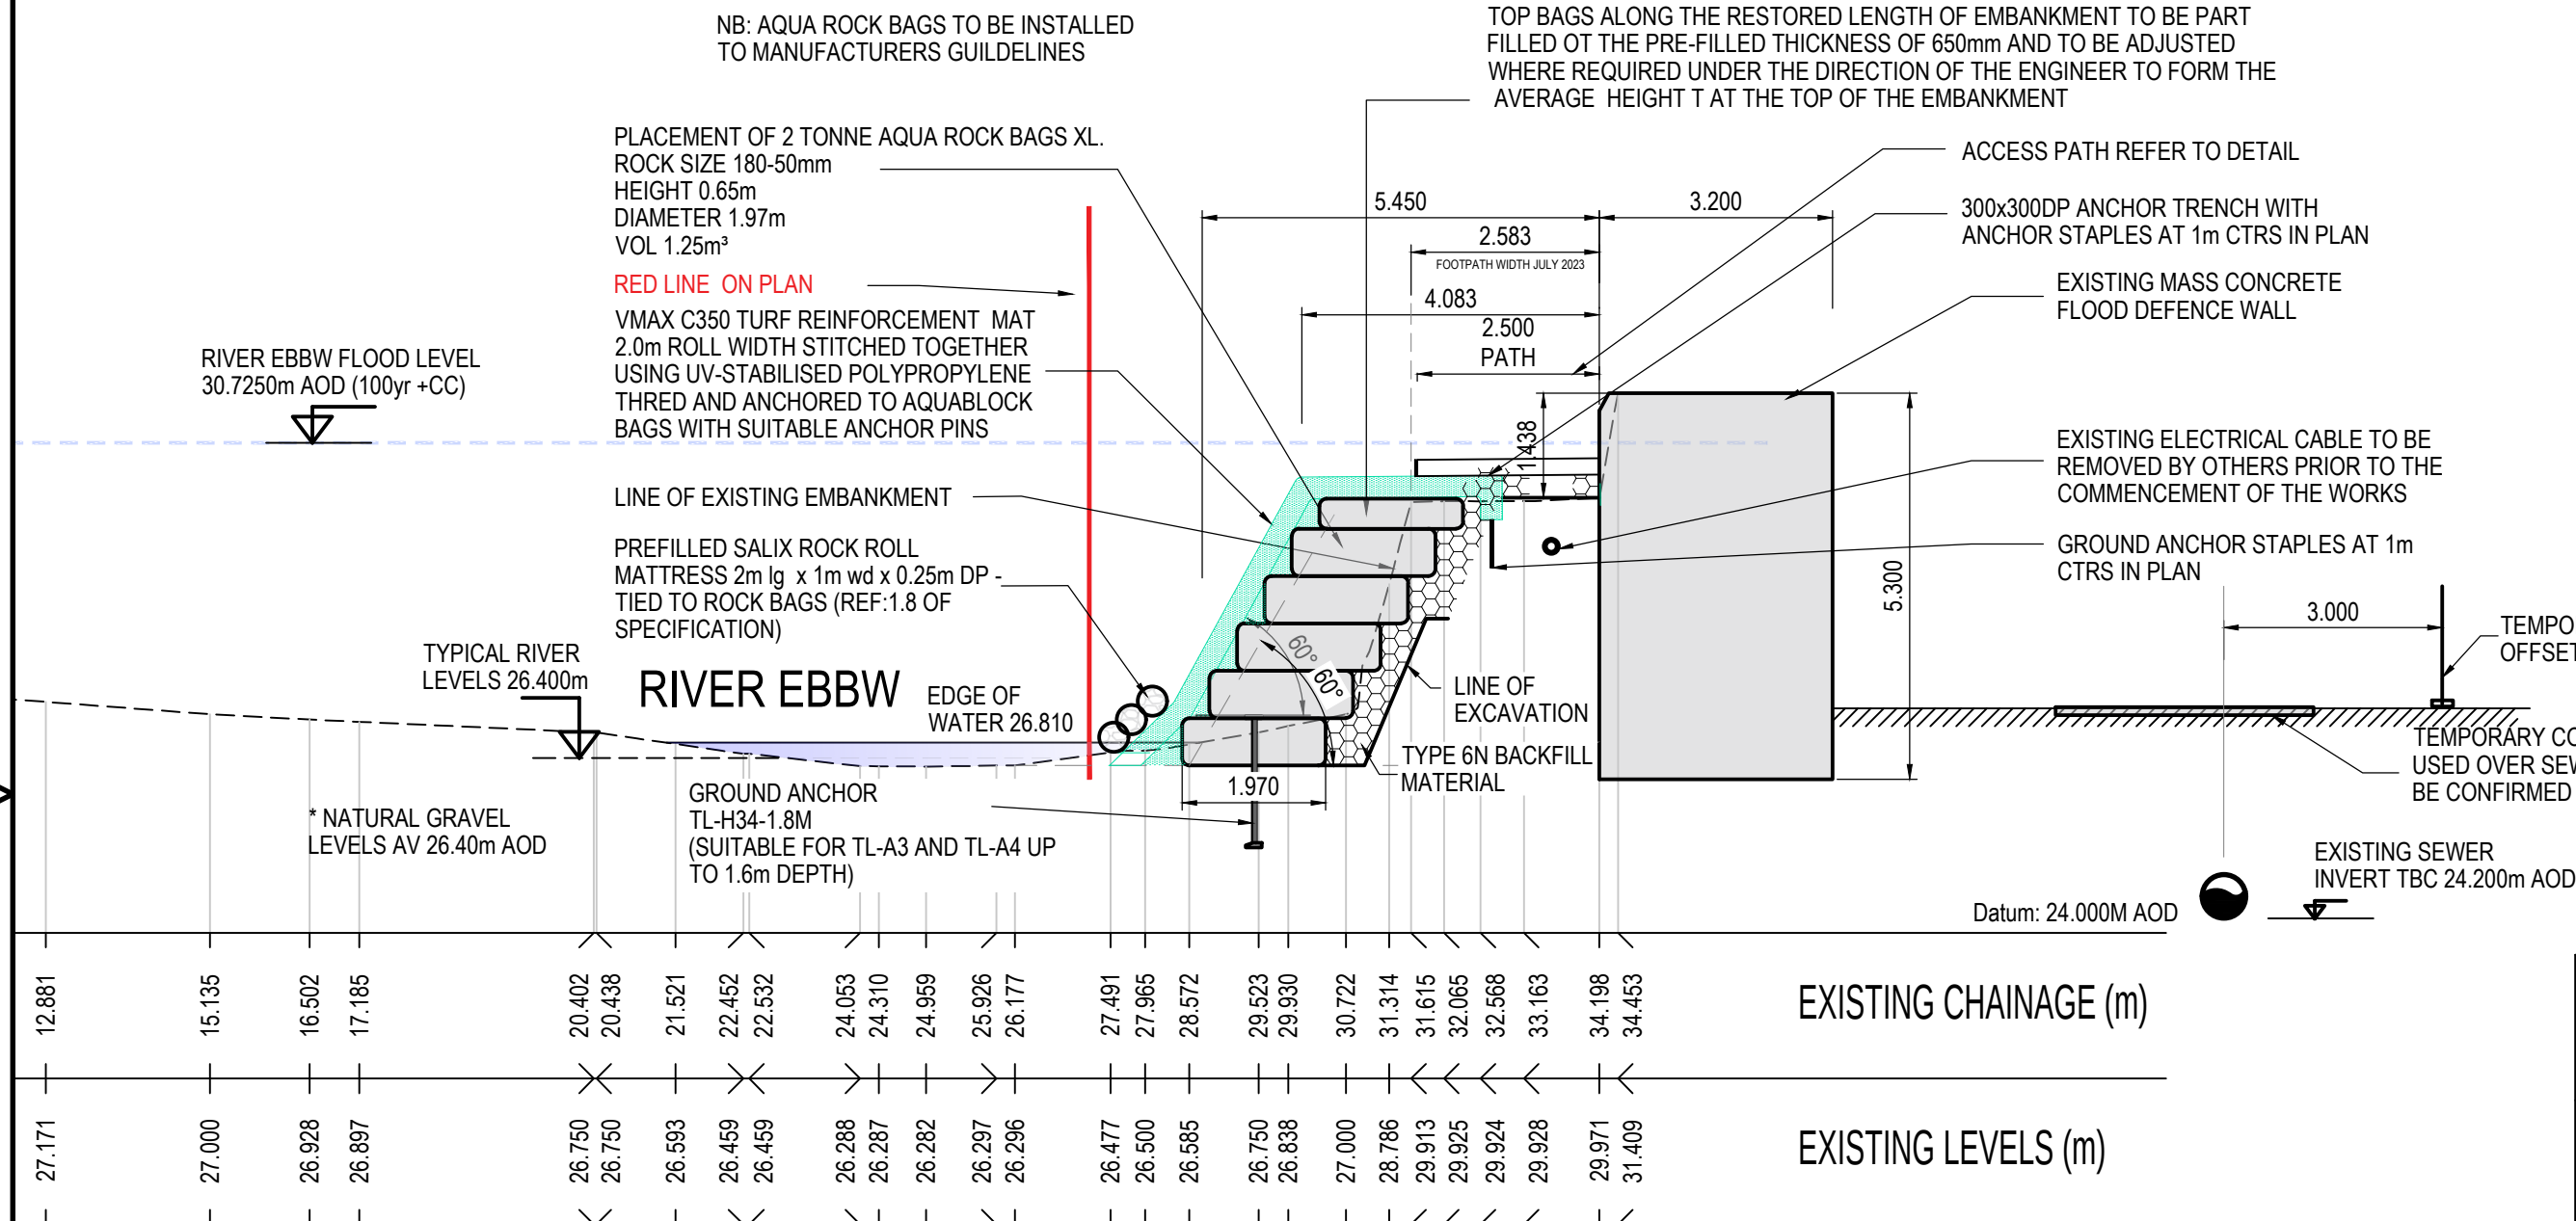

SECTION B - B

NB: AQUA ROCK BAGS TO BE INSTALLED TO MANUFACTURERS GUIDELINES

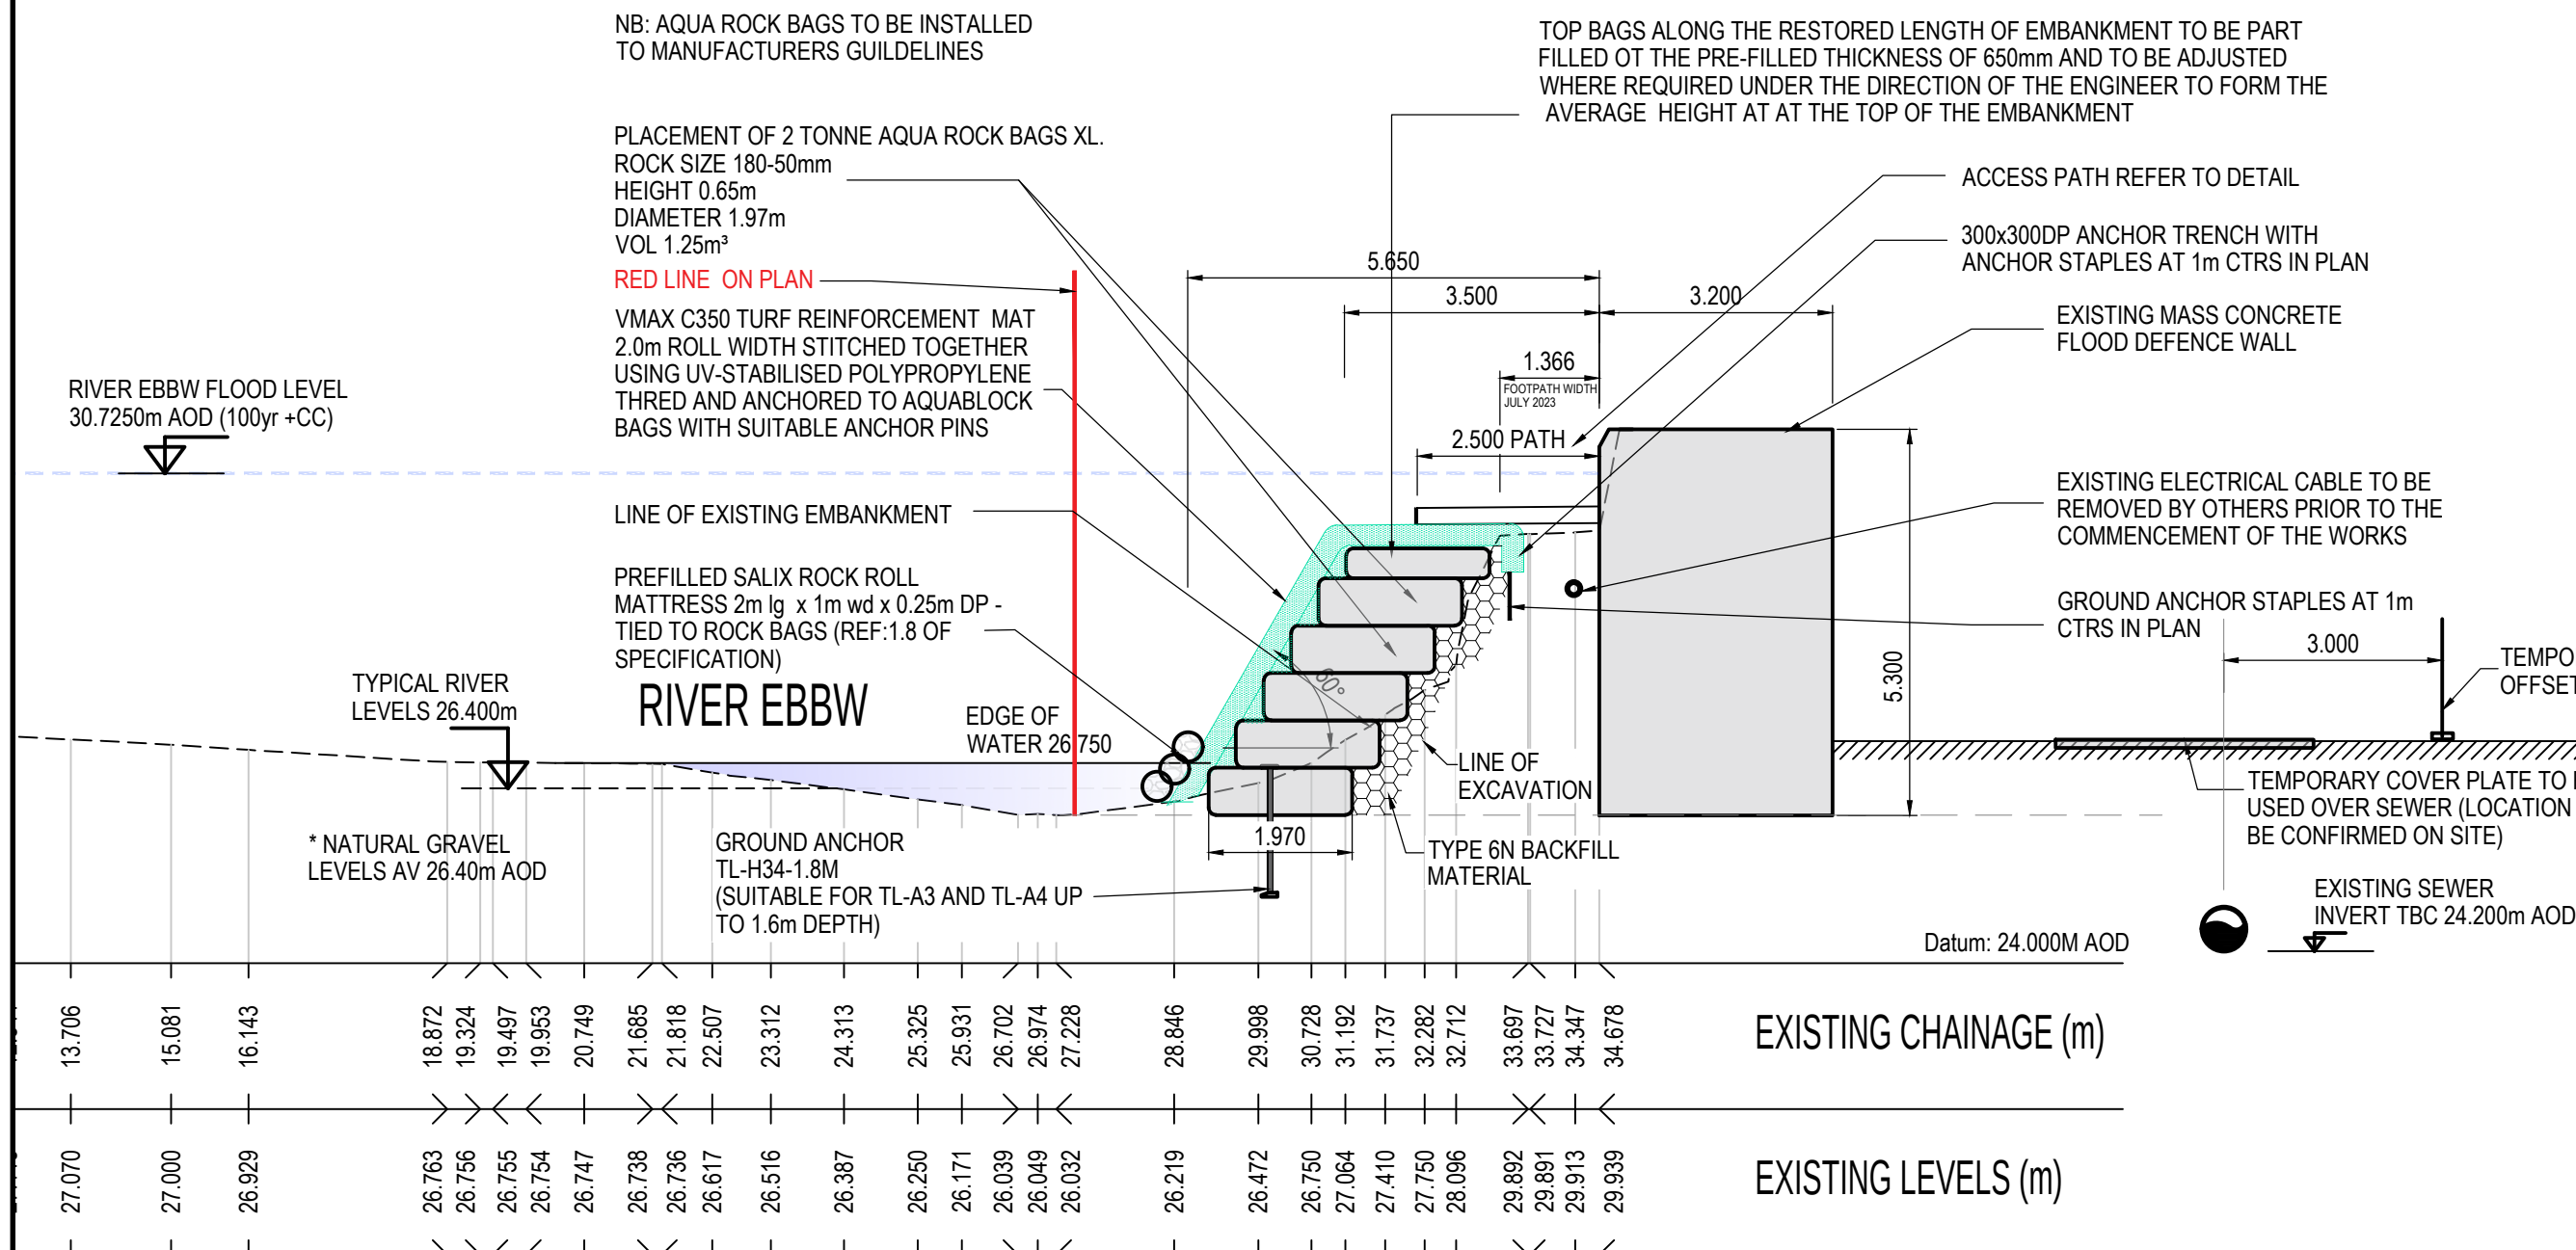


SECTION C - C

NB: AQUA ROCK BAGS TO BE INSTALLED TO MANUFACTURERS GUIDELINES




GROUND ANCHOR INSTALLATION

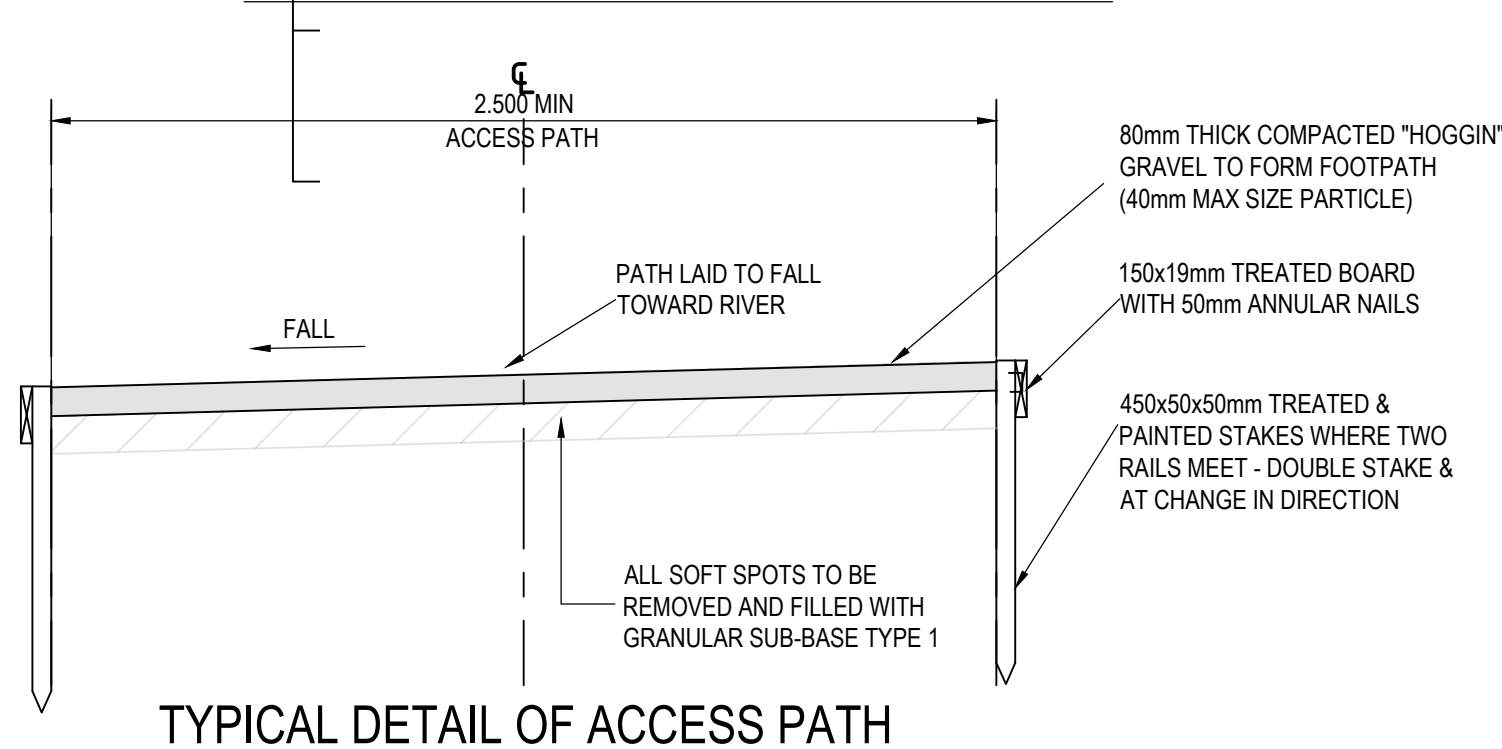


TYPICAL DETAIL OF ACCESS PATH

SCALE 1:20

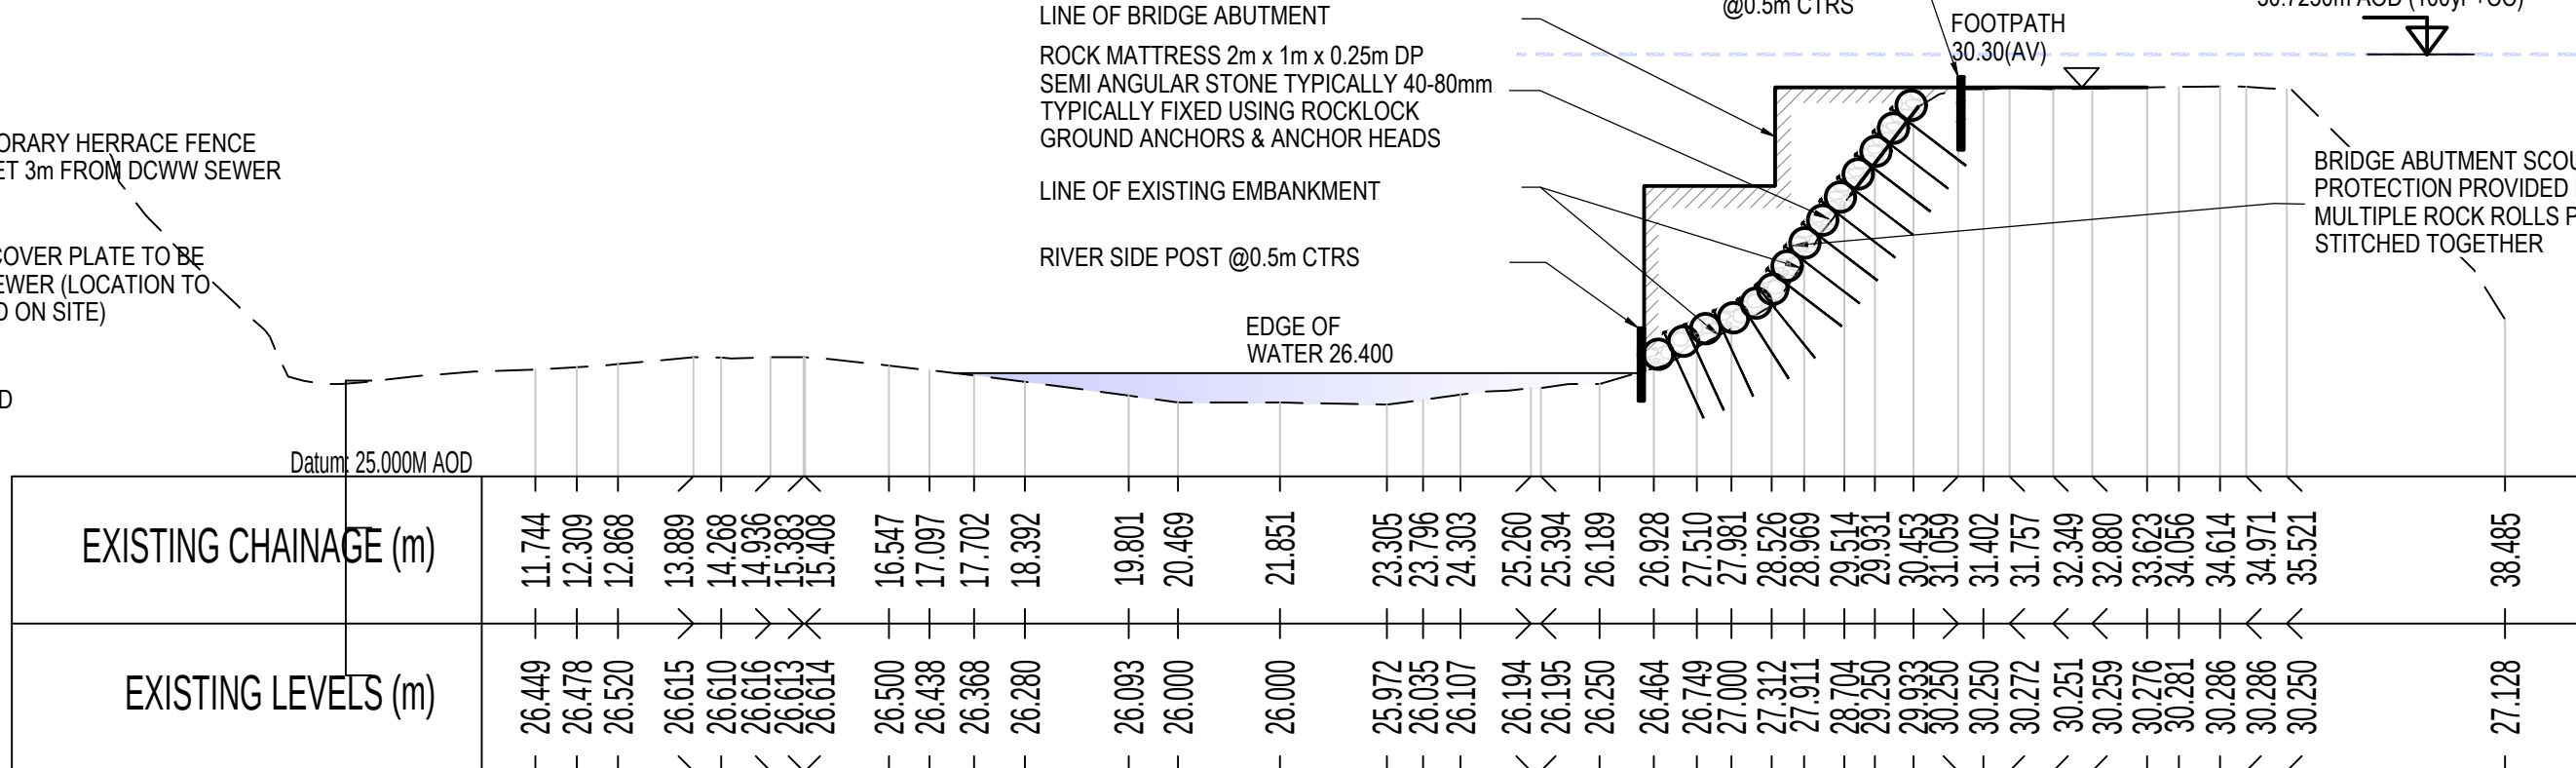



SECTION E - E

NB: AQUA ROCK BAGS TO BE INSTALLED TO MANUFACTURERS GUIDELINES

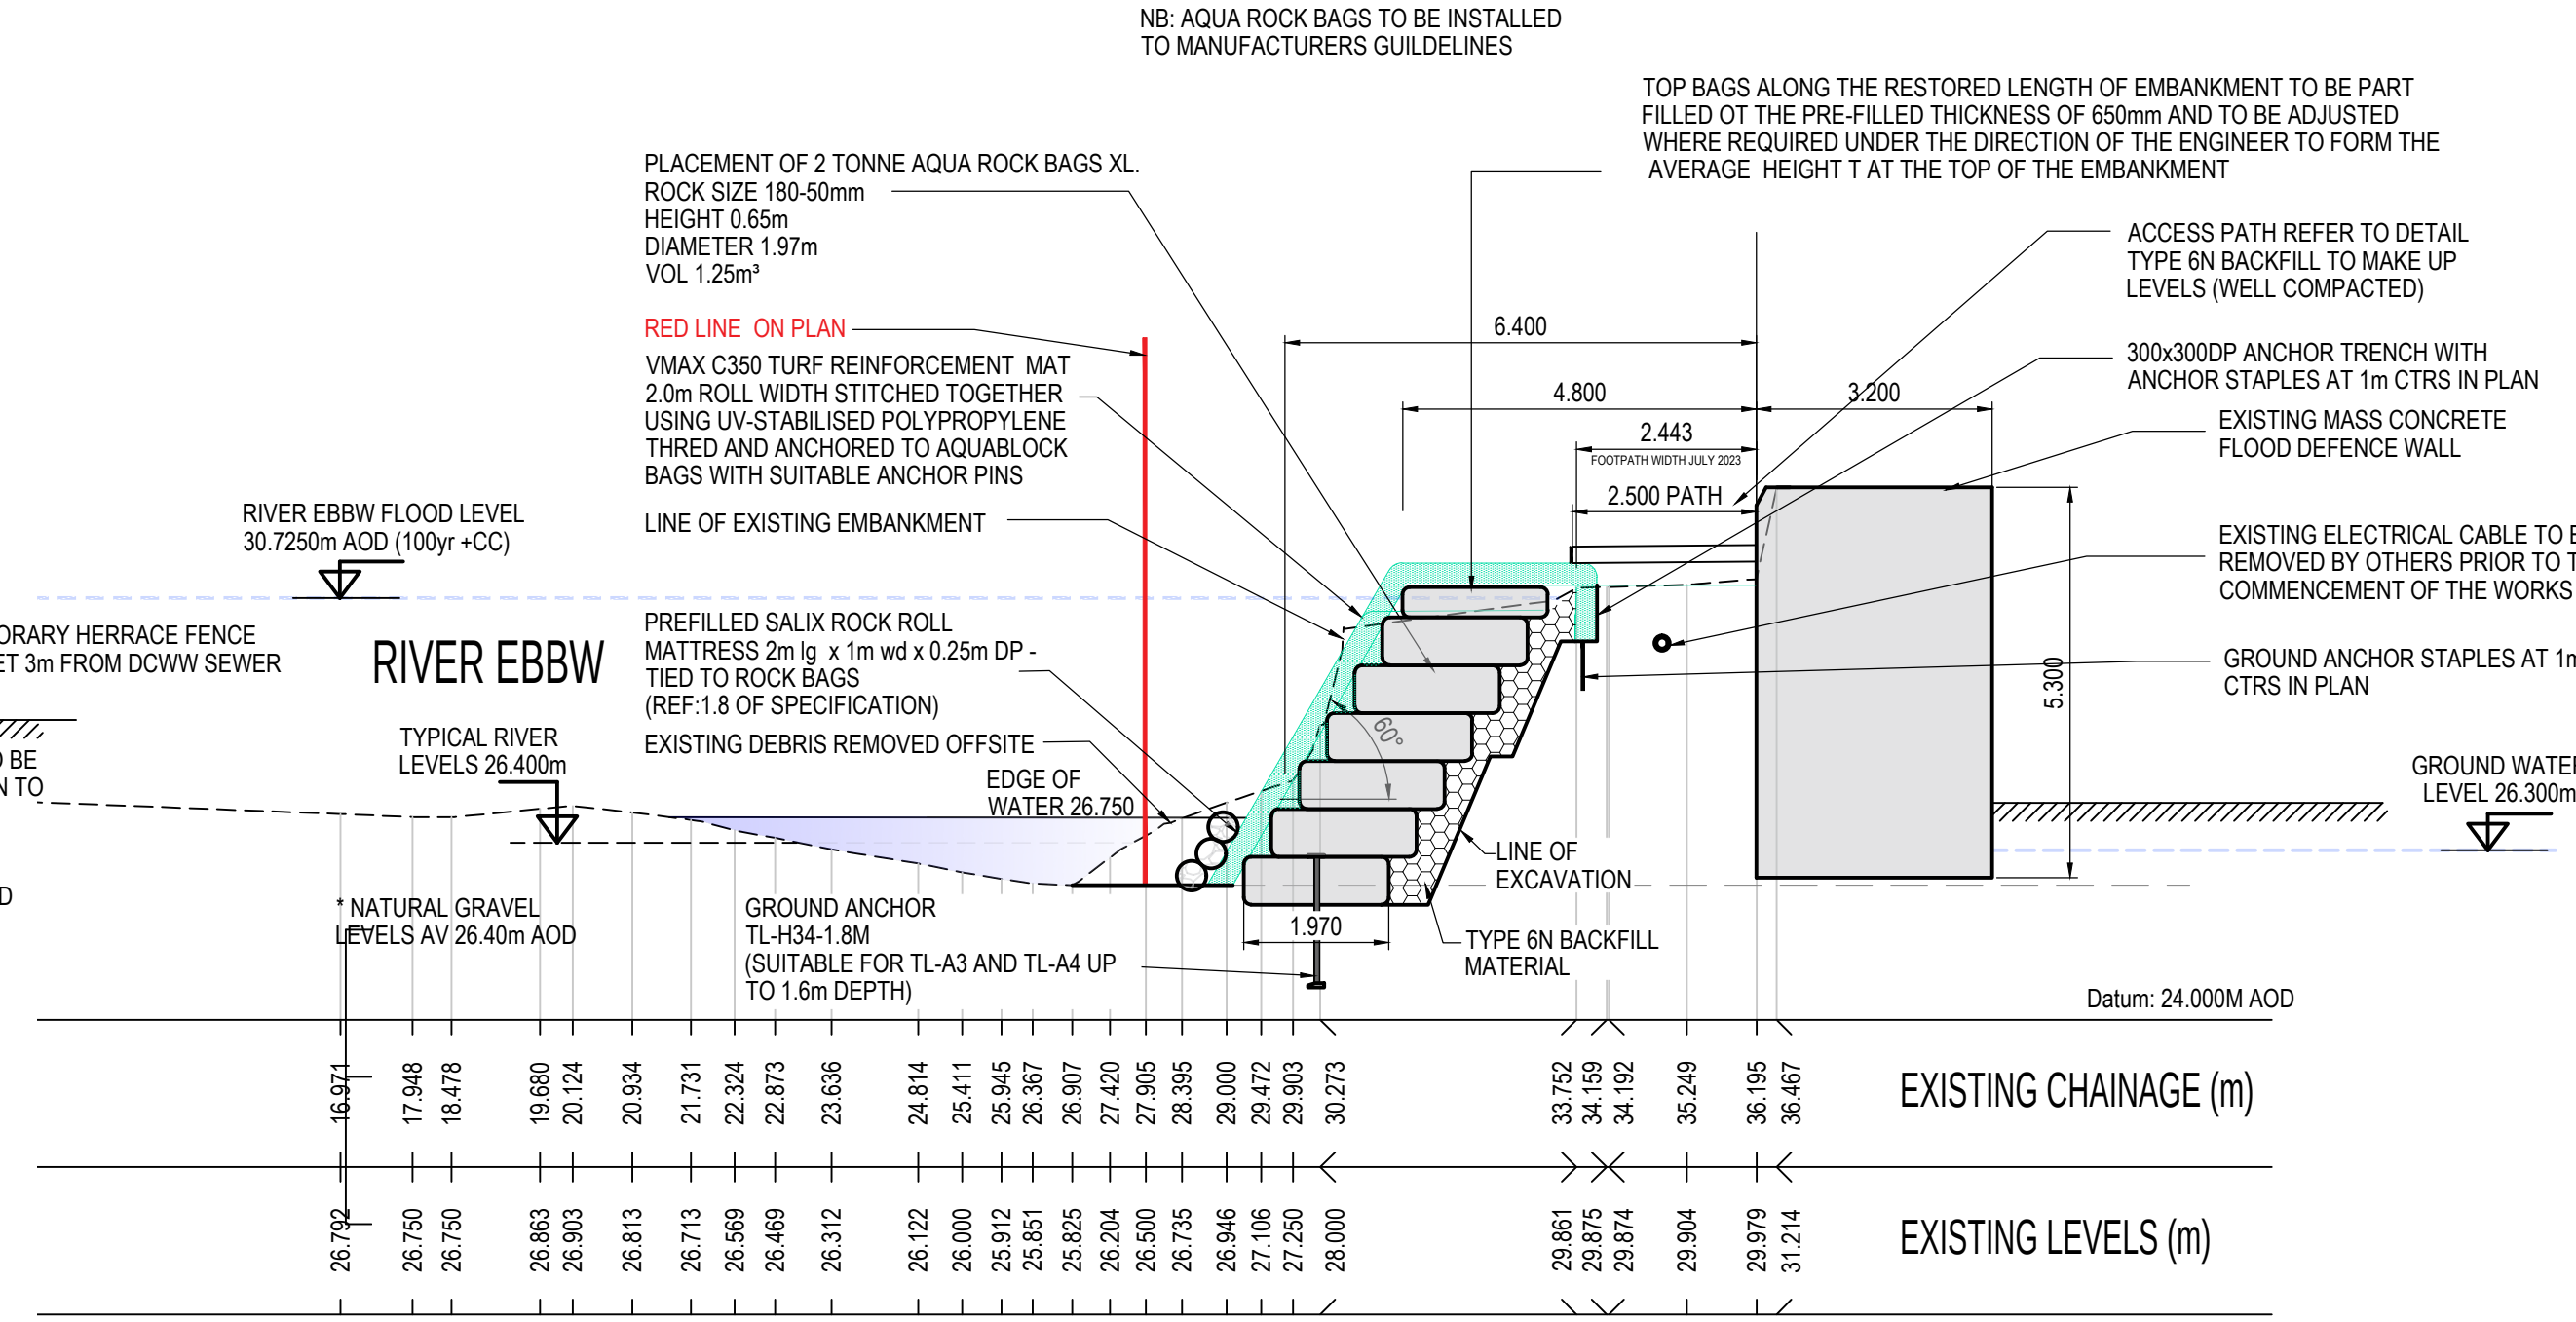

SECTION D - D

NB: AQUA ROCK BAGS TO BE INSTALLED TO MANUFACTURERS GUIDELINES

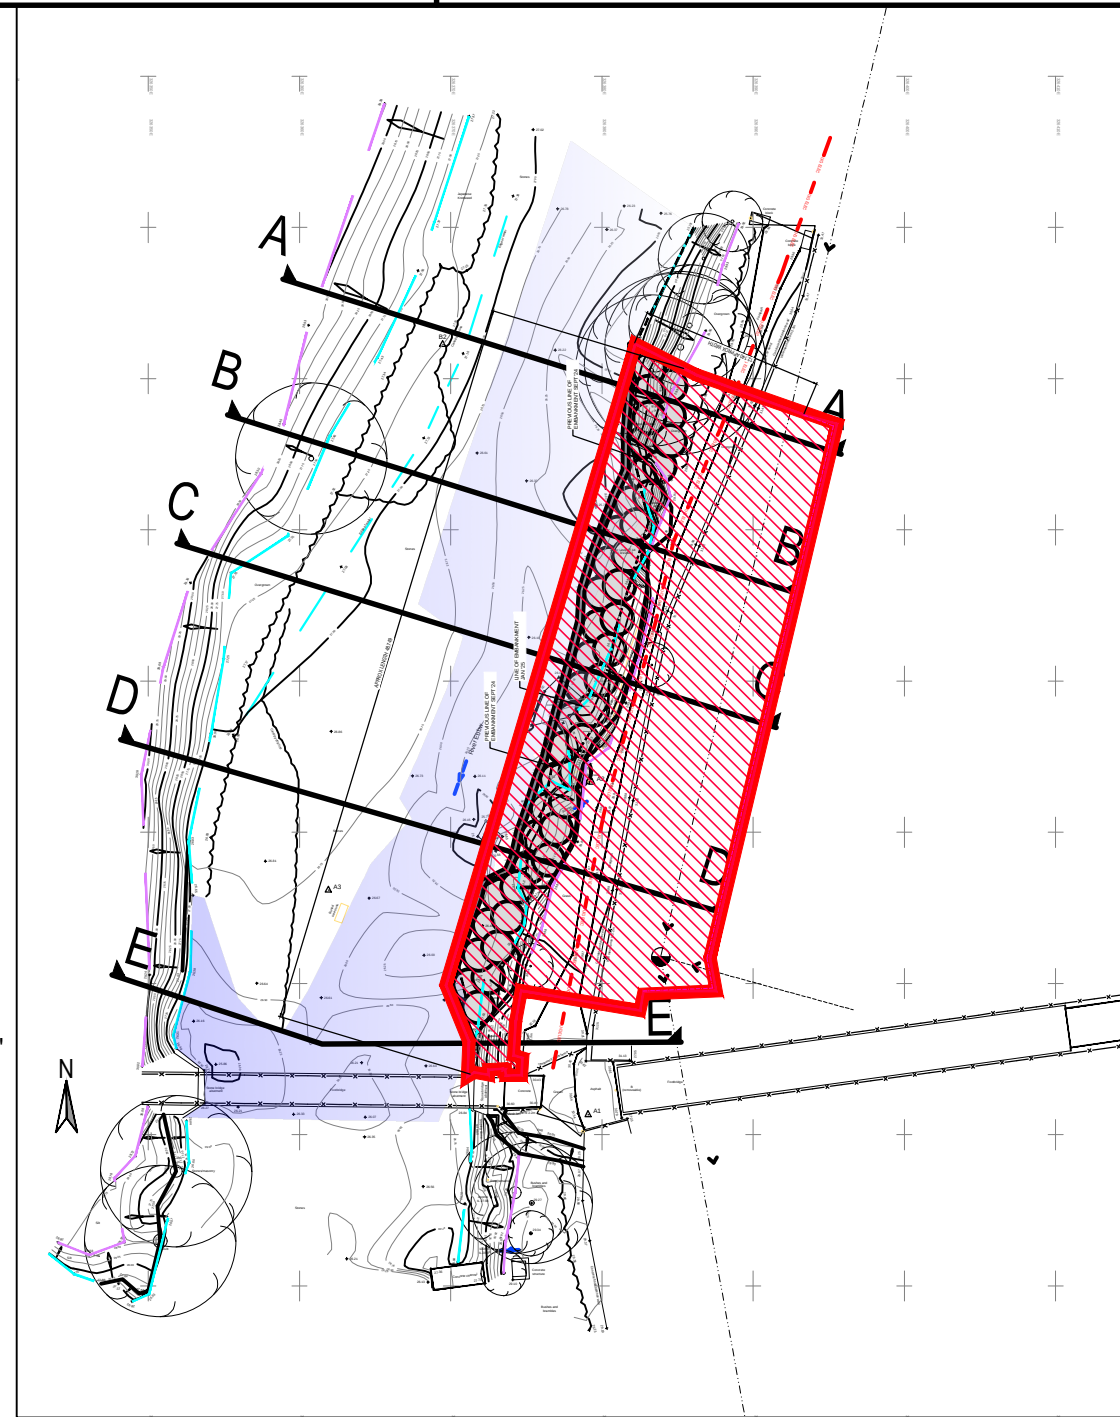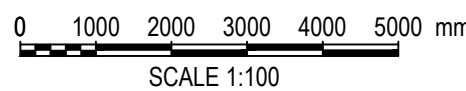

SECTION LOCATIONS SCALE 1:500


- NOTES:
- THIS DRAWING TO BE READ IN CONJUNCTION WITH ALL RELEVANT ENGINEERS DRAWINGS, TOGETHER WITH THEIR LATEST SPECIFICATIONS. ANY DISCREPANCIES ARE TO BE REPORTED TO THE ENGINEER (VALE CONSULTANCY) AS SOON AS POSSIBLE.
 - FIGURED DIMENSIONS ONLY TO BE USED. ANY QUERIES OR DISCREPANCIES TO BE REFERRED TO THE ENGINEER (VALE CONSULTANCY) IMMEDIATELY.
 - PRIOR TO ORDERING ANY MATERIALS THE CONTRACTOR IS TO CONFIRM MANUFACTURER/PIPE MATERIAL AND GRADE PROPOSED WITH WATER AUTHORITY.
 - TEMPORARY WORKS DESIGN BY OTHERS.
 - DESIGN RISK ASSESSMENTS AND METHOD STATEMENTS ARE TO BE PROVIDED TO THE PRINCIPLE CONTRACTOR PRIOR TO THE COMMENCEMENT OF ANY WORKS.
 - NOT ALL EXISTING SERVICES HAVE BEEN SHOWN BUT ARE PRESENT - THE CONTRACTOR IS TO LIAISE WITH ALL STATUTORY AUTHORITIES & MOD PRIOR TO THE COMMENCEMENT OF ANY WORKS.
 - THIS DRAWING IS TO BE READ IN CONJUNCTION WITH 17957/500
 - PRIOR TO THE COMMENCEMENT OF ANY WORKS THE CONTRACTOR IS TO BARRIER OFF THE RIVER AND IS TO CONFIRM ALL DIMENSIONS TO THE ENGINEER.
 - NO WORK IS TO COMMENCE ON SITE UNTIL ALL WORKS HAVE BEEN AGREED IN WRITING BY NRW.
 - EXISTING SERVICES HAVE NOT BEEN SHOWN BUT ARE PRESENT - THE CONTRACTOR IS TO LIAISE WITH ALL STATUTORY AUTHORITIES PRIOR TO THE COMMENCEMENT OF ANY WORKS.
 - FOR LARGE SCALE LAYOUT REFER TO DRAWING 17957/501.
 - INSTALLATION OF AQUA ROCK BAGS & VMAX C350 TURF REINFORCEMENT TO BE INSTALLED TO MANUFACTURERS RECOMMENDATIONS AND GUIDELINES.
 - GROUND ANCHORS BEING FULLY DRIVEN INTO THE UNDERLYING SUBSTRATE SAY 1.5m DEPTH (TL A2/TL A3) WITH TL 406 TOP BEARING PLATE AND USE PRE-FILLED 2T BAG THROUGHOUT MIN. 4 No. PER BAG ON A 1.25 GRID PATTERN

BOUNDARY KEY


EXTENT OF PROPOSED SITE WORKS (APPROX. 500m²)

PLANNING ISSUE

08	RGP	NC	LR	HERAS FENCING ADDED 3m OFFSET
07	RGP	NC	LR	REVISED TO NRW COMMENTS BOUNDARY KEY ADDED
06	RGP	NC	LR	SECTION E-E ADDED
05	RGP	NC	LR	GROUND ANCHORS TO BASE AQUA ROCK BAGS ADDED
04	RGP	NC	LR	REINFORCED MATT AND ANCHOR TRENCH ADDED
03	RGP	NC	LR	AMENDED TO SUIT REVISED TOPO FOLLOWING RECENT EROSION
02	RGP	NC	LR	TENDER ISSUE
01	RGP	NC	LR	Preliminary Issue
rev.	drawn	chd.	approved	description
Client ROGERSTONE COMMUNITY COUNCIL				
Project RIVER EBBW, JUBILEE PARK ROGERSTONE WELFARE PARK NP10 9NH				
Title PROPOSED SECTIONS				
ValeConsultancy CONSULTING CIVIL & STRUCTURAL ENGINEERS 29 Bocam Park, Old Field Road, Pencoed, Bridgend CF35 5LJ. Phone: 01656 863794 Email: enquiries@vale-consultancy.co.uk				
date	drawn	checked	approved	
20.09.24	RGP	NC	LR	20.09.24
scale @ A1	project no.			
1:100	17957			
status	dirg. no.			rev.
T	17957/504			08

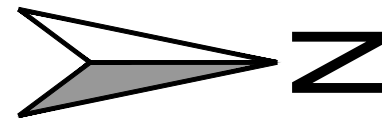

0 1000 2000 3000 4000 5000 mm
SCALE 1:100

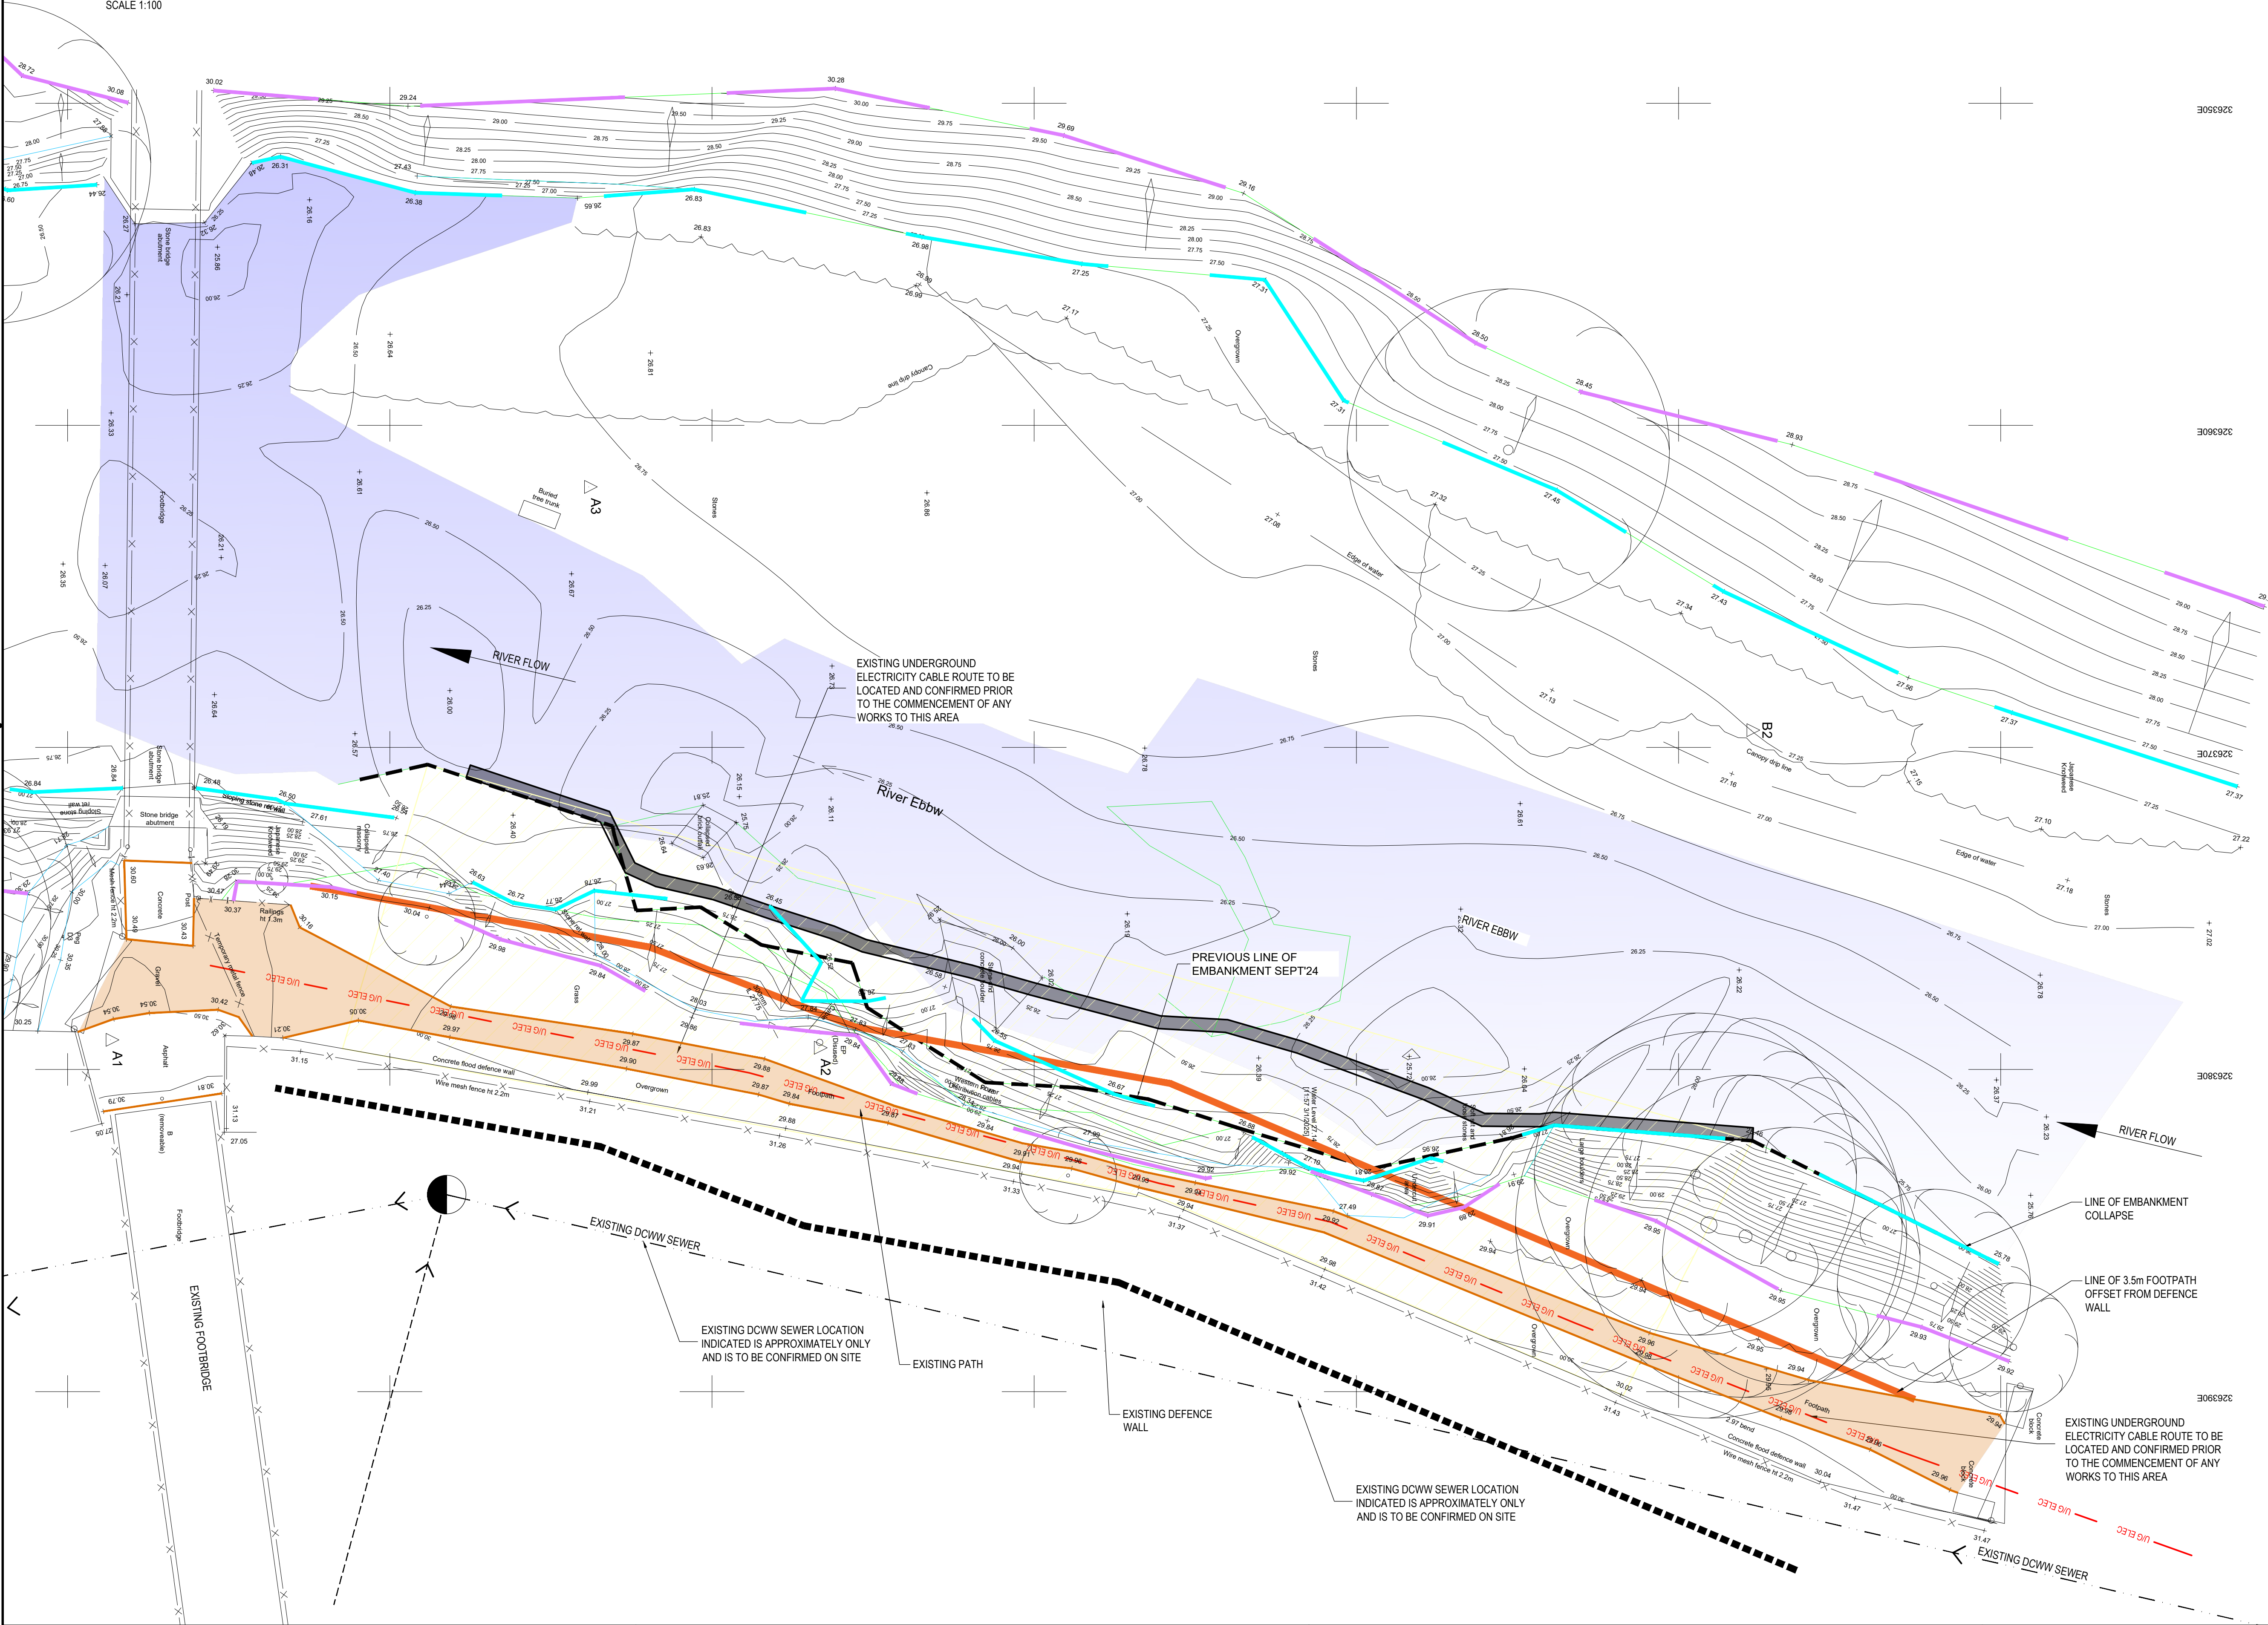

NOTES:

1. THIS DRAWING TO BE READ IN CONJUNCTION WITH ALL RELEVANT ENGINEERS DRAWINGS, TOGETHER WITH THEIR LATEST SPECIFICATIONS. ANY DISCREPANCIES ARE TO BE REPORTED TO THE ENGINEER (VALE CONSULTANCY) AS SOON AS POSSIBLE.
2. FIGURED DIMENSIONS ONLY TO BE USED. ANY QUERIES OR DISCREPANCIES TO BE REFERRED TO THE ENGINEER (VALE CONSULTANCY) IMMEDIATELY.
3. PRIOR TO ORDERING ANY MATERIALS THE CONTRACTOR IS TO CONFIRM MANUFACTURER/PIPE MATERIAL AND GRADE PROPOSED WITH WATER AUTHORITY.
4. TEMPORARY WORKS DESIGN BY OTHERS.
5. DESIGN RISK ASSESSMENTS AND METHOD STATEMENTS ARE TO BE PROVIDED TO THE PRINCIPLE CONTRACTOR PRIOR TO THE COMMENCEMENT OF ANY WORKS.
6. NOT ALL EXISTING SERVICES HAVE BEEN SHOWN BUT ARE PRESENT - THE CONTRACTOR IS TO LIAISE WITH ALL STATUTORY AUTHORITIES & MOD PRIOR TO THE COMMENCEMENT OF ANY WORKS.

LEGEND

- APPROX LOCATION OF EXISTING COMBINED DRAINAGE
- EXTENT OF PROPOSED WORKS WITHIN THE EBBW RIVER WITH 1 LAYER TURF SEE DRG. 504.
- UG ELEC
- APPROX LINE OF EXISTING UNDERGROUND HV CABLES. (LIAISON WITH STATUTORY AUTHORITIES REQUIRED)

SURVEY 2025.01.06

- LINE OF BANK 06.01.2025
- LINE OF SURFACE 06.01.2025

SURVEY 2024.06.09

- LINE OF BANK 09.06.2024
- LINE OF SURFACE 09.06.2024

TENDER ISSUE

02	RGP	NC	LR	2025	Existing Path Shaded
01	RGP	NC	LR	2024	Survey Comparison
rev.	drawn	checked	approved	date	description
Client					
ROGERSTONE COMMUNITY COUNCIL					
Project					
RIVER EBBW, JUBILEE PARK ROGERSTONE WELFARE PARK NP10 9NT					
Title					
EXISTING SURVEY OVERLAY SEPT 2024 - JAN 20225					
ValeConsultancy					
CONSULTING CIVIL & STRUCTURAL ENGINEERS					
29 Bocam Park, Old Field Road, Pencoed, Bridgend CF35 5LJ. Phone: 01656 863794 Email: enquiries@vale-consultancy.co.uk					
date	drawn	checked	approved		
07.01.25	RGP	NC	LR	07.01.25	07.01.25
scale @ A1				project no.	
1:100				17957	
status	drg. no.				rev.
T	17957/505				02