




PROPOSED LOCATION REFERENCE IMAGE 01 - SHOWING 'PART A' AND 'PART B' EQUIPMENT LOCATIONS
VIEW FROM FLAT ROOF (FIRST FLOOR LEVEL)

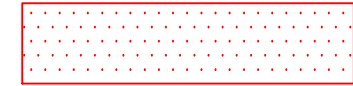

HATCH INDICATES EQUIPMENT TO
BE REMOVED AND RELOCATED
INTERNALLY WITHIN PROPOSAL


EQUIPMENT 'PART A'
PROPOSED EXIT LOUVRE LOCATION
EXISTING DOOR APERTURE

EQUIPMENT 'PART A'
TO BE RELOCATED INTERNALLY AND
EXIT VIA A LOUVRE PANEL WITHIN
EXISTING DOOR APERTURE
**THE ONLY EXTERNAL VISIBLE
EQUIPMENT WILL BE THE LOUVRE
PANEL**


EQUIPMENT 'PART B'
PROPOSED EXIT LOUVRE LOCATION
EXISTING WINDOW APERTURE

EQUIPMENT 'PART B'
TO BE RELOCATED INTERNALLY AND
EXIT VIA A LOUVRE PANEL WITHIN
EXISTING WINDOW APERTURE
**THE ONLY EXTERNAL VISIBLE
EQUIPMENT WILL BE THE LOUVRE
PANEL**


ALL OTHER EQUIPMENT HIGHLIGHTED HERE
IS NOT RELATIVE TO THIS APPLICATION -
EXISTING UNITS SHOWN HERE WITH
PRE-APPROVED PLANNING CONSENT

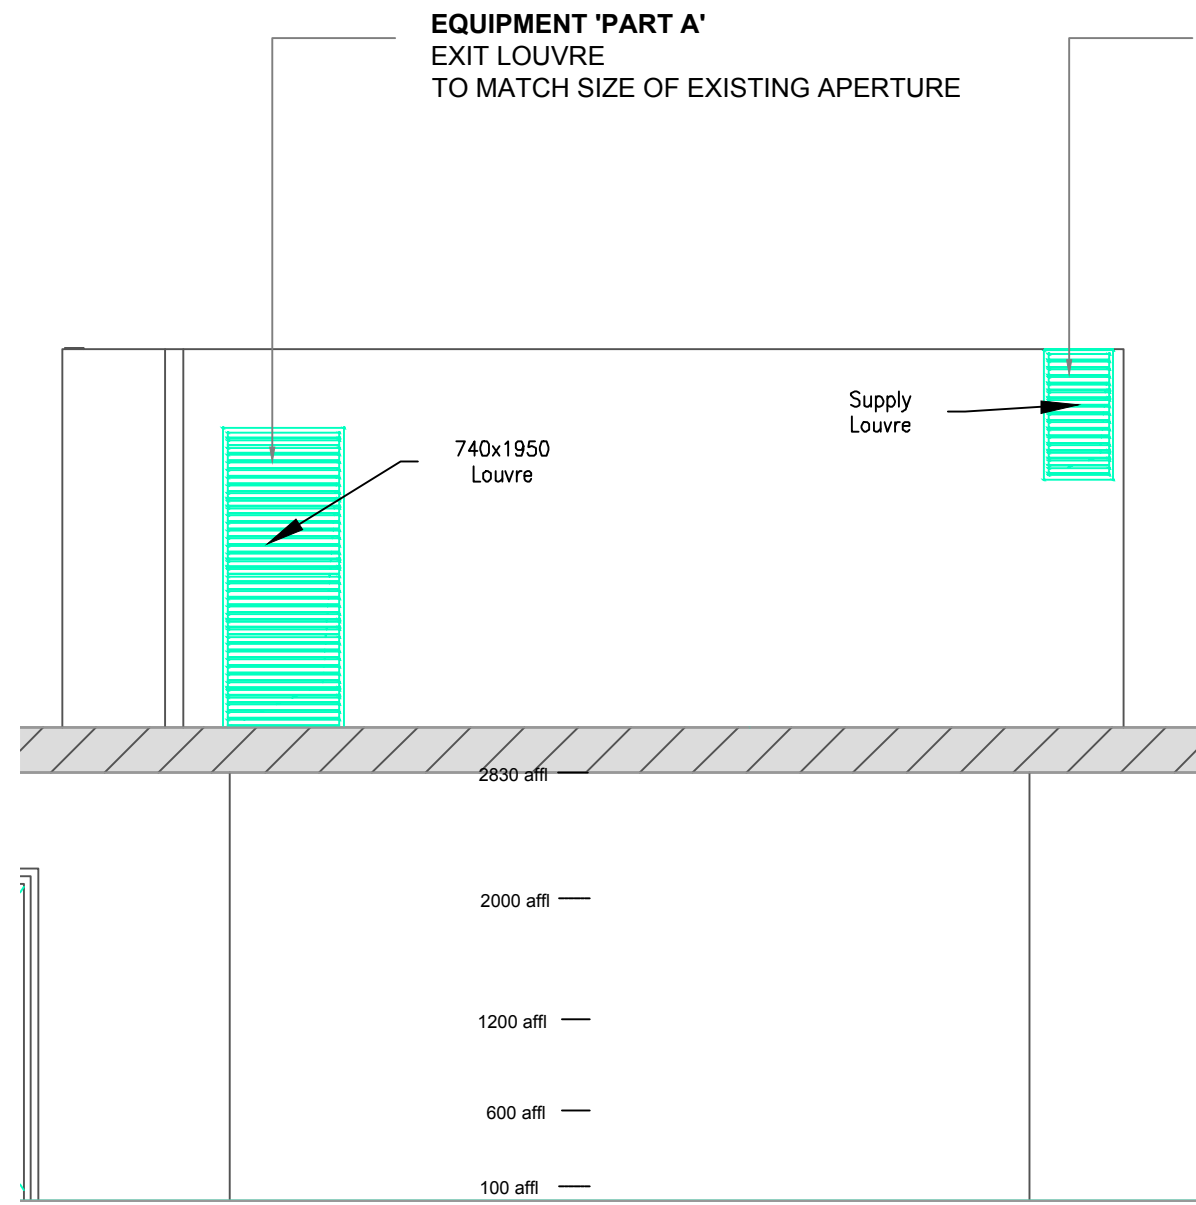

PROPOSED EXTERNAL FLAT ROOF ELEVATION REFERENCE
SCALE 1:50 @ A1

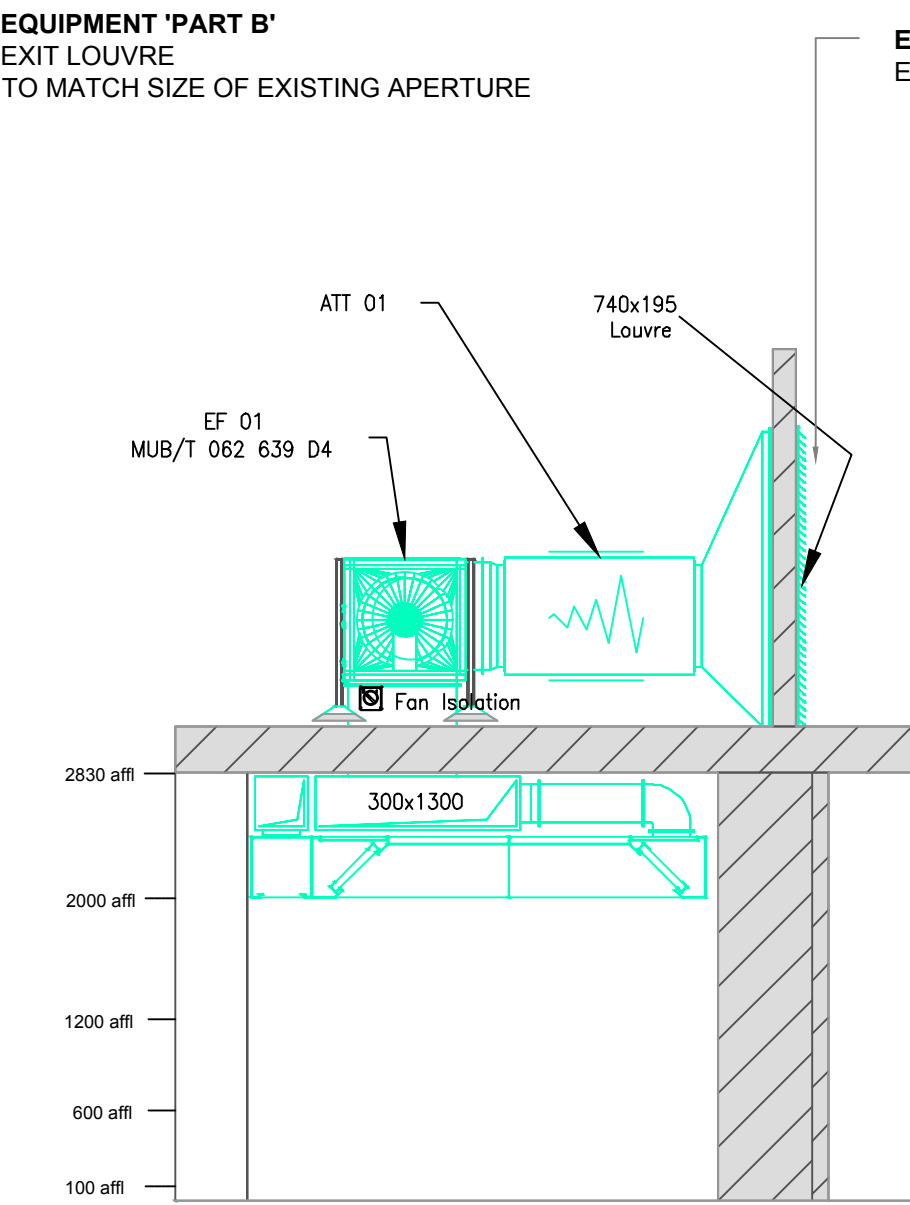

PROPOSED SECTION REFERENCE
SCALE 1:50 @ A1

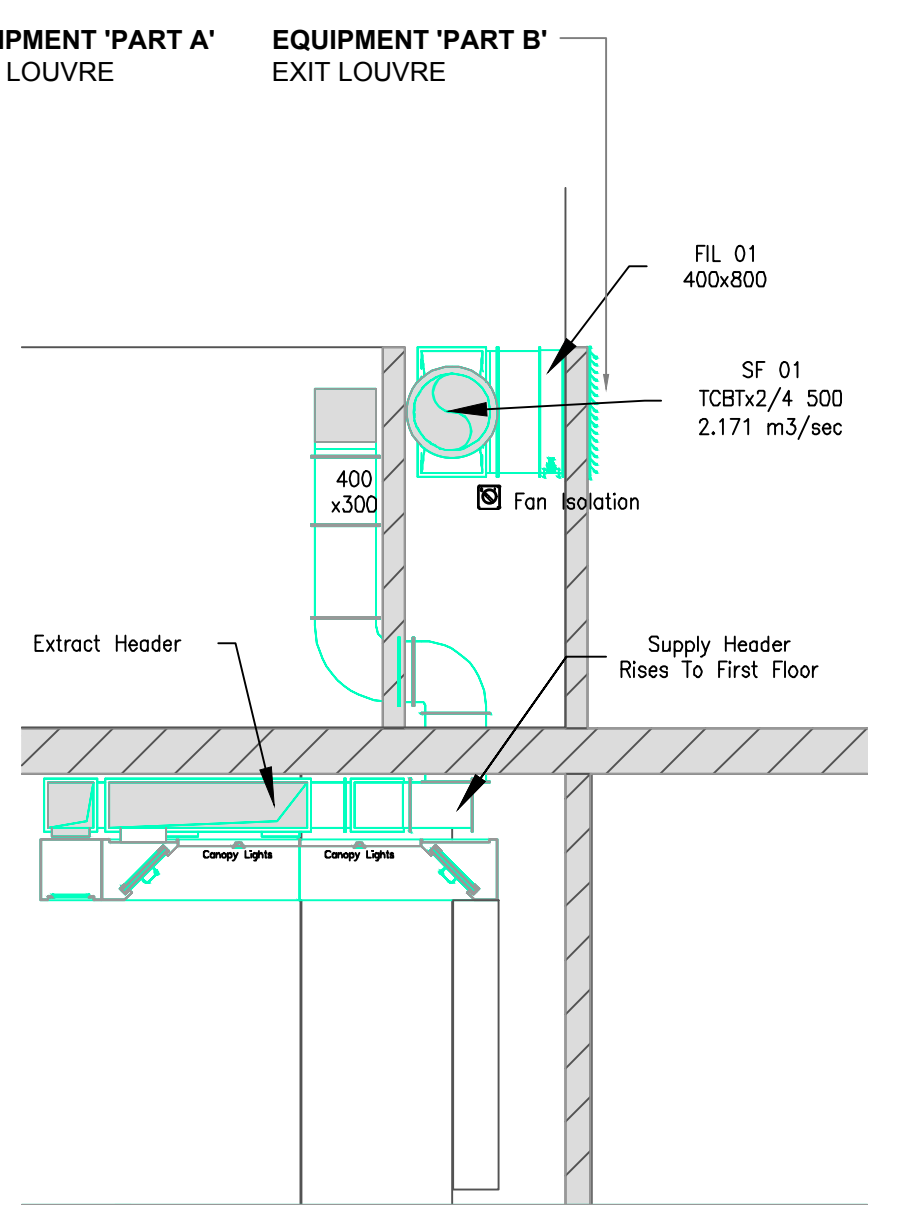

PROPOSED SECTION REFERENCE
SCALE 1:50 @ A1



EXISTING LOCATION REFERENCE IMAGE 02 - SHOWING 'PART A' EQUIPMENT
VIEW FROM FLAT ROOF (FIRST FLOOR LEVEL)



EXISTING LOCATION REFERENCE IMAGE 03
VIEW FROM FLAT ROOF (FIRST FLOOR LEVEL)

EQUIPMENT 'PART A'
EXIT LOUVRE LOCATION - EXISTING DOOR APERTURE

ALL OTHER EQUIPMENT HIGHLIGHTED HERE
IS NOT RELATIVE TO THIS APPLICATION -
EXISTING UNITS SHOWN HERE WITH
PRE-APPROVED PLANNING CONSENT



EXISTING LOCATION REFERENCE IMAGE 04 - SHOWING 'PART B' EQUIPMENT
VIEW FROM FLAT ROOF (FIRST FLOOR LEVEL)

EQUIPMENT 'PART B'
EXIT LOUVRE LOCATION - EXISTING WINDOW APERTURE

NOTES: DO NOT SCALE FROM THIS DRAWING ALL DRAWINGS TO BE CHECKED ON SITE COPYRIGHT
PROTECTED

- THIS DRAWING IS TO BE READ IN CONJUNCTION WITH SPECIFICATIONS SCHEDULES & DRAWINGS BY THE
DESIGNER.
- ALL DIMENSIONS TO BE CHECKED ON SITE PRIOR TO MANUFACTURE. ROD DRAWINGS TO BE ISSUED FOR
DESIGNER COMMENT.
- SAMPLE OF ALL FINISHES TO BE SUBMITTED TO DESIGNER FOR APPROVAL.
- ALL DISCREPANCIES AND OMISSIONS ON SITE MUST BE REPORTED TO DESIGNER FOR THEIR COMMENTS OR
APPROVAL PRIOR TO COMMENCING WORK.
- ALL ELECTRICAL, LIGHTING, HVAC AND PLUMBING ISSUES TO BE REFERRED TO ENGINEERS DRAWINGS PRIOR TO
COMMENCEMENT OF WORKS.
- THE DESIGNS ARE SUBJECT TO APPROVAL BY STATUTORY AUTHORITIES AND ANY NECESSARY ALTERNATIONS
SHOULD BE MADE IF REQUIRED TO COMPLY WITH STATUTORY REQUIREMENTS.

FOR
INFORMATION

Location Plan (NTS)

Client THE PRIORY
Project EXTRACTION
CAERLEON NP181AG
Drawing EXTRACTION EQUIPMENT
PROPOSED LOCATION REFERENCES

Drawing No.
202

Date
20/09/25

Scale
AS NOTED

Revision
—

Drawn By
SLP