


WORK AREA PLAN – GROUND FLOOR

NEWPORT BUS STATION

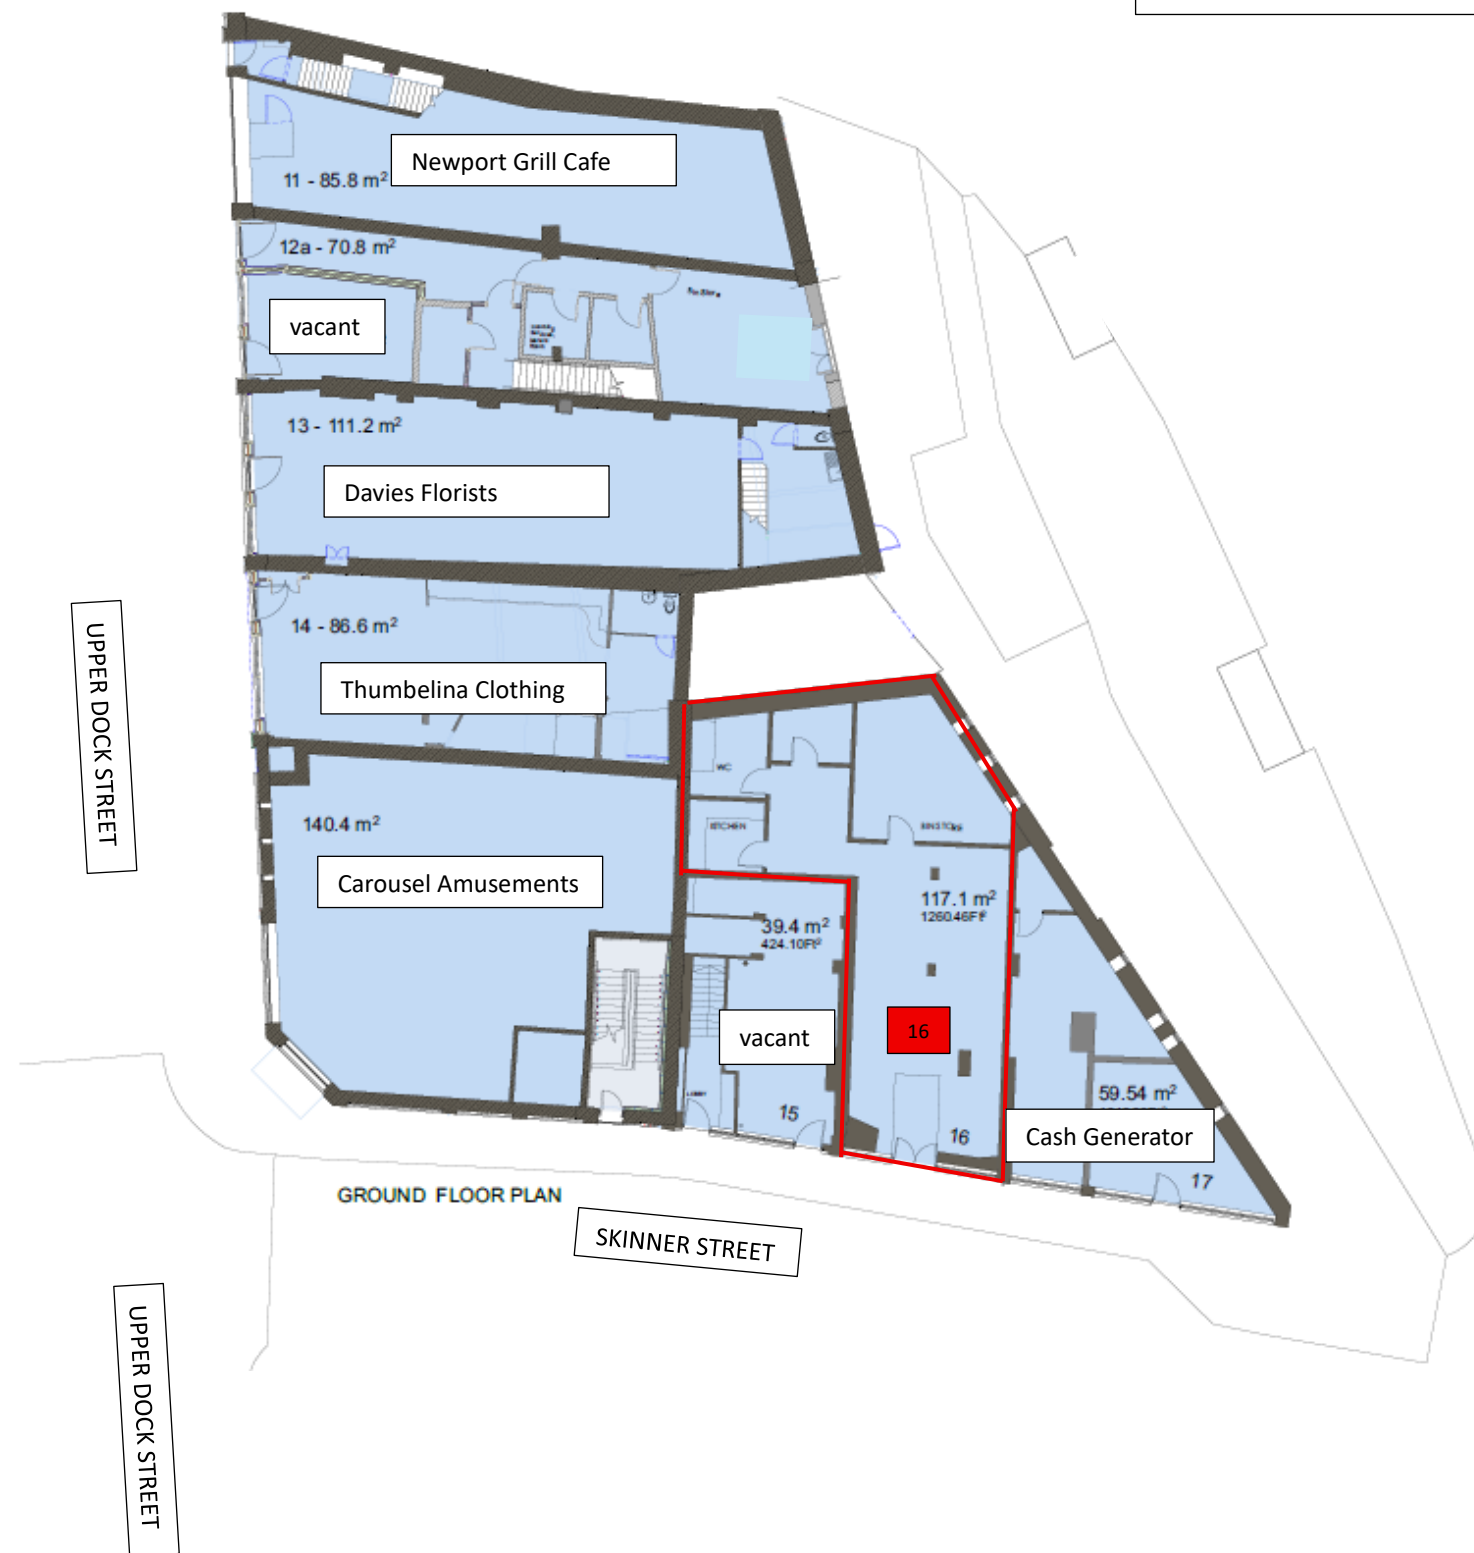

KEY

RED LINES = WORK AREAS / APPLICANT SITE 16 SKINNER STREET

CLIENT : IMPERIAL PROPERTY (CARDIFF) LTD.

16 Skinner Street, Newport

Work Area Plan

A3 Use Proposed

Scale : 1:500 (A3)

Drawn : GAK

28.07.2025r02

Dwg. No.: SS/EP/02r02

Scales and dimensions iterated may be incorrect and checks should always be made from site. No unauthorised copying or distribution permitted. C2025 TSD GROUP. E&OE.