




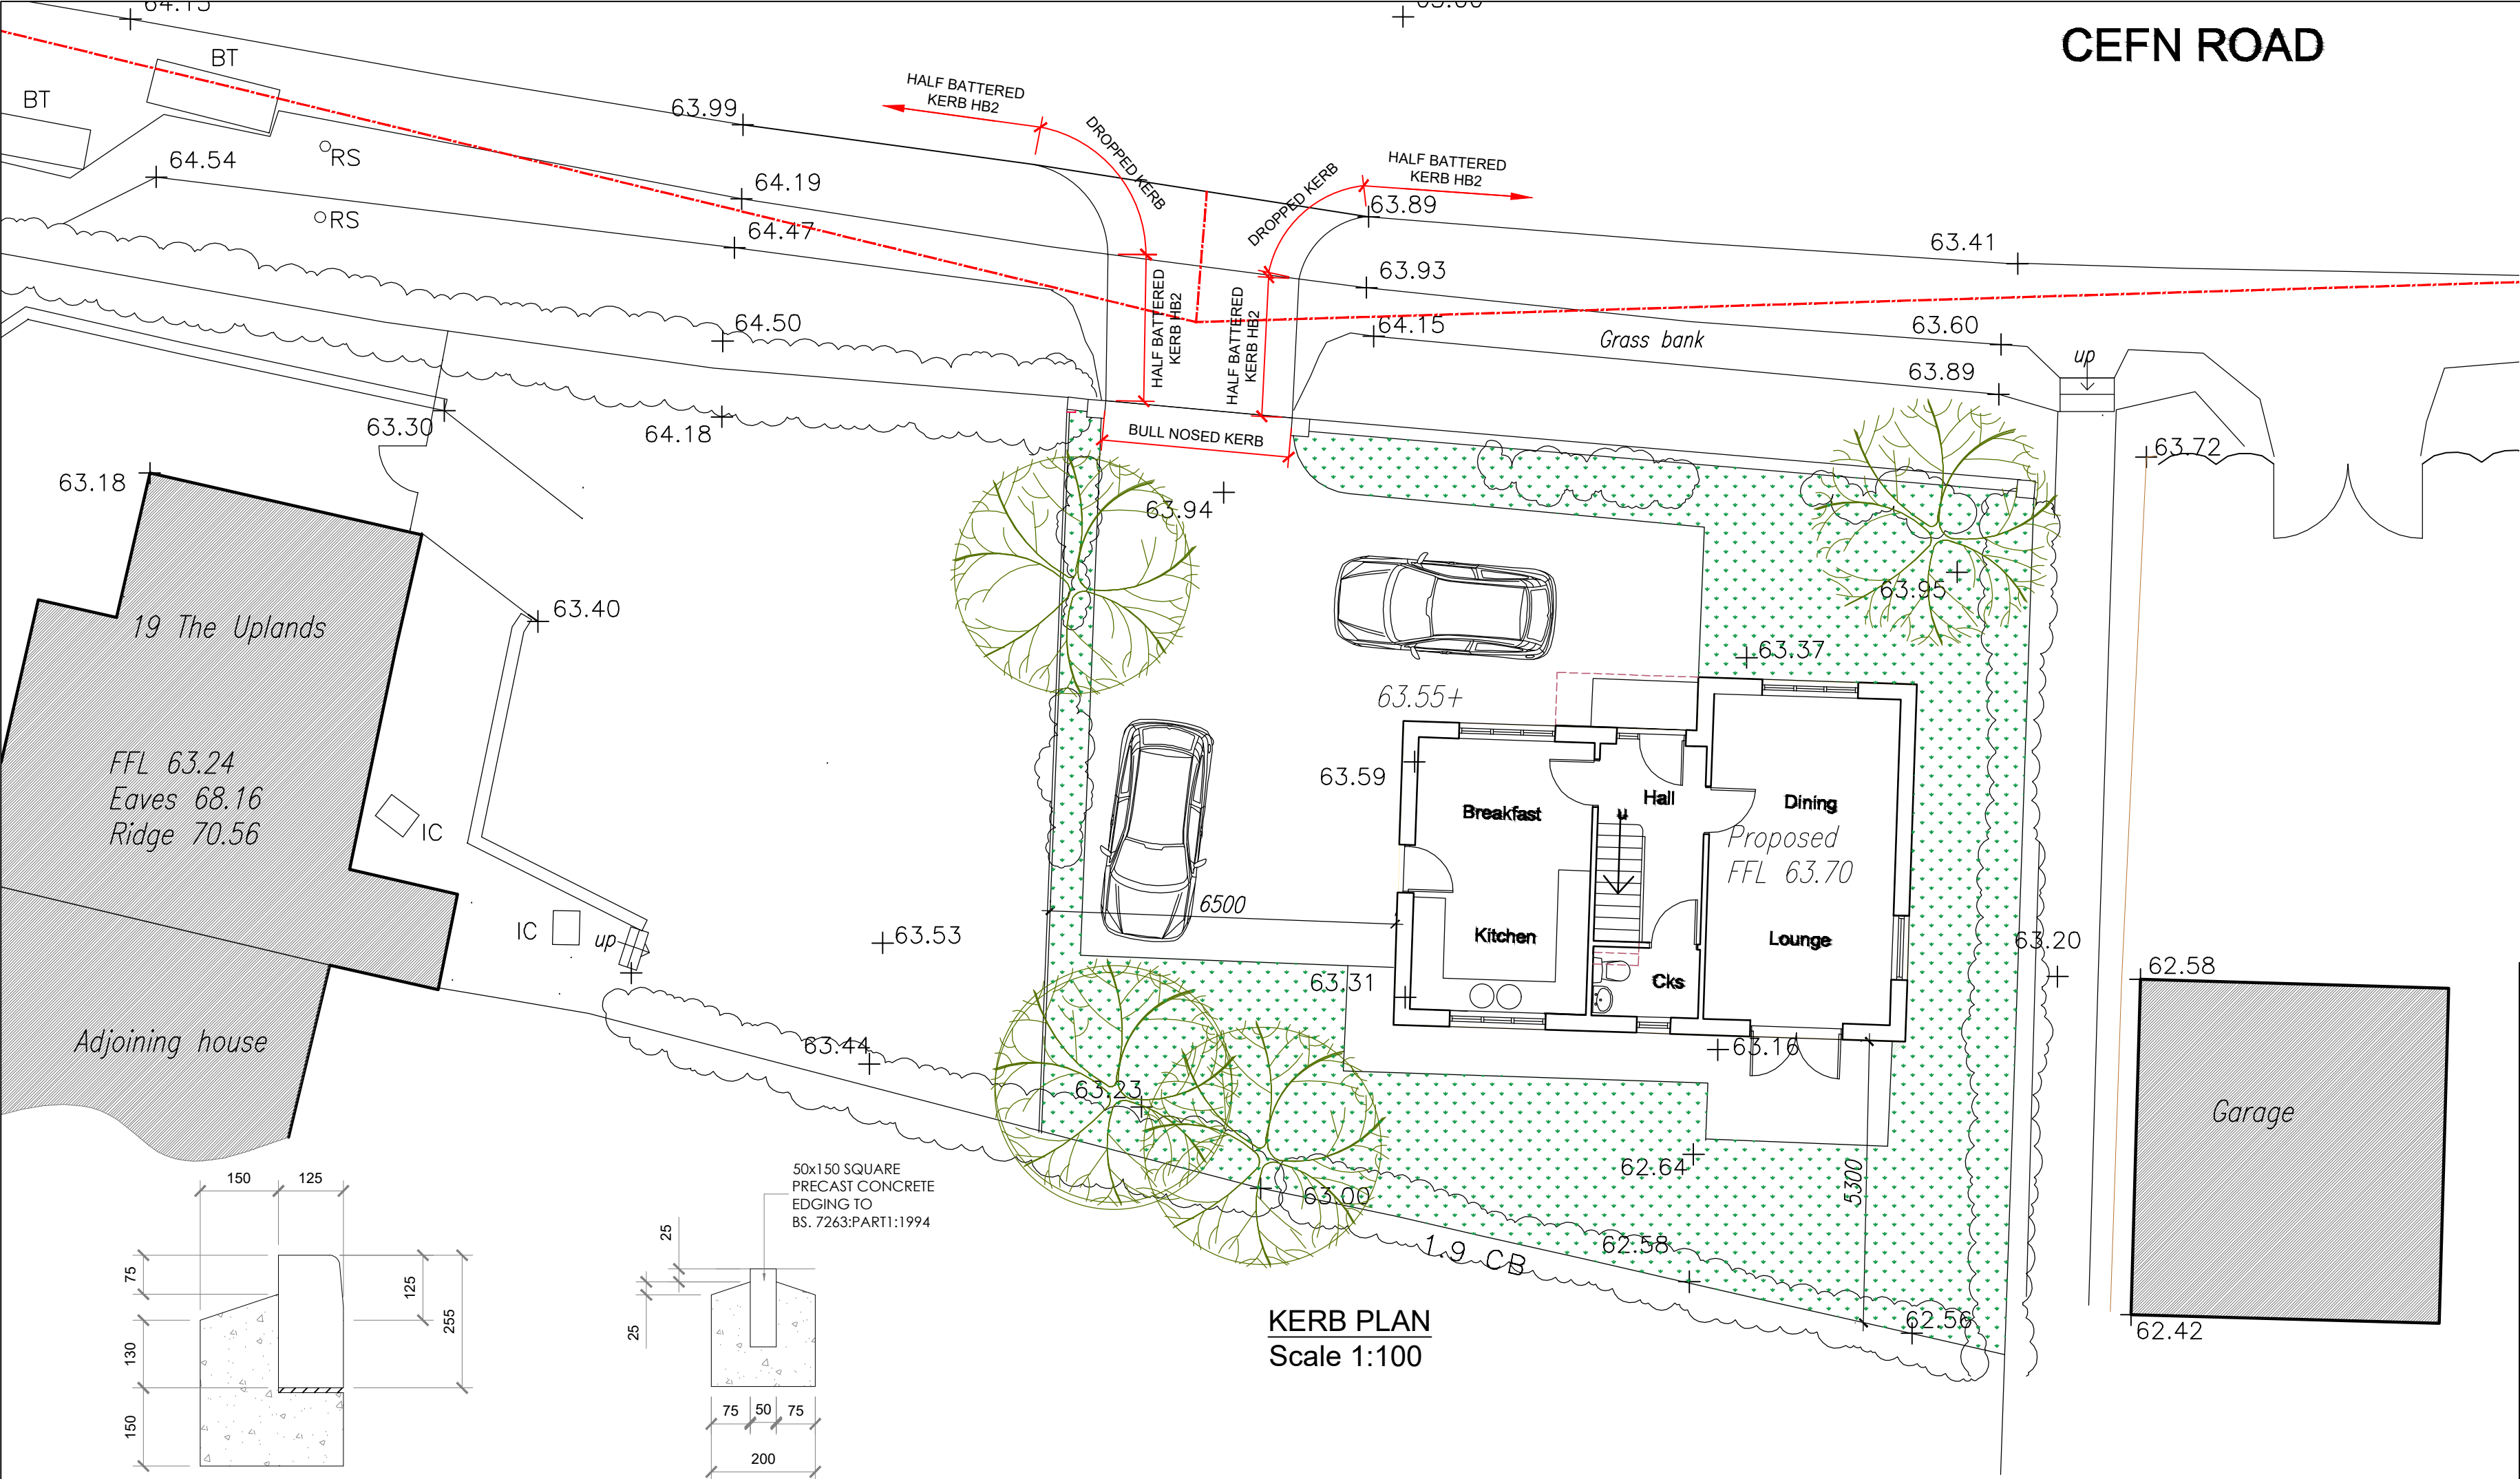


- General Notes :
- 1.) Do not scale from this drawing.
 - 2.) All dimensions are in millimetres.
 - 3.) All levels are in metres relative to datum.
 - 4.) All dimensions stated are to be confirmed on site prior to commencement of any works and any discrepancies found are to be reported to Steve Morgan Associates Limited immediately.

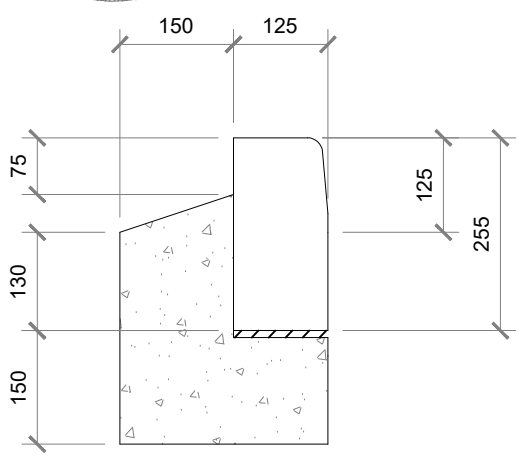


HALF BATTERED
KERB GROUP HB2
Scale 1:10

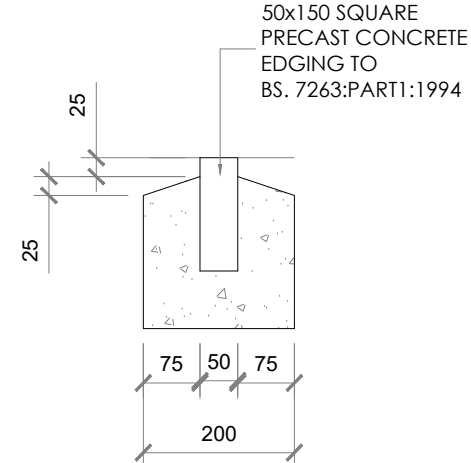

BULL NOSED KERB DETAIL
Scale 1:10

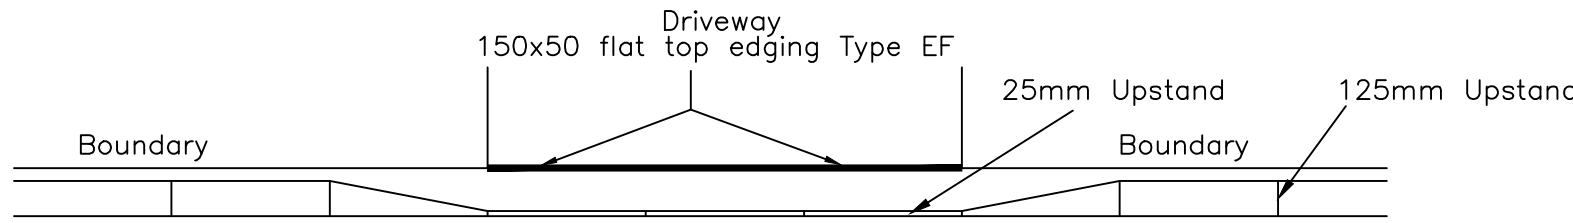

ELEVATION OF VEHICULAR CROSSOVER

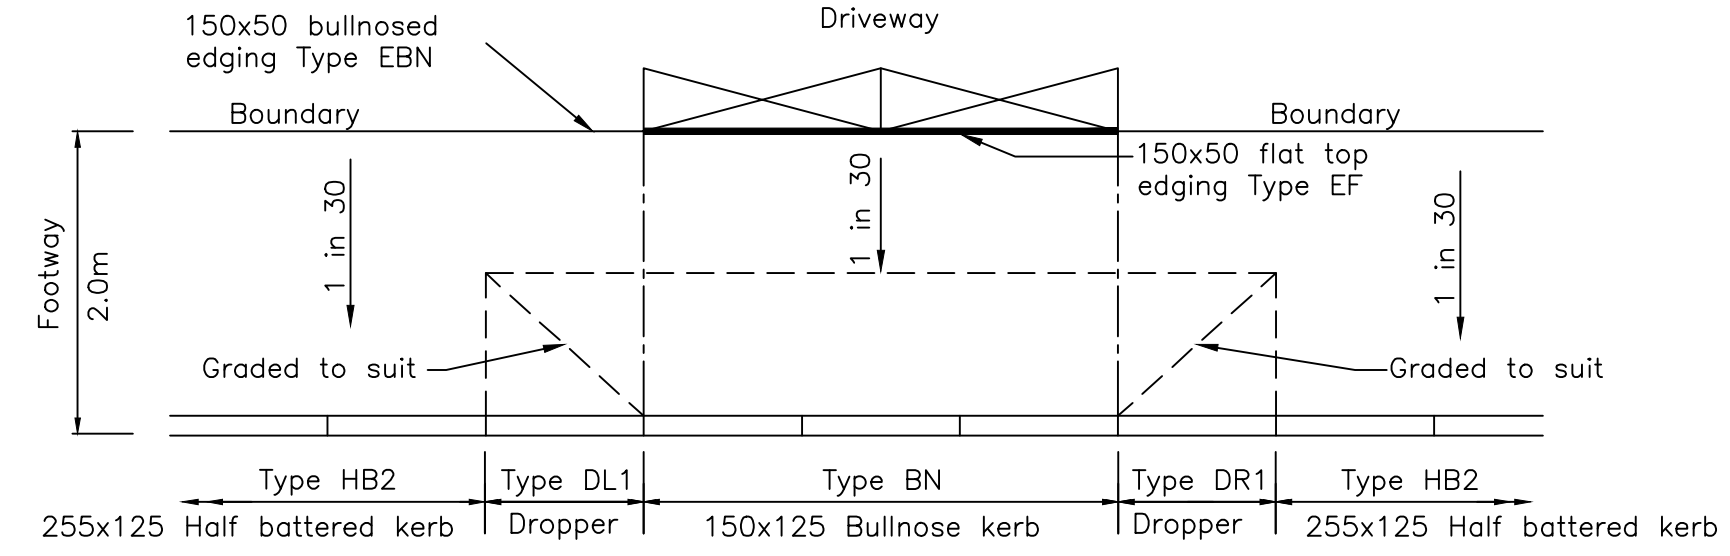

PLAN OF VEHICULAR CROSSOVER

D	JH	04/11/25	AMENDED
C	JH	03/11/25	AMENDED
B	JH	01/09/25	AMENDED
A	JH	23/04/25	INITIAL ISSUE
REV.	By	Date	Description

Client
MR REESE

Project Description
**19 THE UPLANDS
ROGERSTONE**

Drawing Title
**HIGHWAYS/JUNCTION PLAN
AND DETAILS**

(CONDITION 6)

Drawn	JH	Date	23/04/25
Checked	SM	Date	23/04/25

Scales 1:100,1:50,1:10@A2


STEVE MORGAN ASSOCIATES
CONSULTING ENGINEERS
9 Clytha Park Road Newport NP20 4PB
tel: 01633 266244 fax: 01633 266275
e-mail: engineers@smalimited.co.uk Web: smalimited.co.uk

Project Number
1248773

Drawing Number GA-01	Rev. D
--------------------------------	------------------