

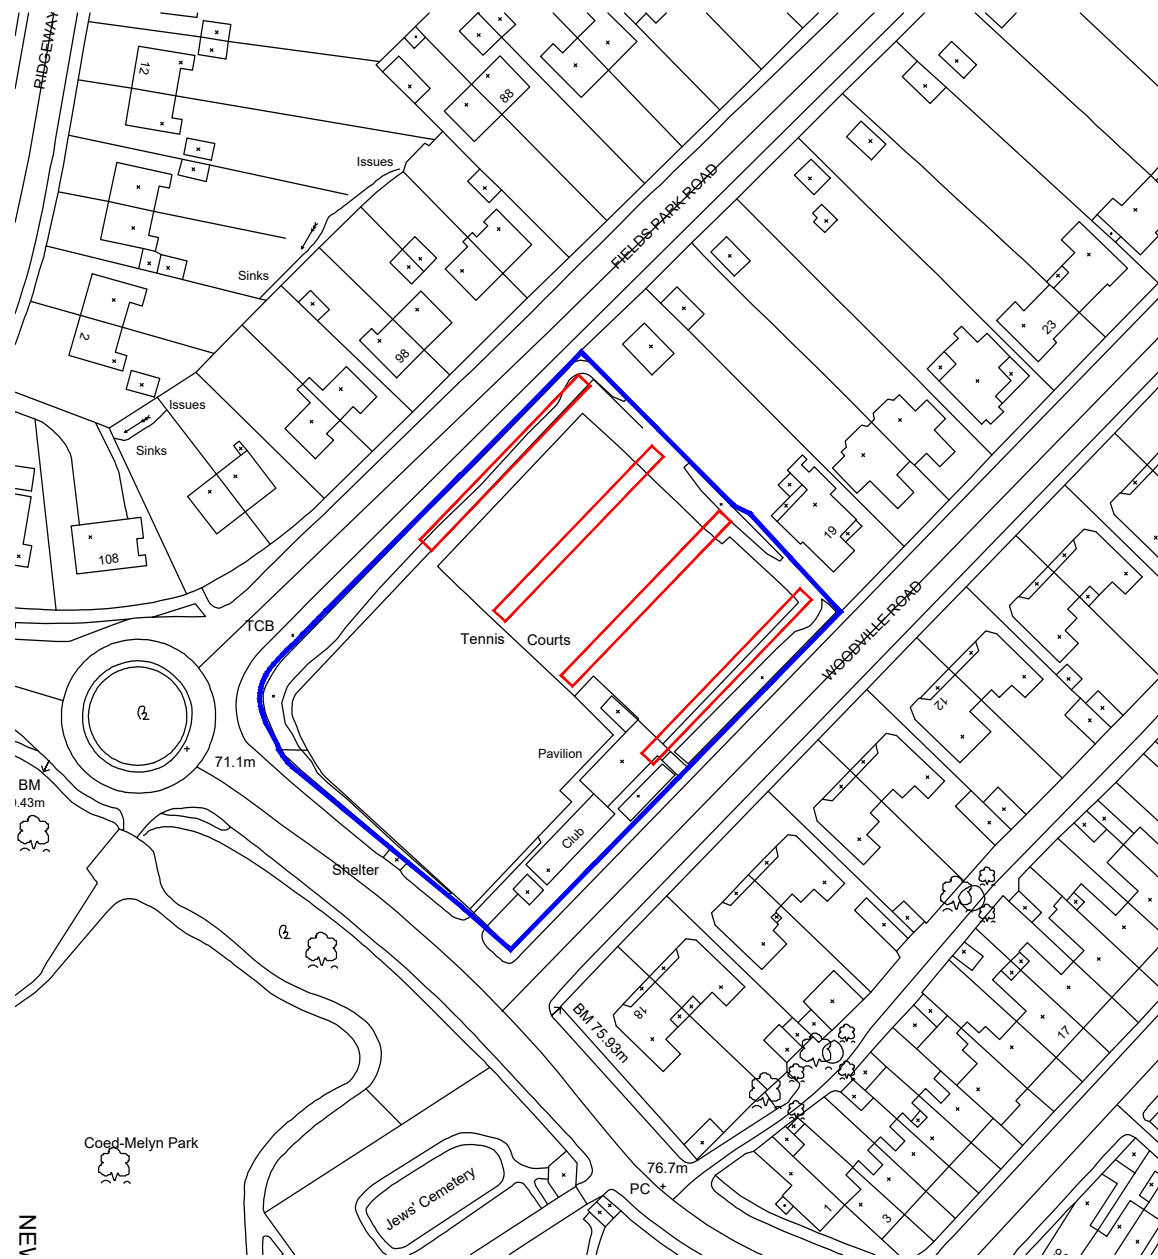


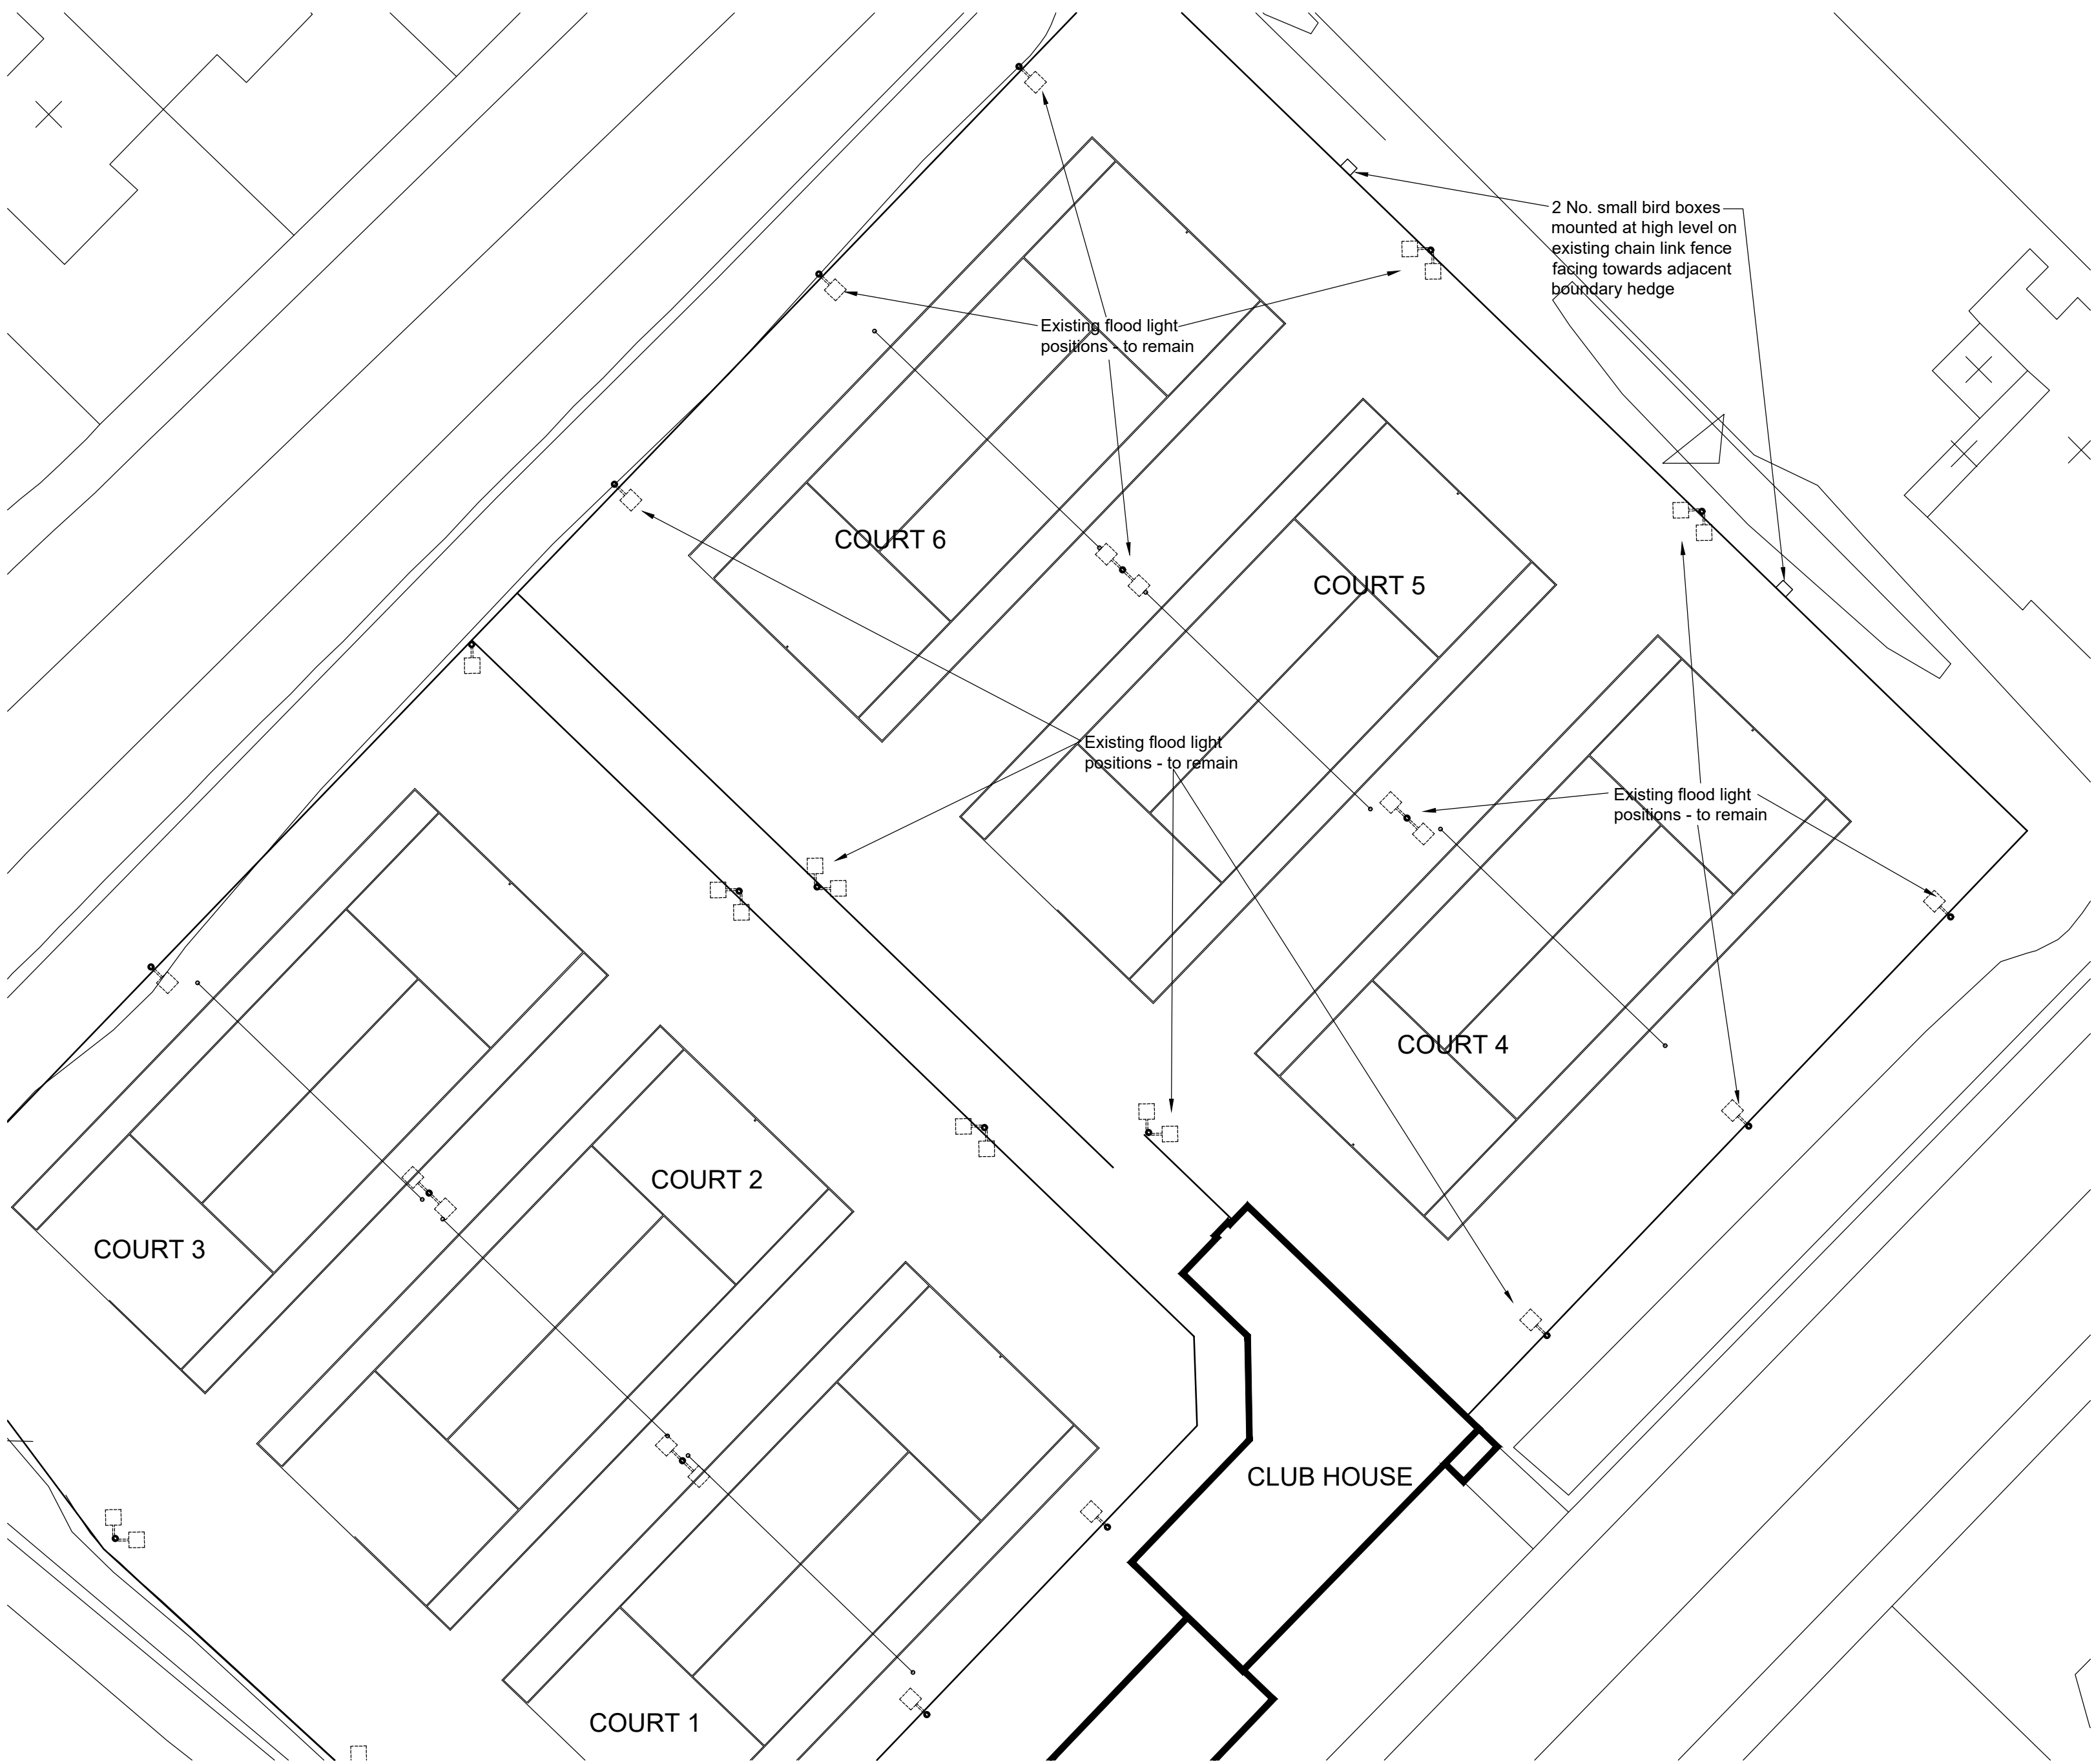

SITE LOCATION PLAN
Scale 1:1250

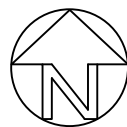

SITE LAYOUT
Scale 1:50

Athlima 500

500W ADJUSTABLE SPORTS FLOODLIGHT

KEY FEATURES

- Choice of unique precision optics offer outstanding light control and light cut-off, placing light only where you need it and minimising light pollution.
- Power adjustable 200-500W – This enables fittings to be set to the perfect output level to reach target light and uniformity.
- Impact resistant polycarbonate floating lens system offers unrivalled accuracy and stability.
- Die-cast Aluminium Housing with advanced UV-stabilized powder coating.
- Ultra-high efficacy, typically 160 lumens per watt.
- Optional adjustable glare shields, 180/360 degree.
- 7 Year Premier Care Warranty – includes excessive light level degradation under warranty.


IP65

IK09


7 Year

01256 300031
carbon8lighting.co.uk
@carbon8lighting

Unit 61 | Tempus Business Centre
Kingsclere Road | Basingstoke
RG21 6XG

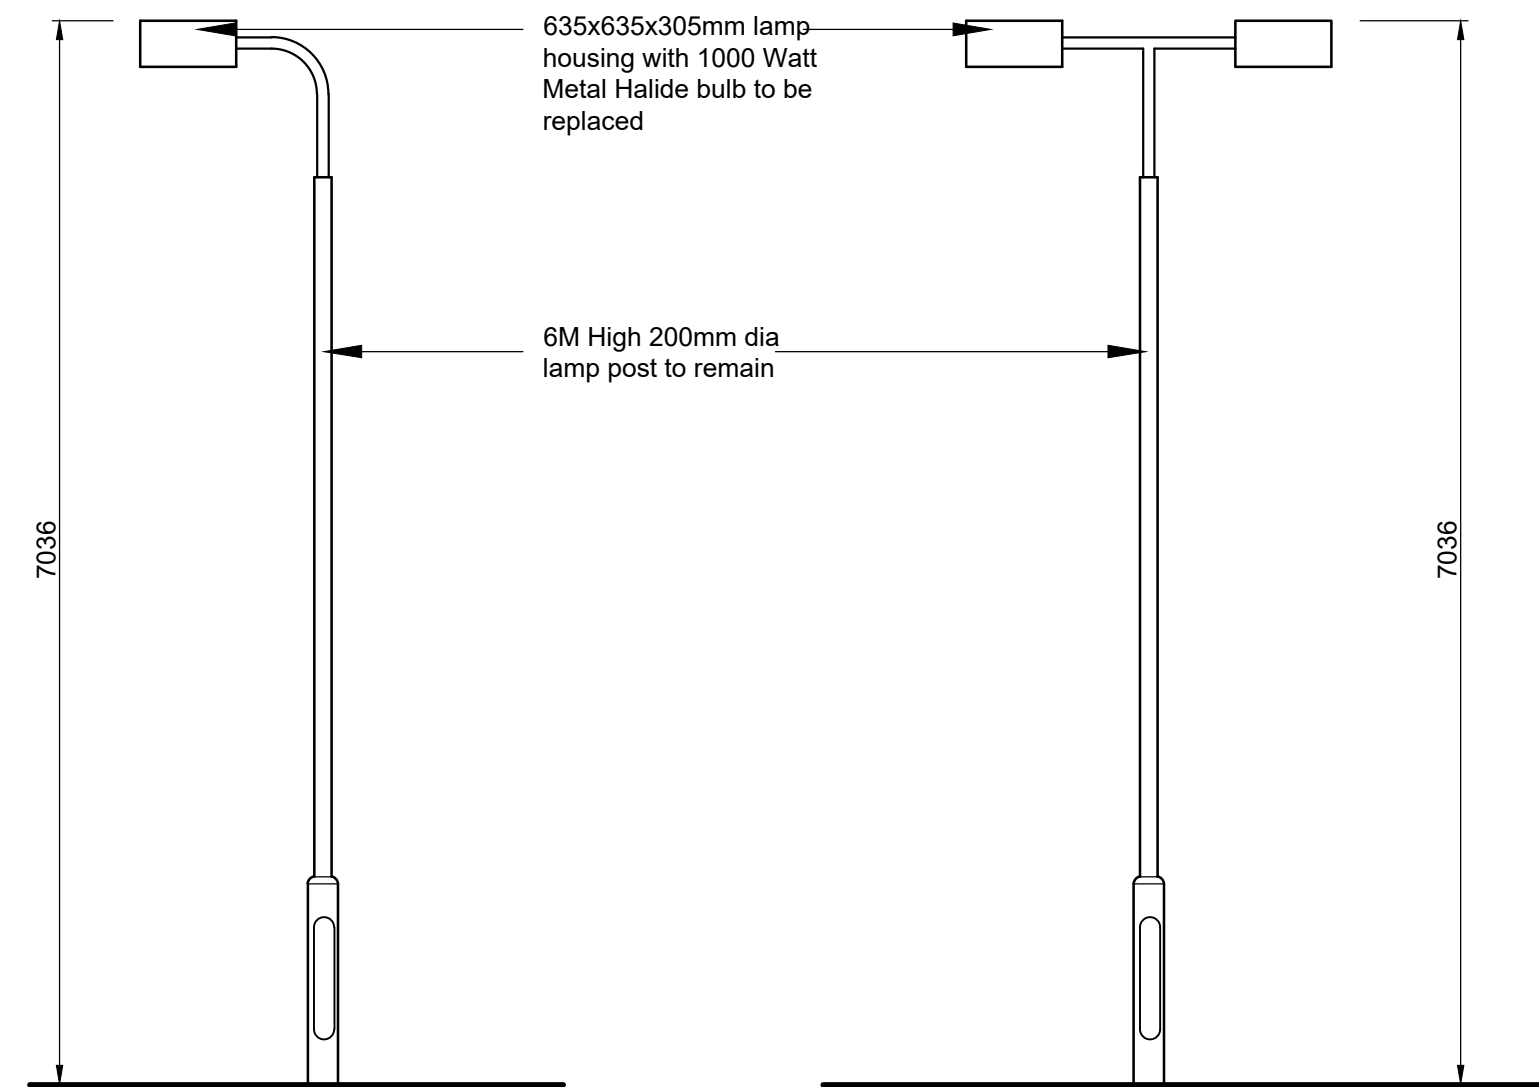

EXISTING ELEVATION
Scale 1:50

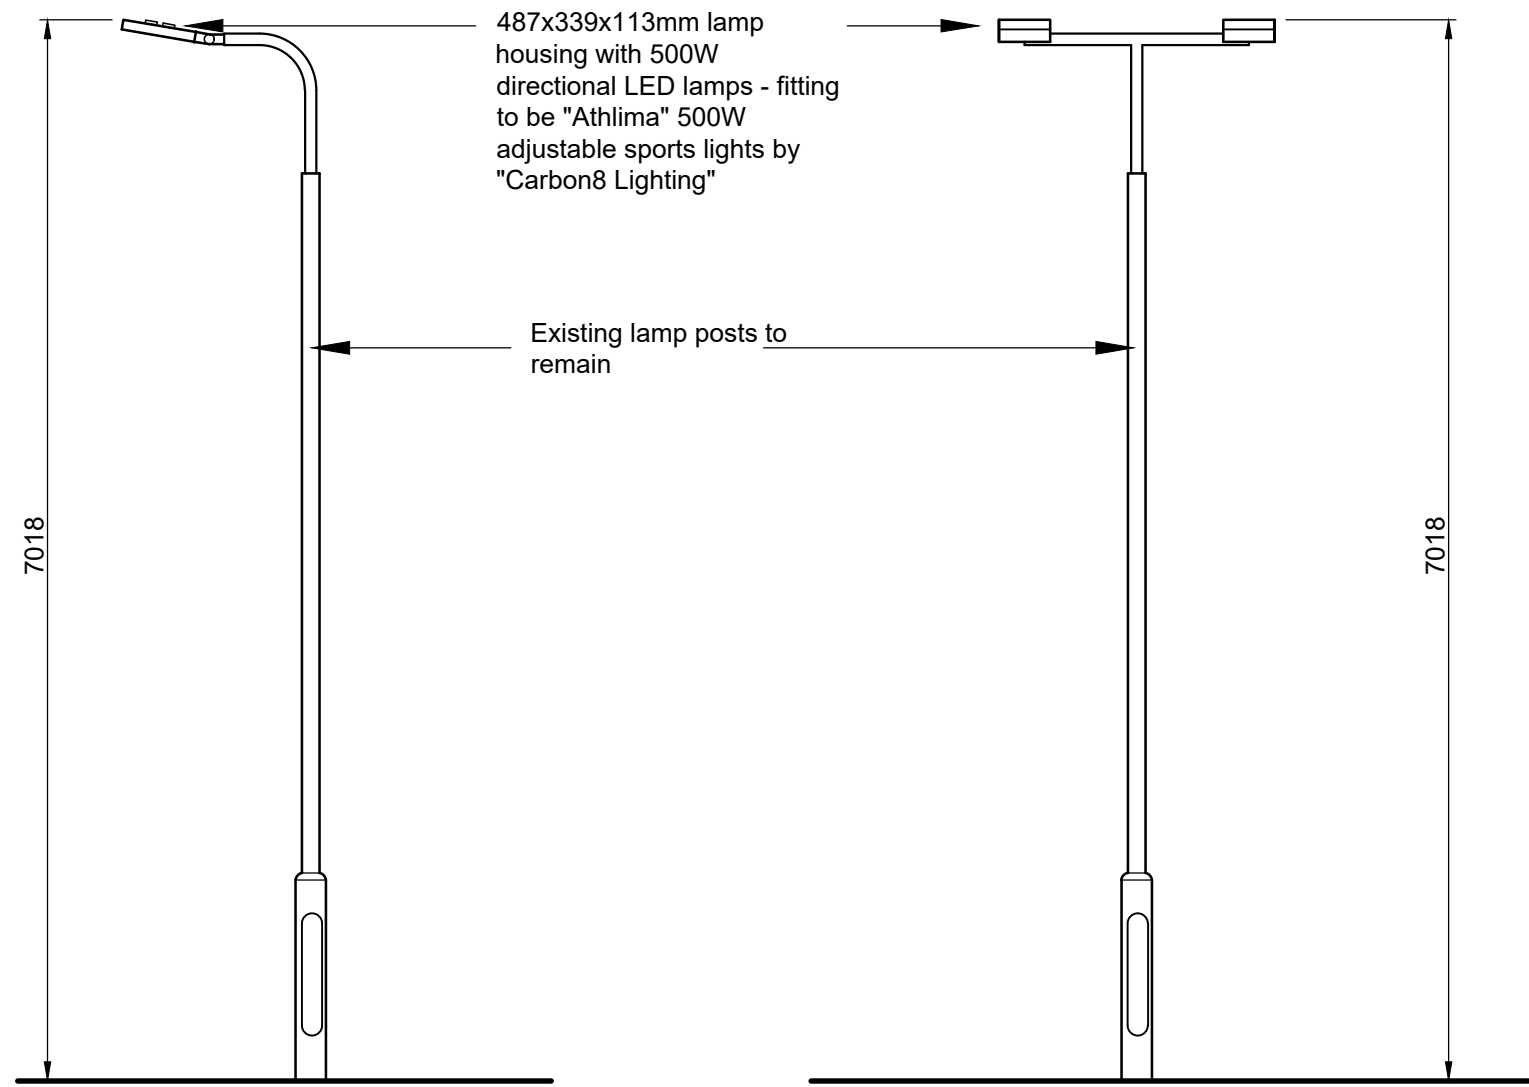

PROPOSED ELEVATION
Scale 1:50

PROJECT / ADDRESS
Replacement floodlights
Courts 4, 5 & 6,
Stow Park Tennis Club
Woodville Road, Newport.

DRAWING TITLE
Site Location Plan
Site Layout
Existing and proposed elevations
Lamp fitting data sheet

DETAILS
Drawing No. - 01
Status - Planning
Date - Jan 26
Revision -

PROPOSED REPLACEMENT LAMP FITTING
Scale N.T.S.