


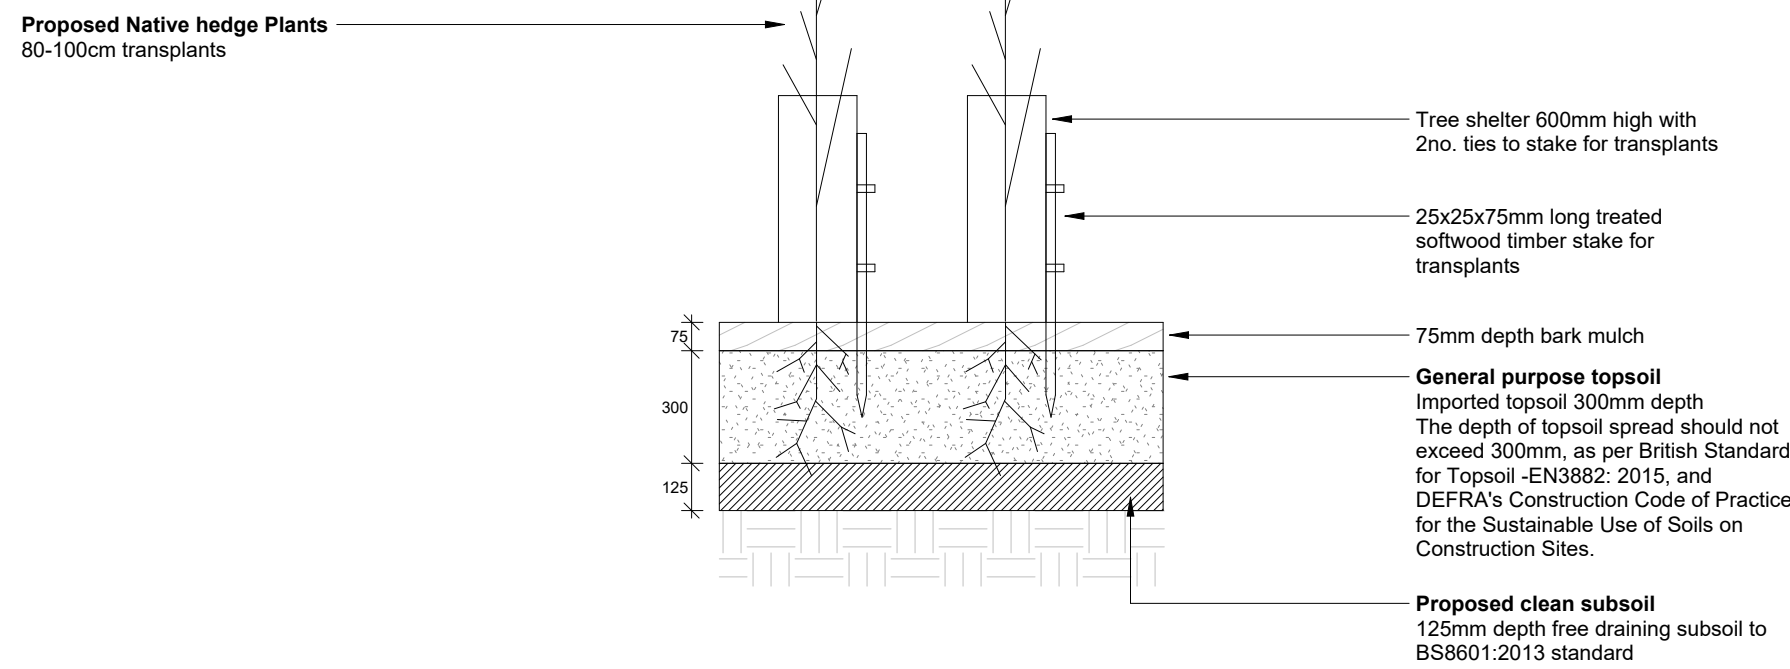


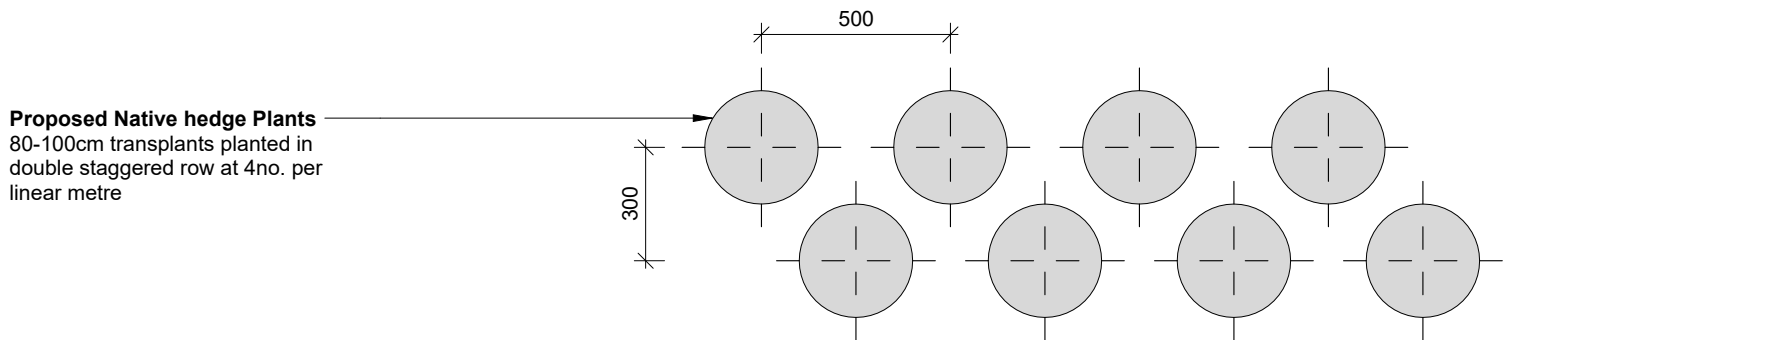


Typical Native Hedge Detail
1:20

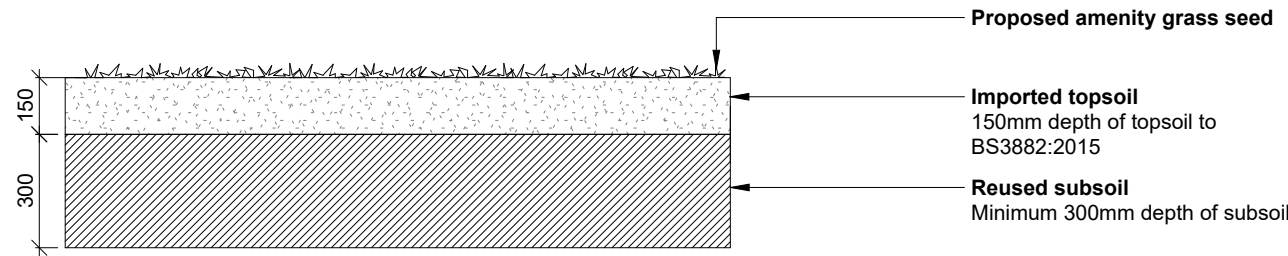

Amenity Grass Seed
1:20

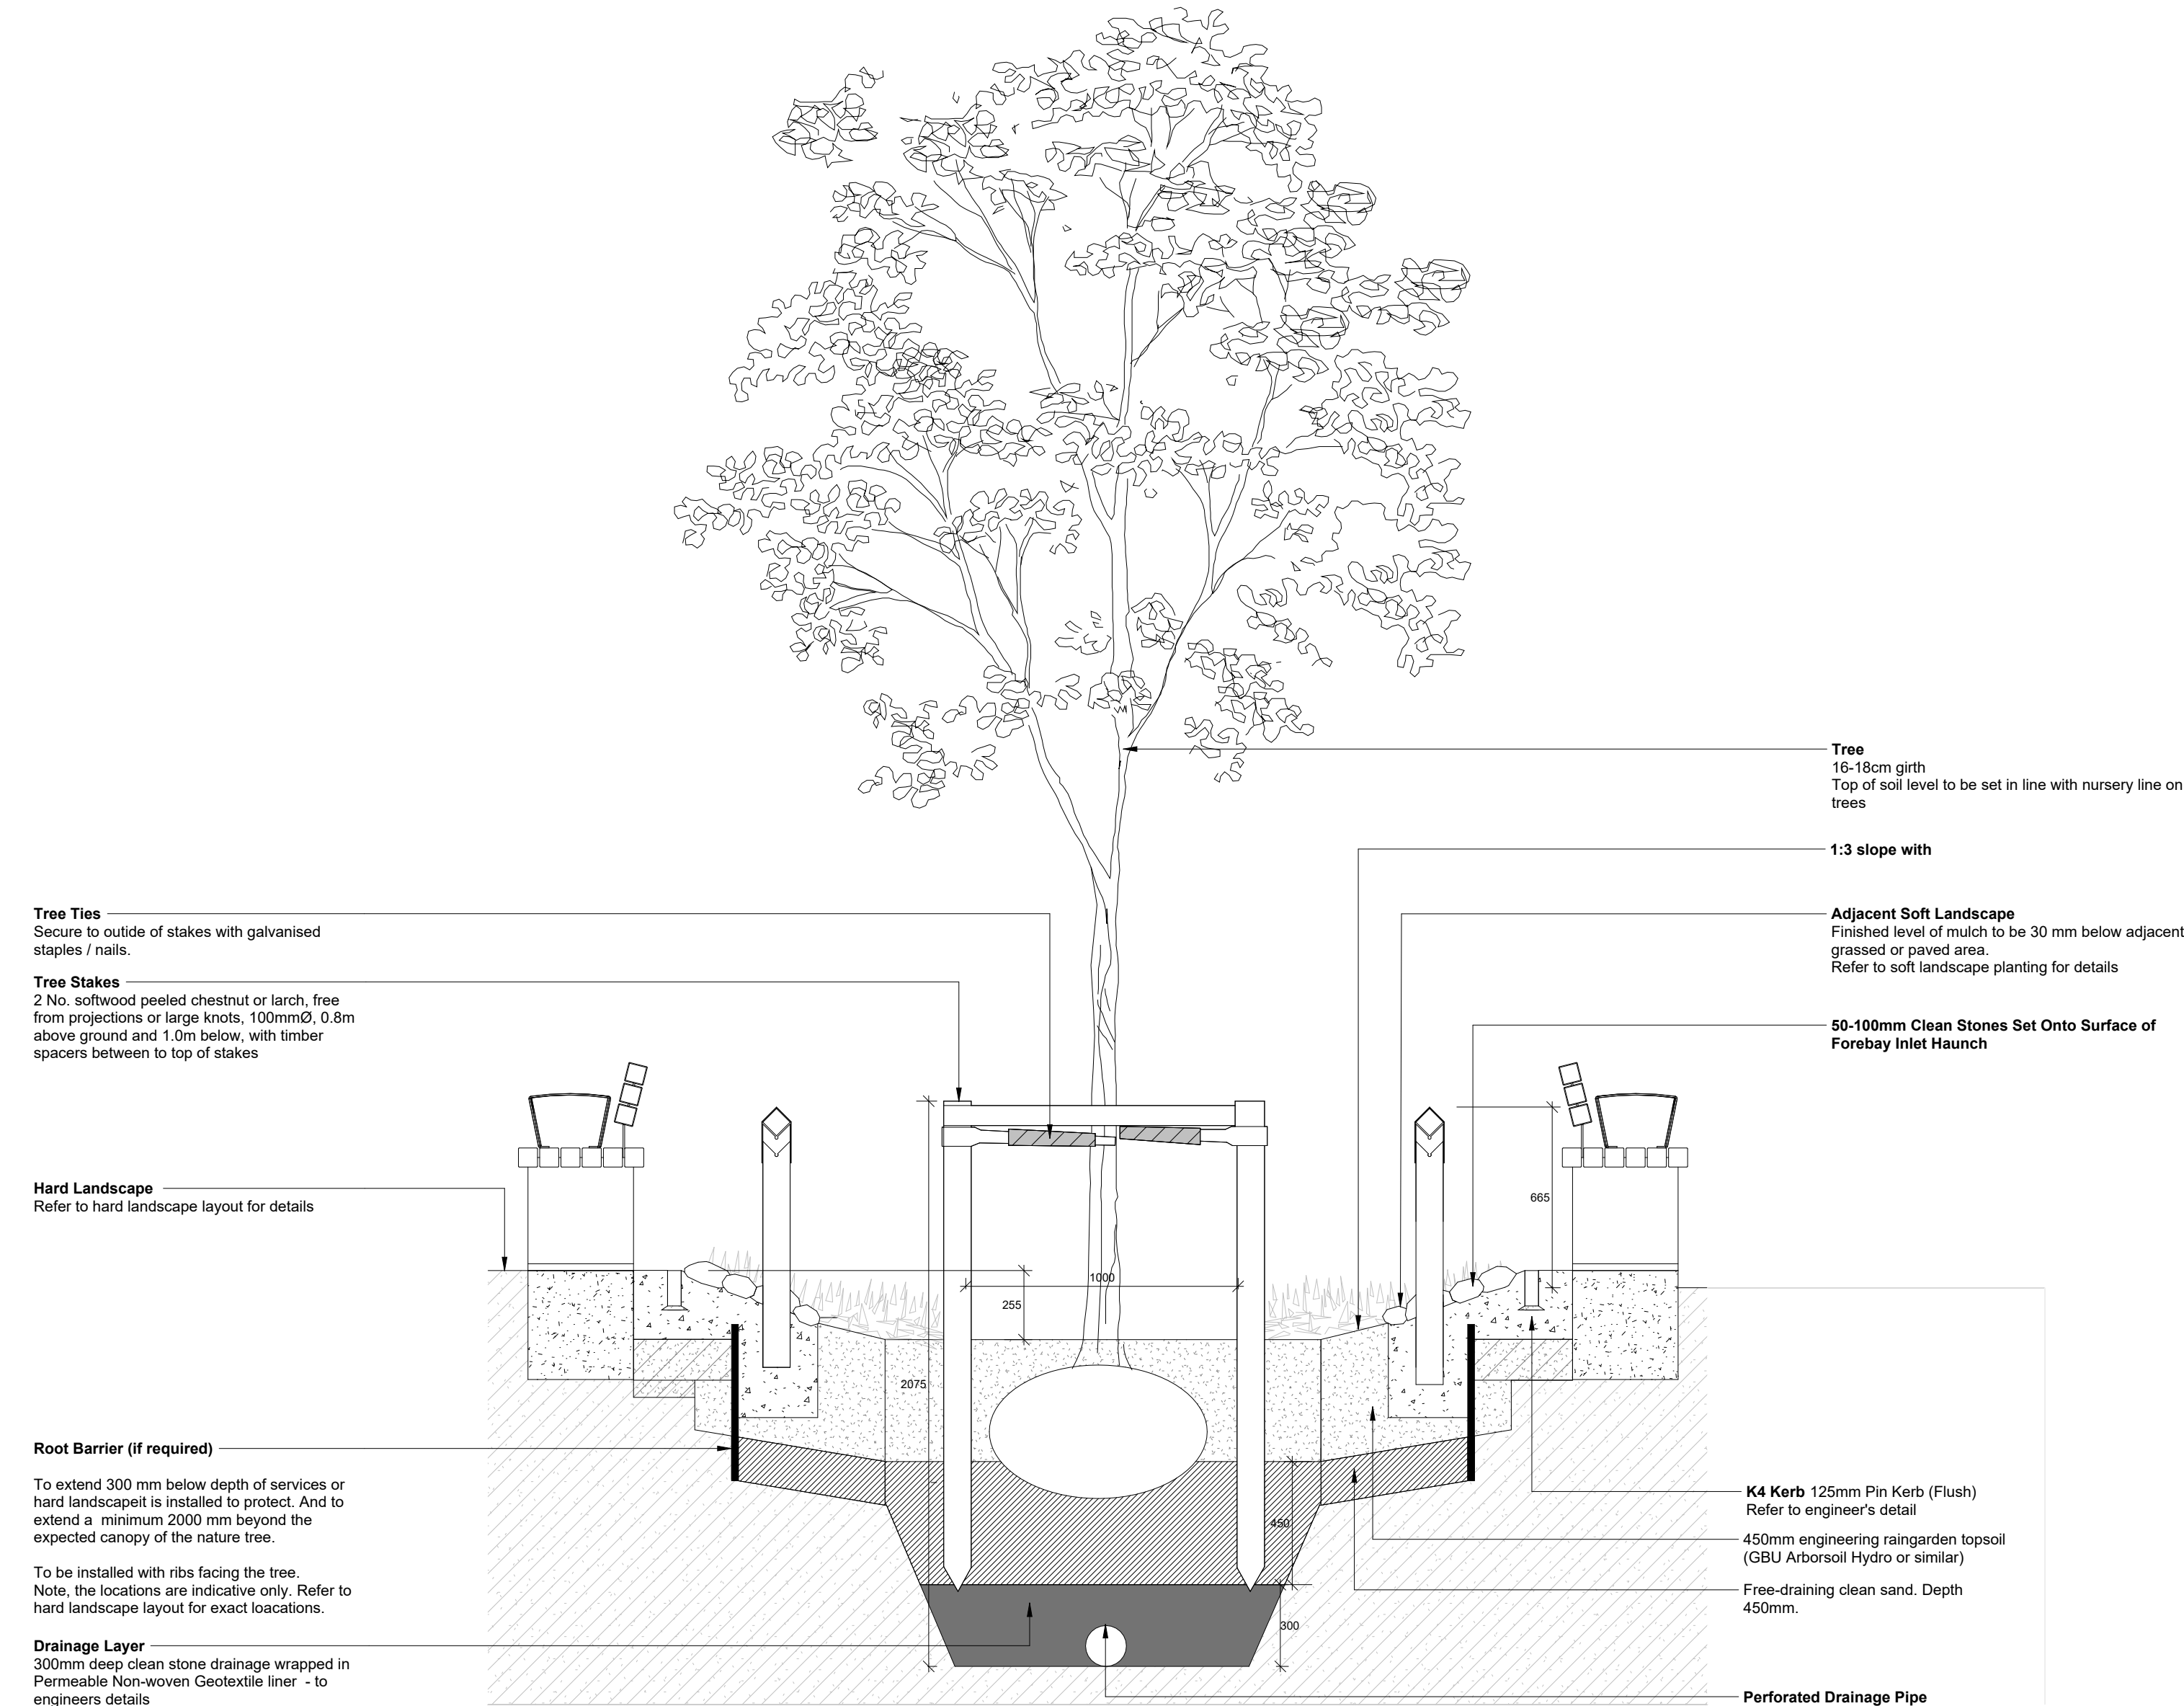

Rain Garden Tree Pit - Double Stake Detail
1:20

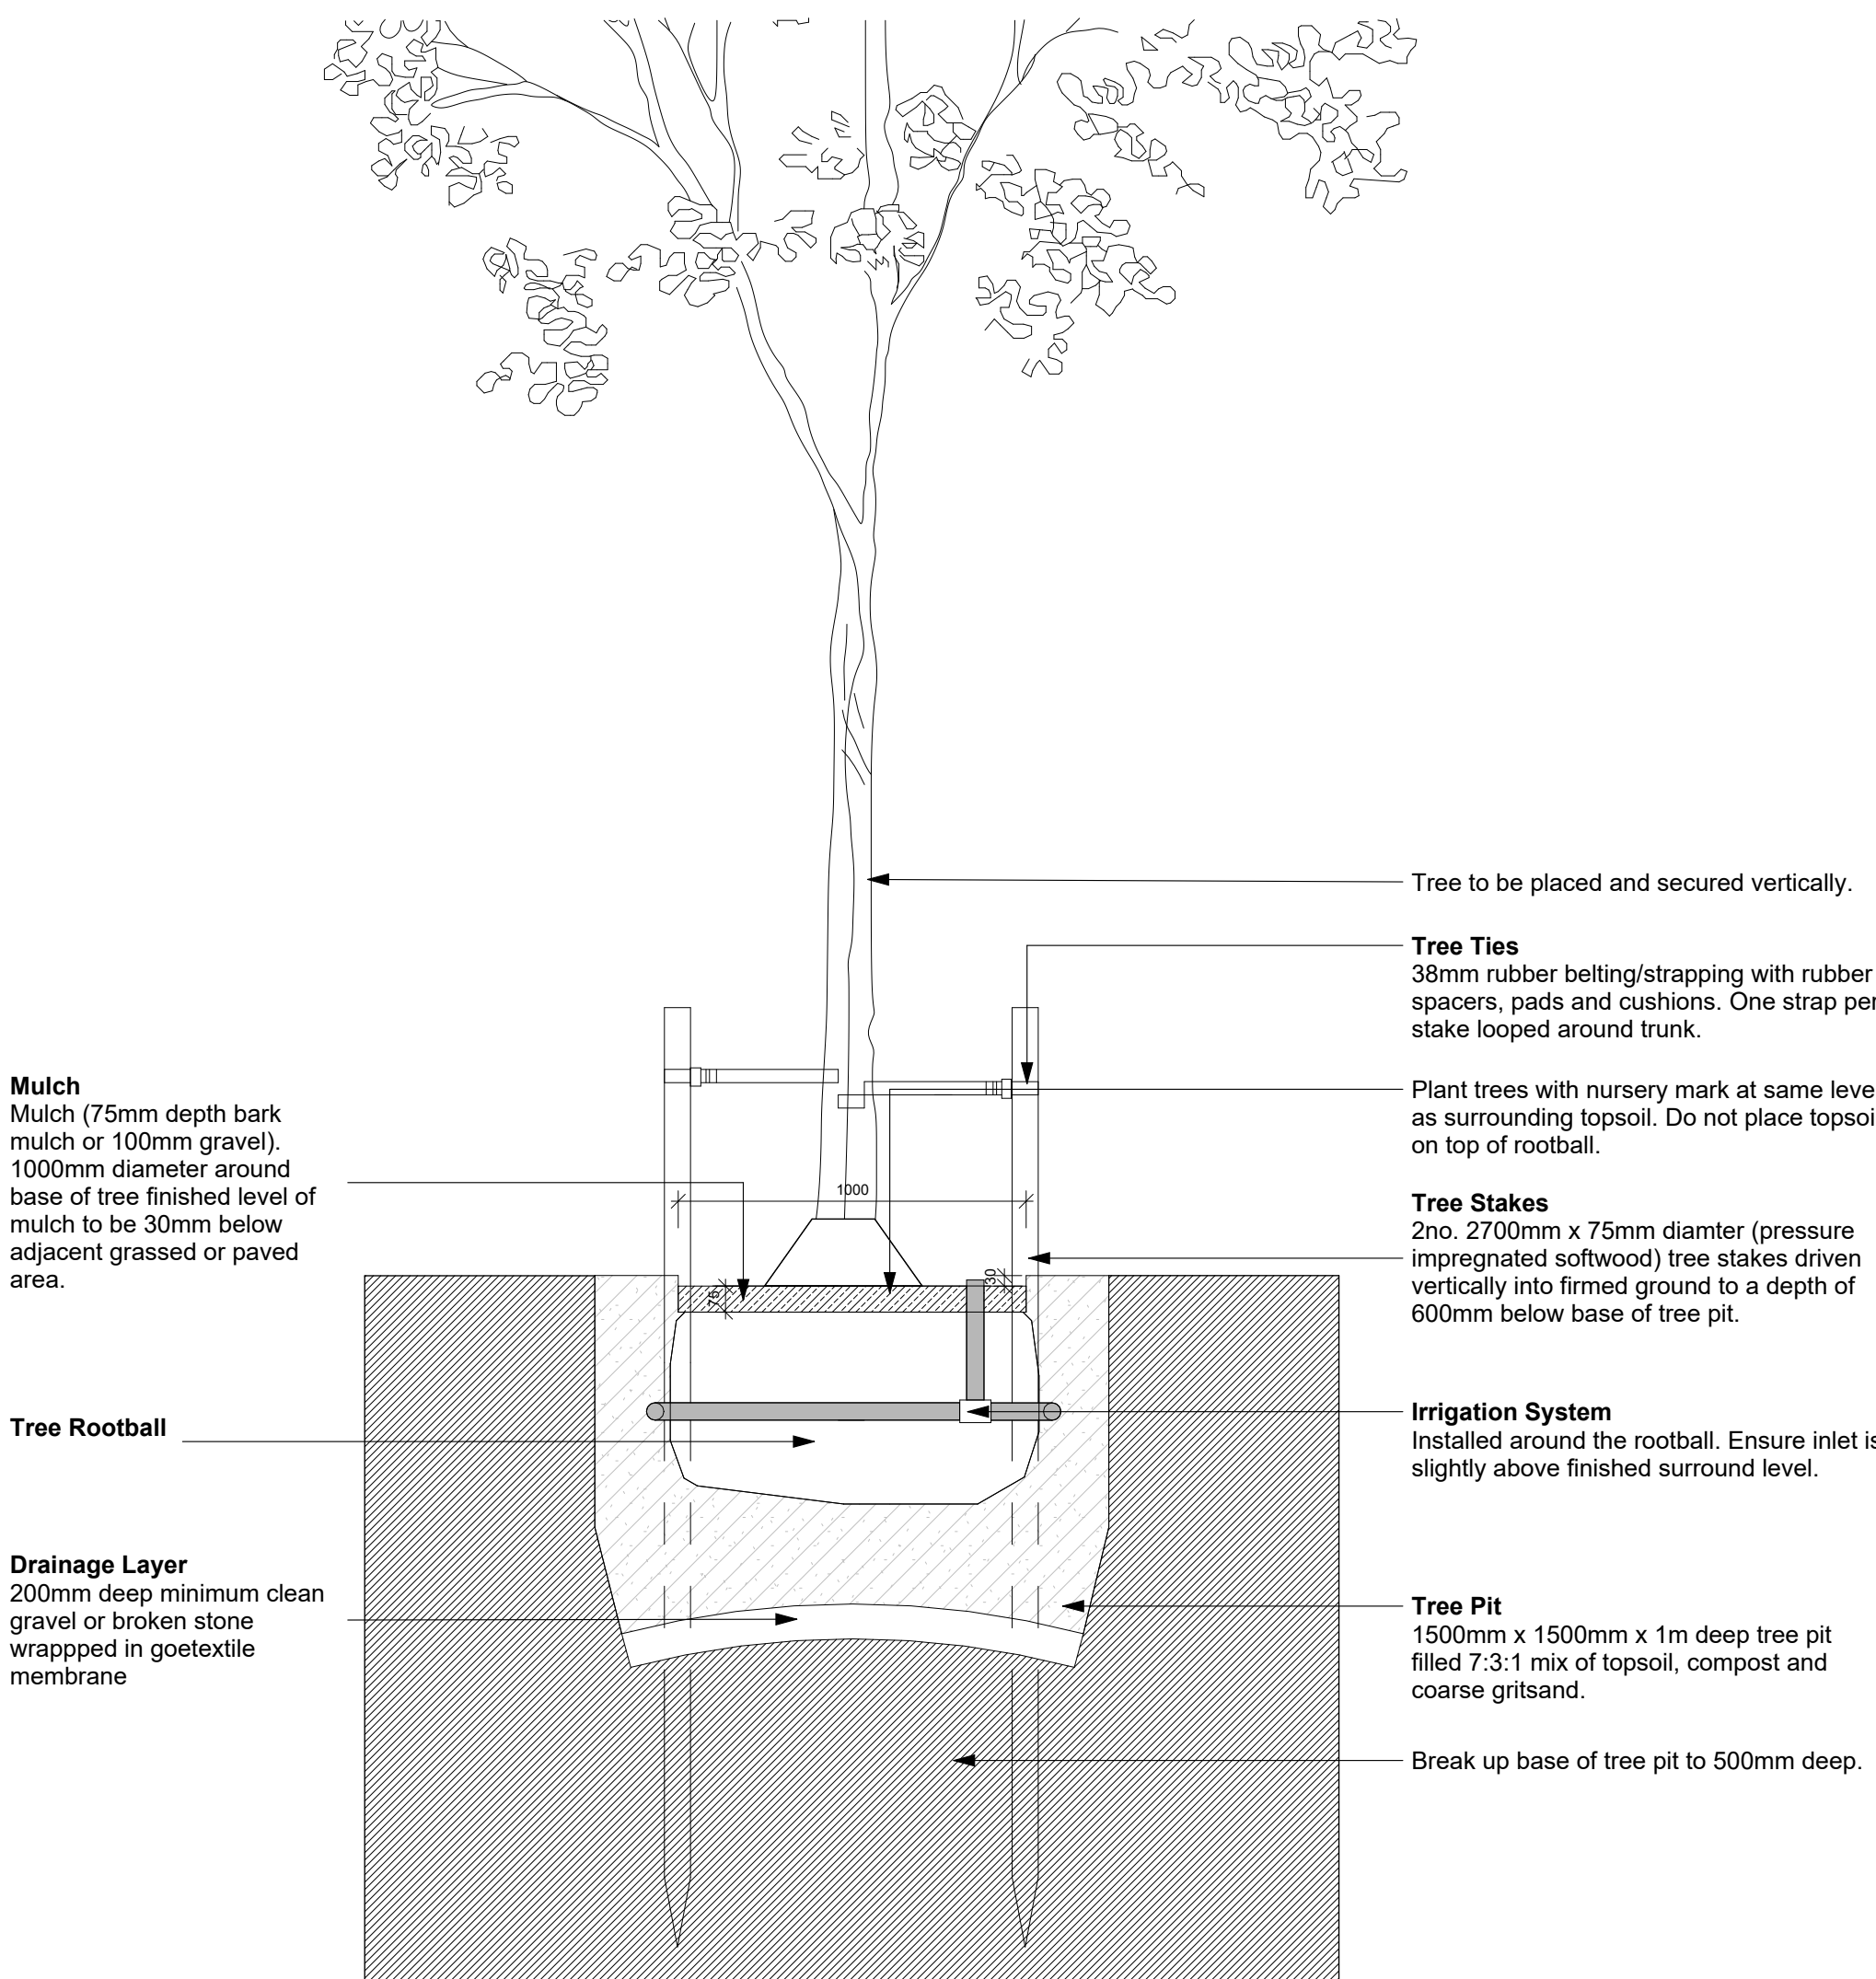

Typical Tree Pit Detail
1:20

Notes

Check all dimensions on site. Do not scale from this drawing.
Report any discrepancies and omissions to HLM Architects.
This Drawing is Copyright ©

Drawing Notes

- This drawing must be read in conjunction with all relevant HLM Architects' Stage 4 drawings, landscape specification, and information provided by other consultants and disciplines.
- All dimensions, levels, and coordinates must be checked and verified by the contractor prior to construction. Any discrepancies identified during review stages must be reported to HLM Architects.
- Discrepancies between the drawings and existing site conditions should be brought to the attention of HLM Architects for clarification prior to progressing further.
- Design information has been developed in accordance with current British Standards, Building Regulations, and relevant codes of practice.
- Coordination with other disciplines is ongoing. The contractor is responsible for ensuring full integration of all packages during the construction phase.
- Design information provided considers CDM Regulations and statutory health and safety requirements relevant at Stage.
- Only the latest revision of this drawing should be used. It is the responsibility of the recipient to ensure they are working from the current information.
- The design complies with the approved fire strategy and accessibility requirements to date. Final compliance will be confirmed during detailed coordination and construction.
- Any changes or proposed substitutions to specified materials must be reviewed and approved by the design team.
- This drawing forms part of the technical design package and is not to be used for construction purposes unless noted otherwise.
- Final proposed ground level information refer to Engineer's drawings.

P01	ISSUE FOR STAGE 4	06/02/2026	EB	KM
Rev	Description	Date	By	Chk
Revisions	Suitability			
Project	S4			

15-1135-01 Caerleon Comprehensive School

Client

HLM ARCHITECTS

Title

SOFT LANDSCAPE TYPICAL DETAILS

Drawing No.	Revision
CCS-HLM-00-00-DR-L-45401	P01
Scale	Drawn
1 : 20 @A1	EB
Date	Checked
06/02/2026	KM



© HLMArchitects
Suite 104, The Creative
Quarter
Morgan Arcade, The Hayes
Cardiff, CF10 1AF

www.hlmarchitects.com
T. +44 (0) 29 2039 6070
cardiff@hlmarchitects.com

1:500 1:100 50 M 10 M