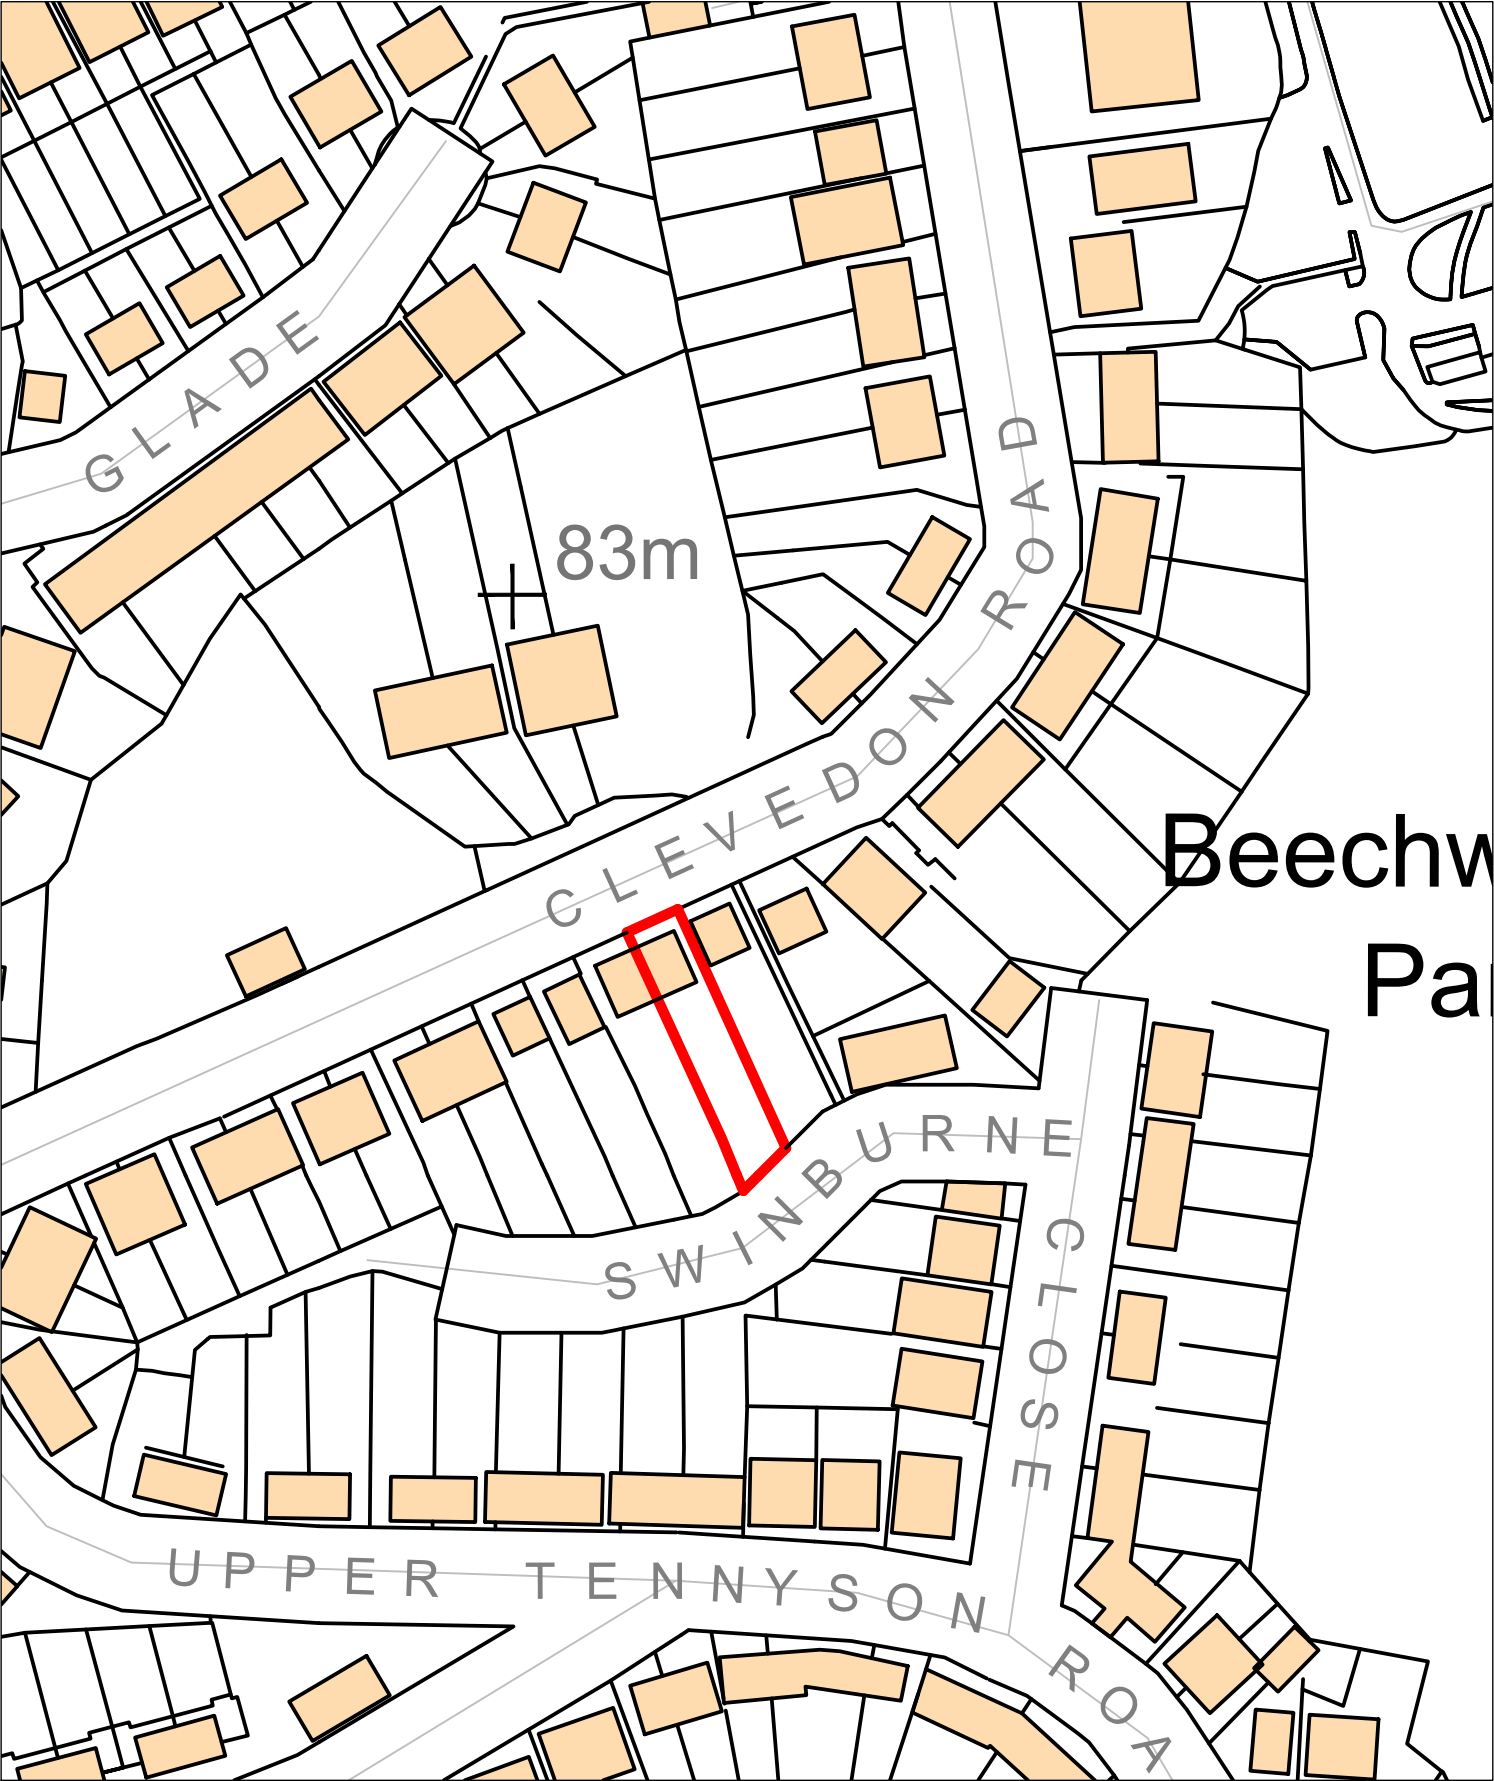


Project Description

Proposed external raised decking area at 37 Clevedon Road for Mr & Mrs

Drawn TH

Scales 1:1250 @A4

Project Number

Dwg Number