


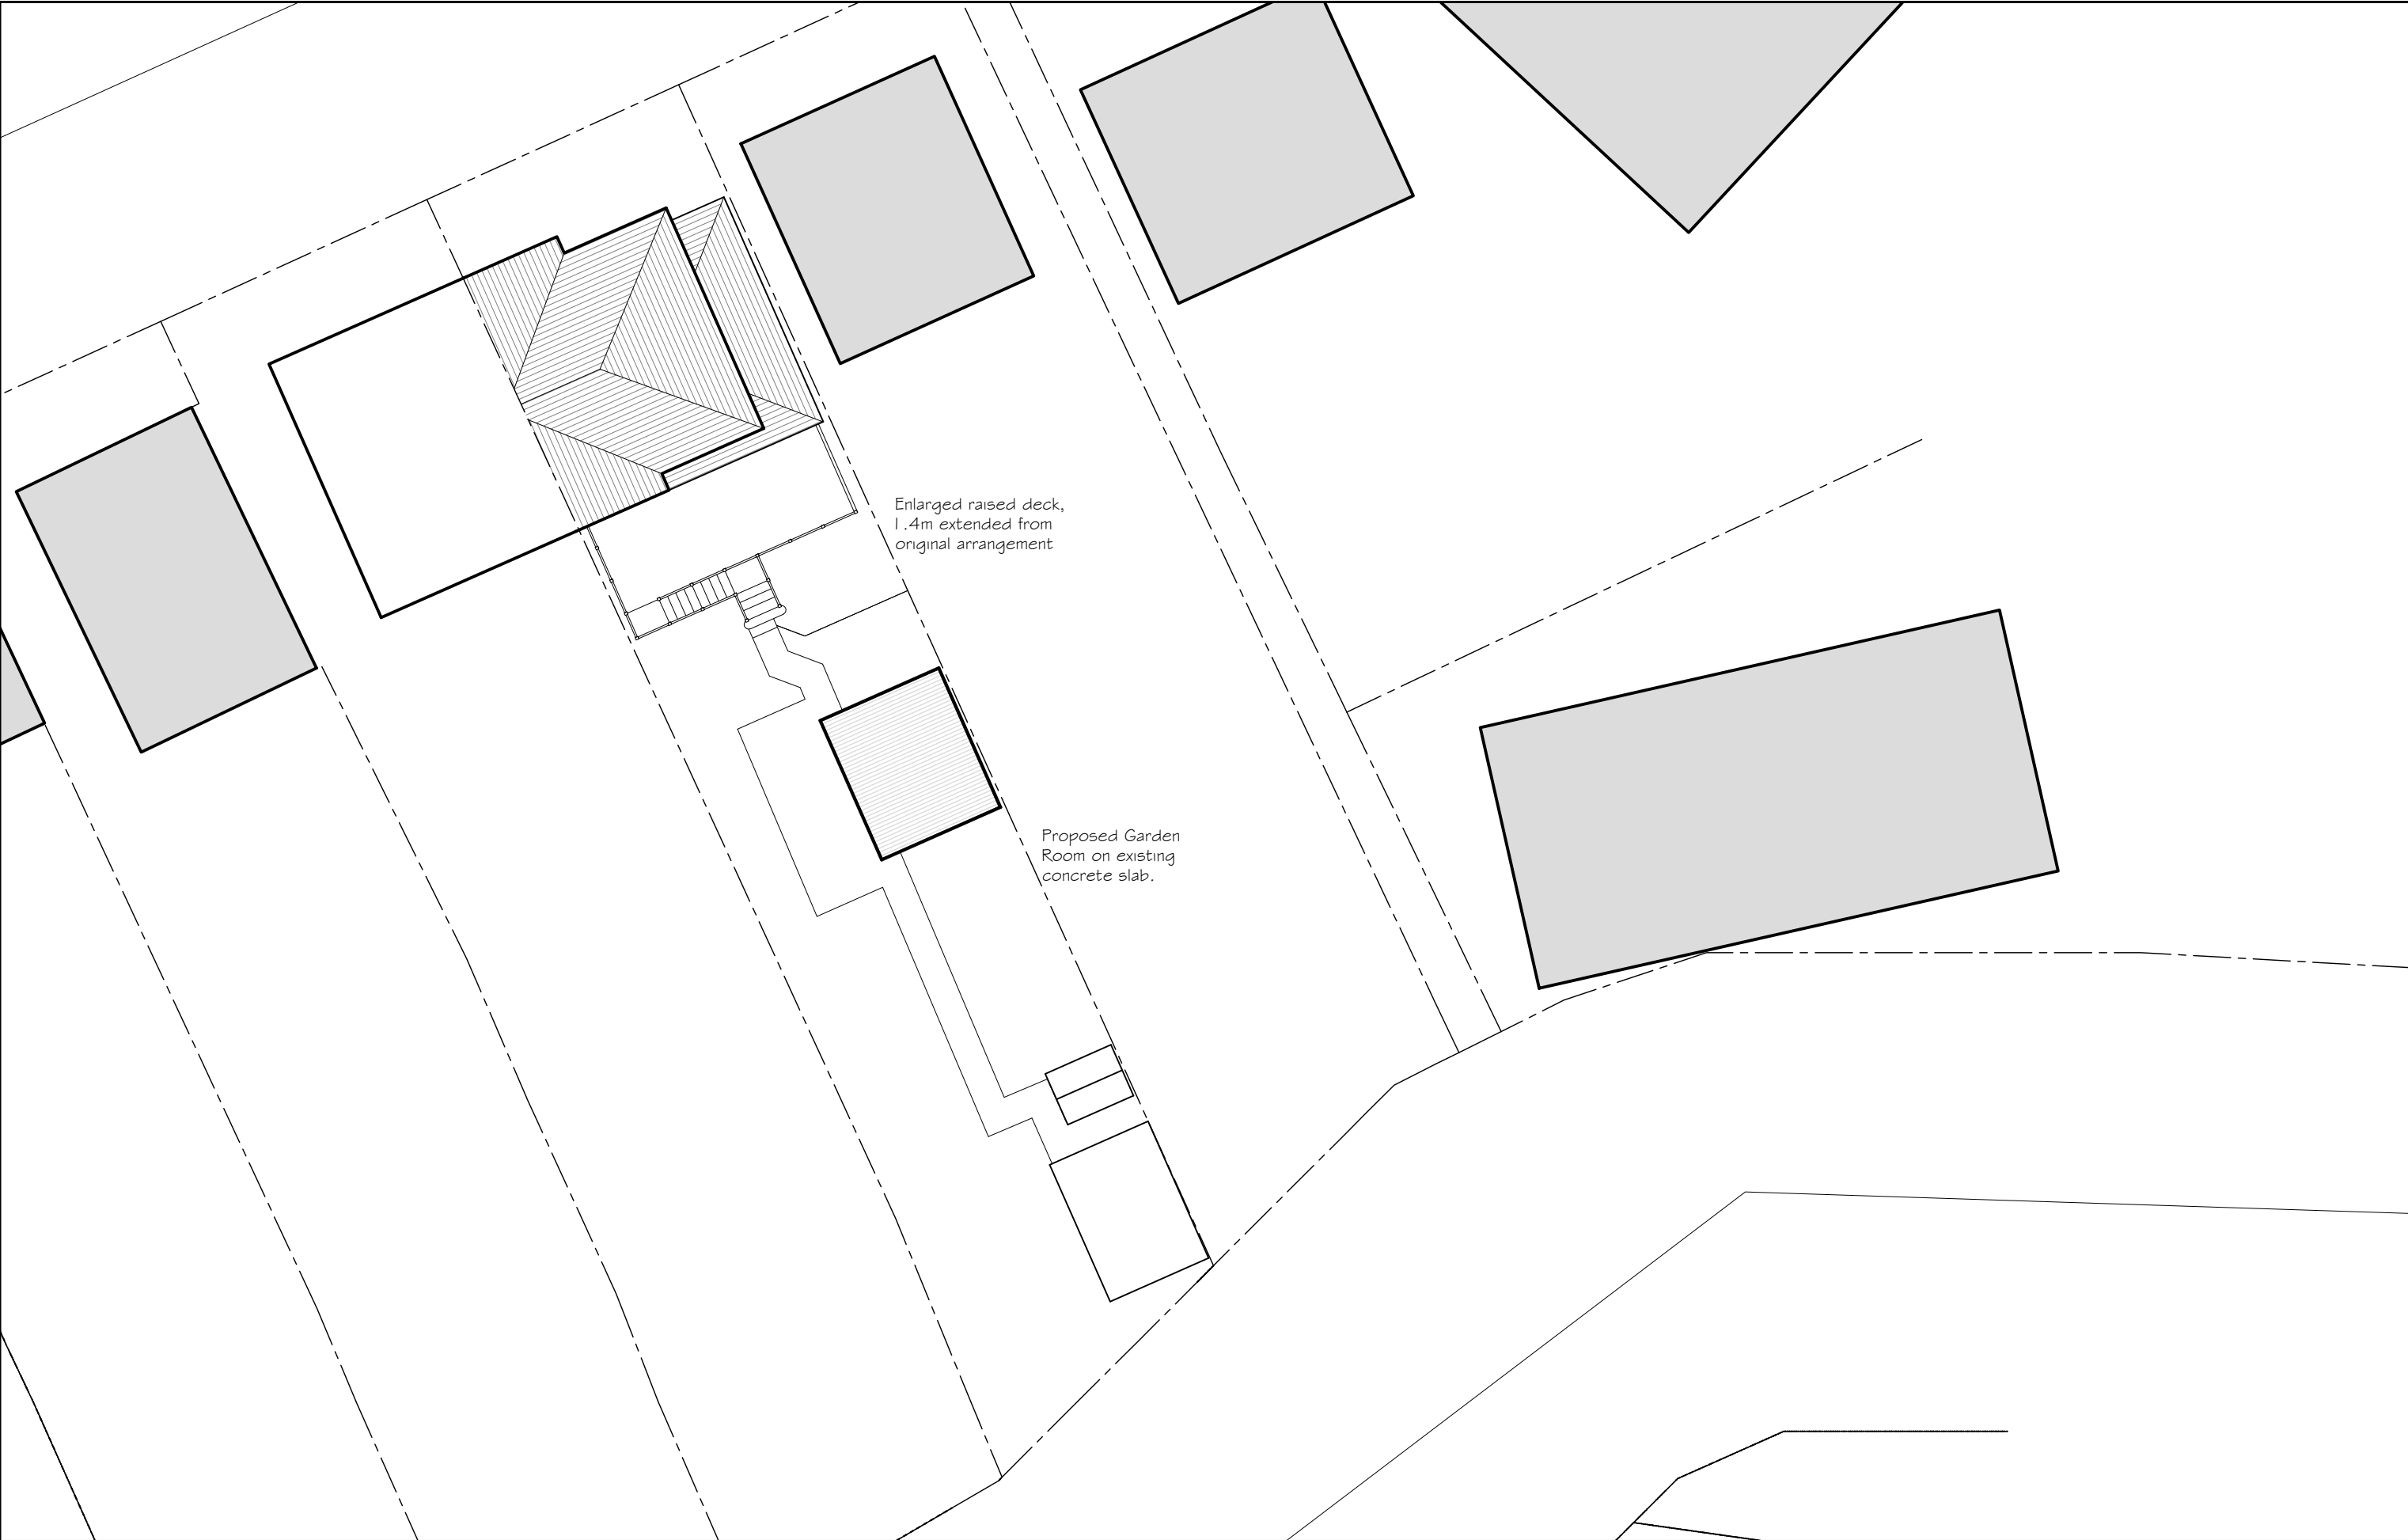

All dimensions to be measured on site by contractor. These drawings to be used for planning purposes only.

Client
Mr & Mrs J Edmonds,
37 Clevedon Road, St.Julians,
Newport, NP19 8NA

Project Description
Enlargement to existing raised
decking area and replacement of
gazebo with garden room

Drawn TH

Date May 2025

Scales 1:200 @A3

Project Number

Checked

Date

Drawing Number Proposed Block Plan Rev.