



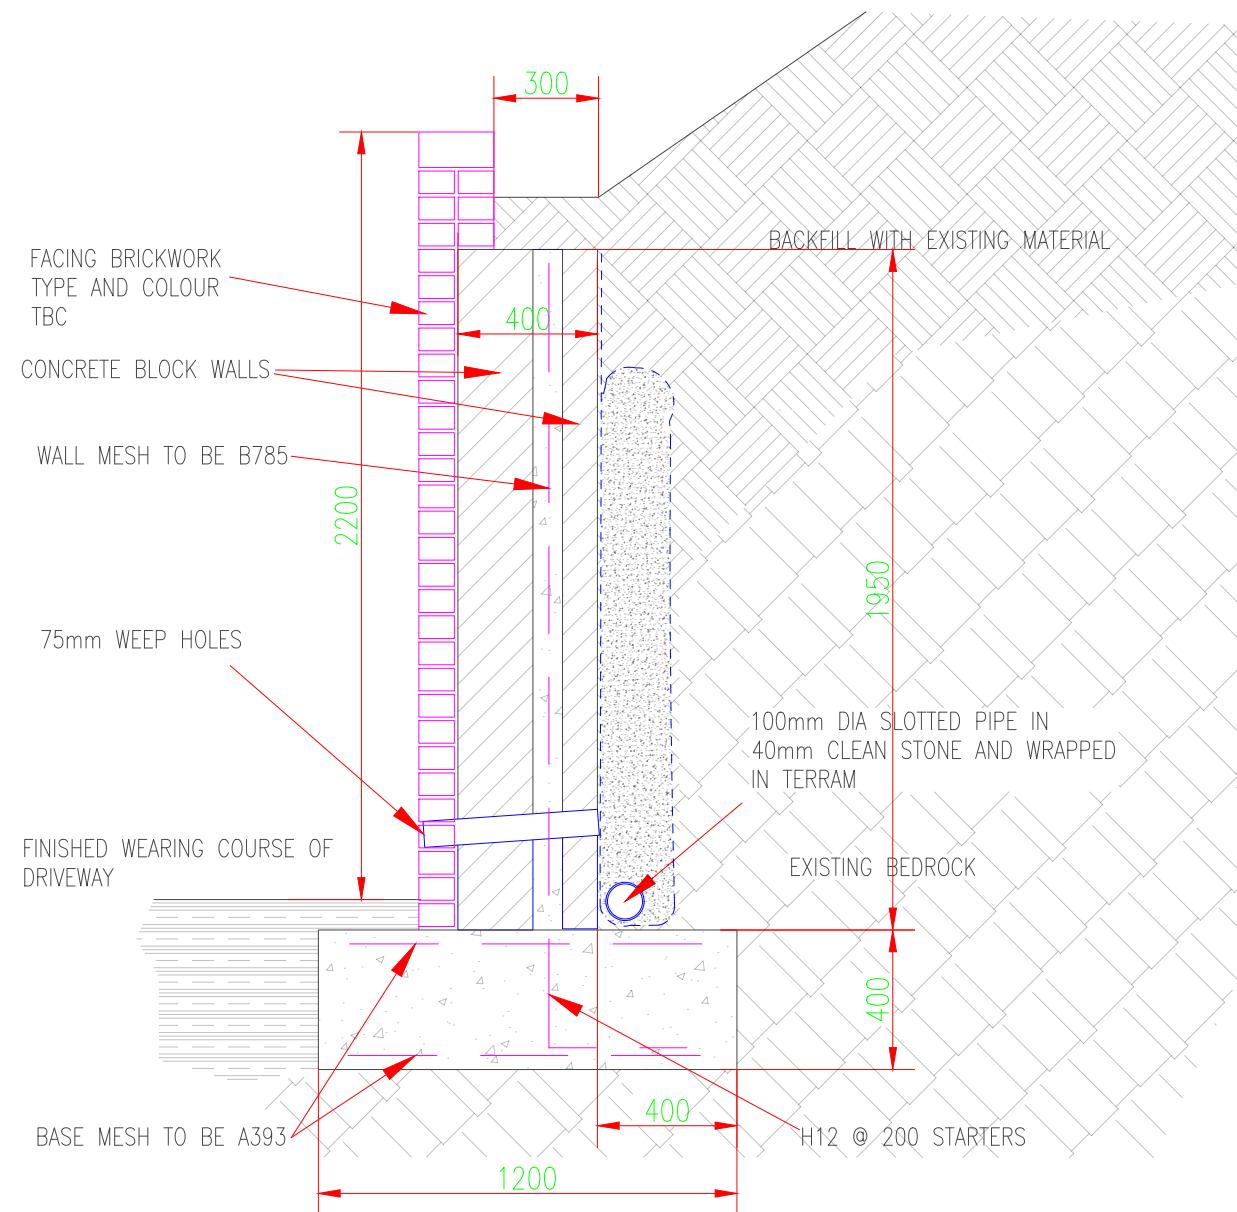

RETAINING WALL

1 :25 @ A3

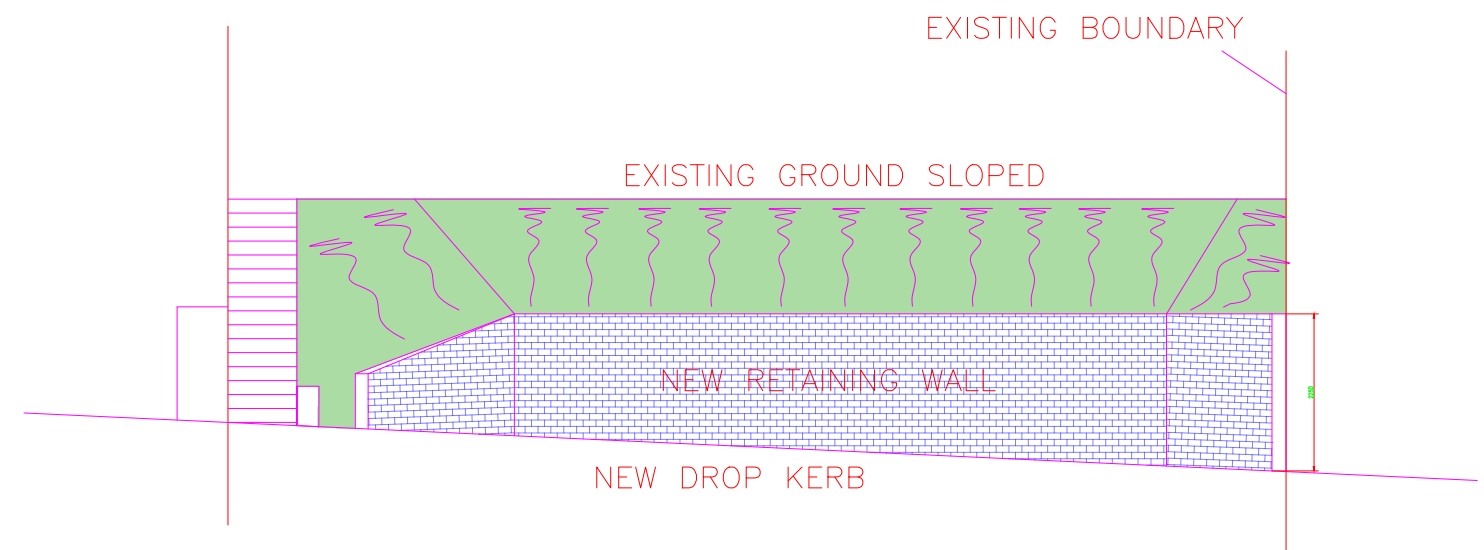

PROPOSED ELEVATION ON WALL
1 :100 @ A3