


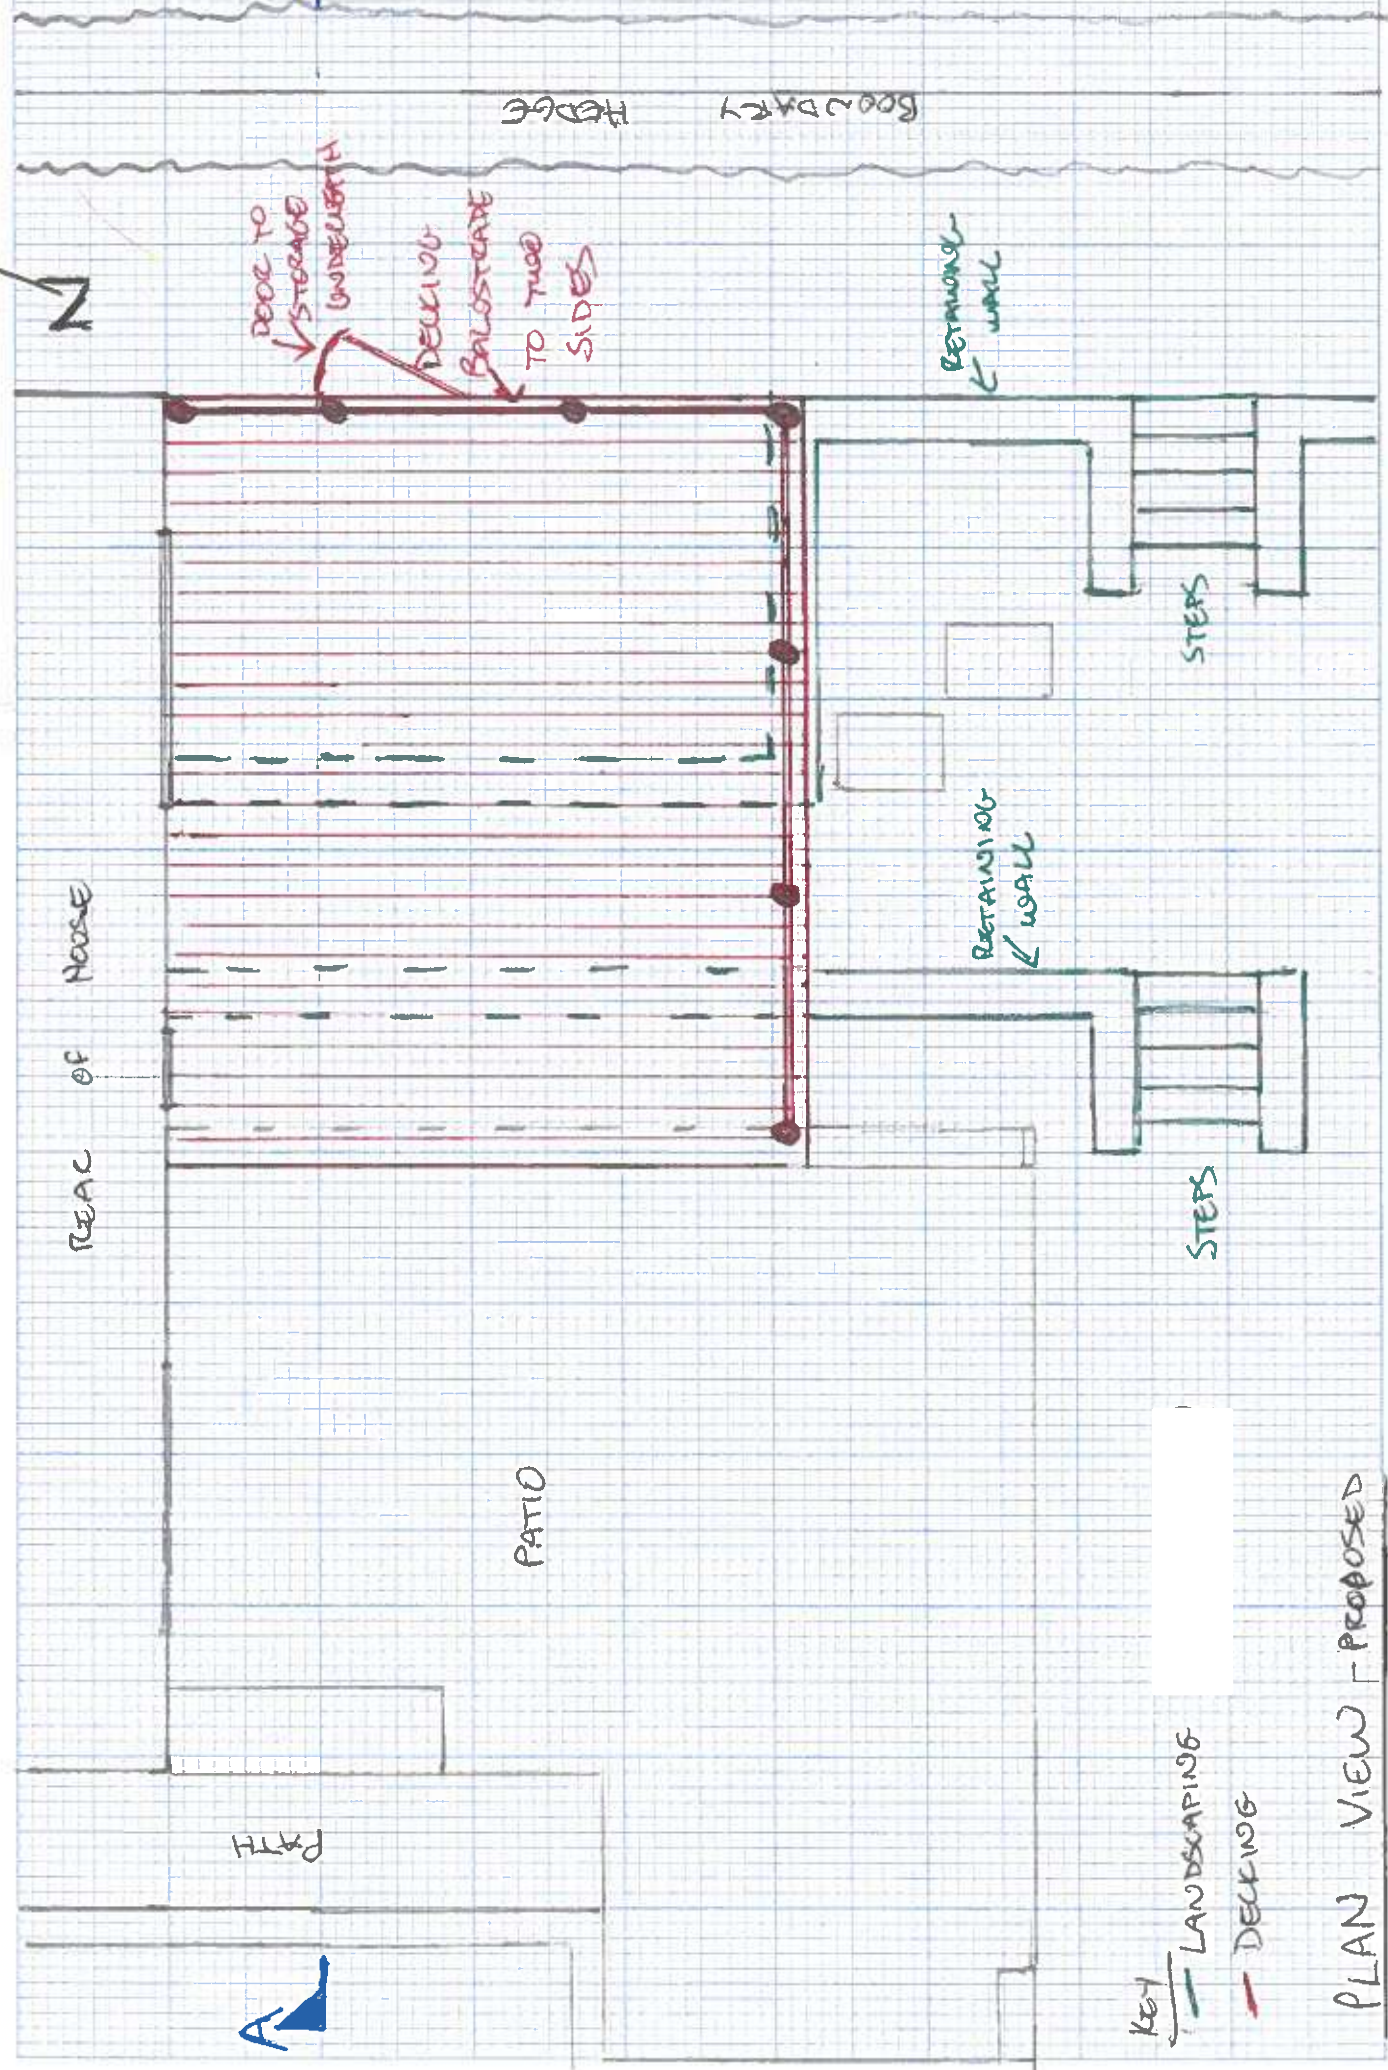


KEY  
— LANDSCAPING  
— DECKING

PLAN VIEW - PROPOSED


SCALE 1:50

REAR OF HOUSE

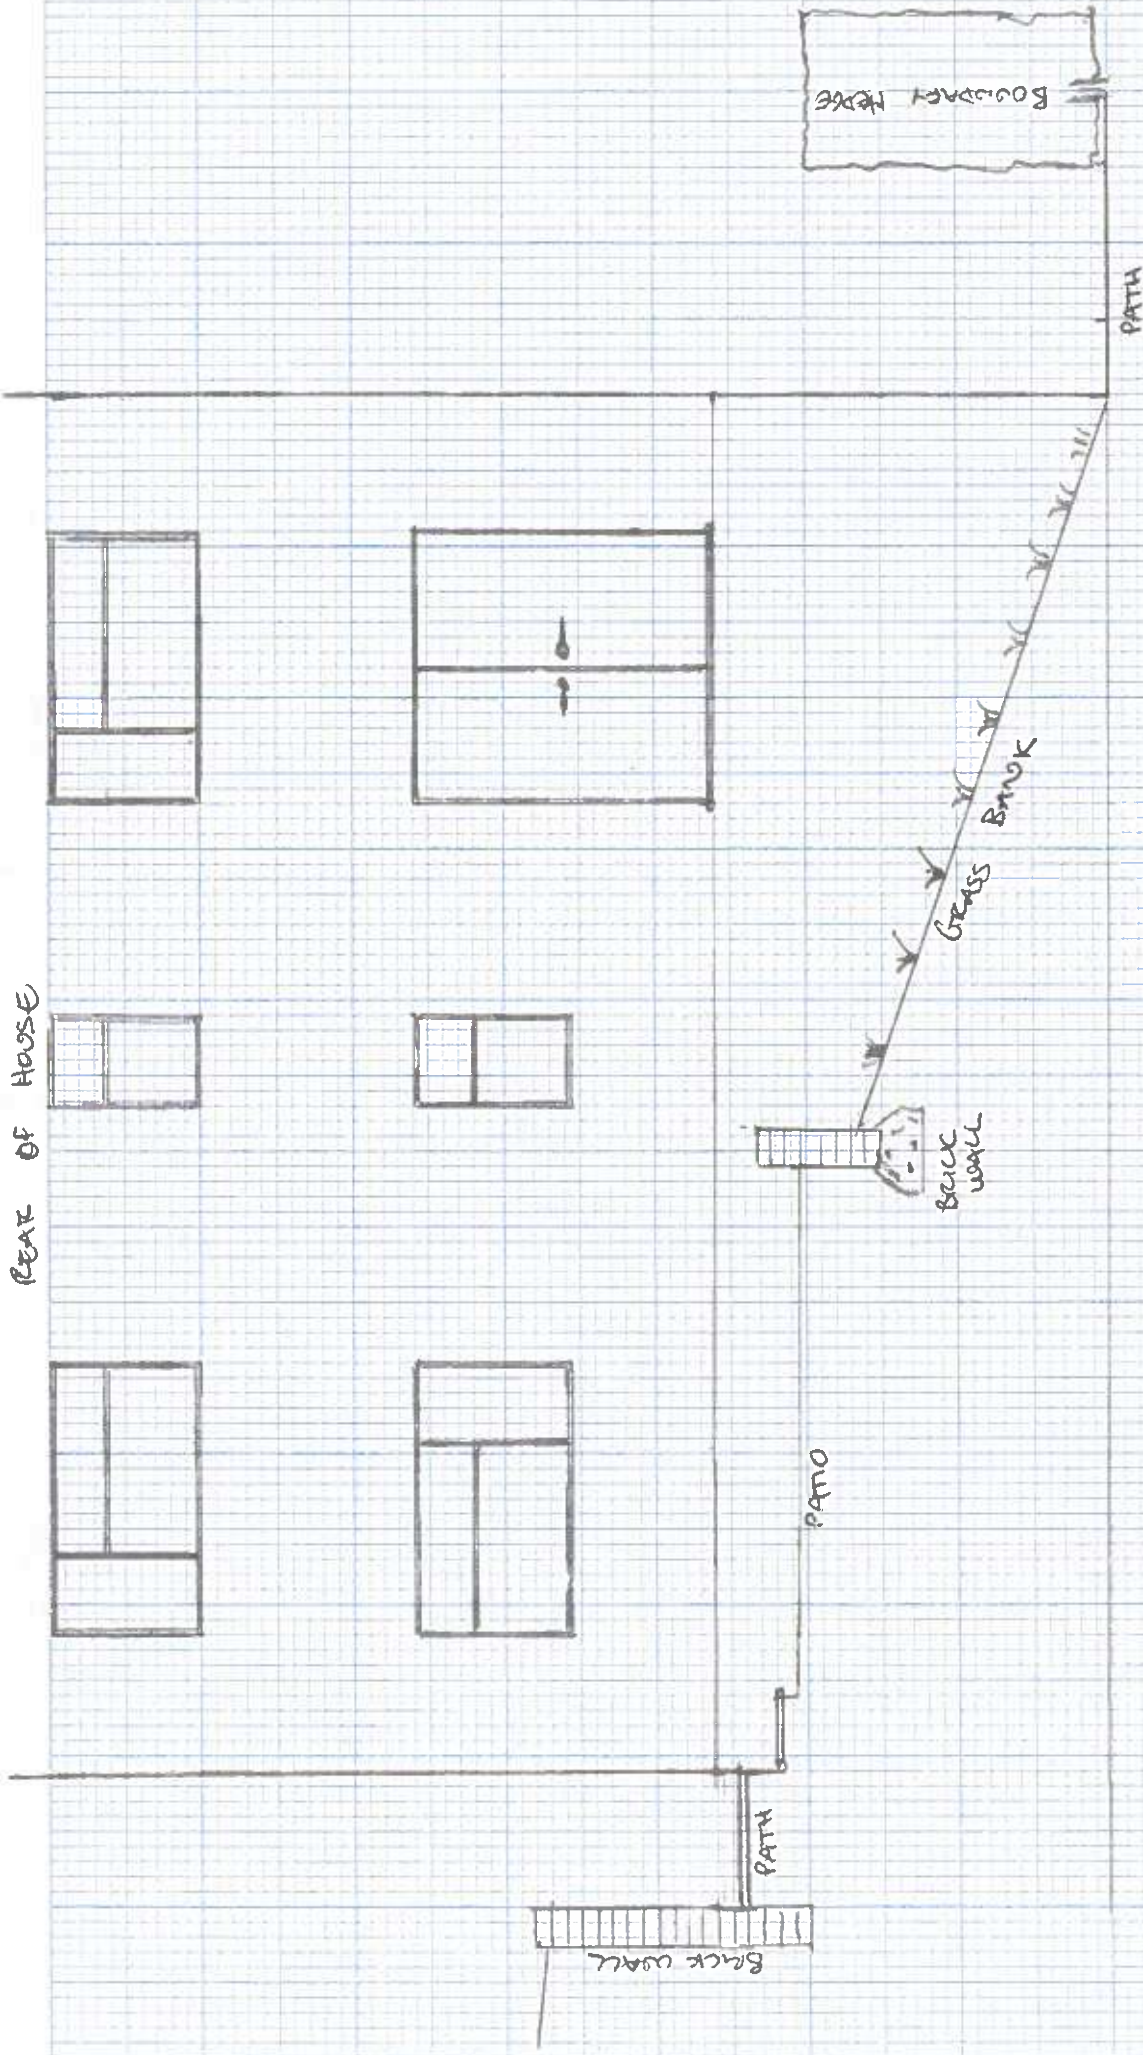

EXISTING ELEVATION A-A

SCALE 1:50

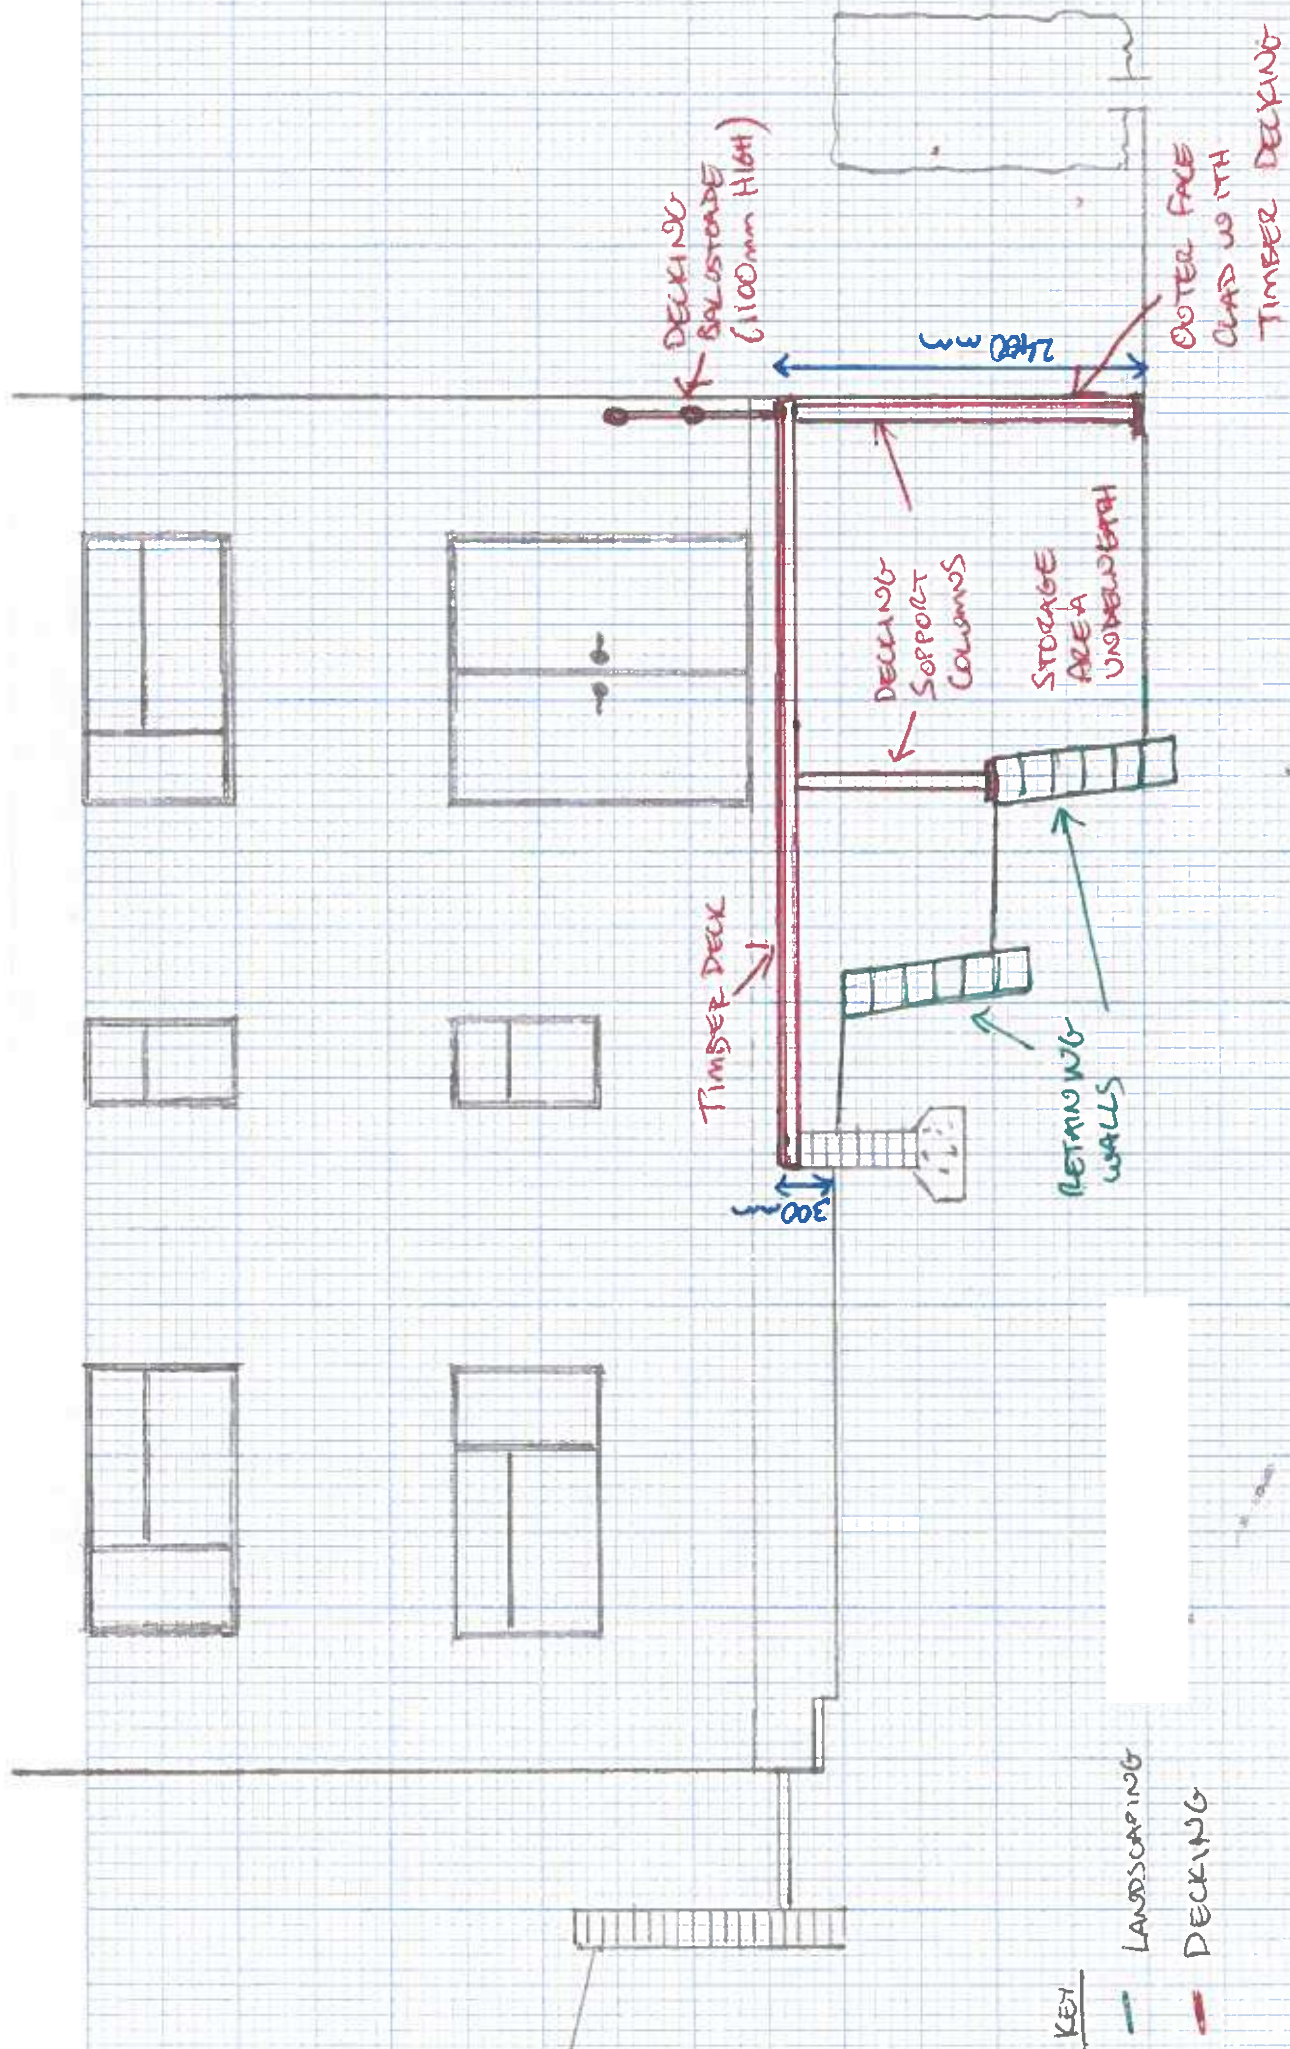

KEY

— LANDSCAPING

— DECKING

PROPOSED ELEVATION A-A

SCALE 1:50