


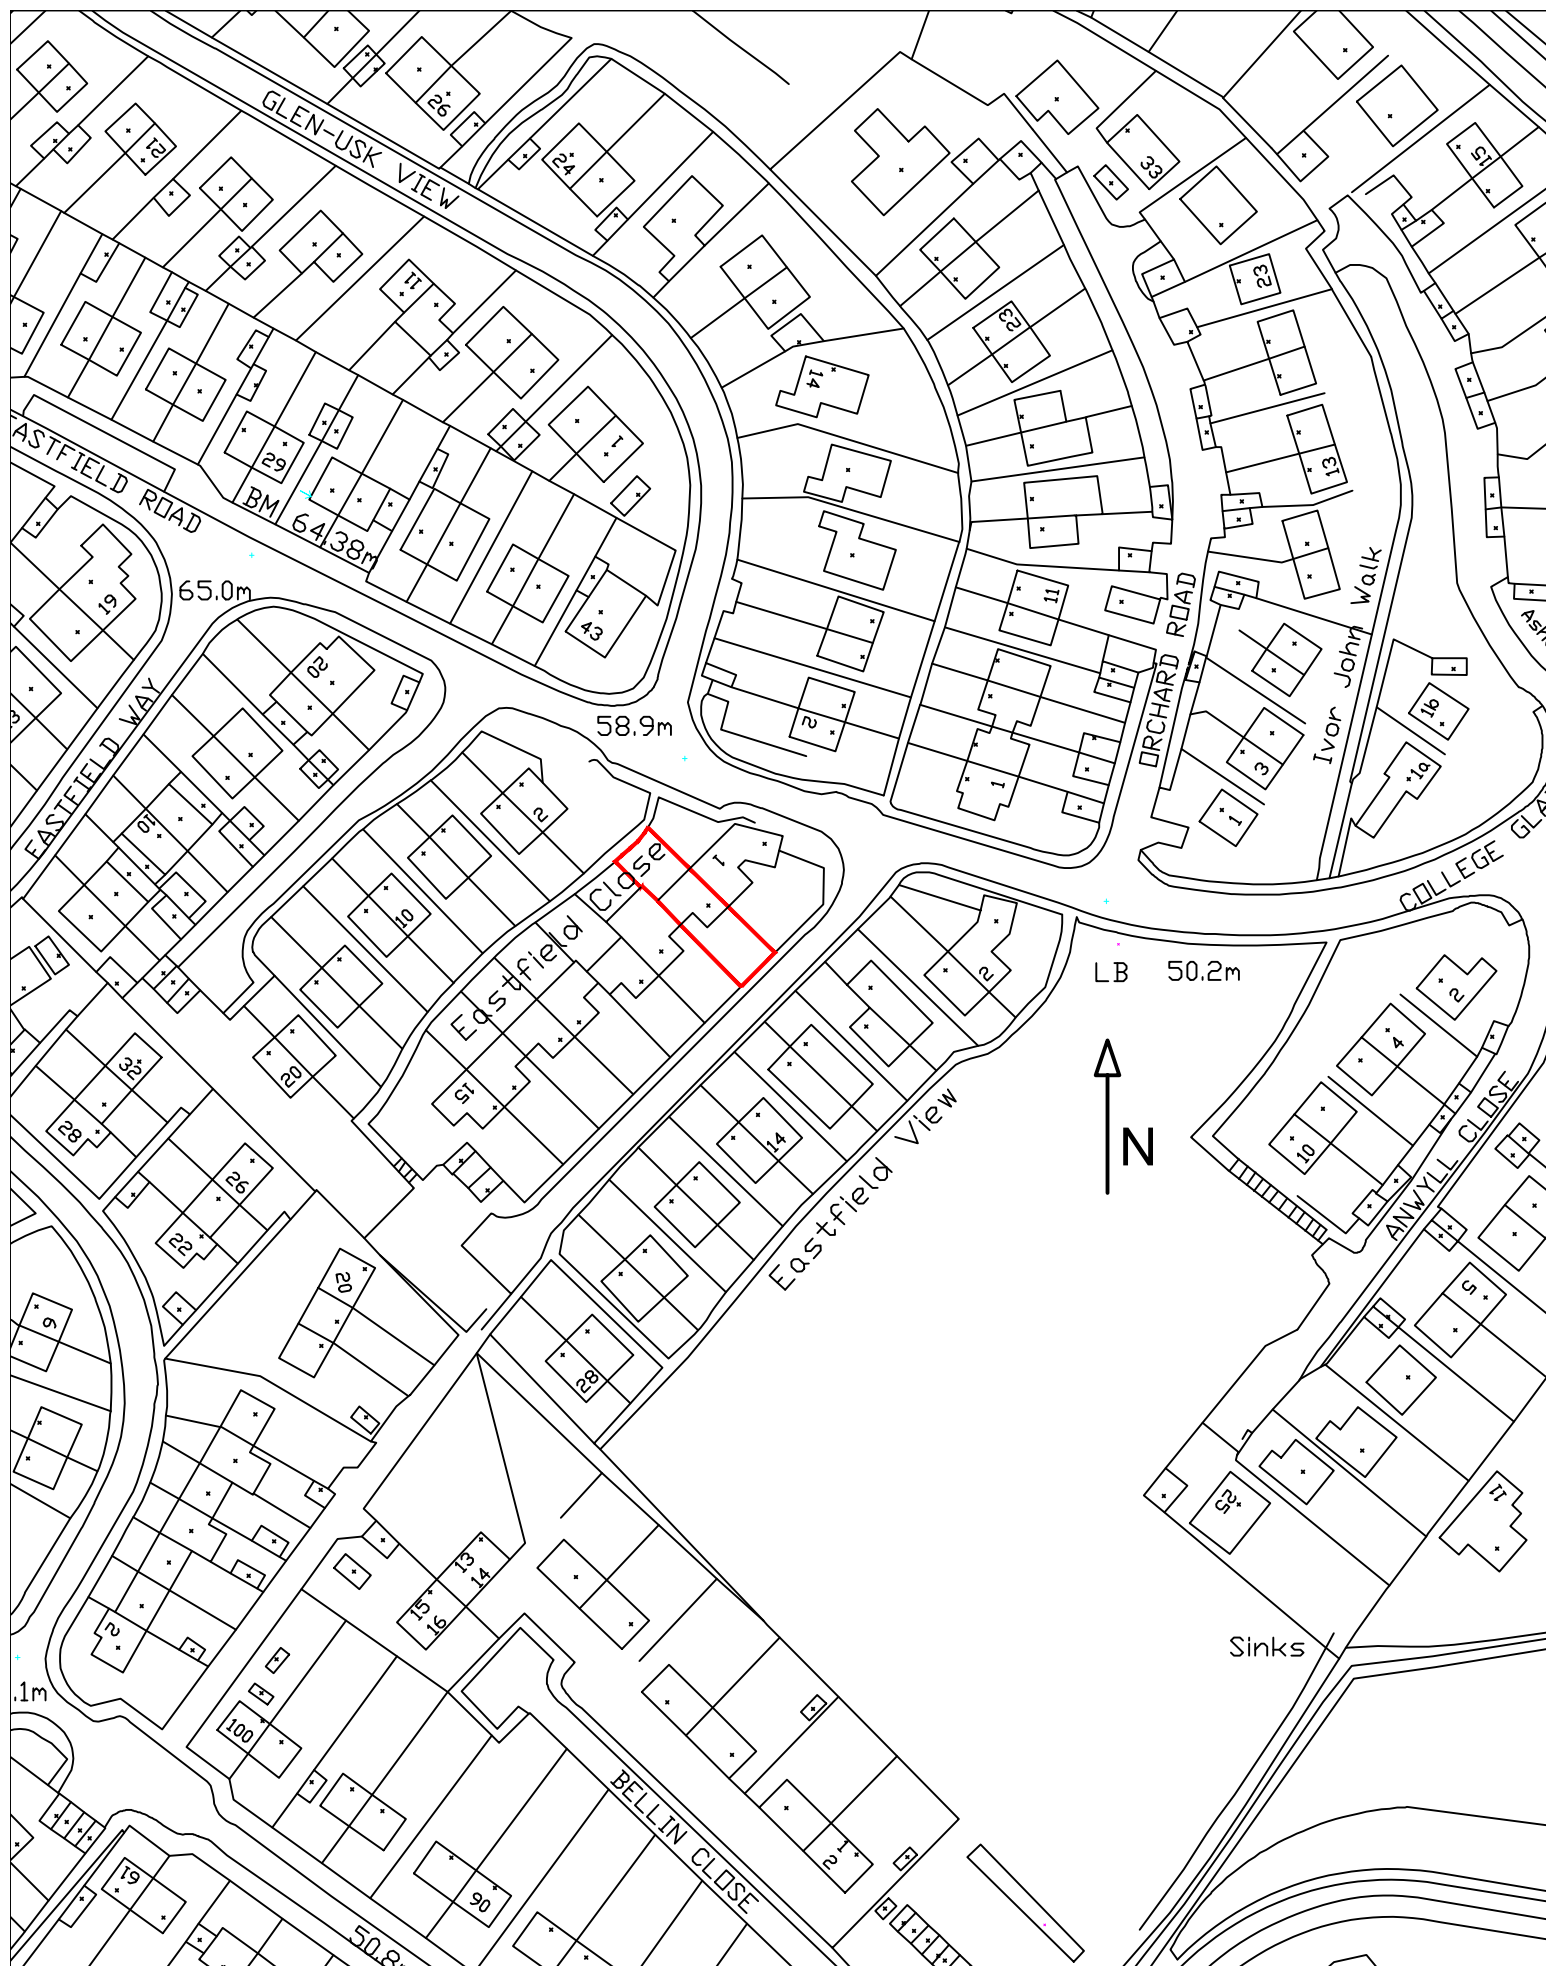

DRAWING REFERENCE

LOCATION PLAN

SITE ADDRESS

3 EASTFIELD CLOSE, CAERLEON, NEWPORT,
NP18 3FQ – MR & MRS WATERS

DRAWN BY

DATE

CH'D BY

DATE

STATUS

DJLH

OCT 2025

SCALE

1:1250 (A4)

DRAWING No.

25-2389-DWG-01

PLANNING



Email dudley@keystone.co.uk

Keystone House
201 Risco Road
Newport
South Wales
NP20 5AR
T 01633 378058
M 07947836245
www.keystone.co.uk