



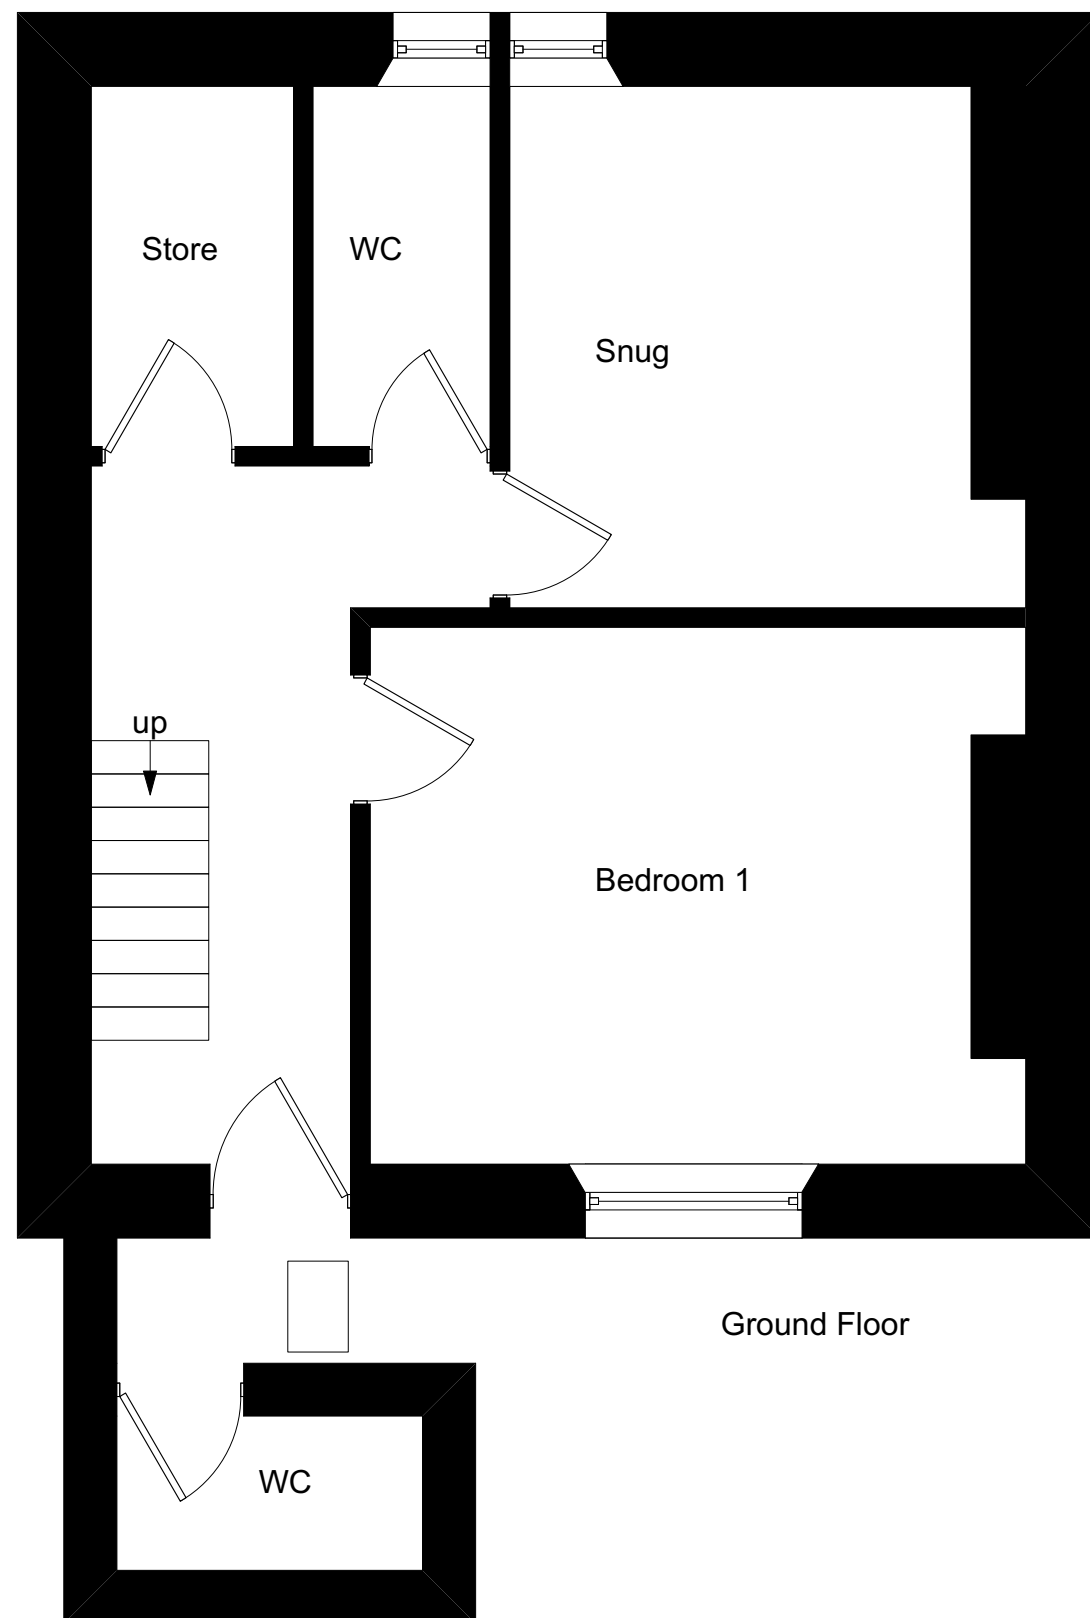

Ground Floor

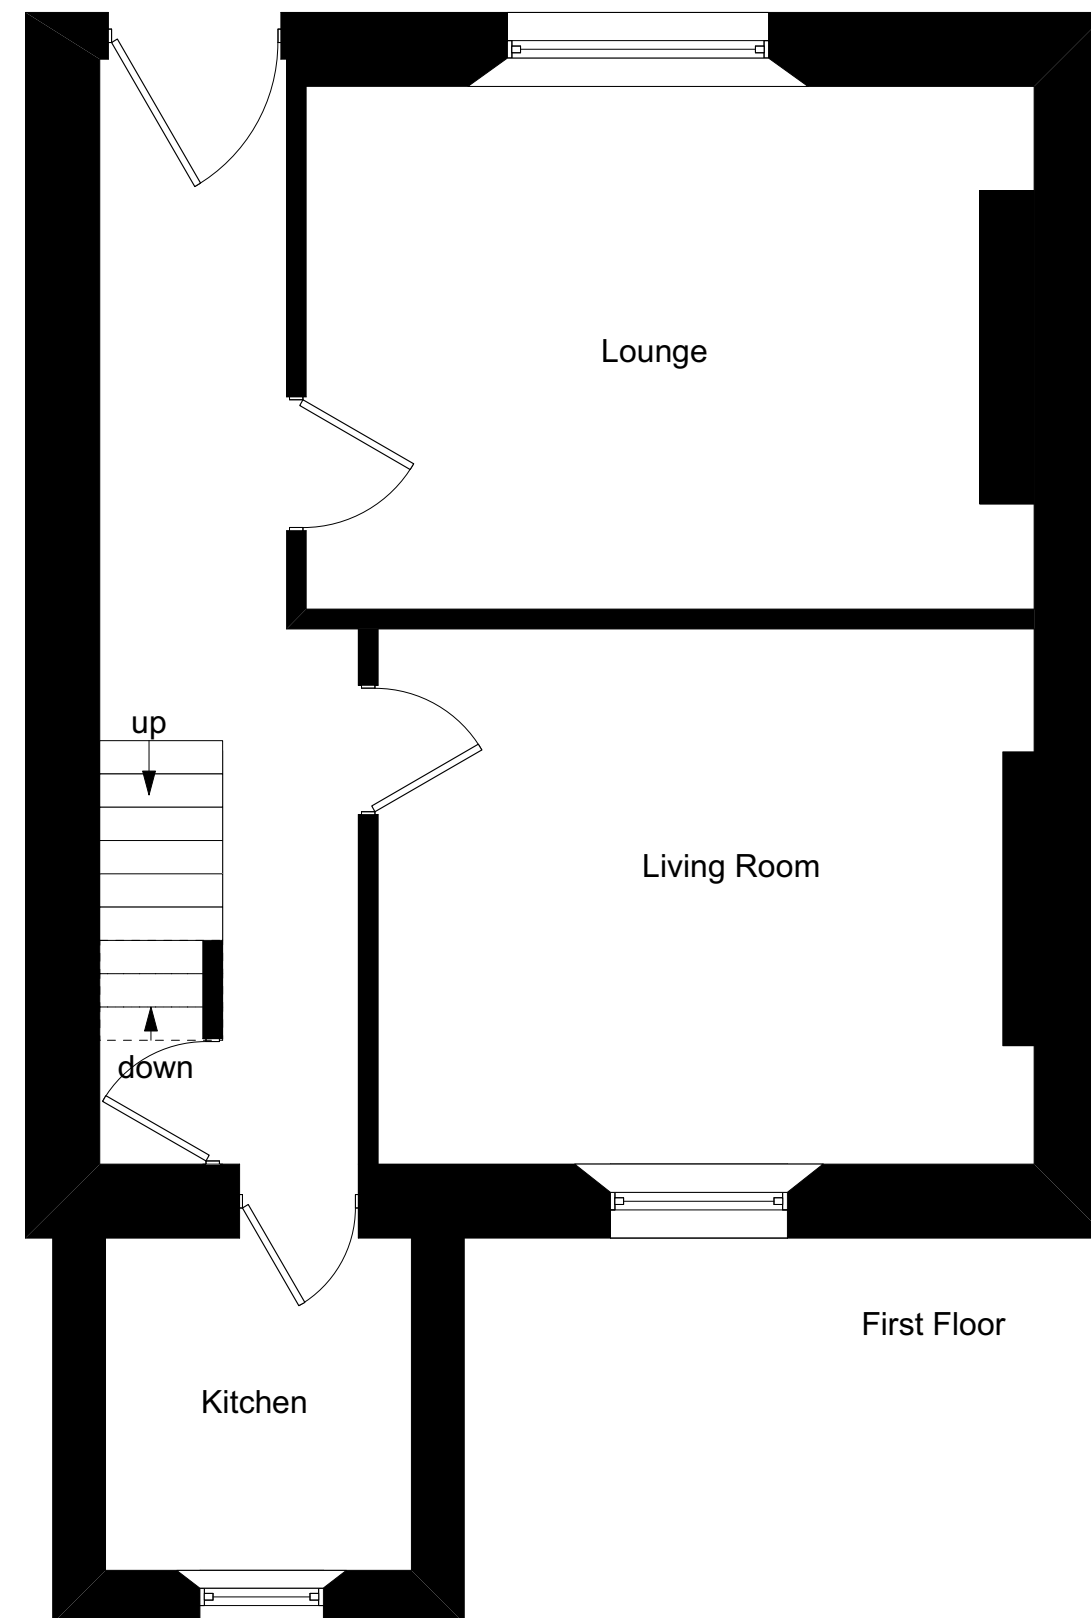

First Floor

 Skerryvore Designs Ltd skerryvoredesigns.co.uk Phone 01633 897922 Mobile 07816 934352 contact@skerryvoredesigns.co.uk	JOB TITLE 3 Clytha Cres, Newport NP20 2EY	DRAWING TITLE Existing plans Ground and first floor	DRAWING No. SD1035-01B
			SCALE 1:50 @ A3
			DATE July 2026