



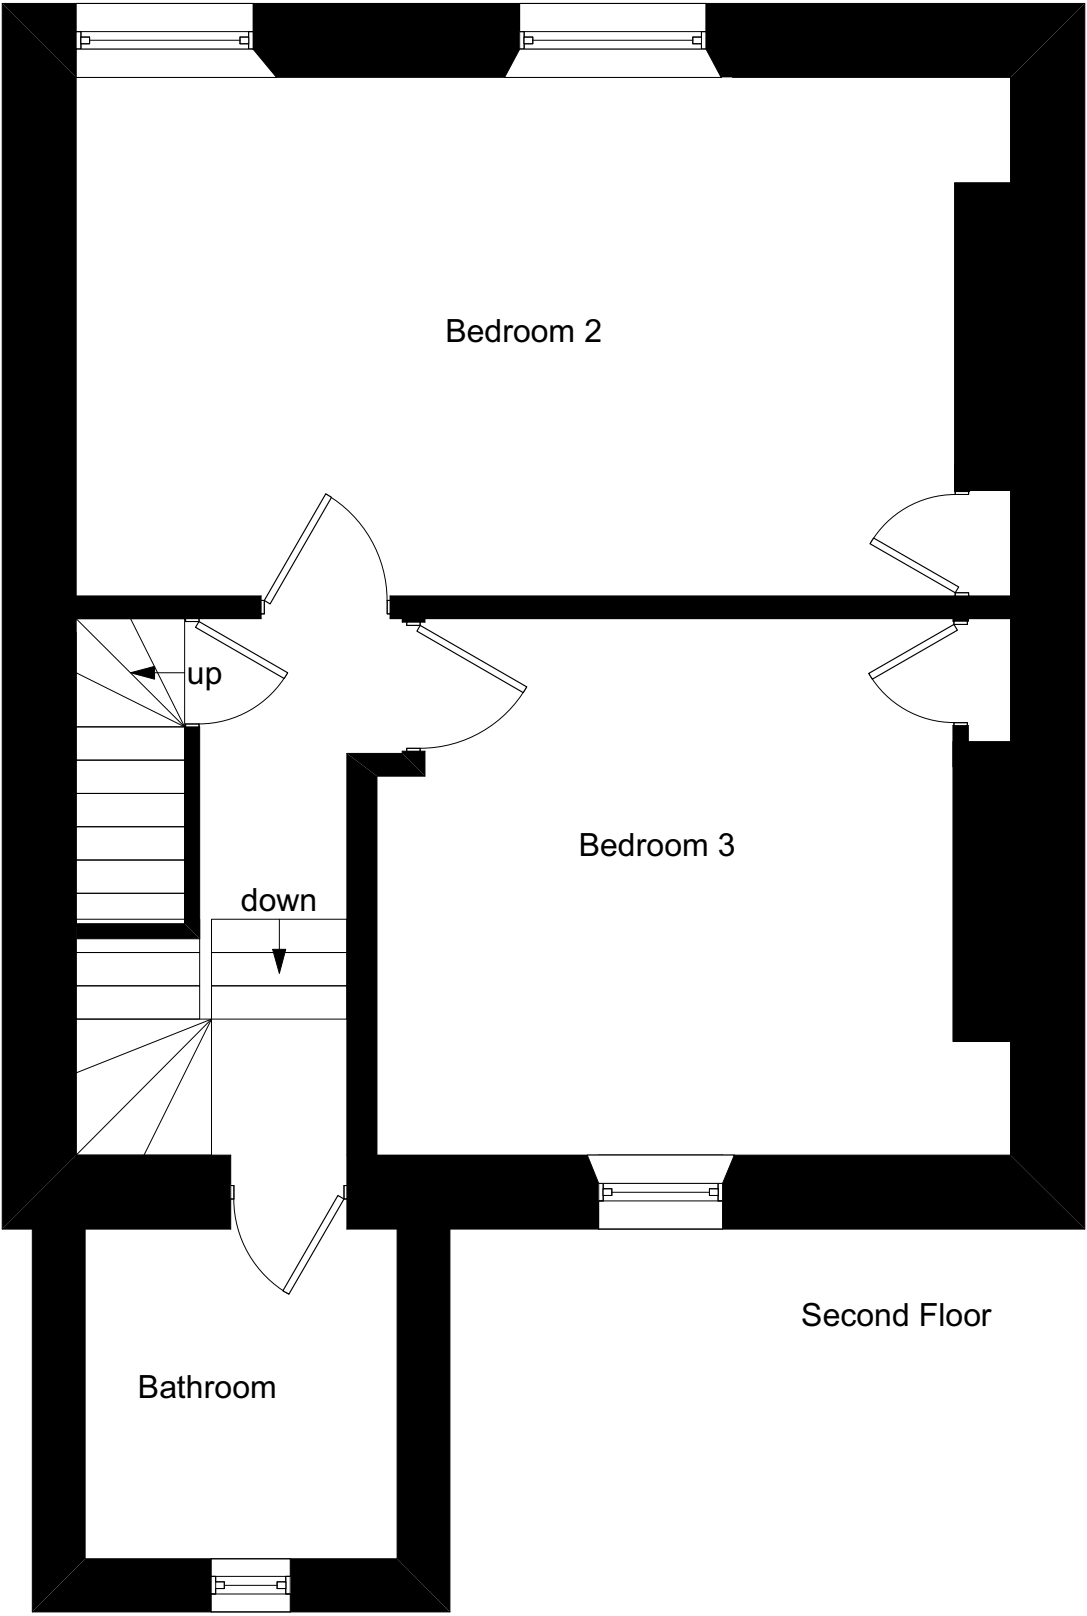

Second Floor

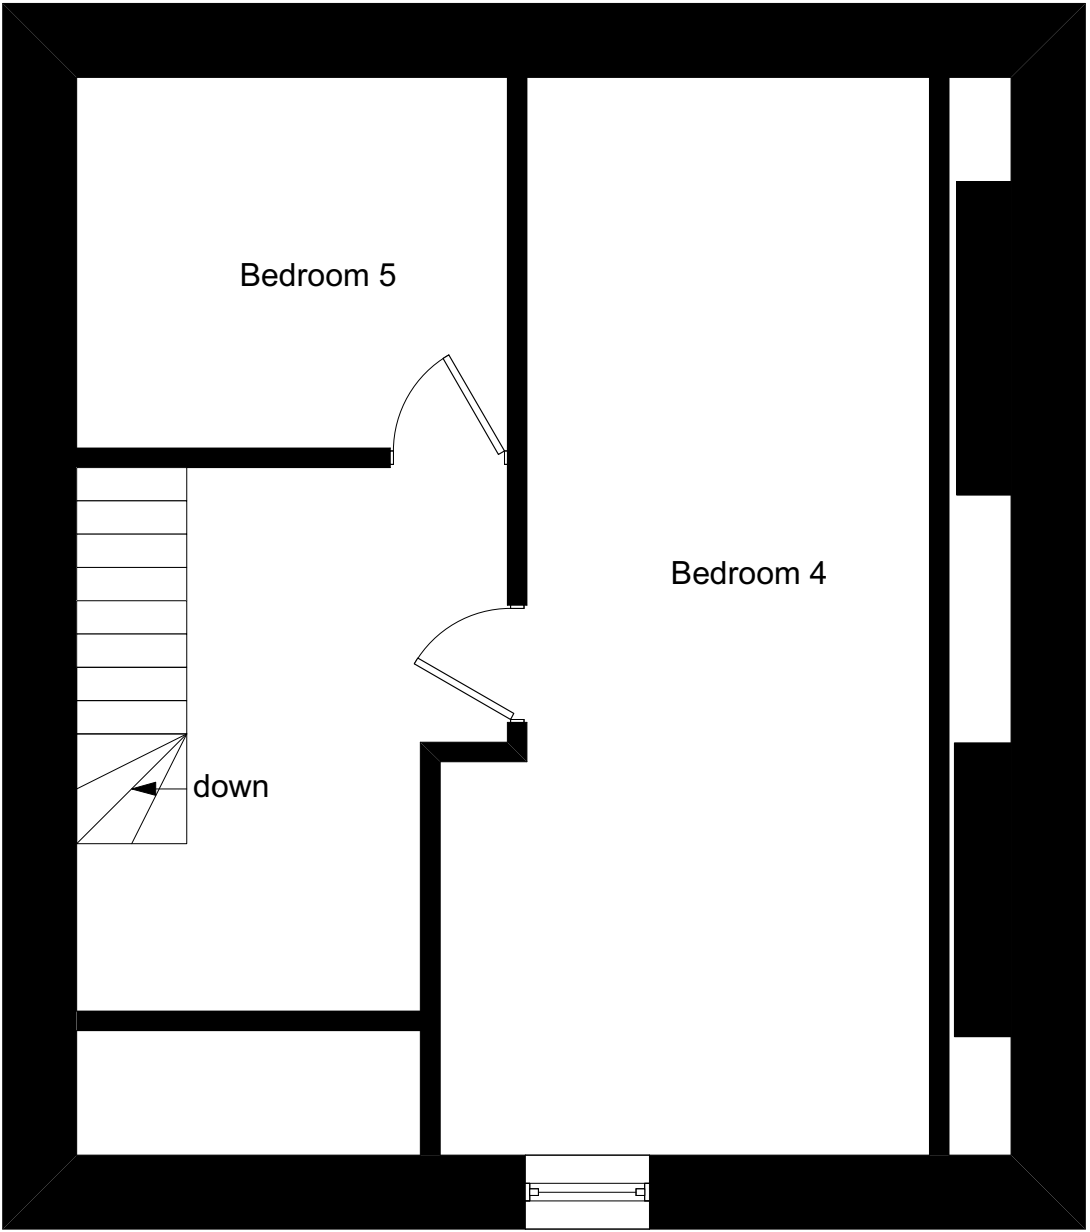

Third Floor

 Skerryvore Designs Ltd skerryvoredesigns.co.uk Phone 01633 897922 Mobile 07816 934352 contact@skerryvoredesigns.co.uk	JOB TITLE 3 Clytha Cres, Newport NP20 2EY	DRAWING TITLE Existing plans Second and third floor	DRAWING No. SD1035-02B SCALE 1:50 @ A3 DATE July 2026
---	---	---	--