



Refuse and recycling store to be ventilated with wipe clean finishes. Sized for 1 x 180L bin plus recycling boxes. Bins to be presented at kerbside on collection day only and returned immediately after collection. Store retained for refuse and recycling only.

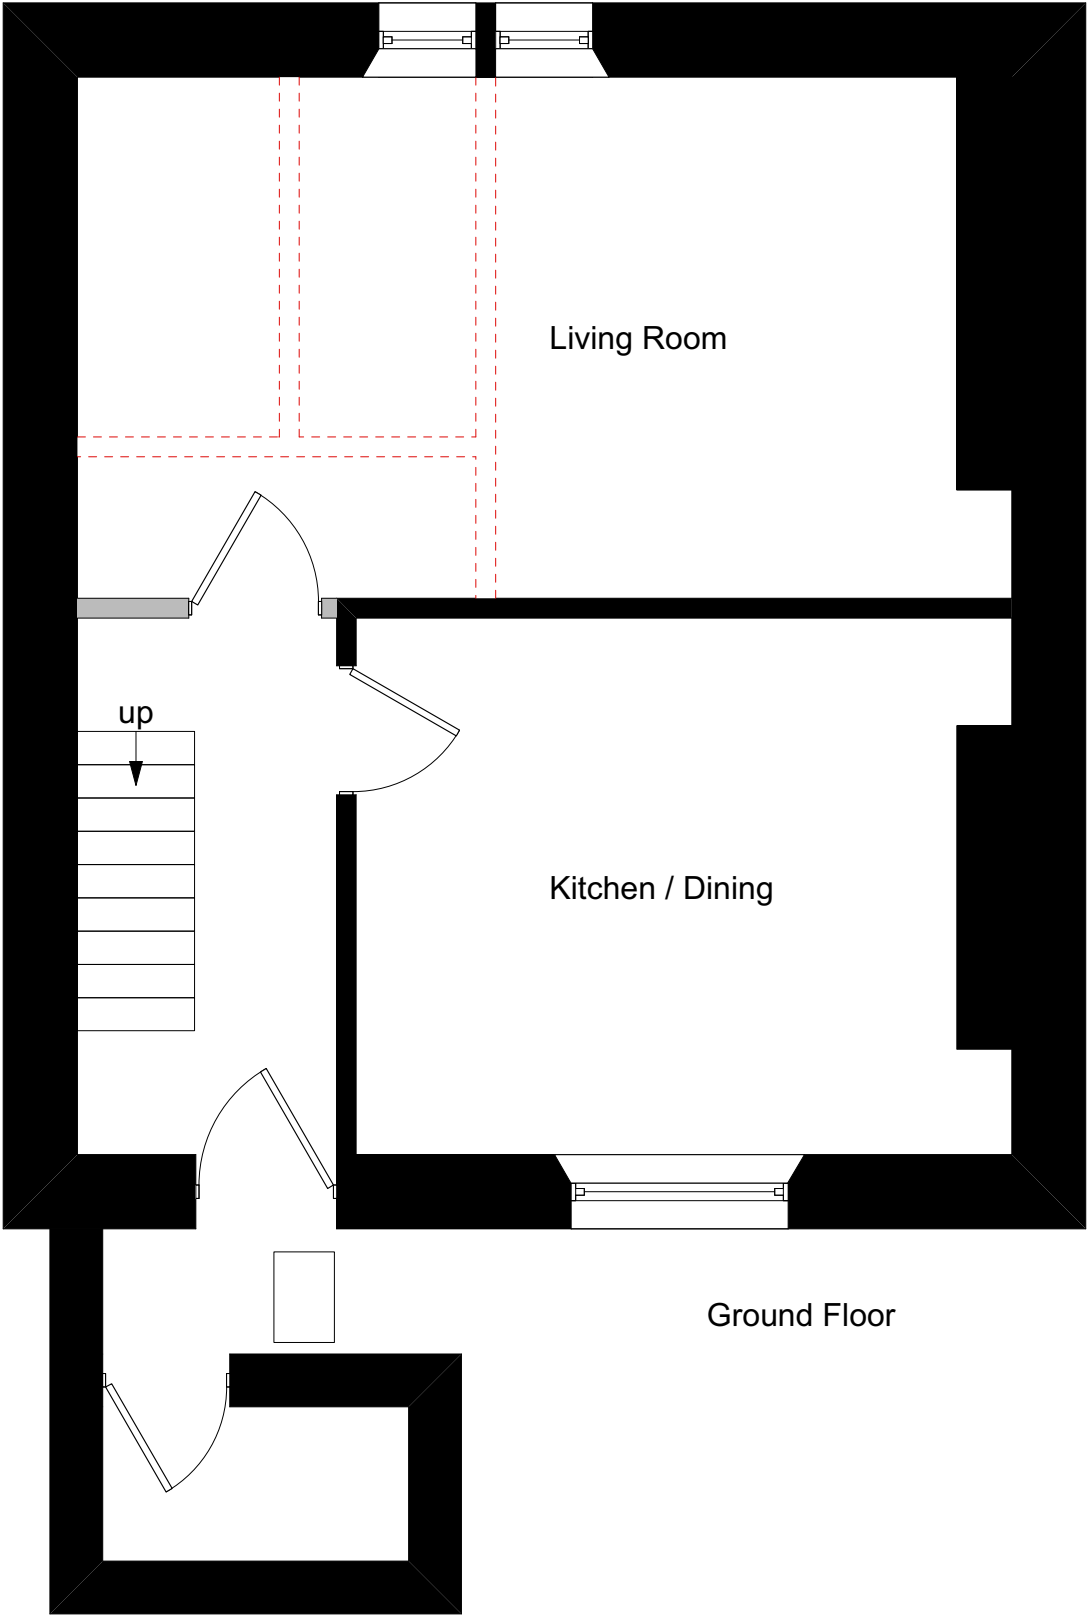

Ground Floor

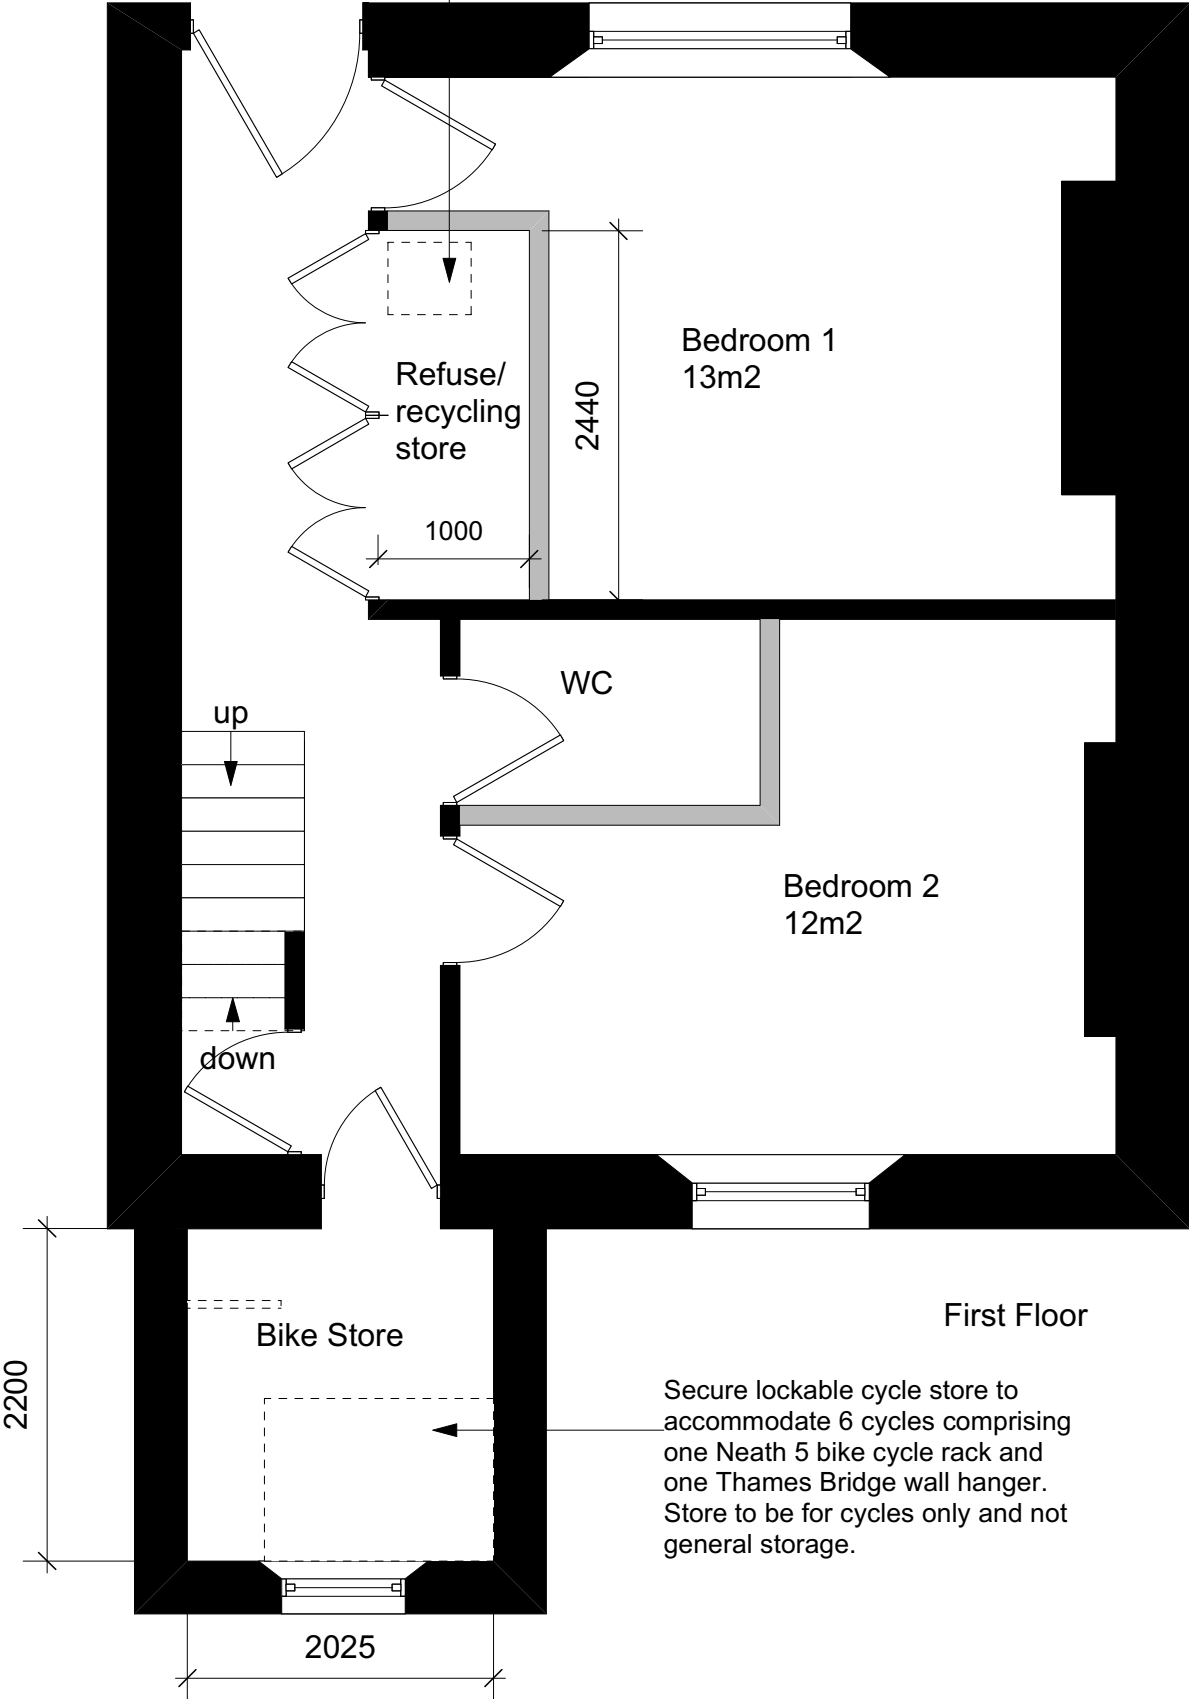

First Floor



Skerryvore Designs Ltd
skerryvoredesigns.co.uk

Phone **01633 897922**
Mobile **07816 934352**
contact@skerryvoredesigns.co.uk

JOB

TITLE 3 Clytha Cres,
Newport
NP20 2EY

DRAWING

TITLE Proposed plans
Ground and
first floor

DRAWING No. SD1035-04E

SCALE 1:50 @ A3

DATE June 2026