



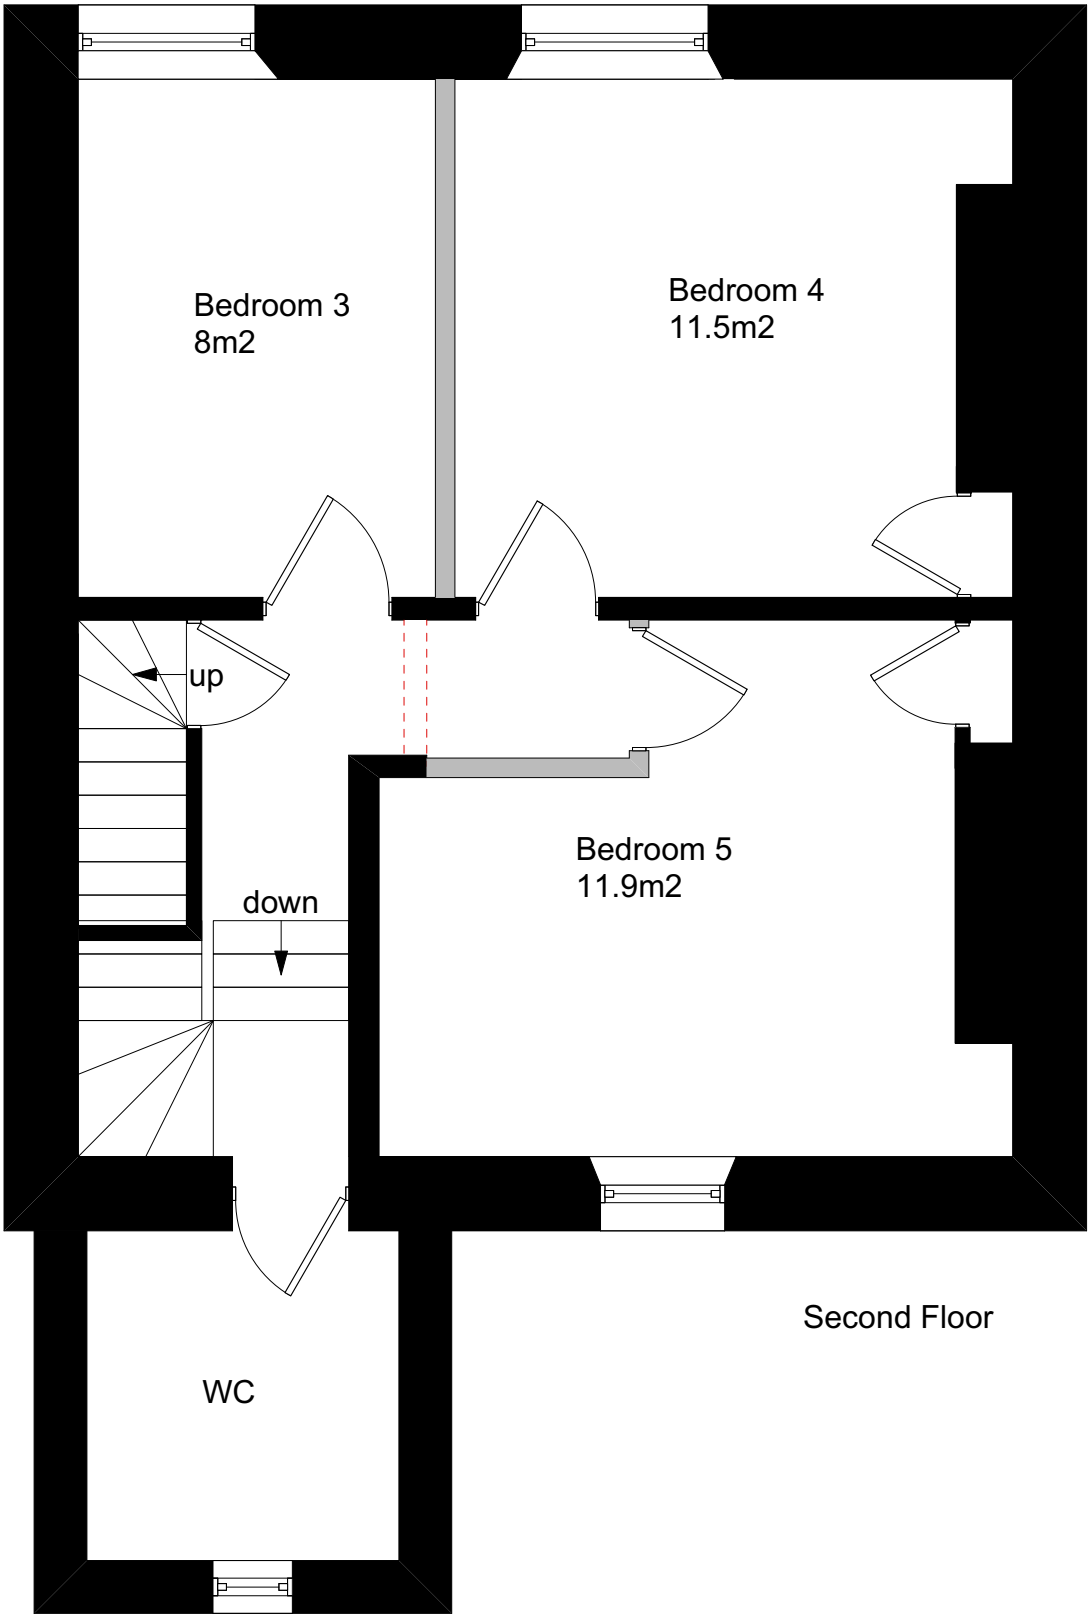

Second Floor

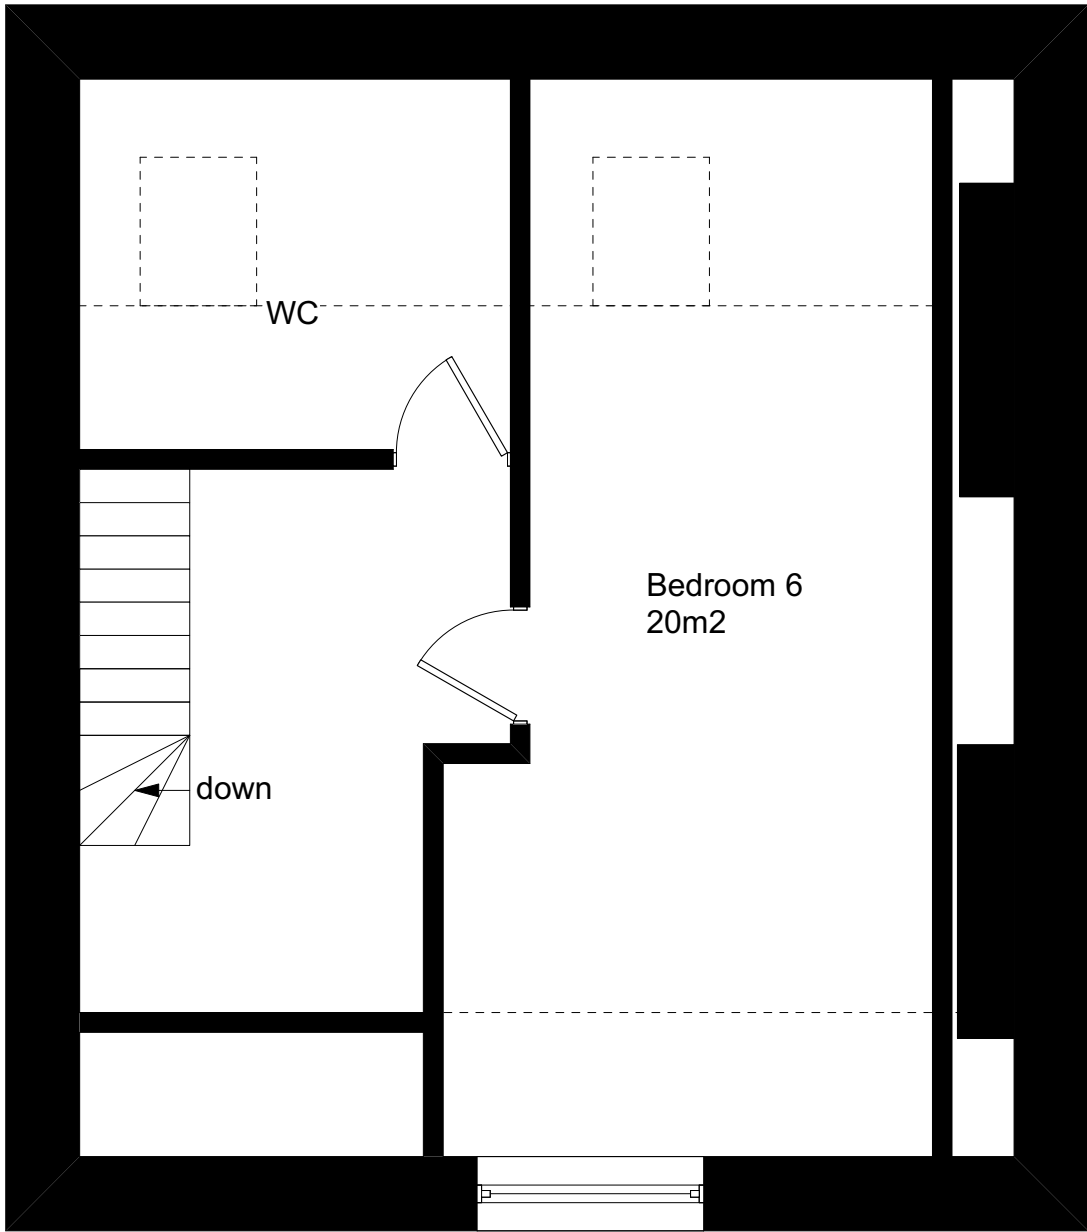

Third Floor



Skerryvore Designs Ltd
skerryvoredesigns.co.uk

Phone **01633 897922**
Mobile **07816 934352**
contact@skerryvoredesigns.co.uk

JOB

TITLE

3 Clytha Cres,
Newport
NP20 2EY

DRAWING

TITLE

Proposed plans
Second/ Third floor

DRAWING No.

SCALE

DATE

SD1035-05E

1:50 @ A3

June 2026