


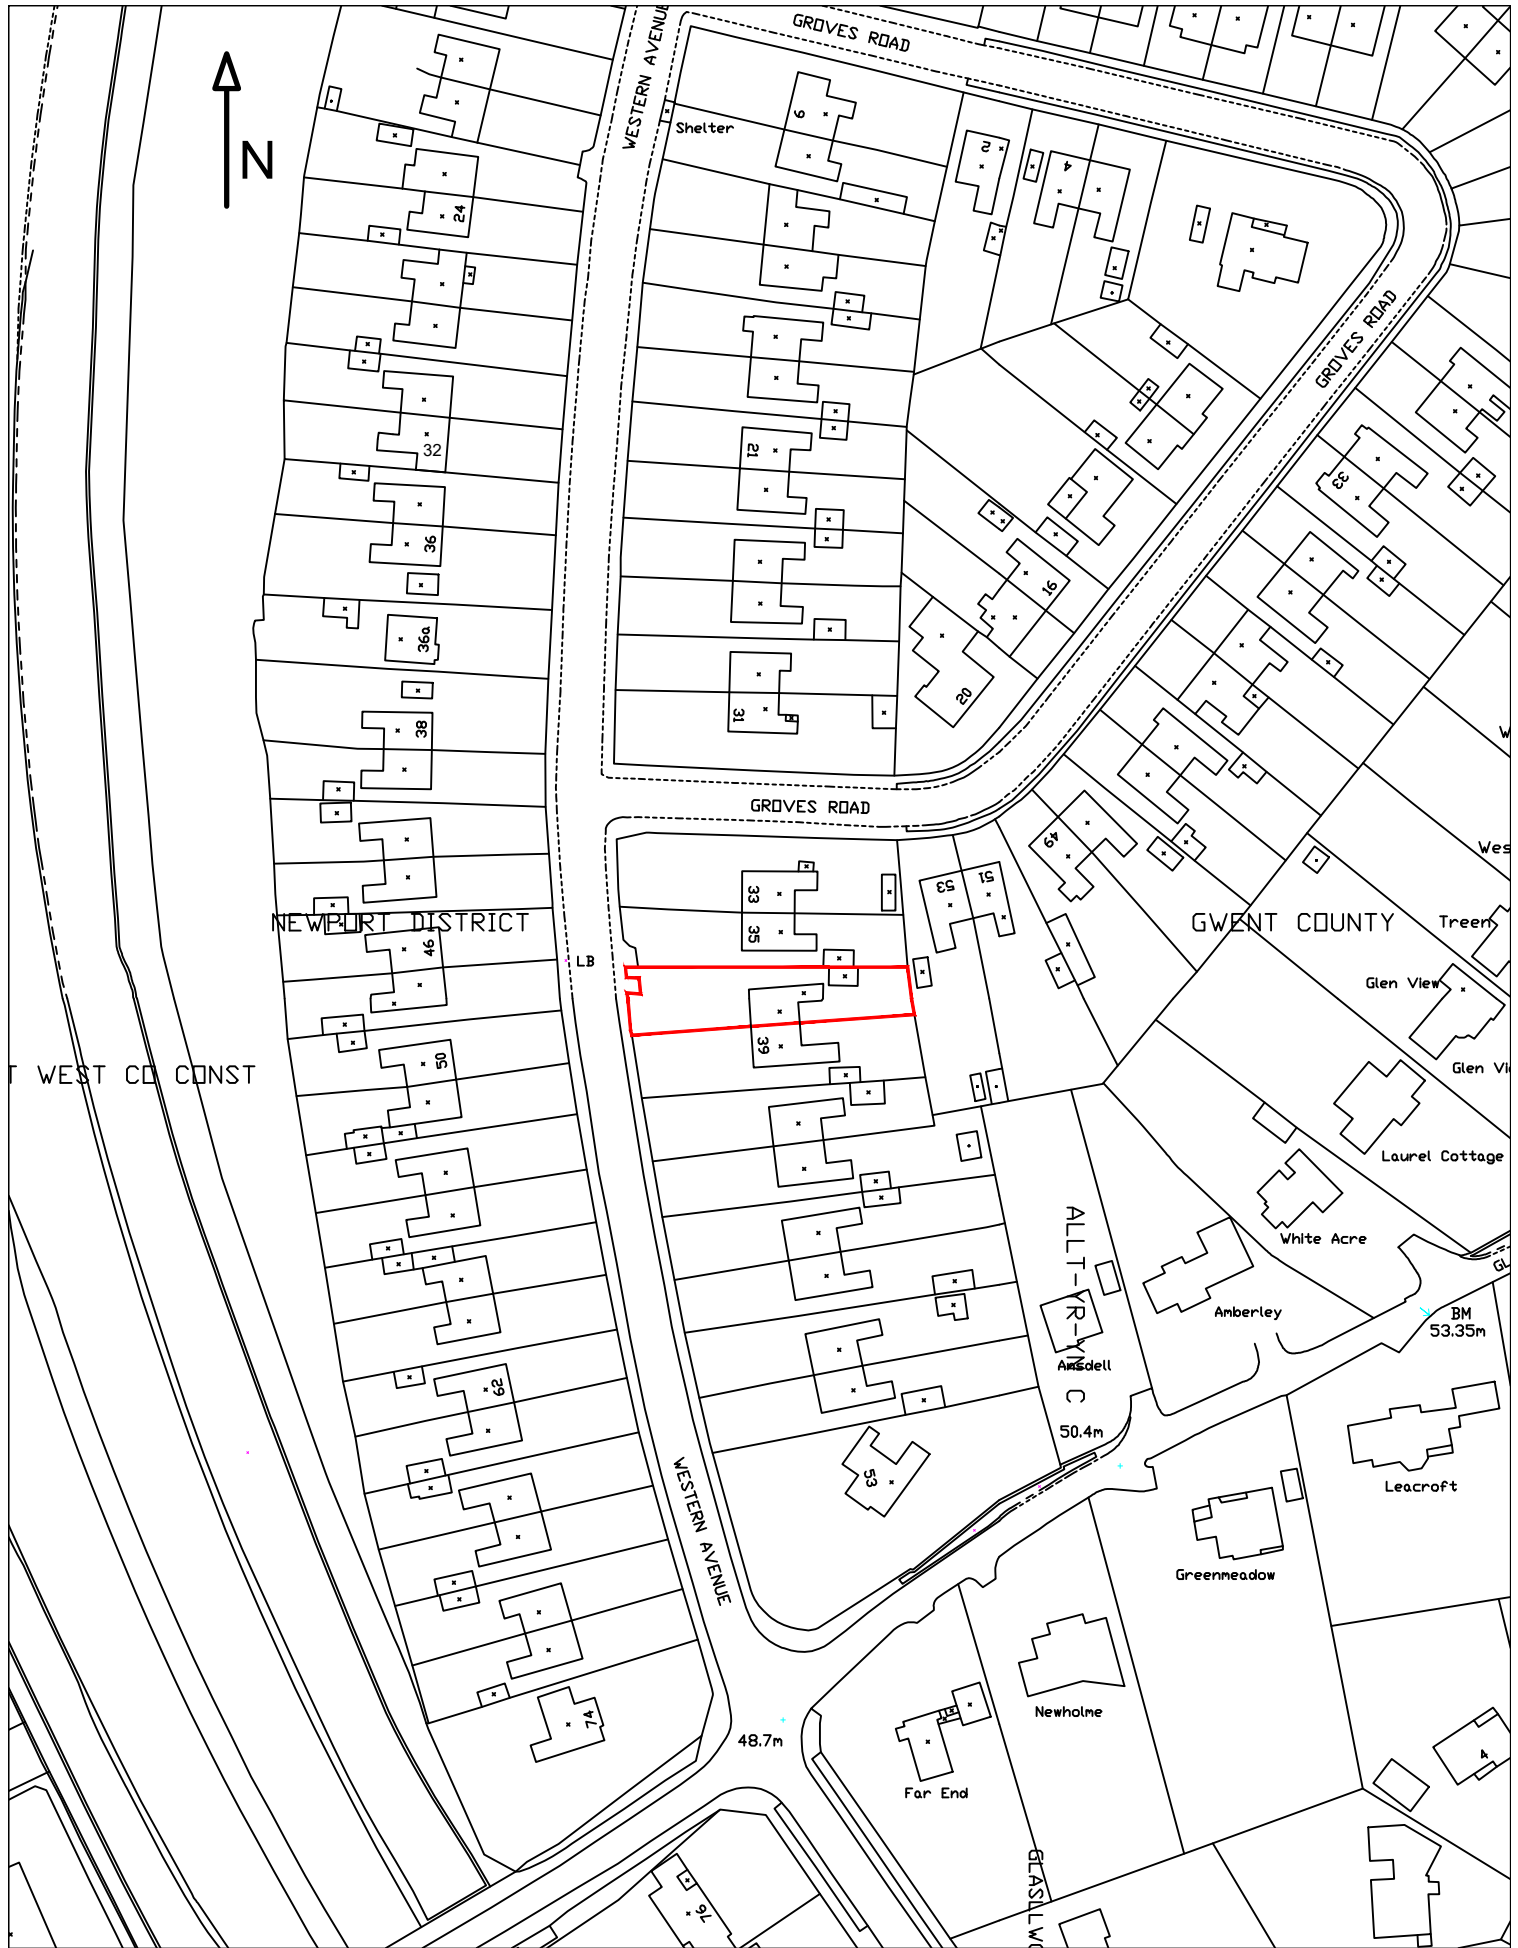

DRAWING REFERENCE
LOCATION PLAN

SITE ADDRESS

37 WESTERN AVENUE, NEWPORT, NP20 3SL
MR WILLIAM MORRIS

DRAWN BY

DATE

CH'D BY

DATE

STATUS

DJLH

JUNE 2026

SCALE

1:1250 (A4)

DRAWING No.

26-2532-DWG-01

PLANNING



Email dudley@keystonese.co.uk

Keystone House
201 Risca Road
Newport
South Wales
NP20 5AR
T 01633 378058
M 07947836245

www.keystonese.co.uk