


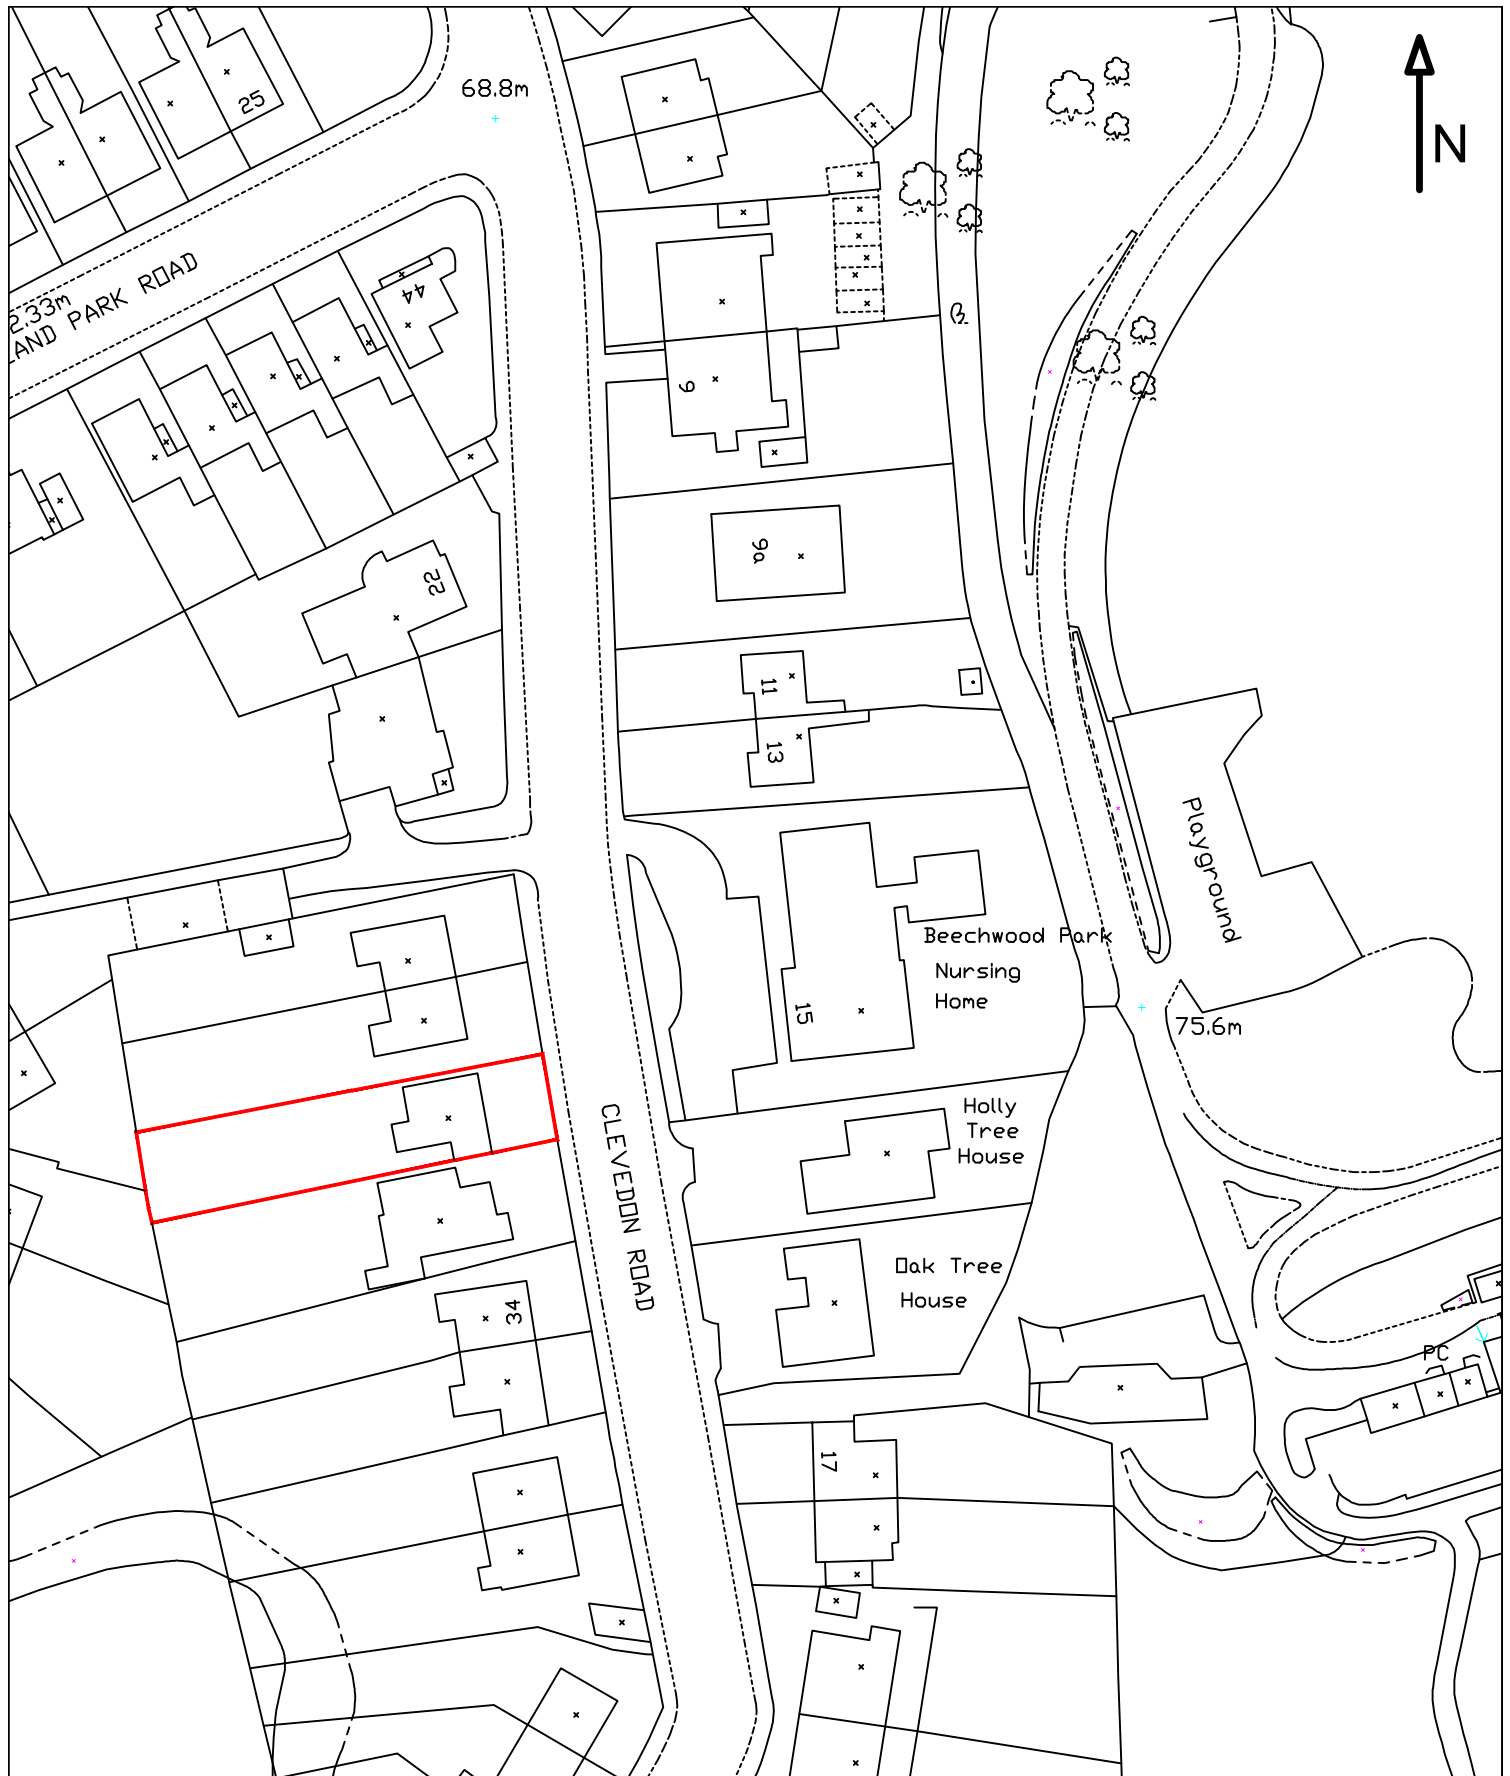

DRAWING REFERENCE
LOCATION PLAN

SITE ADDRESS
34 Beechcroft Road, Newport, NP19
8AG – Dylan Howells

DRAWN BY
DATE
CH'D BY
DATE
STATUS

DJLH
MAY 2026

PLANNING

SCALE
1:1250 (A4)
DRAWING No.
26-2521-DWG-01

Keystone House
201 Risca Road
Newport
South Wales
NP20 5AR
T 01633 378058
M 07947836245
www.keystonese.co.uk

Keystone
Structural Engineering

Email dudley@keystonese.co.uk