
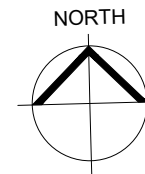
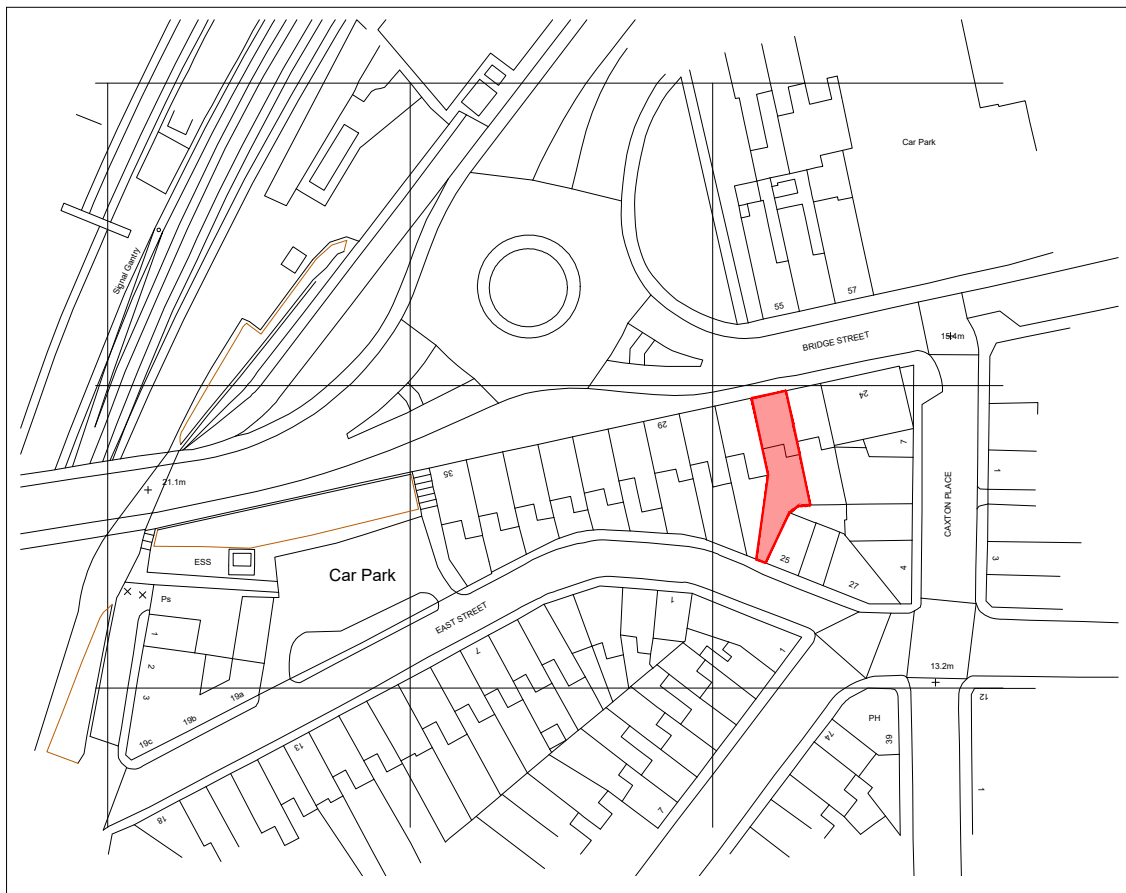


SITE LOCATION PLAN **Scale 1:1250**

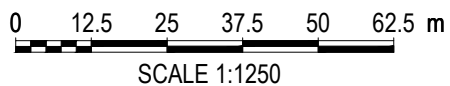

Drawing Purpose
 PLANNING

Revisions

Client	Drawing No	Scale	Revision
Mr Darran Underwood	DU.00.01	1:1250@A4	
Job Title	Drawing Title	Date	Checked
Coffe@26, Bridge Street	Site Location Plan	Sept 25	KML

Do not scale from this drawing. All dimensions are to be taken from the drawing. This drawing is copyright. It must not be copied, used or disclosed to third parties without prior permission of LeTrucco Design.