


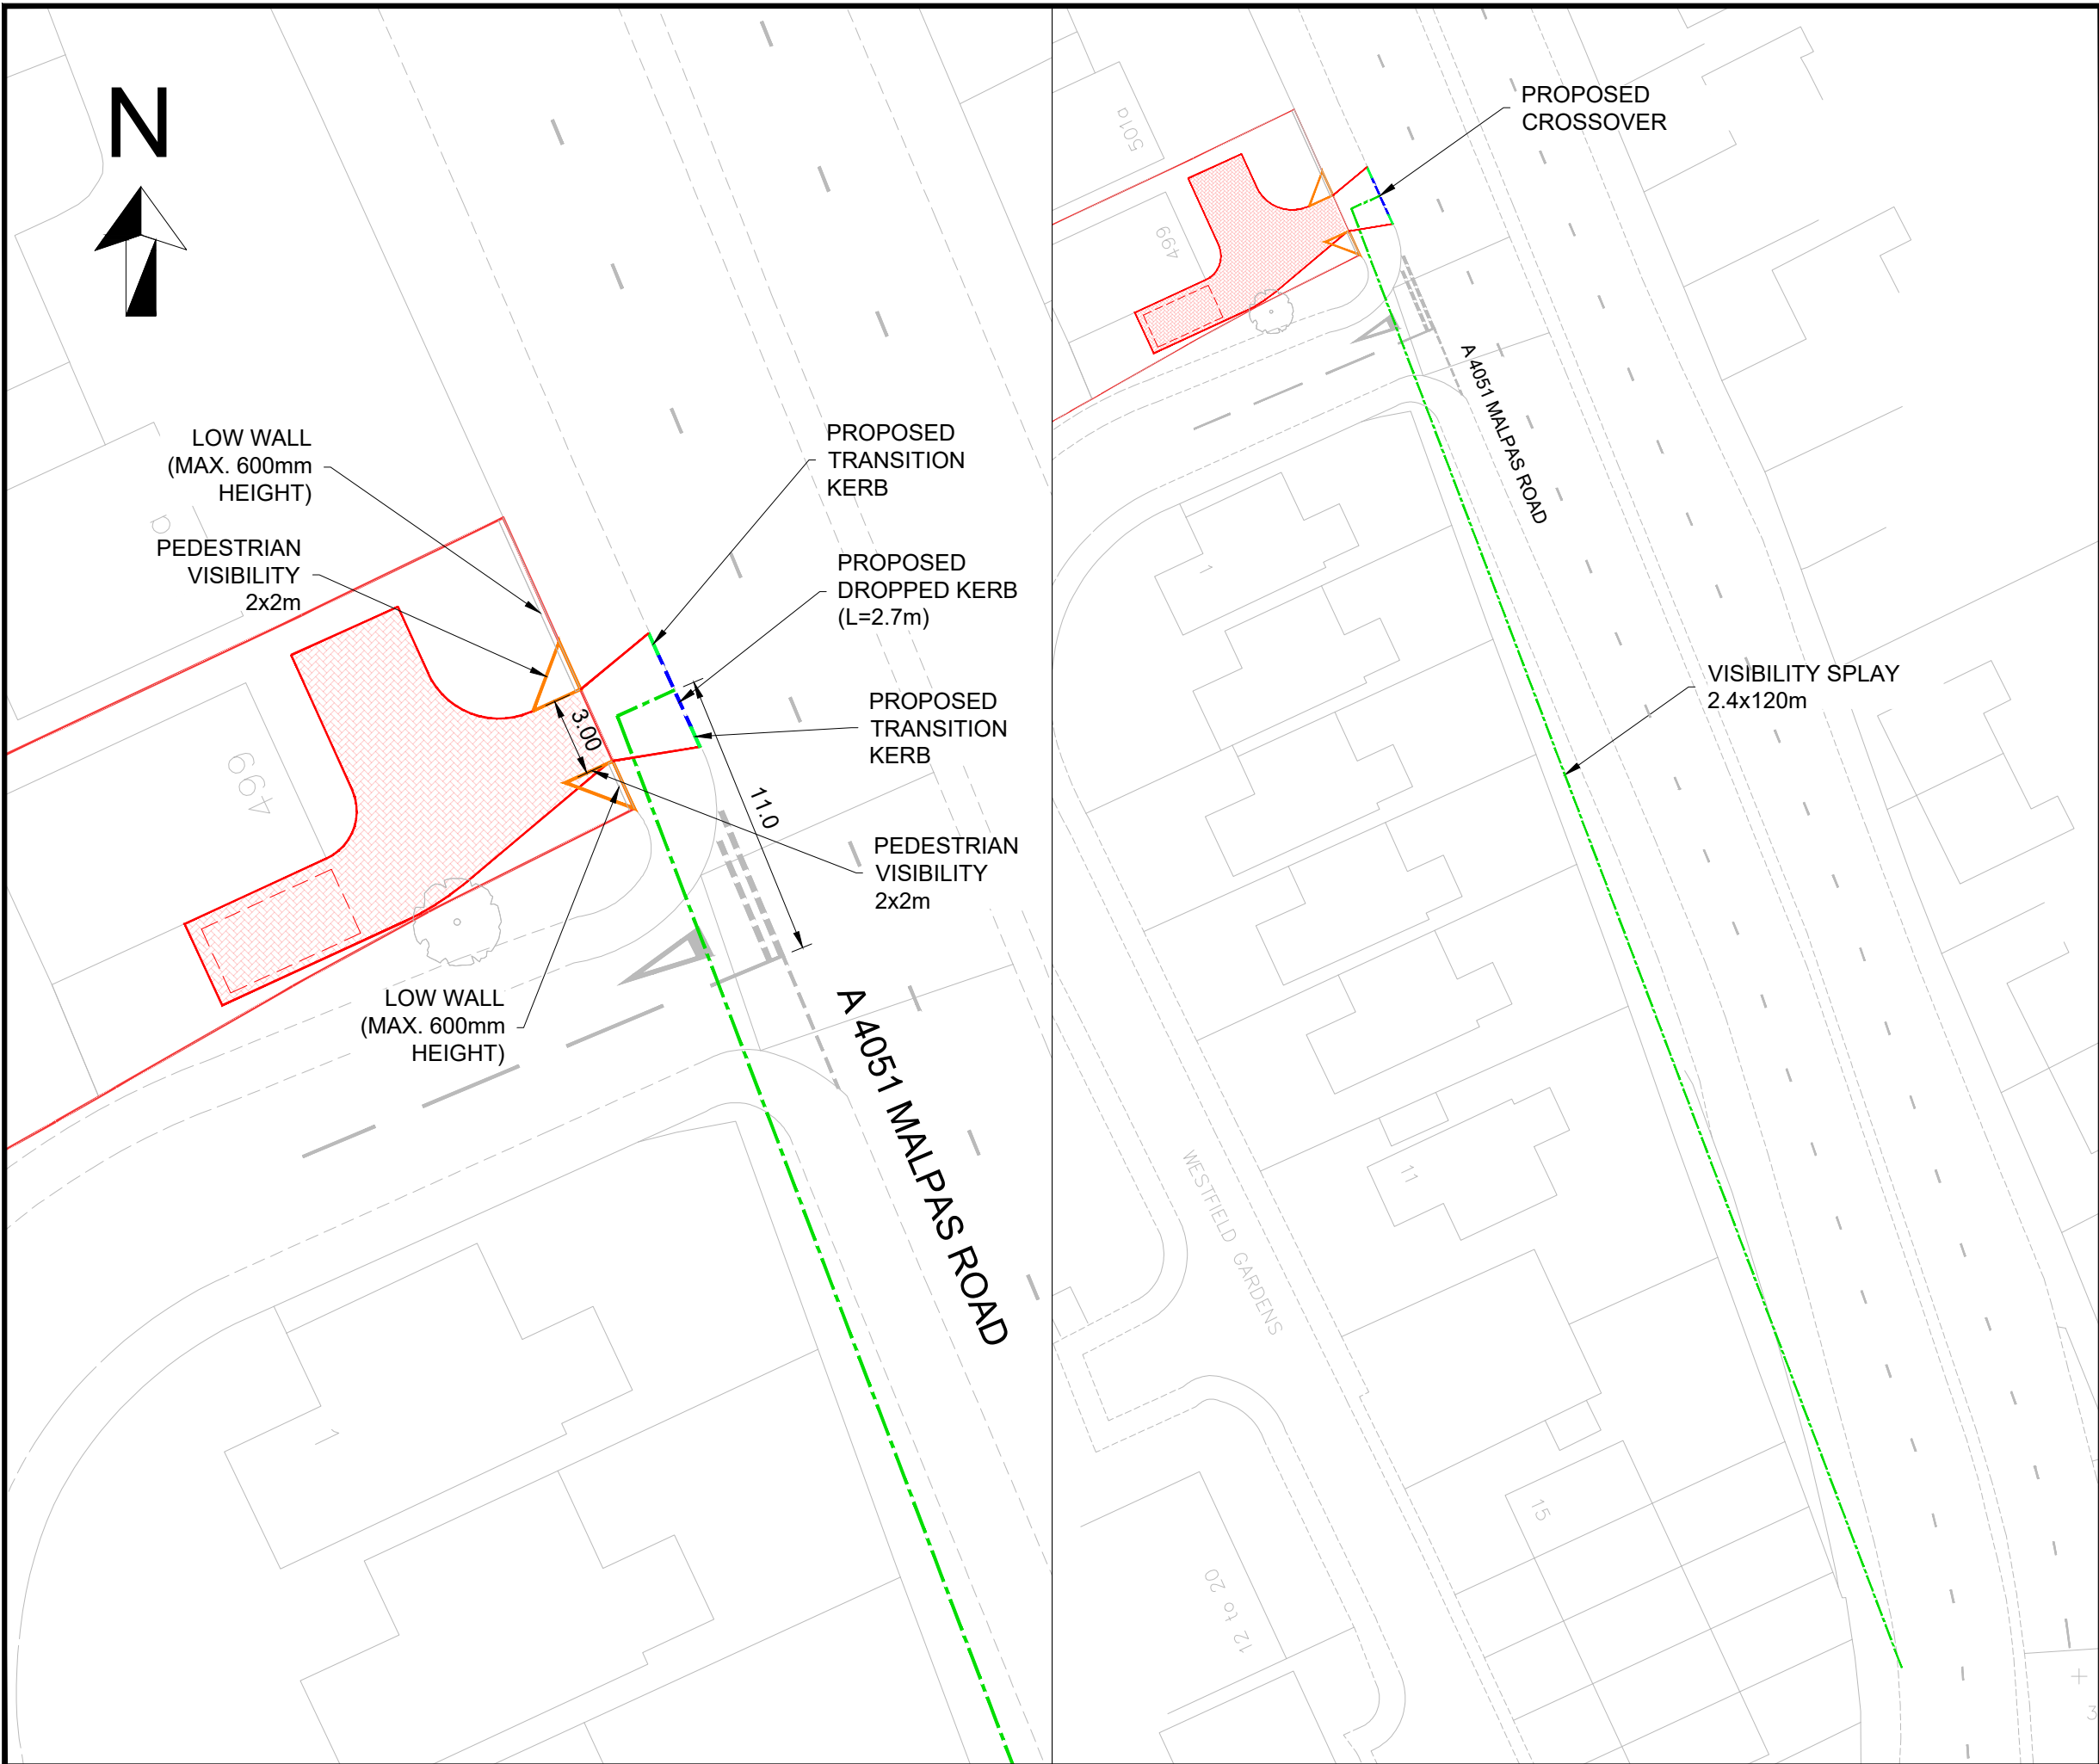

-	30.09.25	ORIGINAL ISSUE	KJ	AP	AP
Rev	Date	Description	Drn	Chk	App

MAGNA
MAGNA TRANSPORT PLANNING LTD

Client
-

Project
499 MALPAS ROAD,
NEWPORT

Drawing Title
PROPOSED CROSSOVER
- OPTION 3

Drawing Status
FOR INFORMATION

Drawn KJ	Designed KJ	Date SEP 2025	Scale 1:250/1:500	Size A3
Drawing No. 25-730-SK03				Rev -