


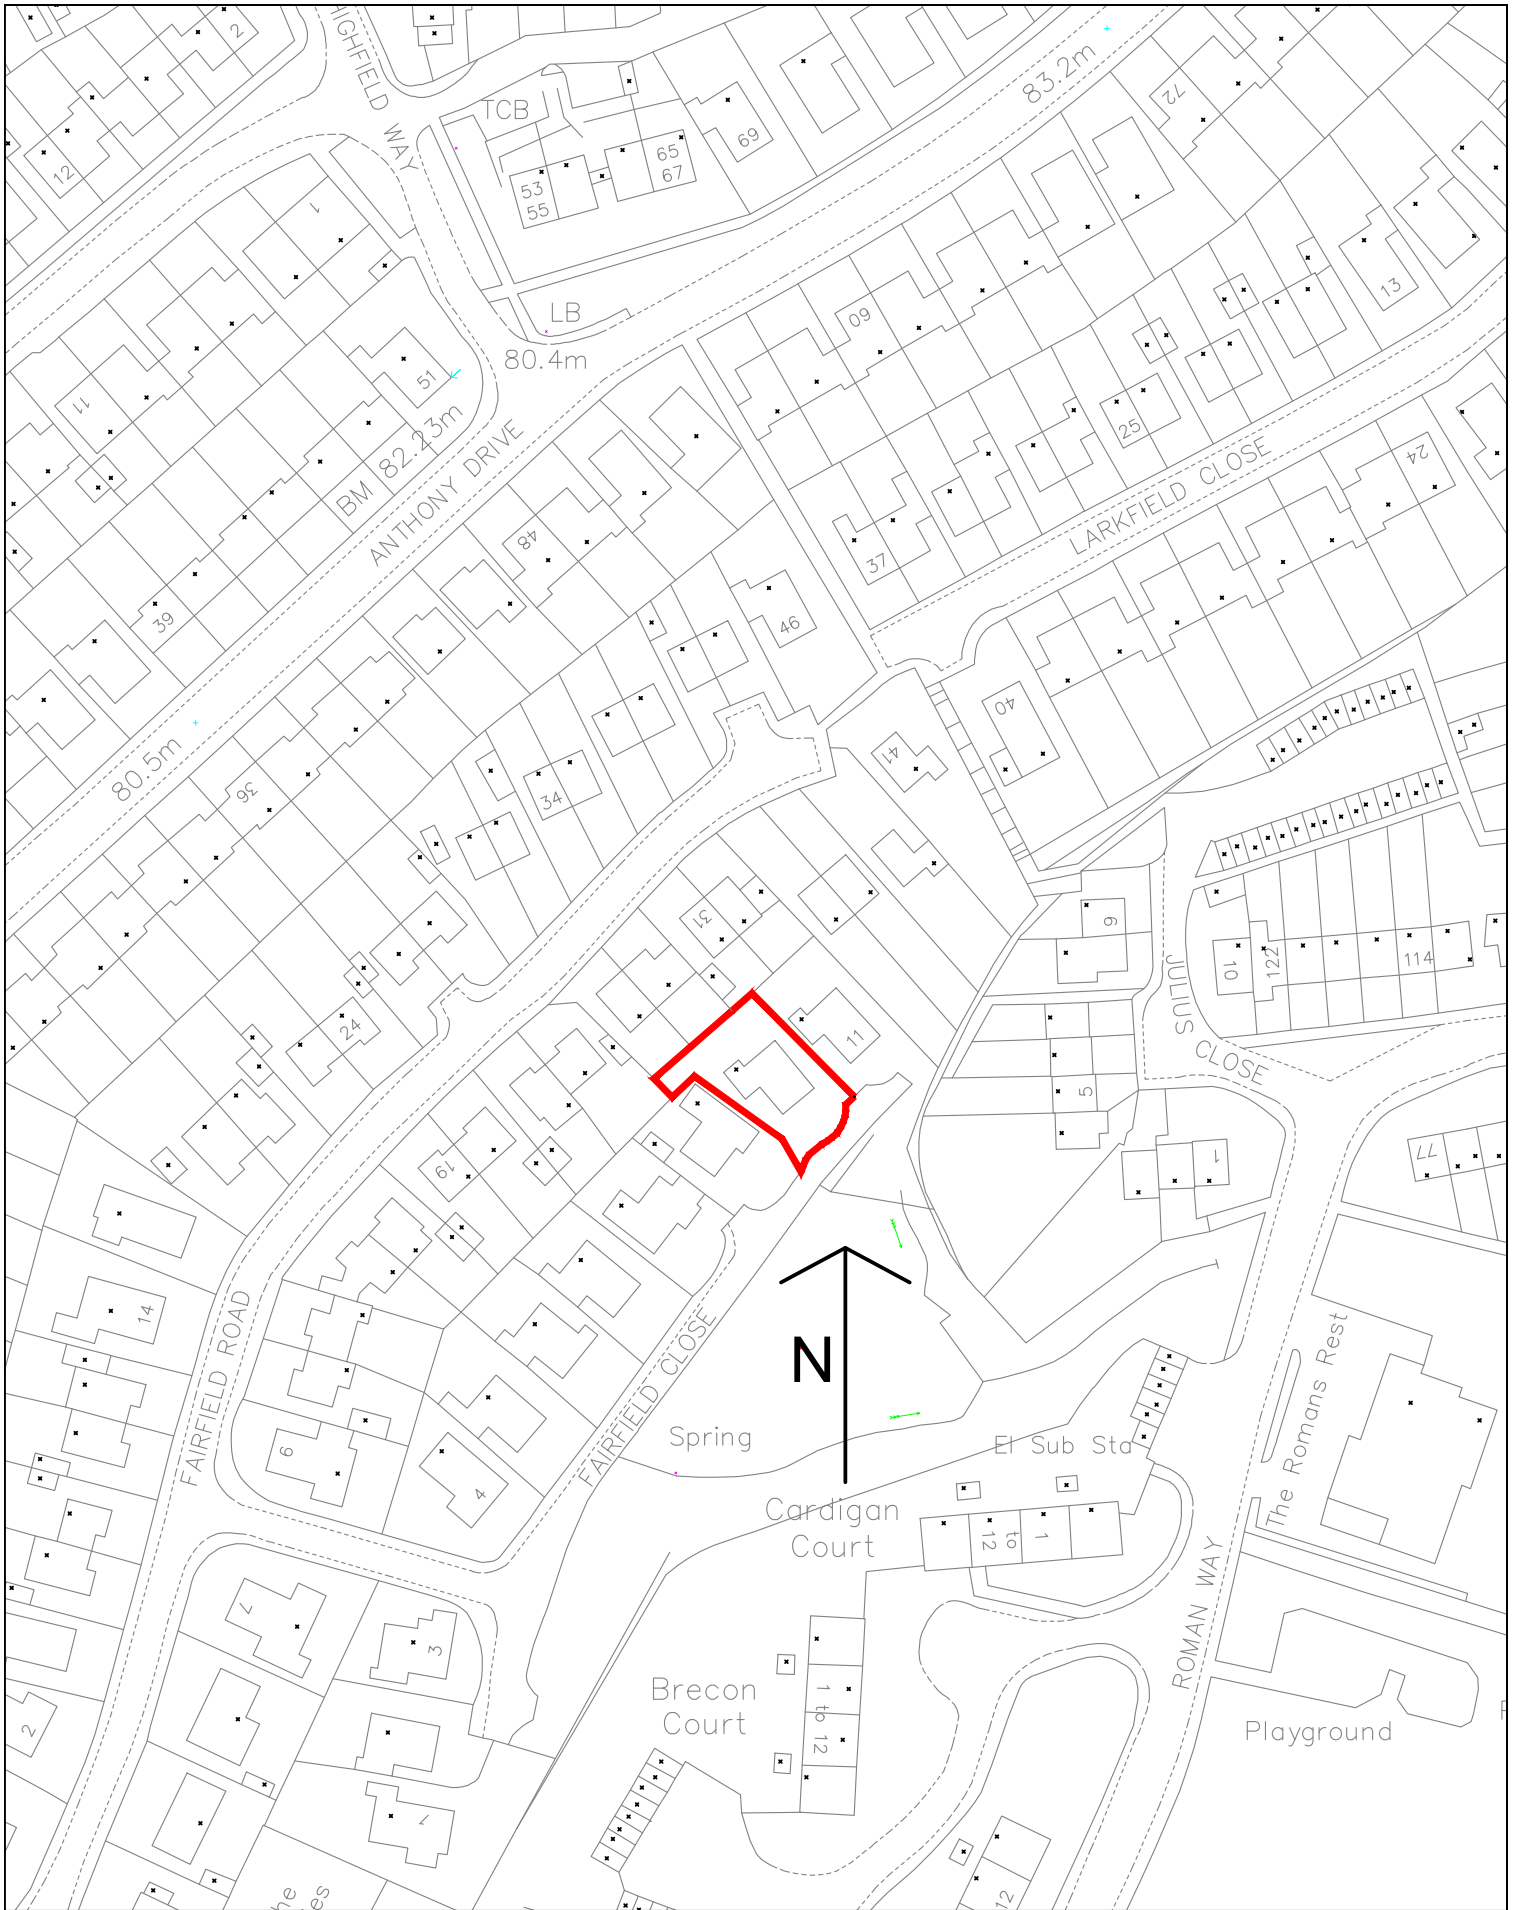

DRAWING REFERENCE

LOCATION PLAN

SITE ADDRESS

10 FAIRFIELD CLOSE, CAERLEON, NEWPORT,
NP18 3DR – MR MANLEY

DRAWN BY

DJLH

DATE

AUG 2025

CH'D BY

DATE

STATUS

SCALE

1:1250 (A4)

DRAWING No.

25-2266-DWG-01

PLANNING



Email dudley@keystone.co.uk

Keystone House
201 Risca Road
Newport
South Wales
NP20 3PQ
T 01633 378059
M 07947836245
www.keystone.co.uk