


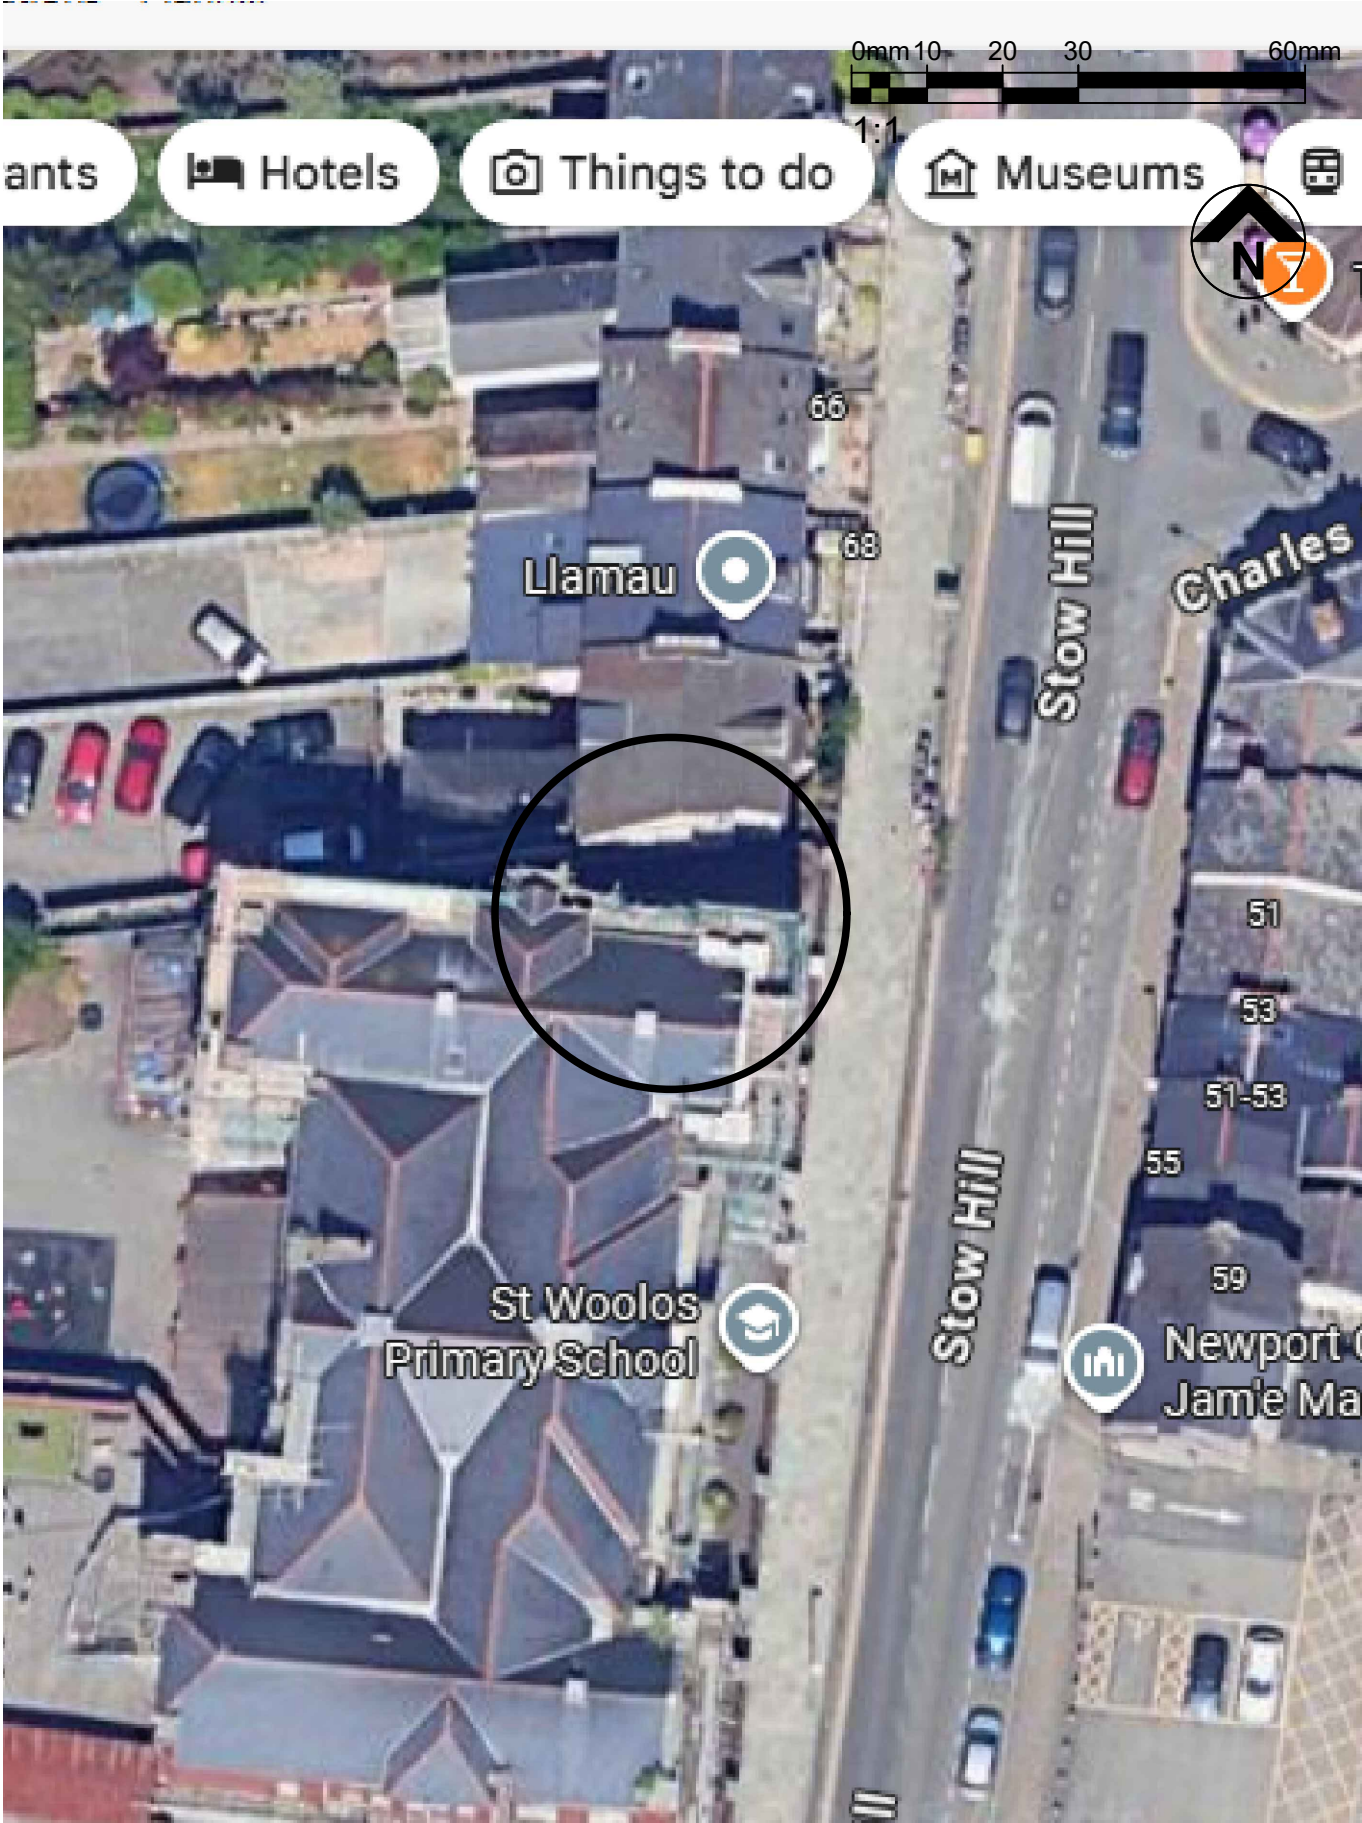

TITLE		PROJECT		 Newport Norse 1st Floor, Caradog House, Clappa Park, Newport, Wales, NP10 8UG, Tel: 01633 240405; web:www.norsegroup.co.uk	DRAWING NUMBER NPS-DR-M-(00)-000		REV CODE P 1
CLIENT		SCALES 1:100	DISCIPLINE MECH ENG	PROJECT NUMBER 00-0-0000	STATUS CODE S0	PURPOSE OF ISSUE PRELIMINARY	DRAWN