


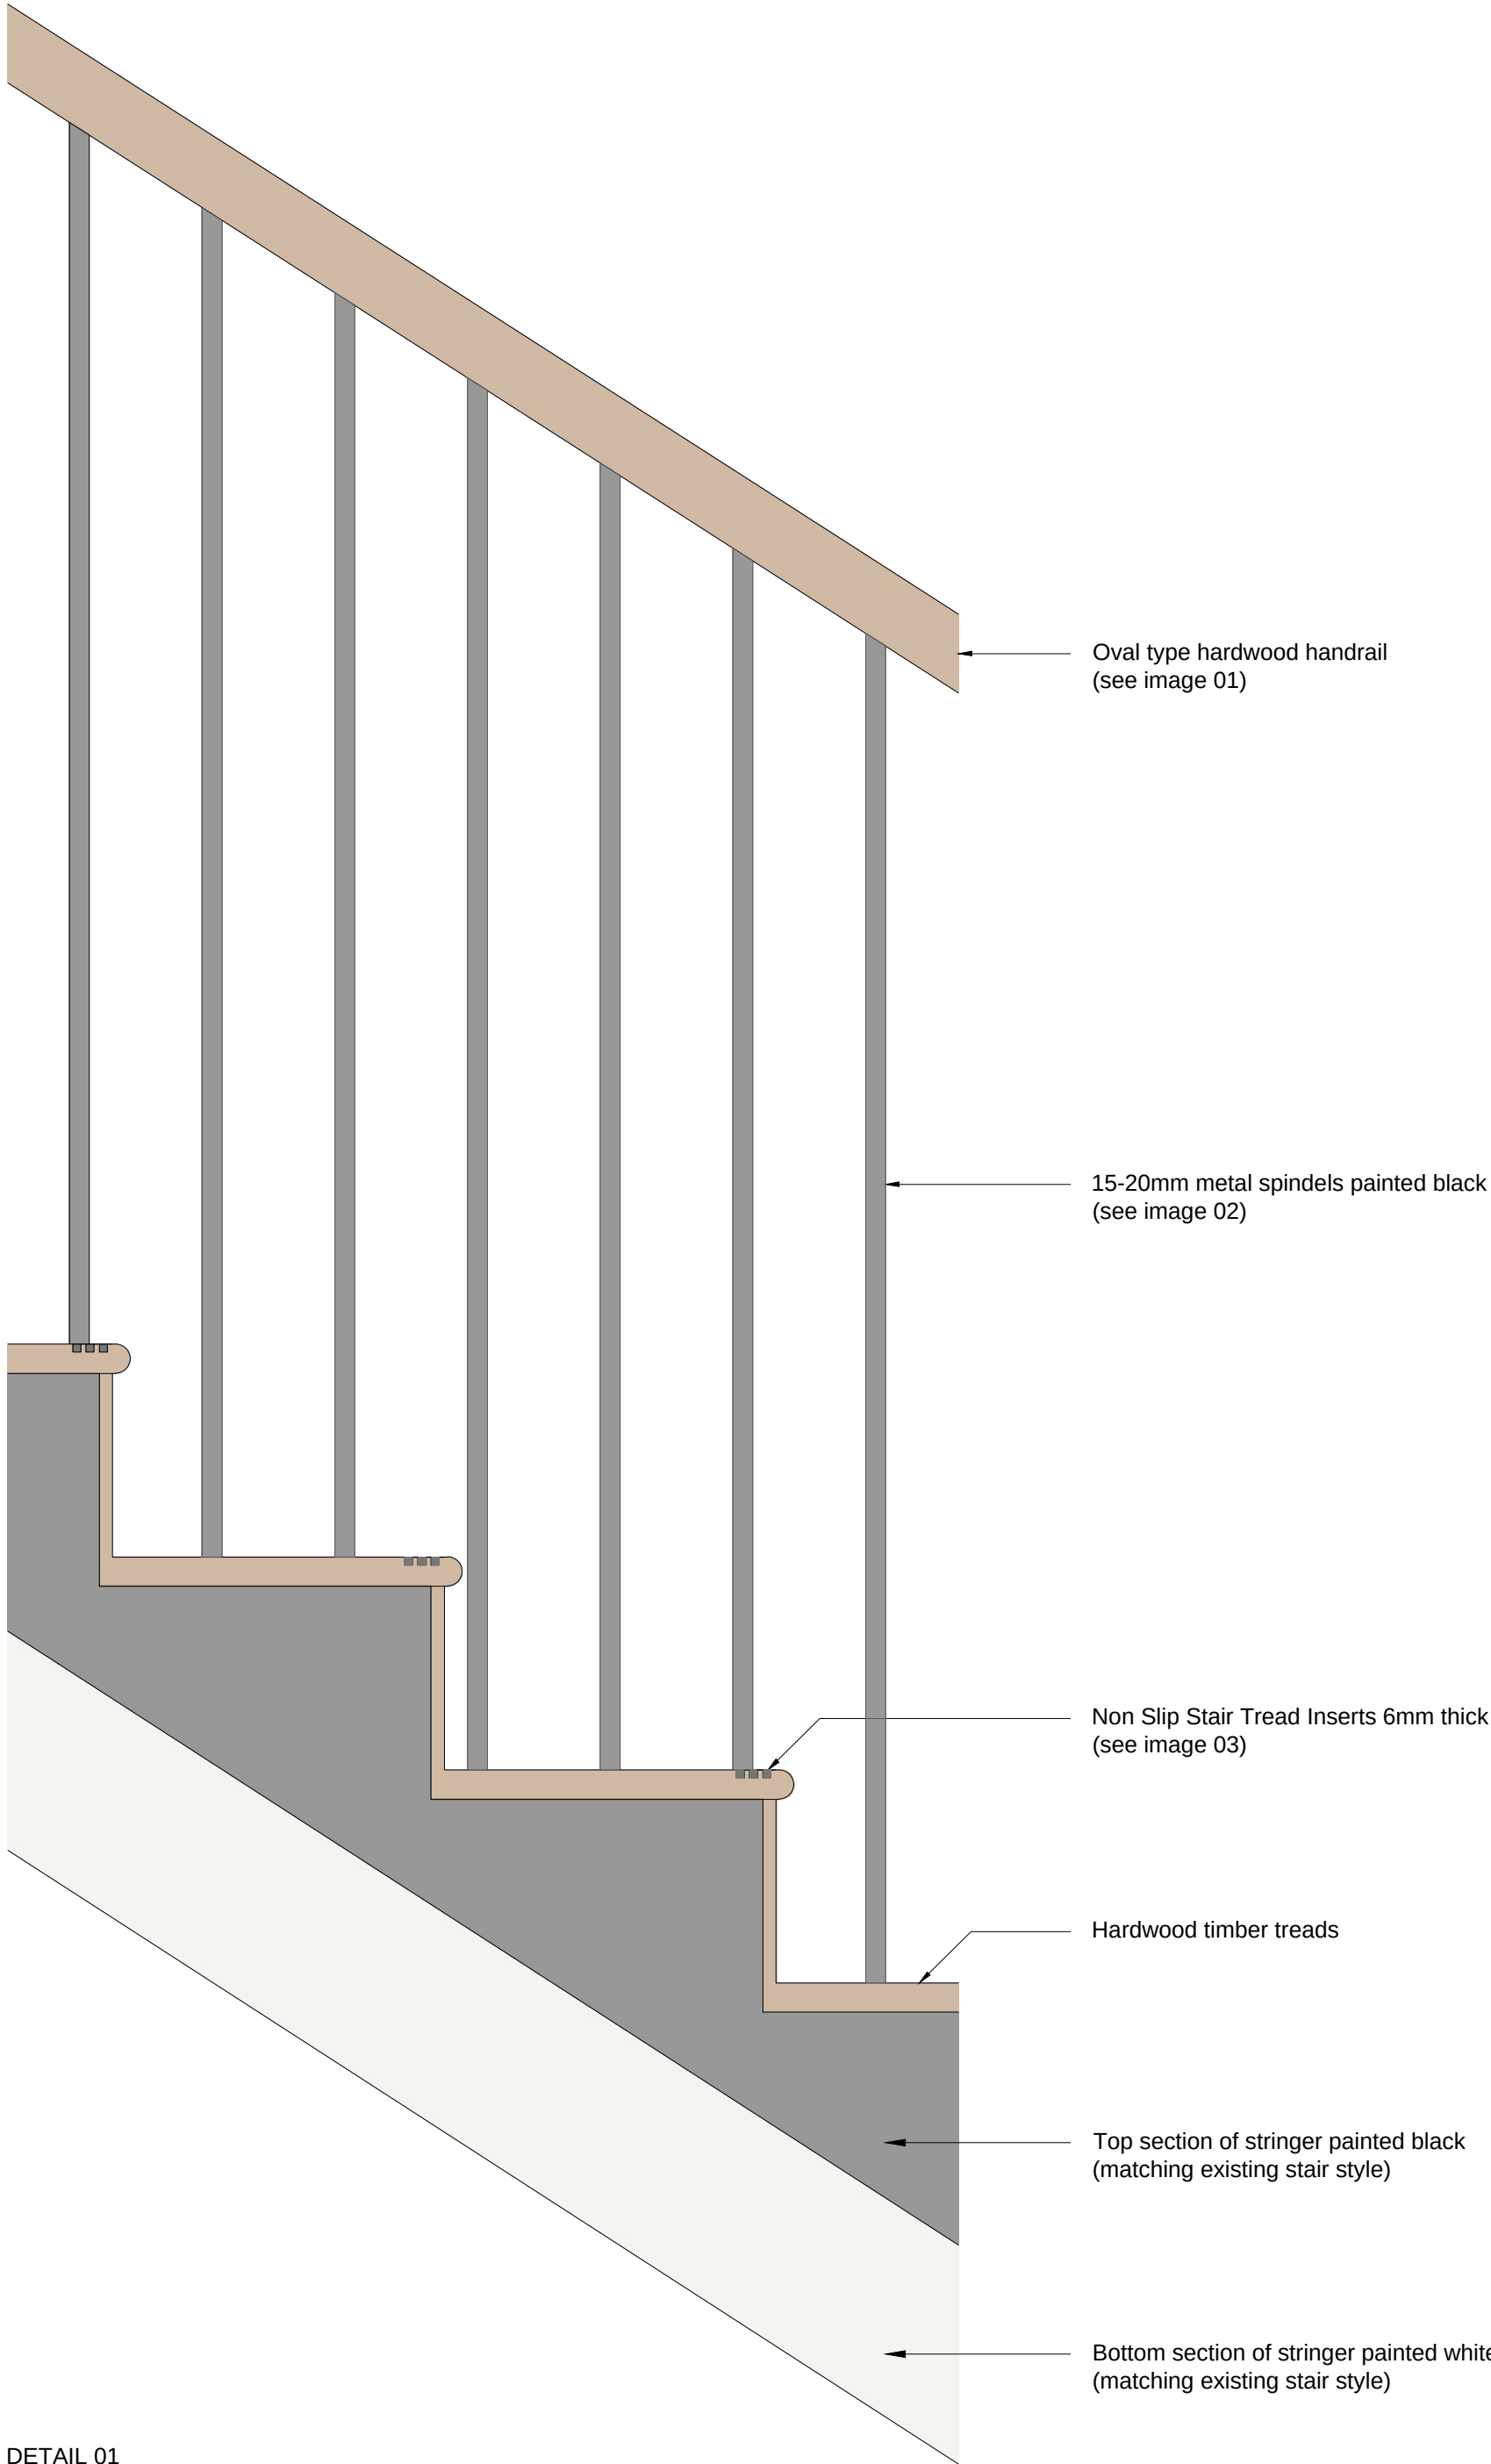

DETAIL 01



Image 01 - Oval type hardwood handrail



Image 02 - metal spindels painted black



Image 03 - Non Slip Stair Tread Inserts



01	First Issue - For Comment	15.12.24	AB
Revision	Description	Date	Issued

EXPEDITE
DESIGN SERVICES LTD

RIBA
Chartered Practice

Client's Name Acorn Property Group	
Job Title Caerleon Campus, Newport, Wales	
Status PLANNING	Suitability D2
Scale 1:20 @ A1	
Document Reference 22.47-EDS-ZZ-XX-DR-A-(24)06	
Drawing Title TB - Proposed New Stair 2 and new lift Detail 01	
Drawing Number (24)06	Revision 01