


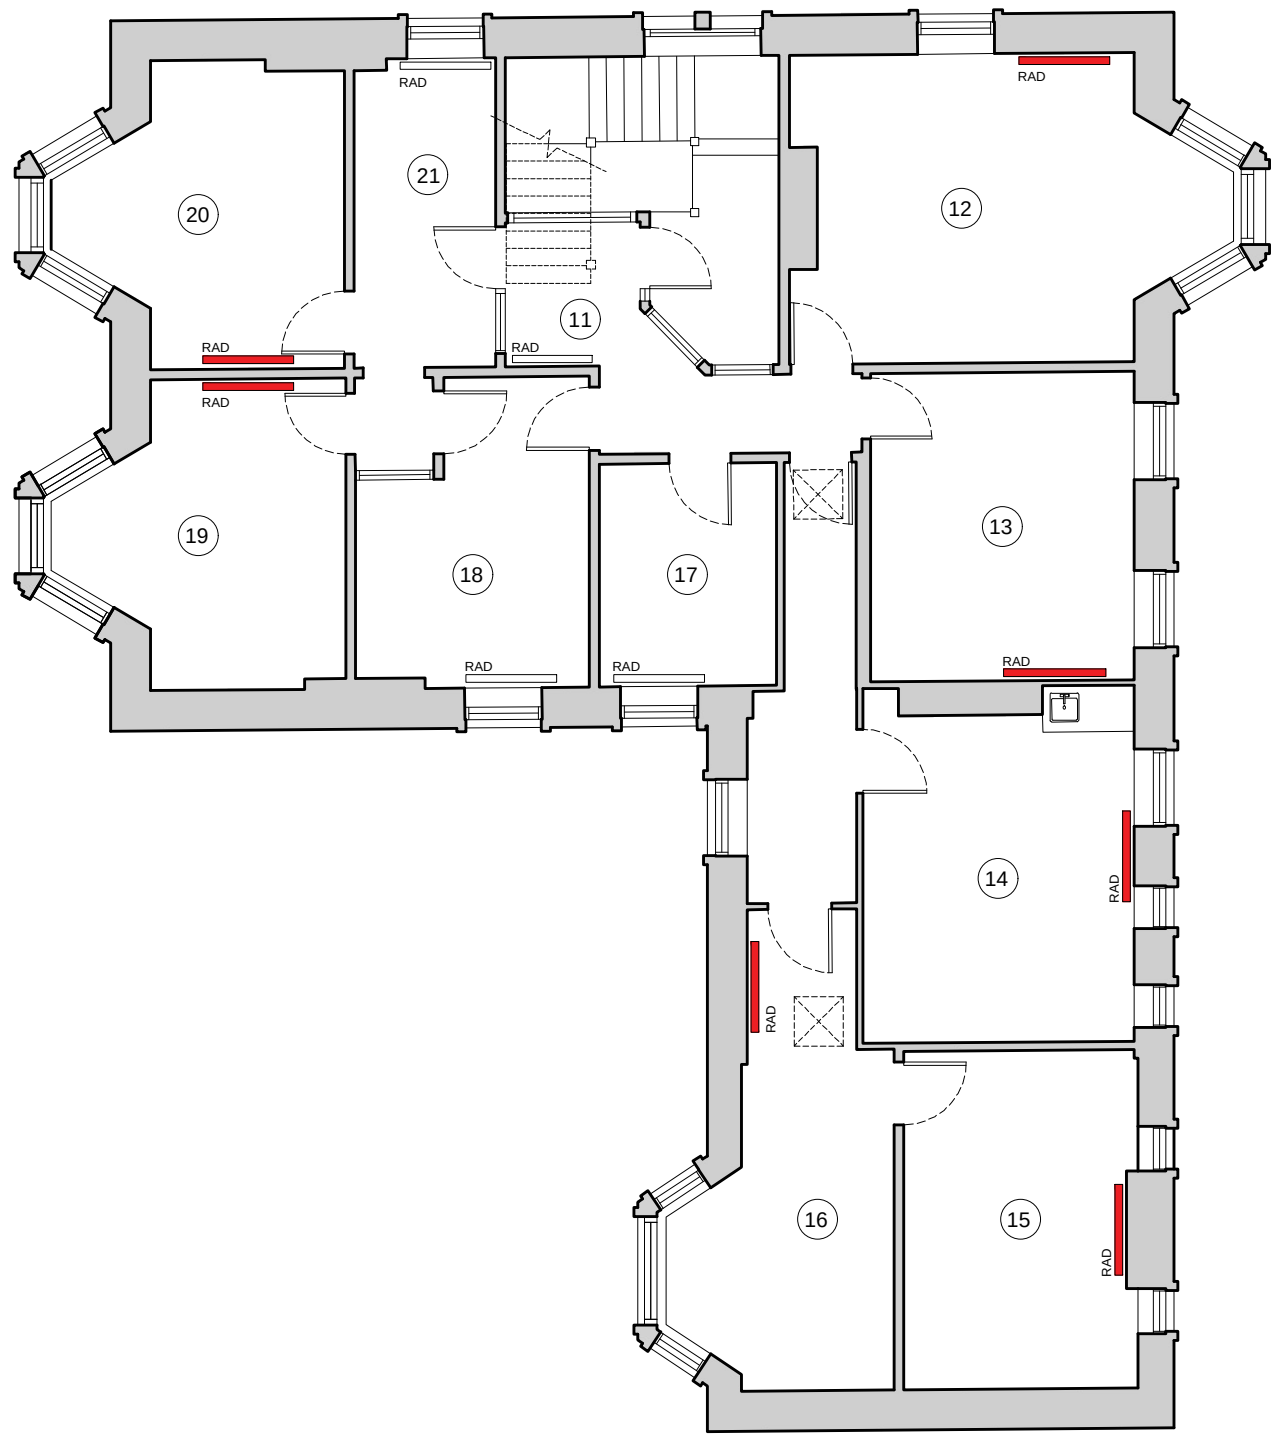

Existing First Floor



Photo 11: Existing modern type radiator on landing



Photo 13: Existing modern type radiator next to the chair



Photo 15: Existing modern type radiator under the window



Photo 17: Existing modern type radiator under the window



Photo 19: Existing modern type radiator by door



Photo 21: Existing modern type radiator under the window



Photo 12: Existing modern type radiator under the window



Photo 14: Existing modern type radiator under the window




Photo 16: Existing modern type radiator by door



Photo 18: Existing modern type radiator under the window



Photo 20: Existing modern type radiator by door

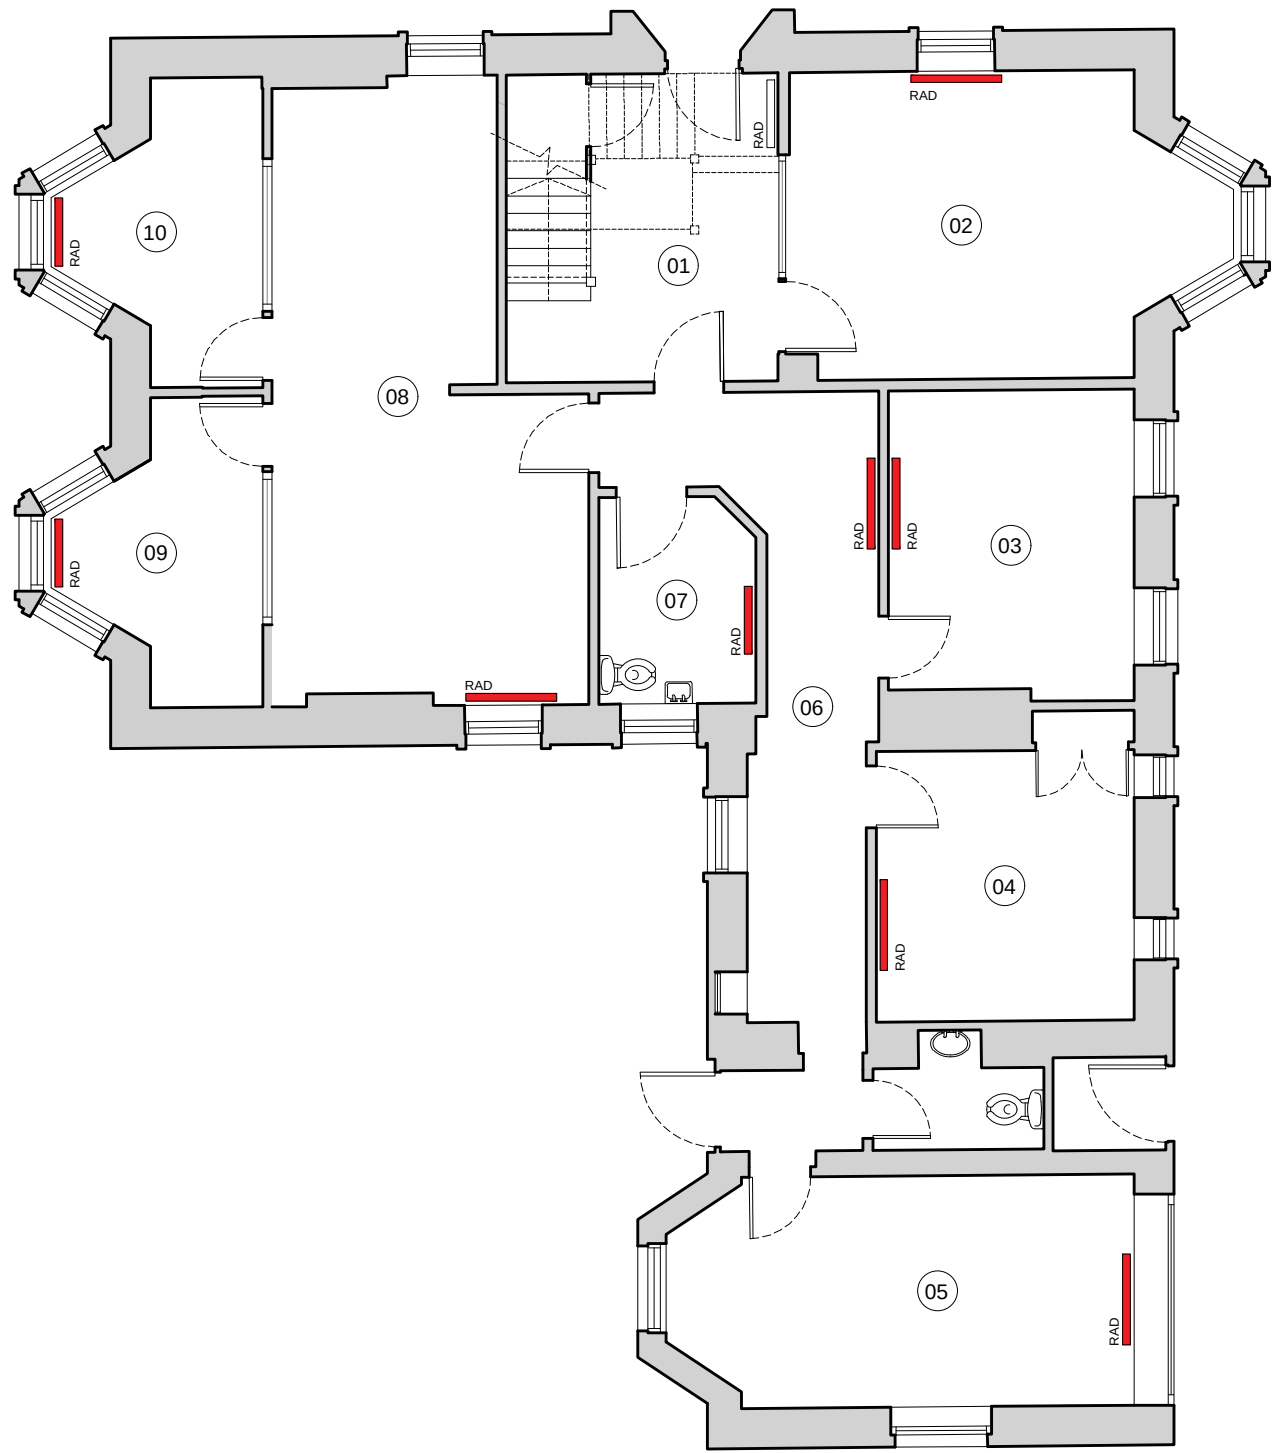

Existing Ground Floor



Photo 01: Existing modern type radiator by front entrance door



Photo 03: Existing modern type radiator by door



Photo 05: Existing modern type radiator under the window



Photo 07: Existing modern type radiator (look at mirror reflection)



Photo 09: Existing modern type radiator under the window



Photo 02: Existing modern type radiator under the window



Photo 04: Existing modern type radiator



Photo 06: Existing modern type radiator in hallway



Photo 08: Existing modern type radiator under the window



Photo 10: Existing modern type radiator under the window behind the rubbish

© Expedite Design Services Ltd
Figured dimensions only are to be taken from this drawing.
All dimensions are to be checked on site before any work is put in hand.

KEY:

- (20) Room and photo numbers
RAD Existing radiator locations

NOTE:

Scope of works includes:
Stripping out all existing modern type radiators and pipework.

Making good of any damaged areas around the existing radiators

New radiators spec and proposed locations as to Acorn design specification

01	First Issue	12.12.25	AB
Revision	Description	Date	Issued

EXPEDITE DESIGN SERVICES LTD
RIBA Chartered Practice

Client's Name
Acorn Property Group

Job Title
**Caerleon Campus,
Newport, Wales**

Status
PLANNING

Suitability
PL

Scale
1:100 @ A1

Document Reference
22.47-EDS-ZZ-XX-DR-A-(70)50

Drawing Title
**Tj Webley - Existing Radiator
Locations. House plots 47 & 48**

Drawing Number (70)50	Revision 01
---------------------------------	-----------------------