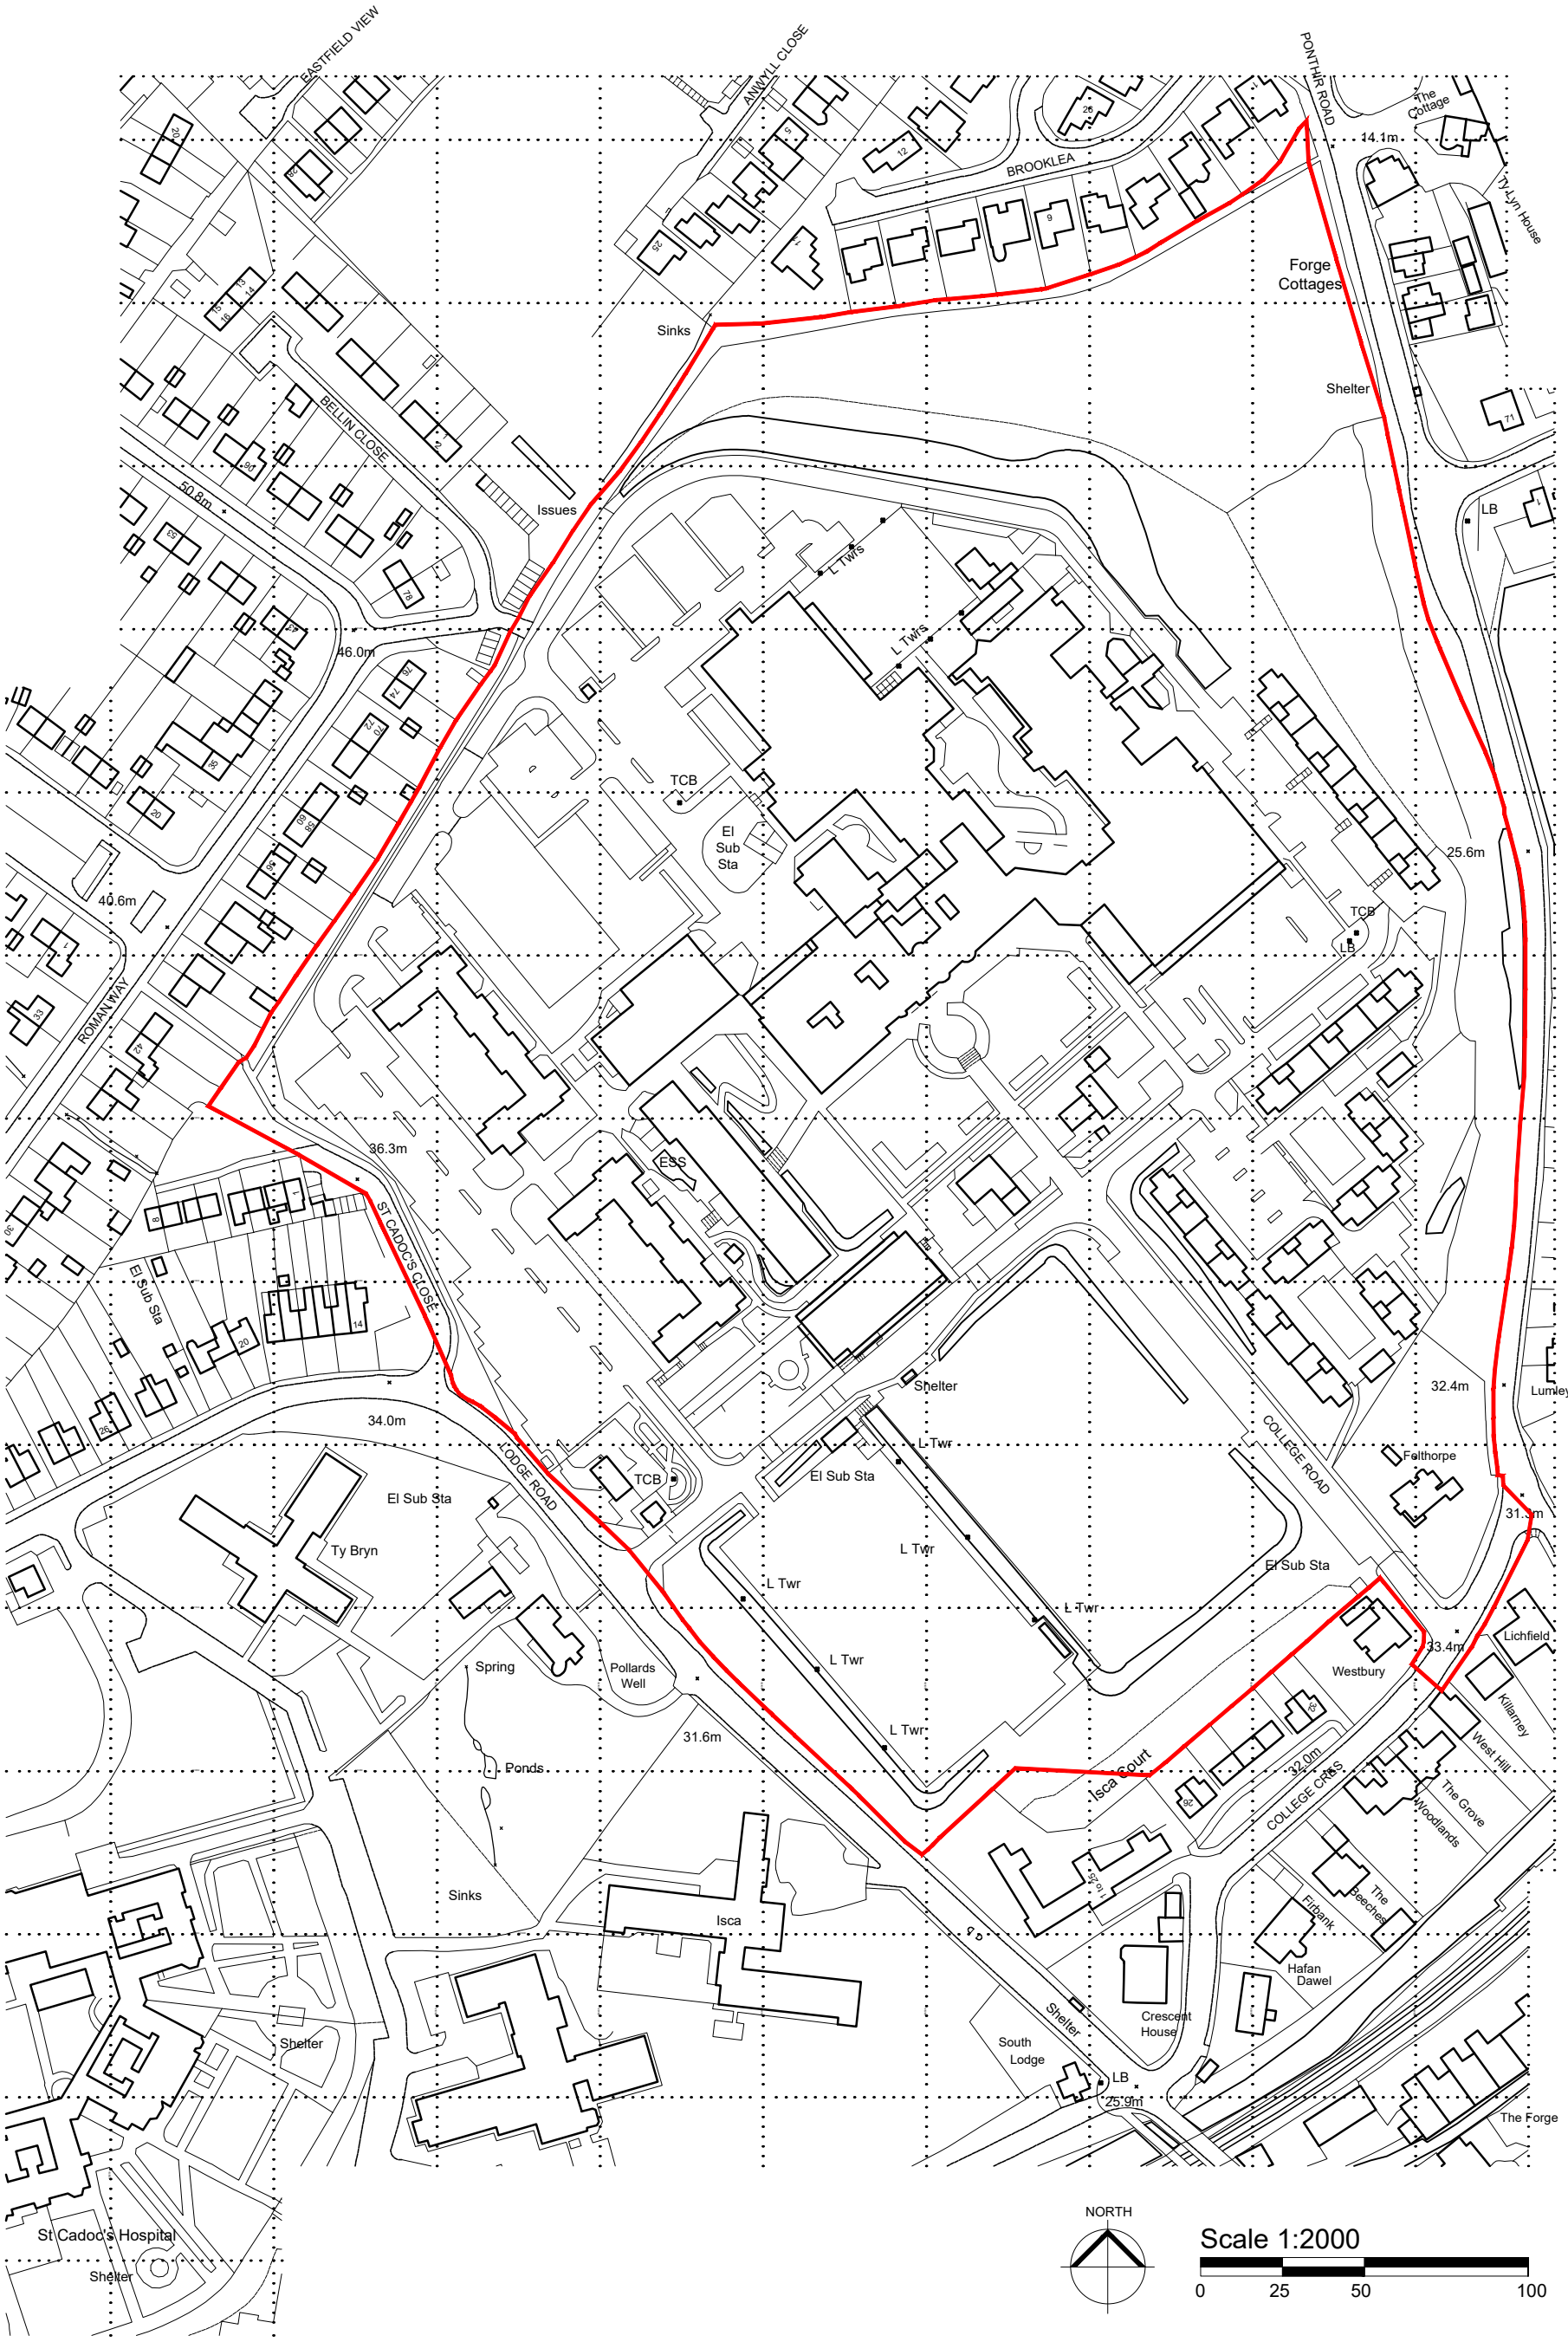


Ordnance Survey, (c) Crown Copyright 2019. All rights reserved. Licence number 100022432

This drawing must not be scaled.
Figured dimensions and levels to be used.
Any inaccuracies must be notified to the architect.
Detail drawings and large scale drawings take precedence over smaller drawings.

THIS DRAWING IS COPYRIGHT ©

Rev:		Chk'd:	Rev:	Chk'd:
-	-	-		

PRELIMINARY	
PLANNING	✓
DESIGN	
TENDER	
CONSTRUCTION	

powelldobson ARCHITECTS
Cardiff Office: Suite 1F, Building One, Eastern Business Park, Wern Fawr Lane, Old St Mellons, Cardiff CF3 5EA
Tel:+44 (0)33 33 201 001 www.powelldobson.com

Drawing No.	Rev.
18137(05) 1090	-

Contract: Redrow Homes
Caerleon Campus Redevelopment
Title: Site Location Plan

Scale: 1:2000@A3
Date: 9/10/19
Drawn: art
Checked: -

Registered Office: Powell Dobson, Suite 1F, Building One, Eastern Business Park, Wern Fawr Lane, Old St. Mellons, Cardiff CF3 5EA. Powell Dobson is a trading name of Powell Dobson Ltd a company registered in England and Wales No 3873802.