




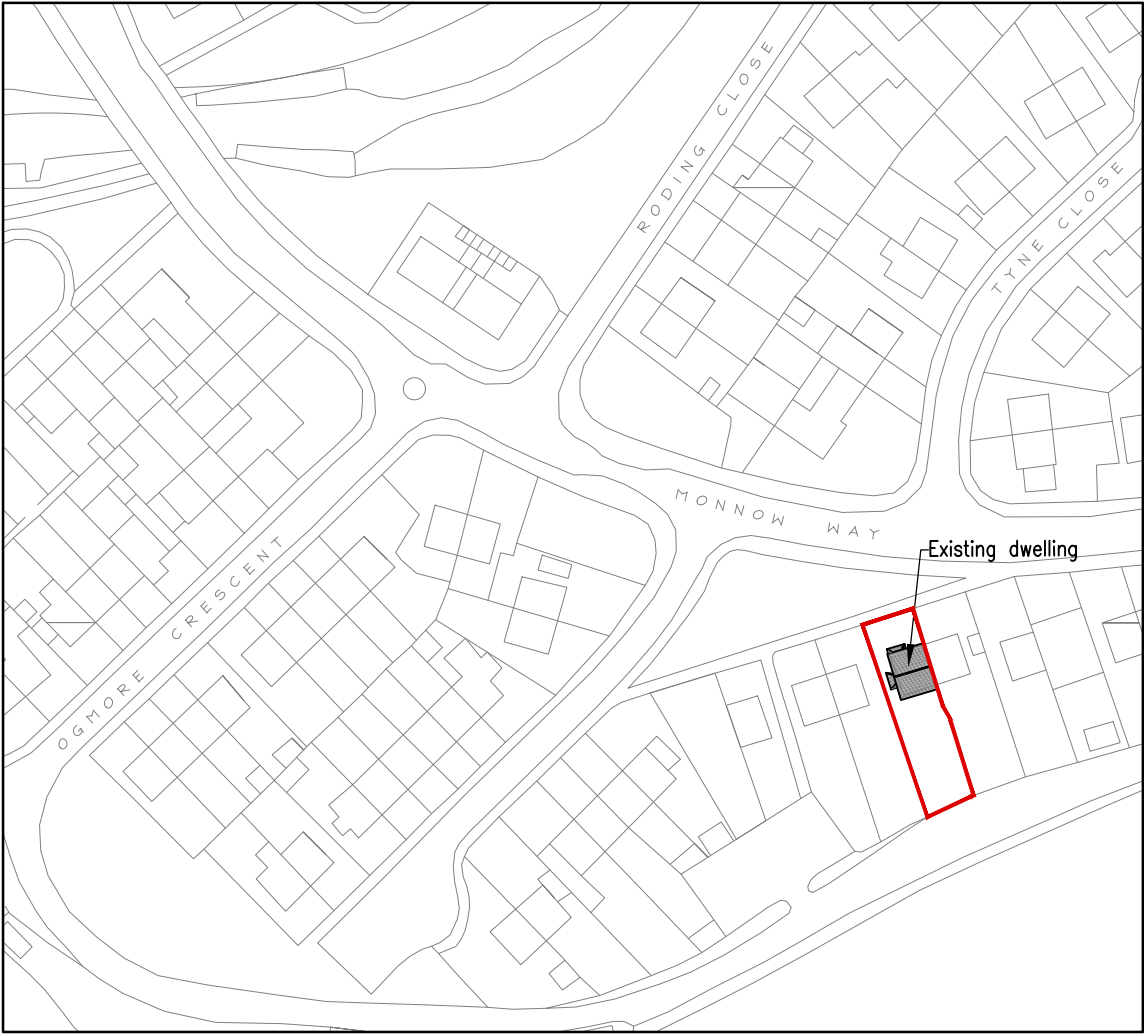


EXISTING LOCATION PLAN
Scale 1:1250

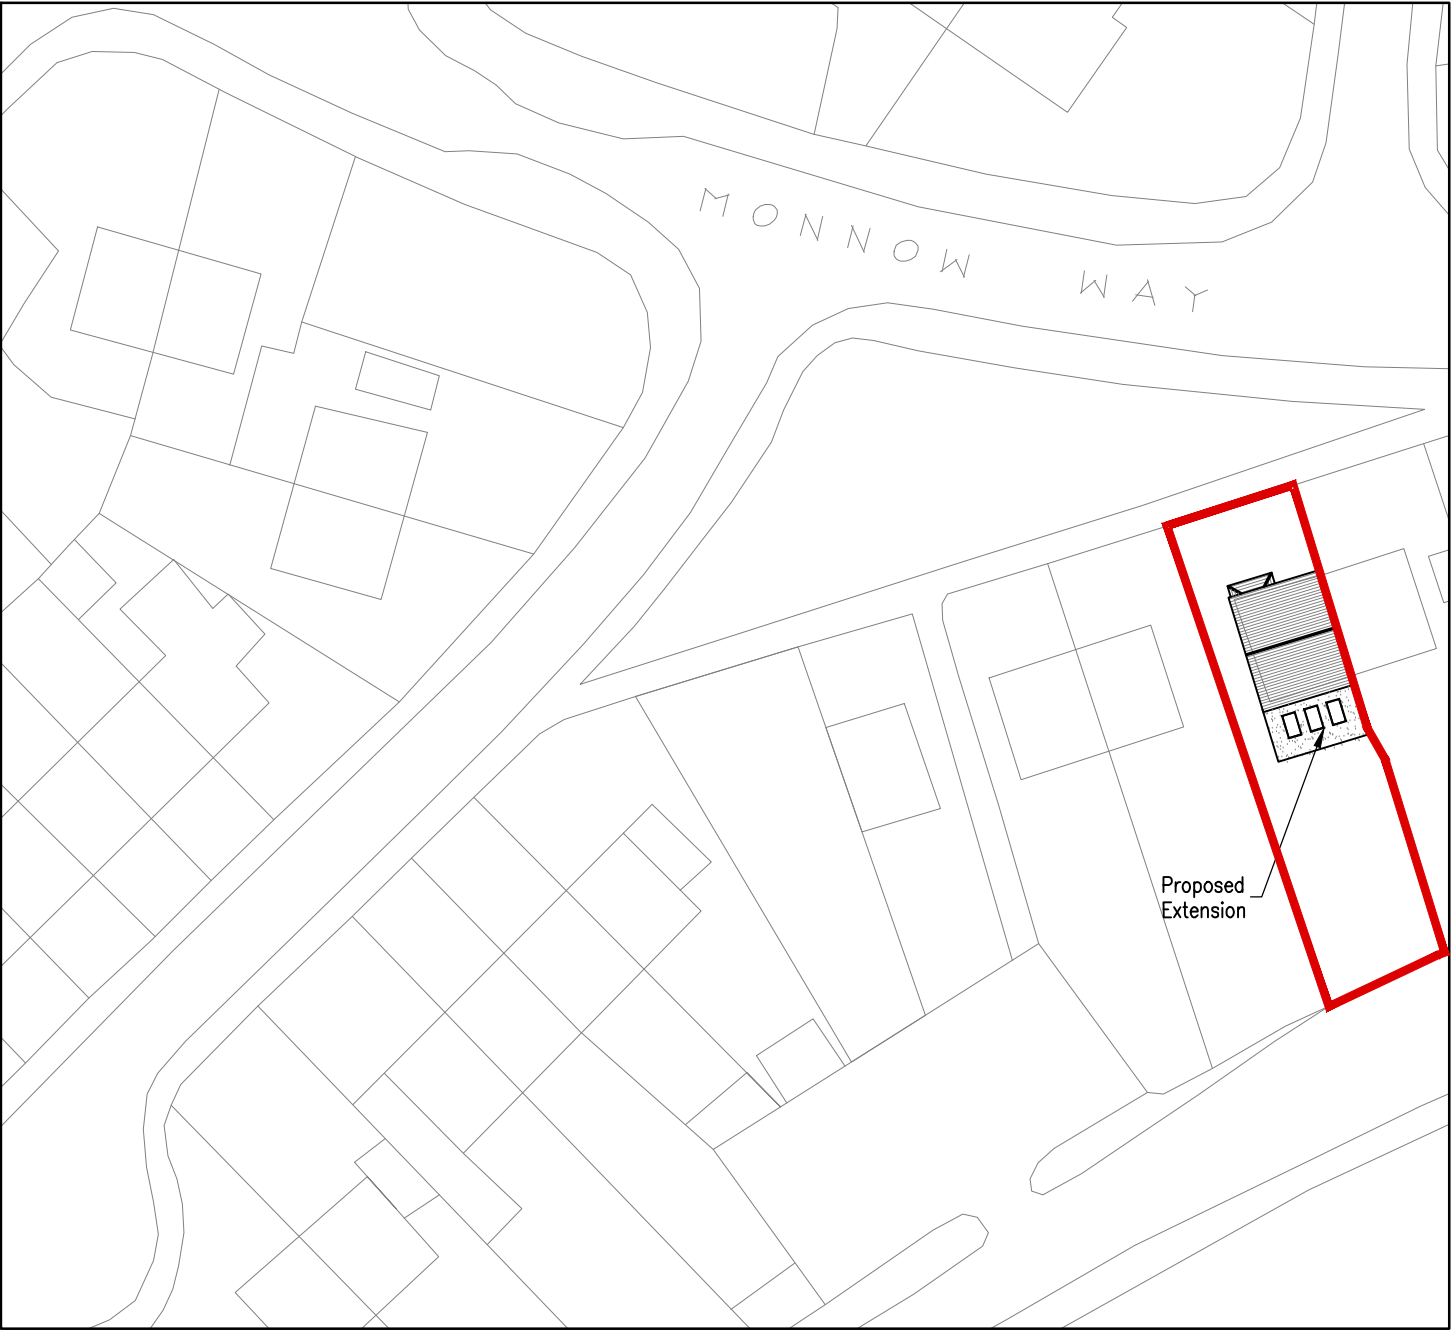

PROPOSED BLOCK PLAN
Scale 1:500

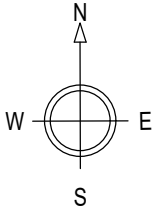

Site Boundary

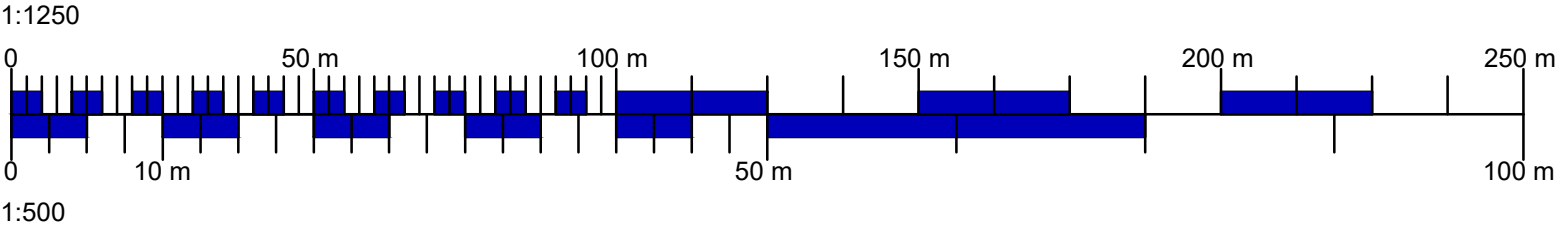

PLANNING ISSUE

Rev	Date	Description	Dwn	Chk
Rev.	Date.	Amendment.	Drawn	Checked

PROJECT
Mr B Ash
239 Monnow Way, Bettws
Newport, NP20 7RX

TITLE
Proposed Single Storey Rear Extension
Site Location Plan and Block Plan

SCALE	DATE	DRAWN BY	CHECKED BY
AS SHOWN @ A3	June 25	NM	PG

JOB NO.	DRAWING NO.	REVISION
NM/0604/2520	200-01	

