


Total capacity: 4,579 m³
Working capacity (excluding freeboard): 3,526 m³
Rainfall on lagoon (6.5 months): 989 m³
Working capacity after rainfall: 2,537 m³

PUMPED SLURRY TRANSFER PIPE WITH SCOUR PROTECTION TO INTERNAL LAGOON BANK

HSE COMPLIANT SAFETY FENCE TO PERIMETER

EXTERNAL EMBANKMENTS AND BANKTOP FINISHED WITH TOPSOIL AND SEEDED WITH GRASS

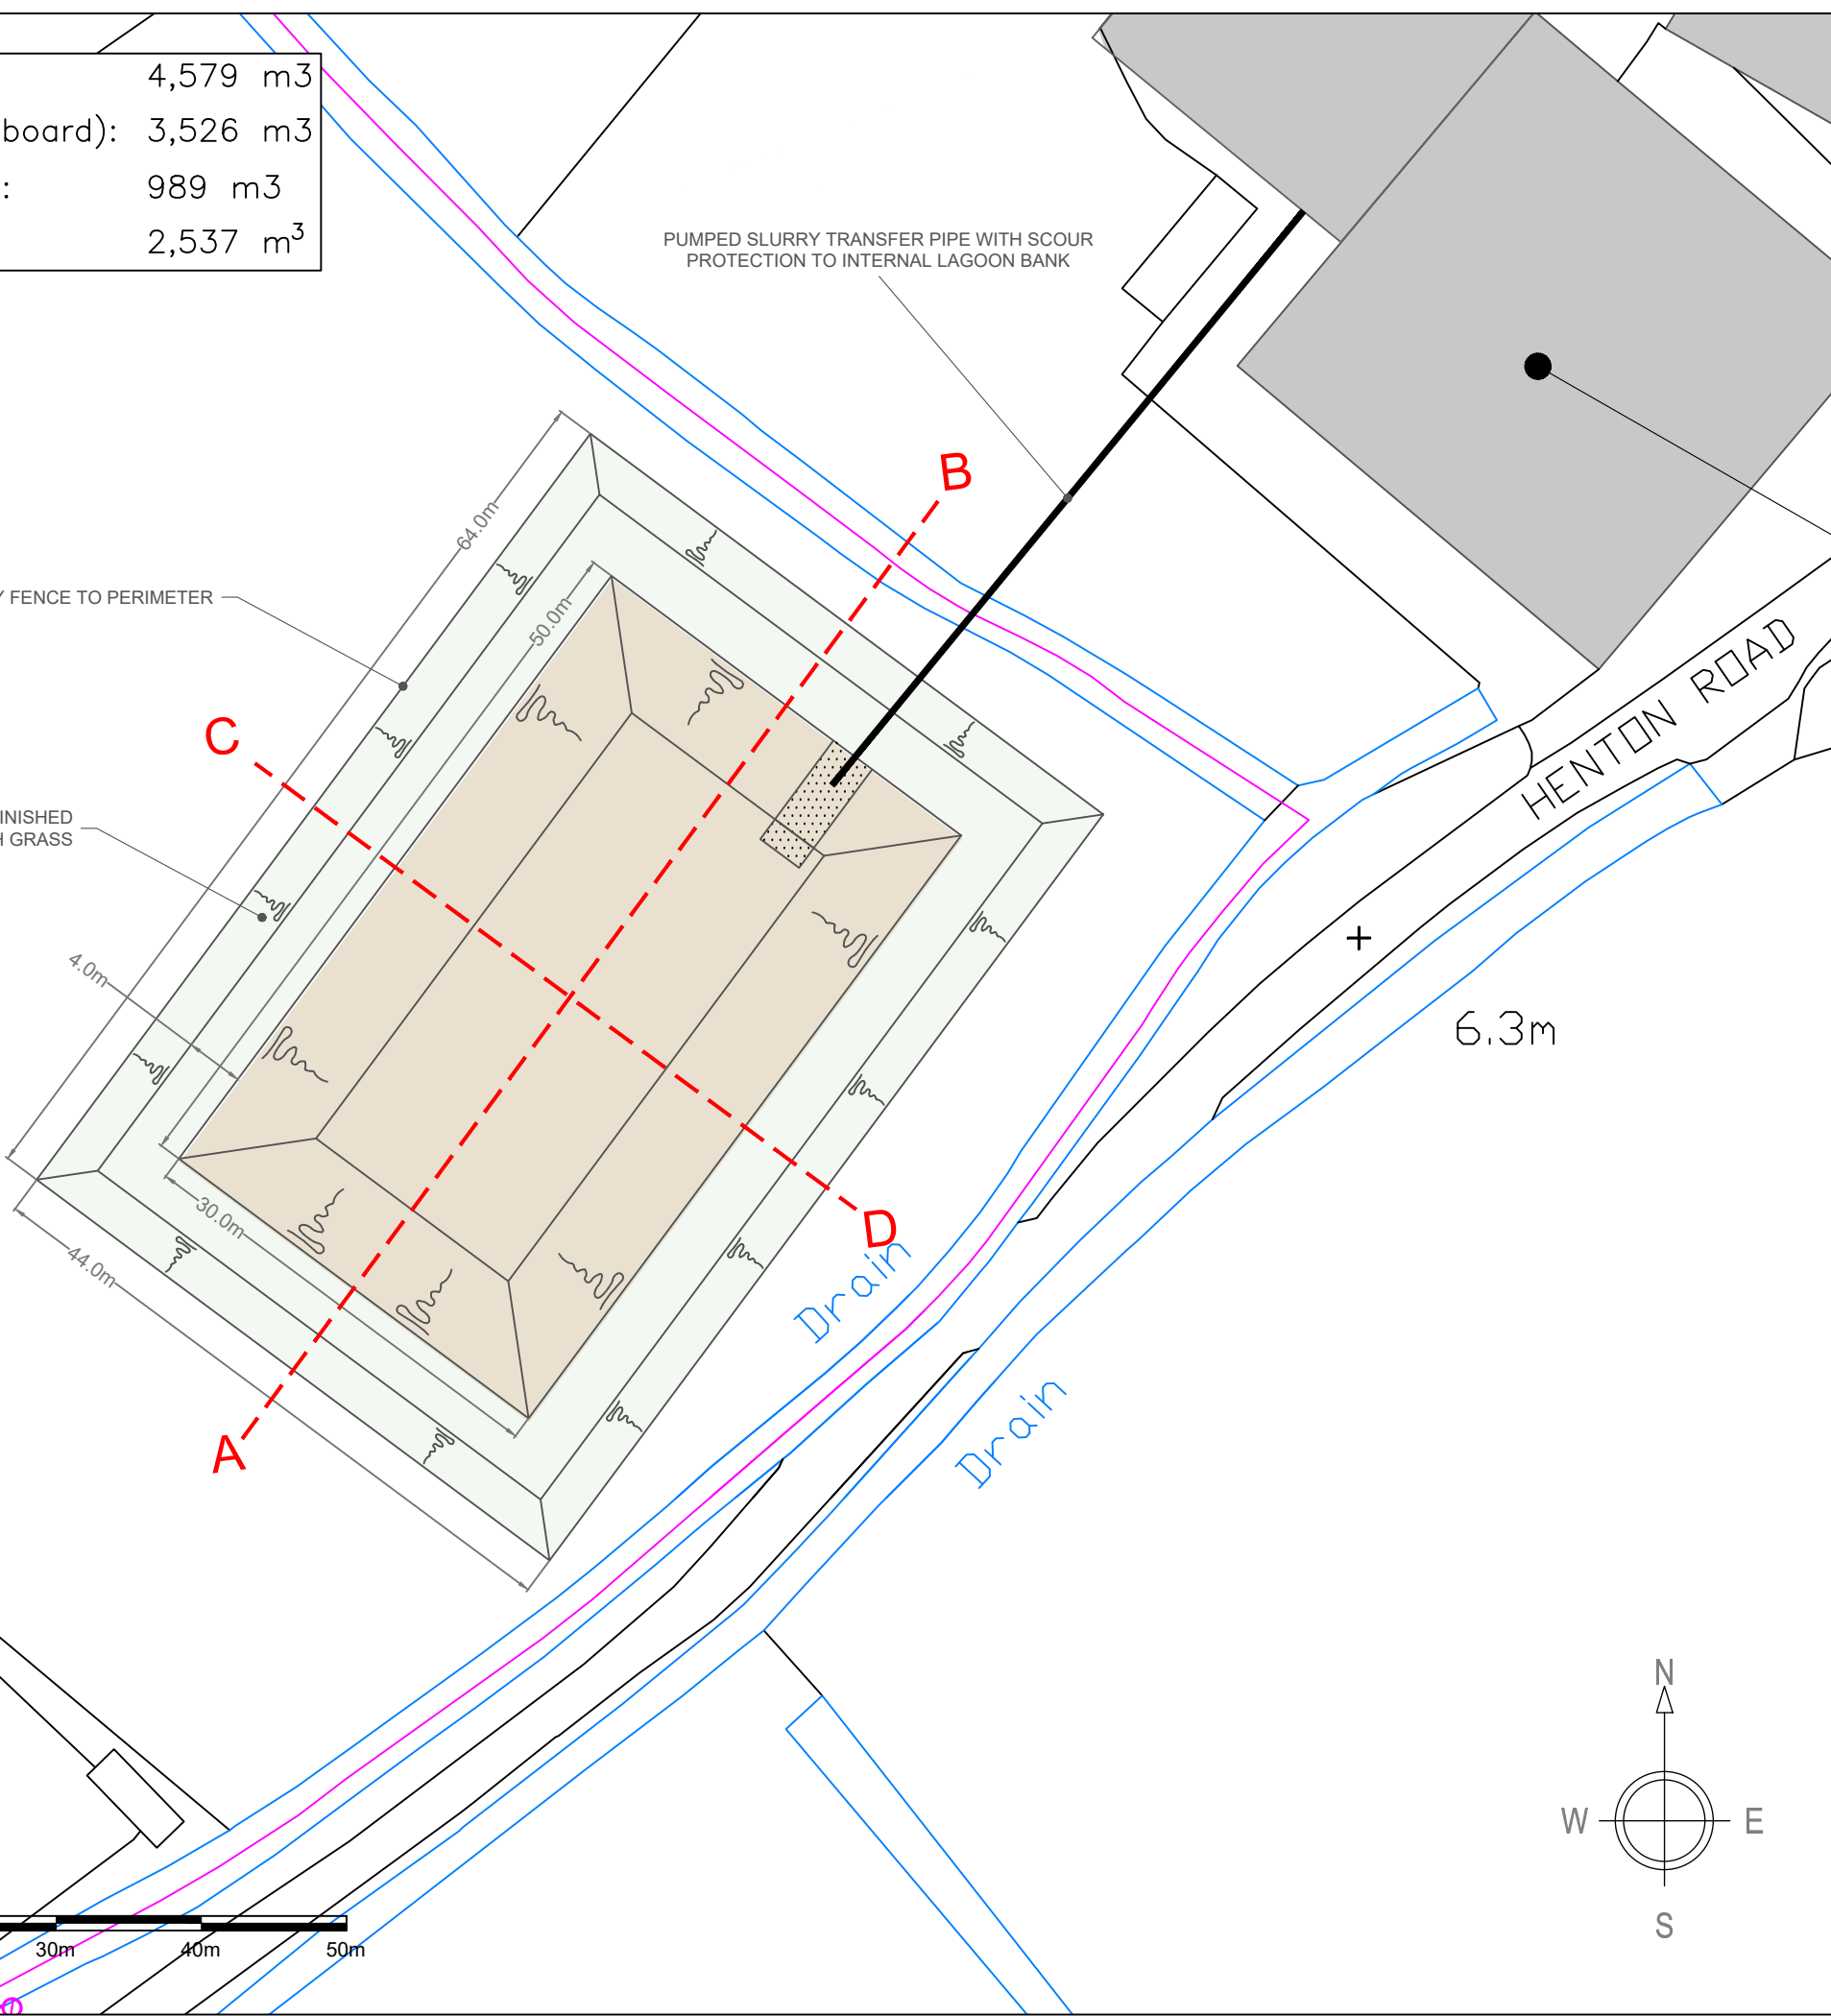

This map is reproduced from Ordnance Survey material with the permission of Ordnance Survey on behalf of the Controller of Her Majesty's Stationery Office © Crown copyright and database rights (2025)

RSK ADAS Licence No. AL100020033.

For reference purposes only. No further copies may be made.

Drawings for planning purposes only.

All Measurements in Metres

Note 1: Levels to Ordnance Datum

Note 2: Detailed structural designs are required prior to any construction works

CLIENT:

SWN Water & Son

PROJECT TITLE:

proposed Slurry Lagoon at Henton Farm

DRAWING TITLE:

Layout Plan

DRAWING NO:

1011720 / B / 04

SHEET SIZE: A3

VERSION: 2

Drawn by:

SJ 18/06/2026

Checked by:

CB 24/02/2026



RSK ADAS Ltd,
CEFN LLAN SCIENCE PARK
ABERYSTWYTH SY23 3AH
Tel: 01974 847000