
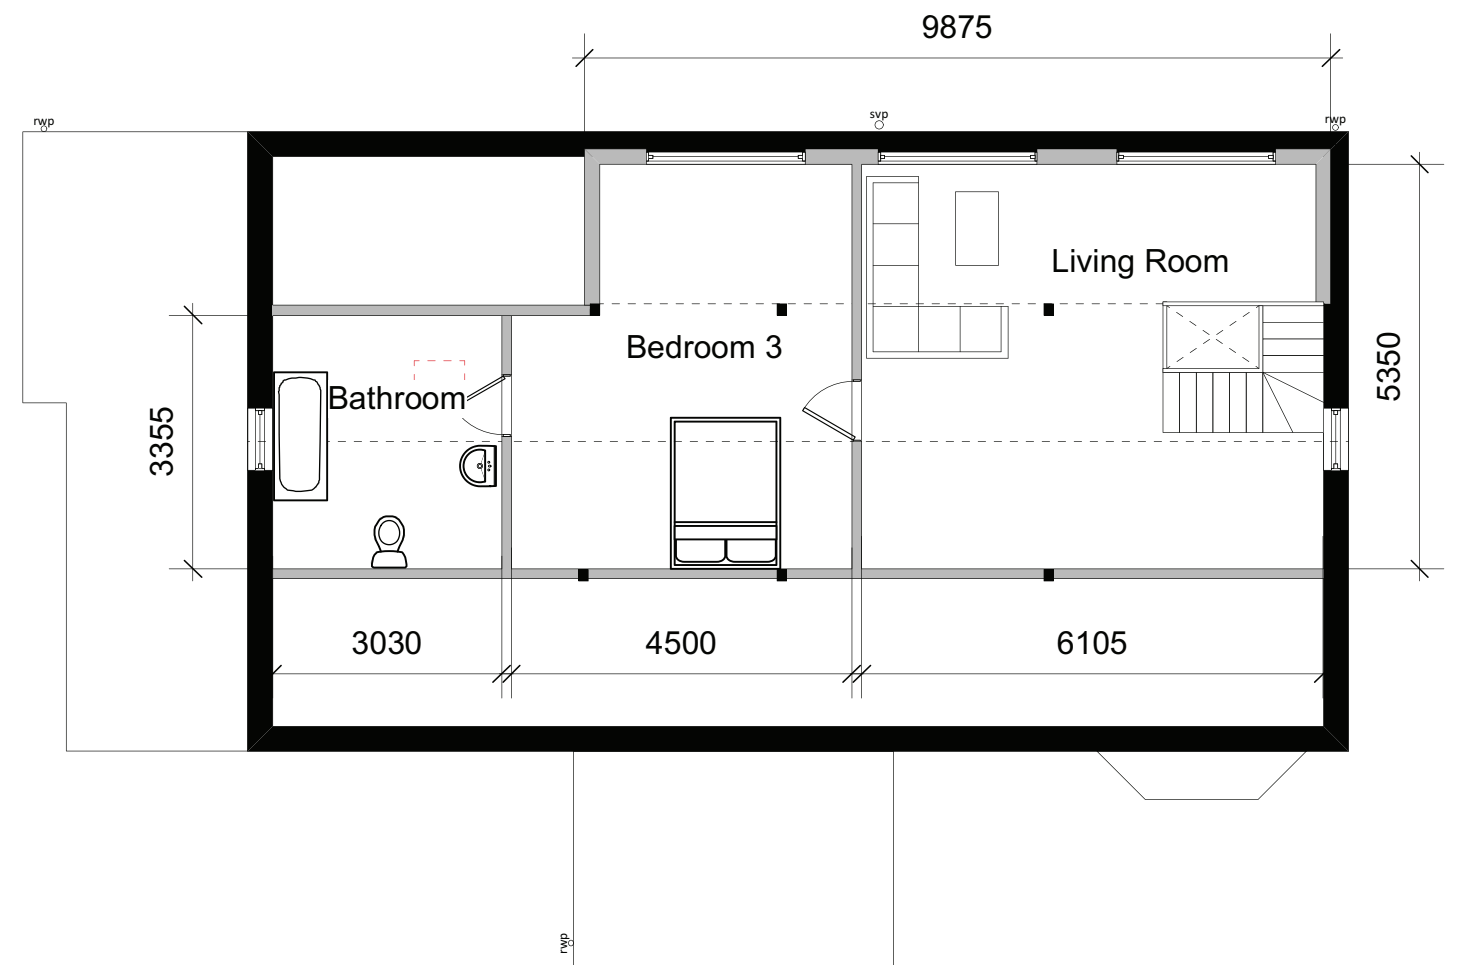


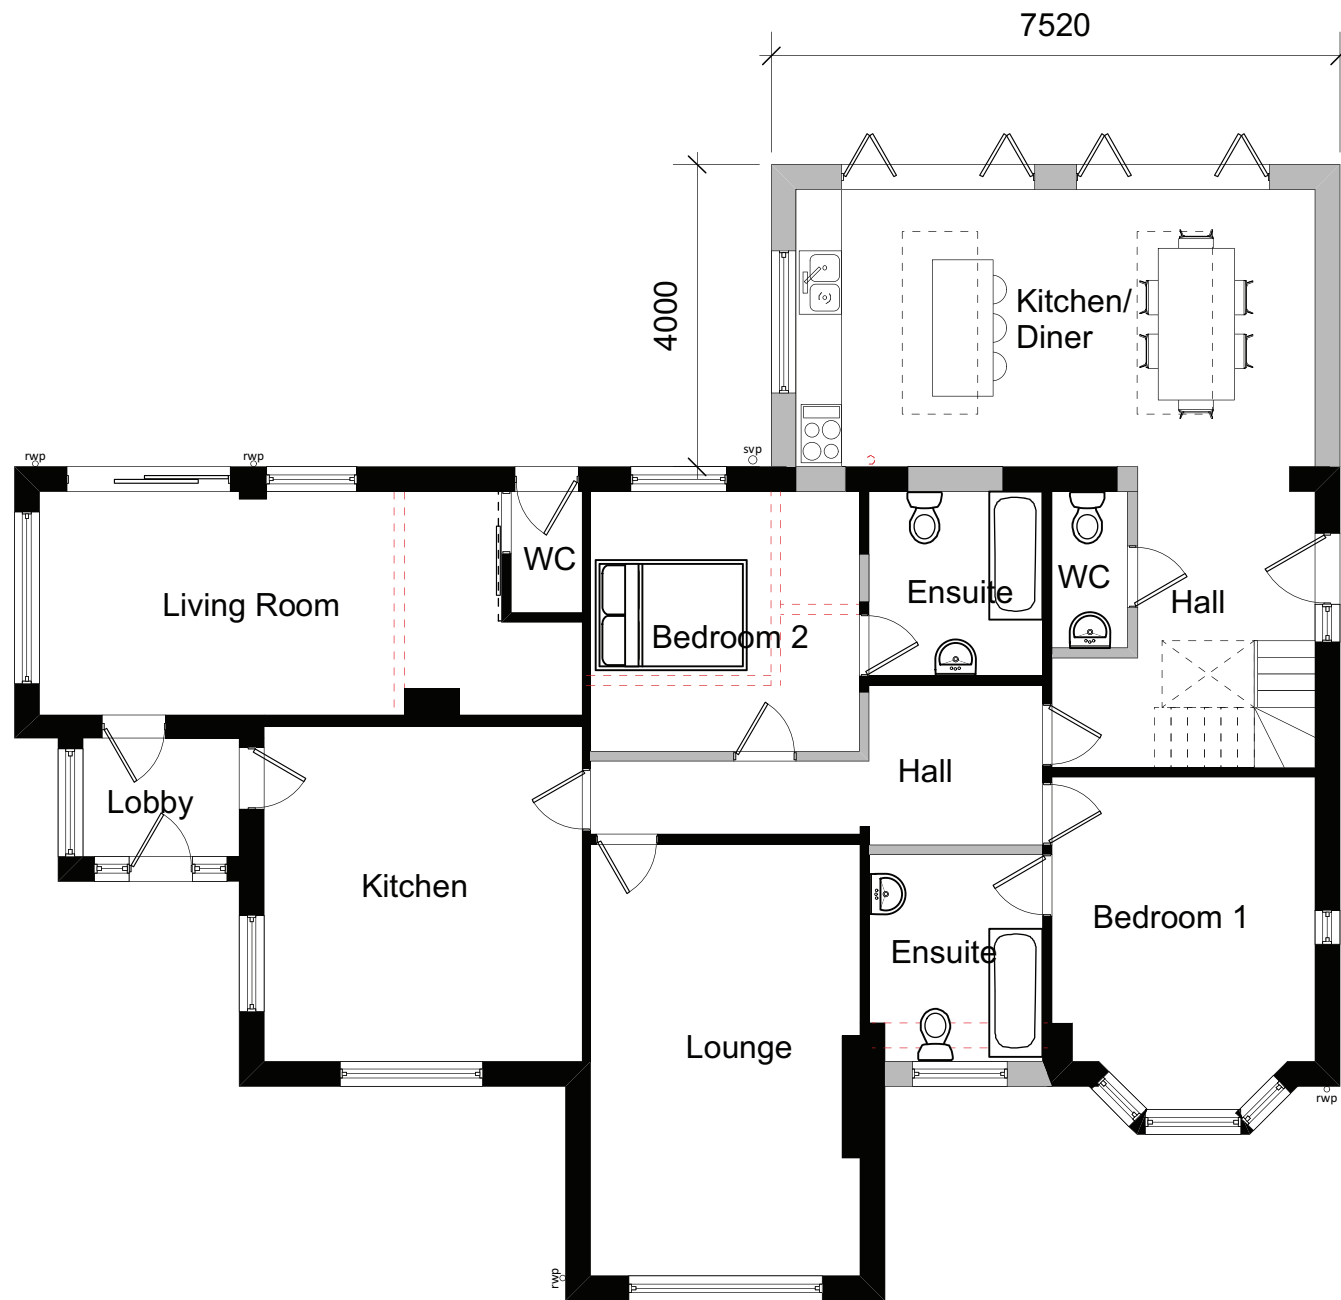

Skerryvore Designs Ltd
Sexton's Tower
2 Caerphilly Road
Bassaleg,
Newport,
NP10 8LE.
Phone **01633 897922**
Mobile **07816 934352**
steve_groucott@hotmail.com

JOB
TITLE St Helens,
Chapel Road,
Goldcliff, Newport,
NP18 2AW

DRAWING
TITLE Existing and
Proposed Plan

DRAWING No. SD1226-03

SCALE 1:100 @ A3

DATE March 2026