



1 : 100

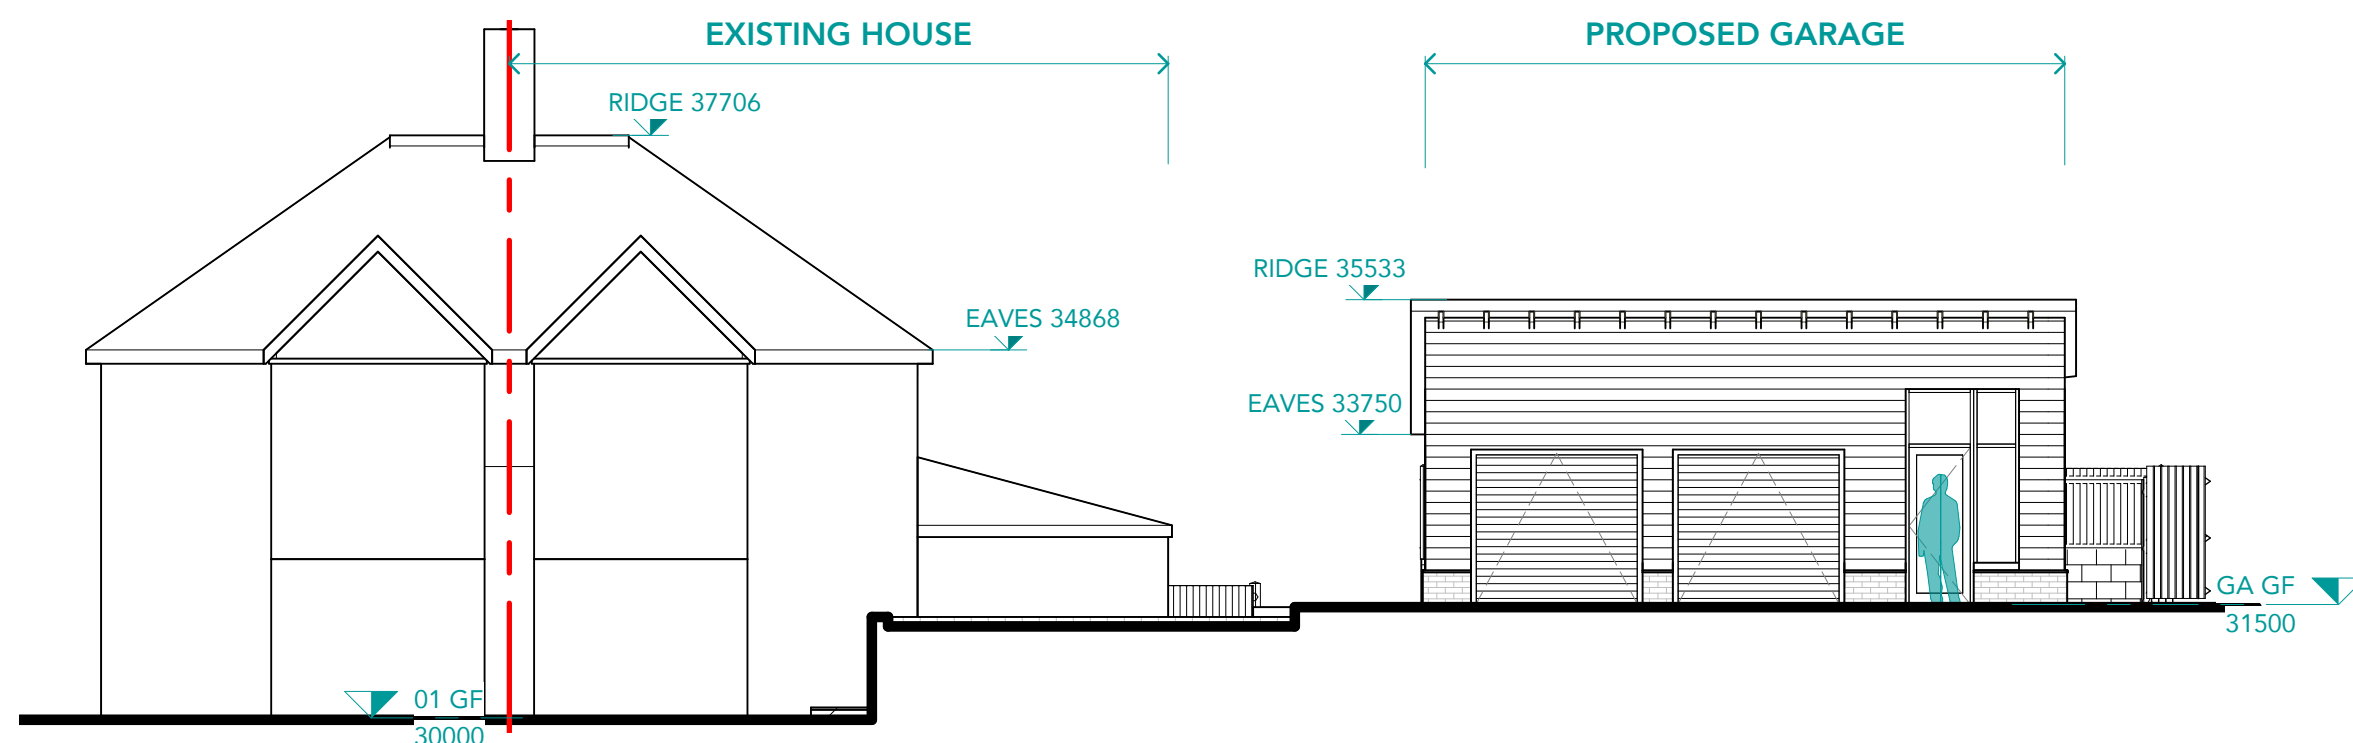


1 : 50

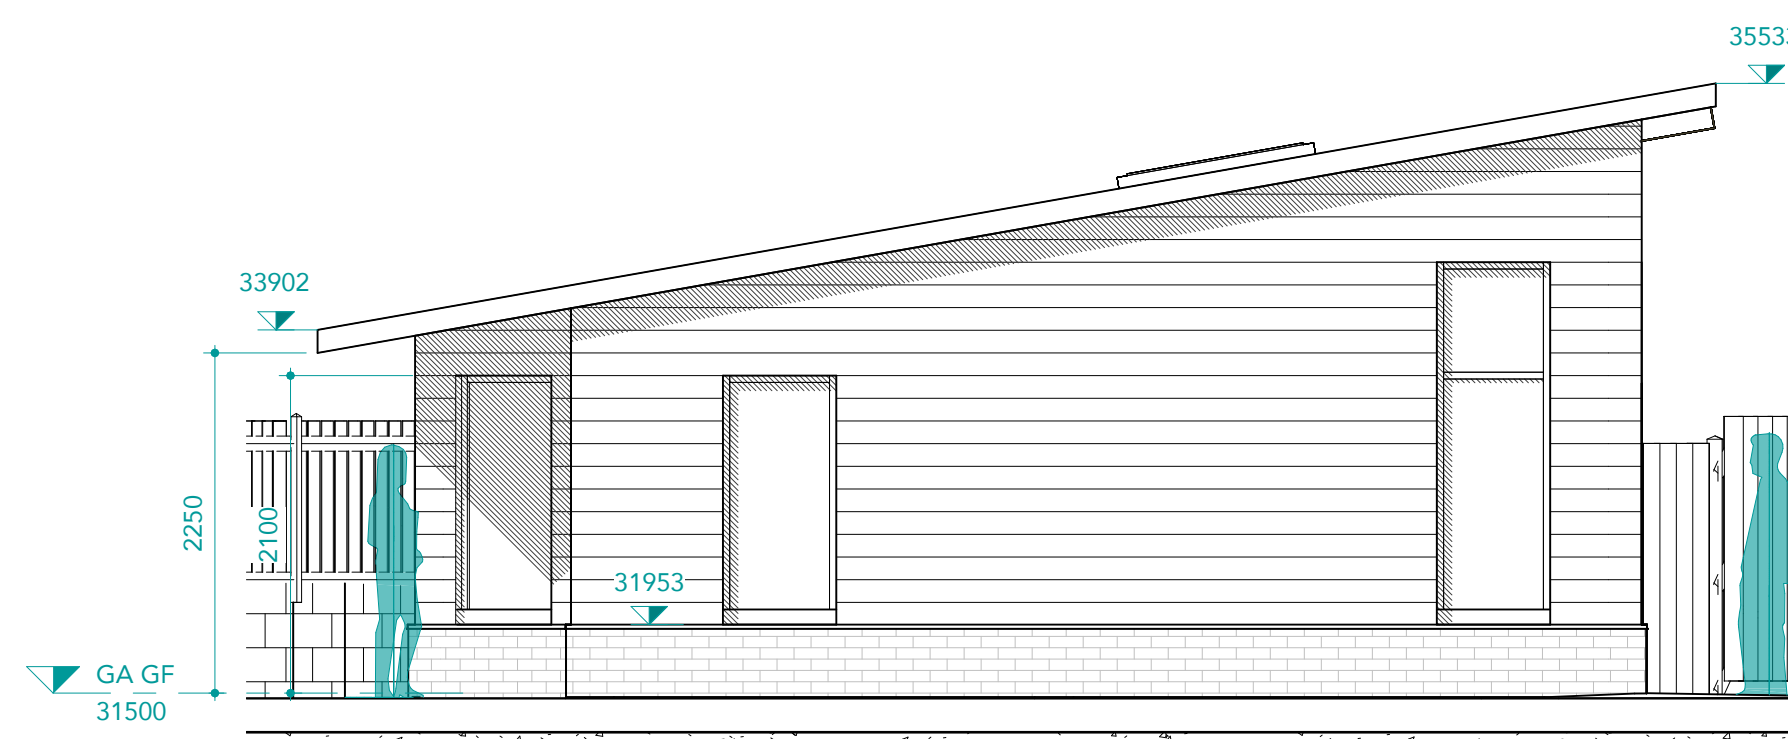


1 : 50




1 : 50

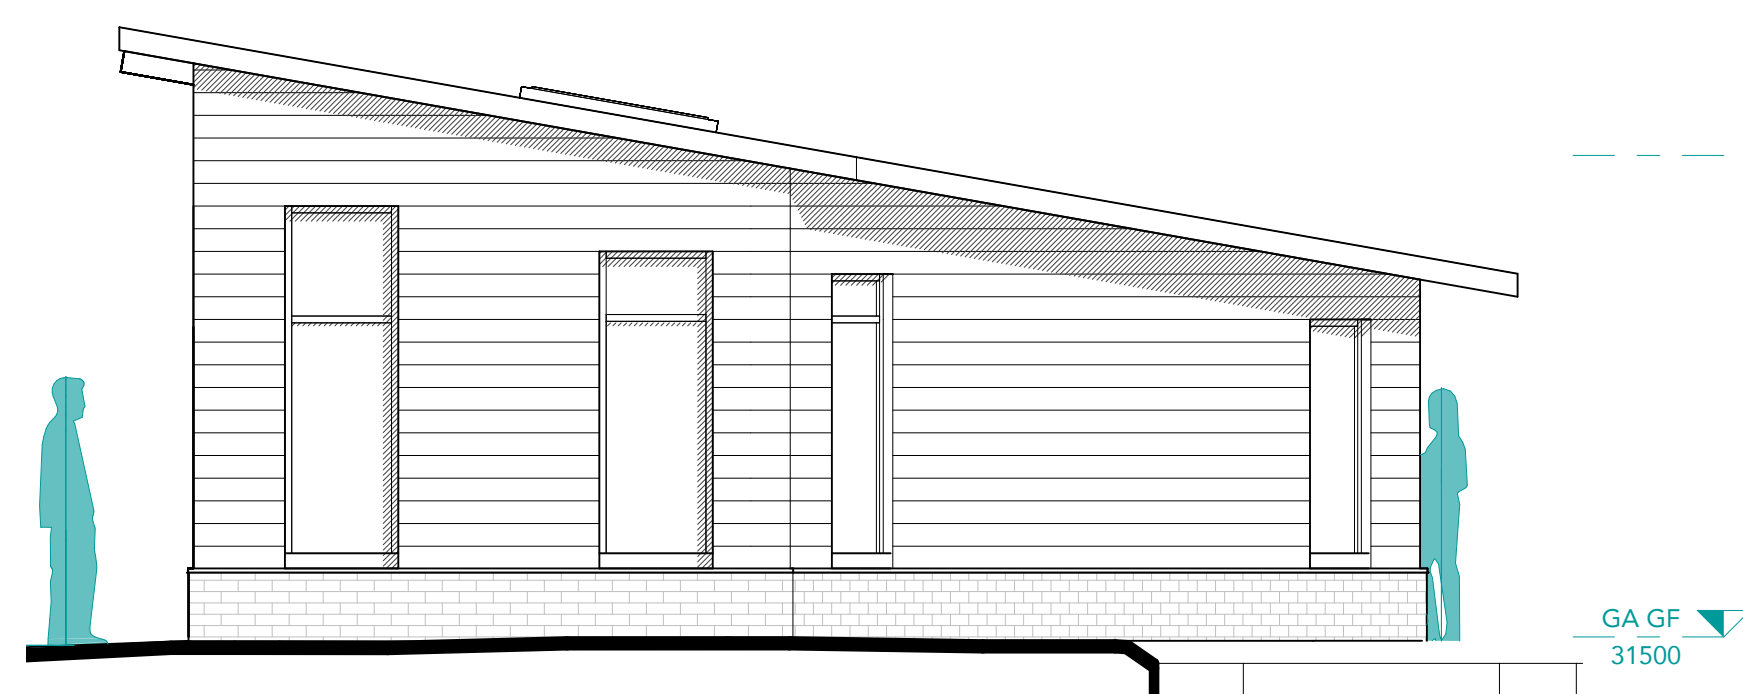


1 : 50

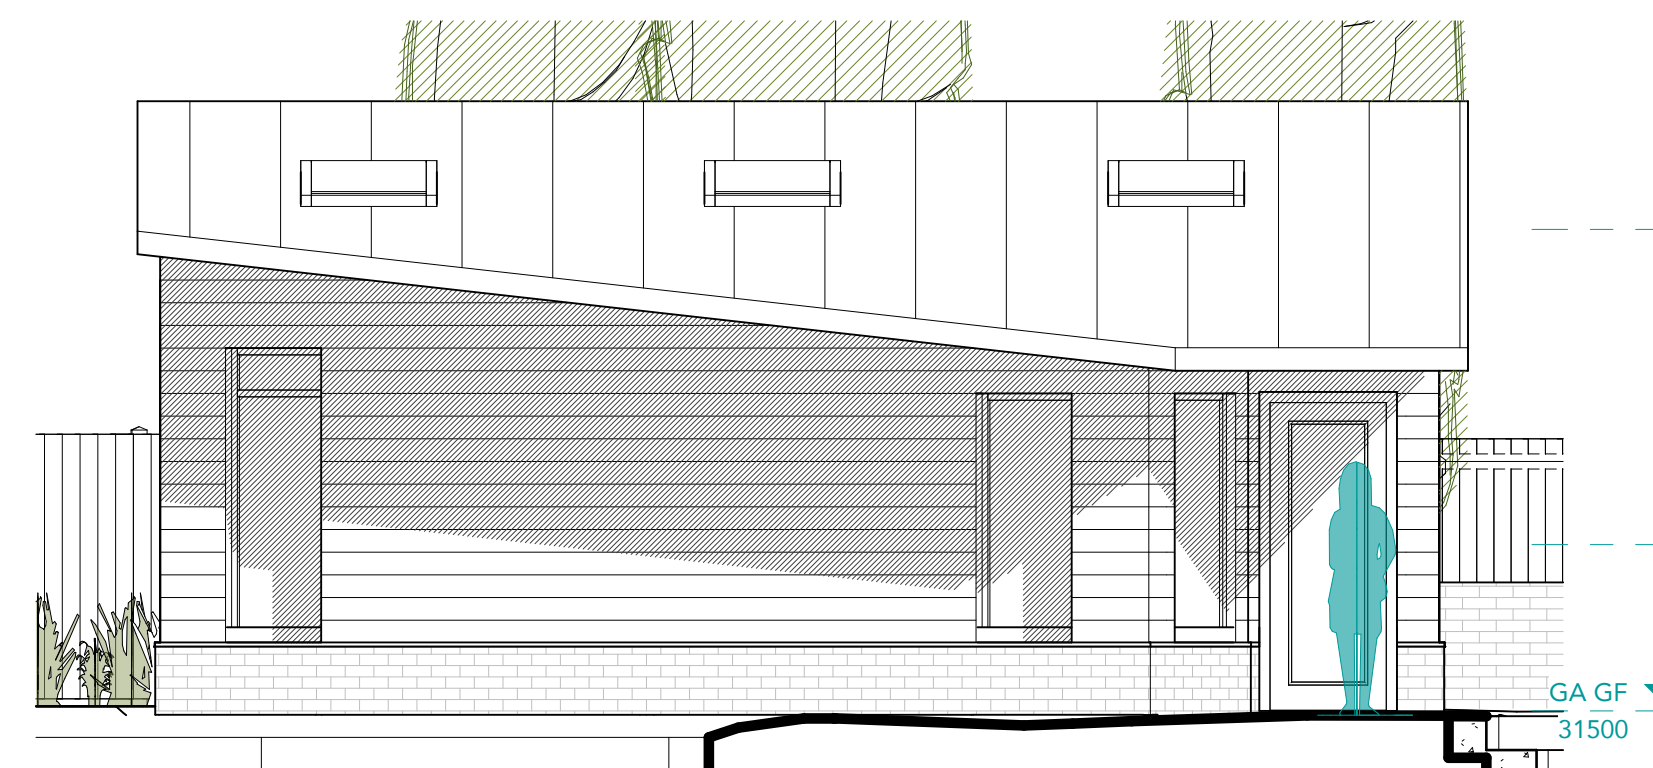

1 : 50

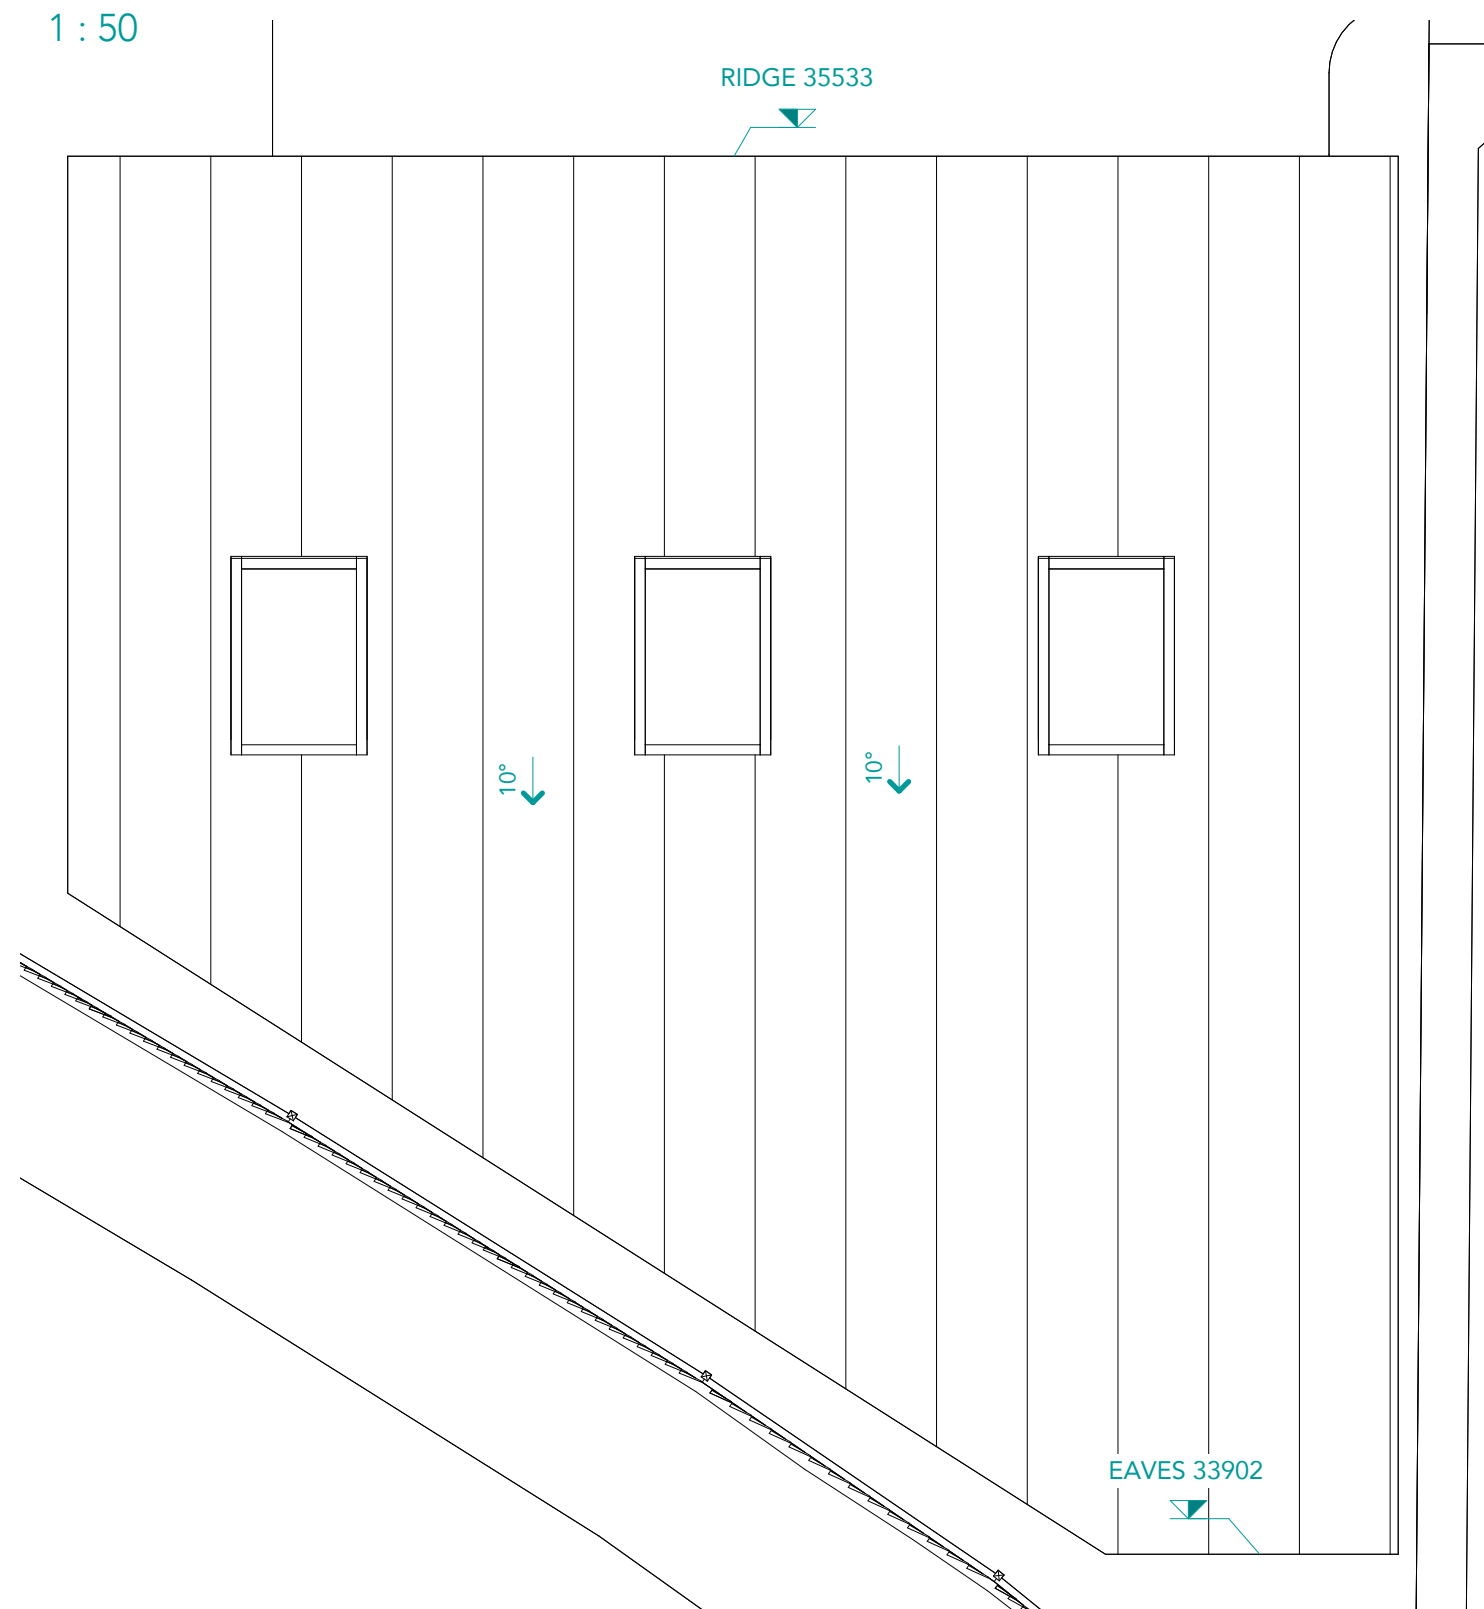

1 : 50

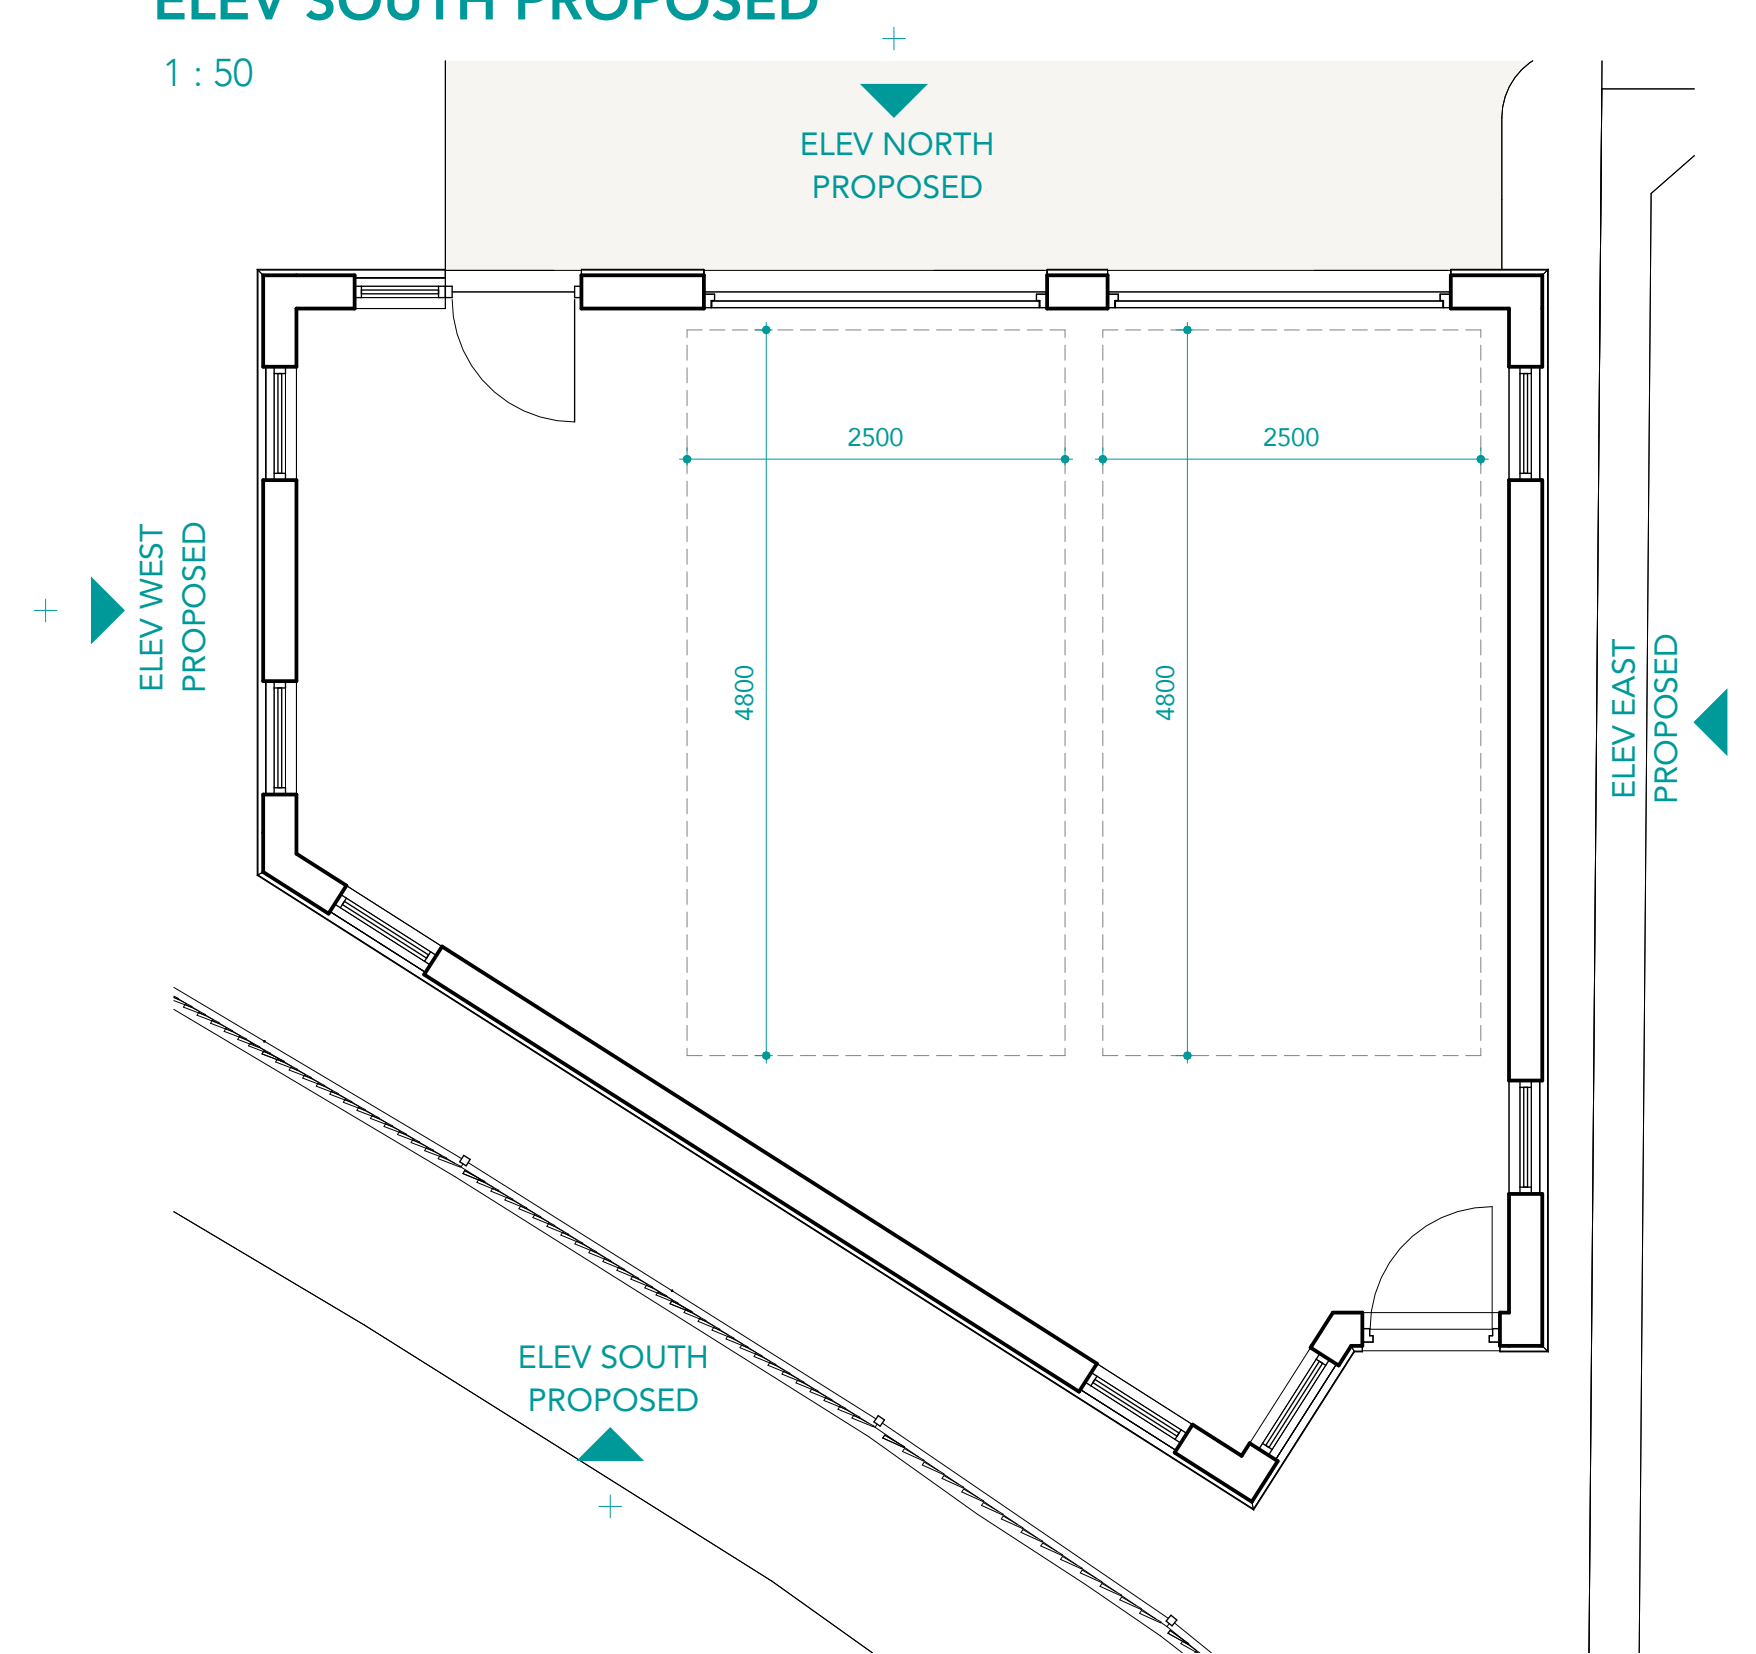

WALLS:

- BRICK UP TO DPC / WINDOW CILL
- FIBRE CEMENT HORIZONTAL CLADDING ABOVE DPC/WINDOW CILL

FASCIA:

- FIBRE CEMENT

WINDOWS:

- ALUMINIUM

ROOF:

- STANDING SEAM METAL

RAINWATER GOODS:

- ALUMINIUM

Project 2608

MRS + MR HAYES
2 Ringwood Avenue
Newport, NP19 9PW

Revisions

[illegible]

Notes

North



Scale As indicated • A1

PROPOSED GARAGE

PL002

A

sheet no.

rev