




EXISTING

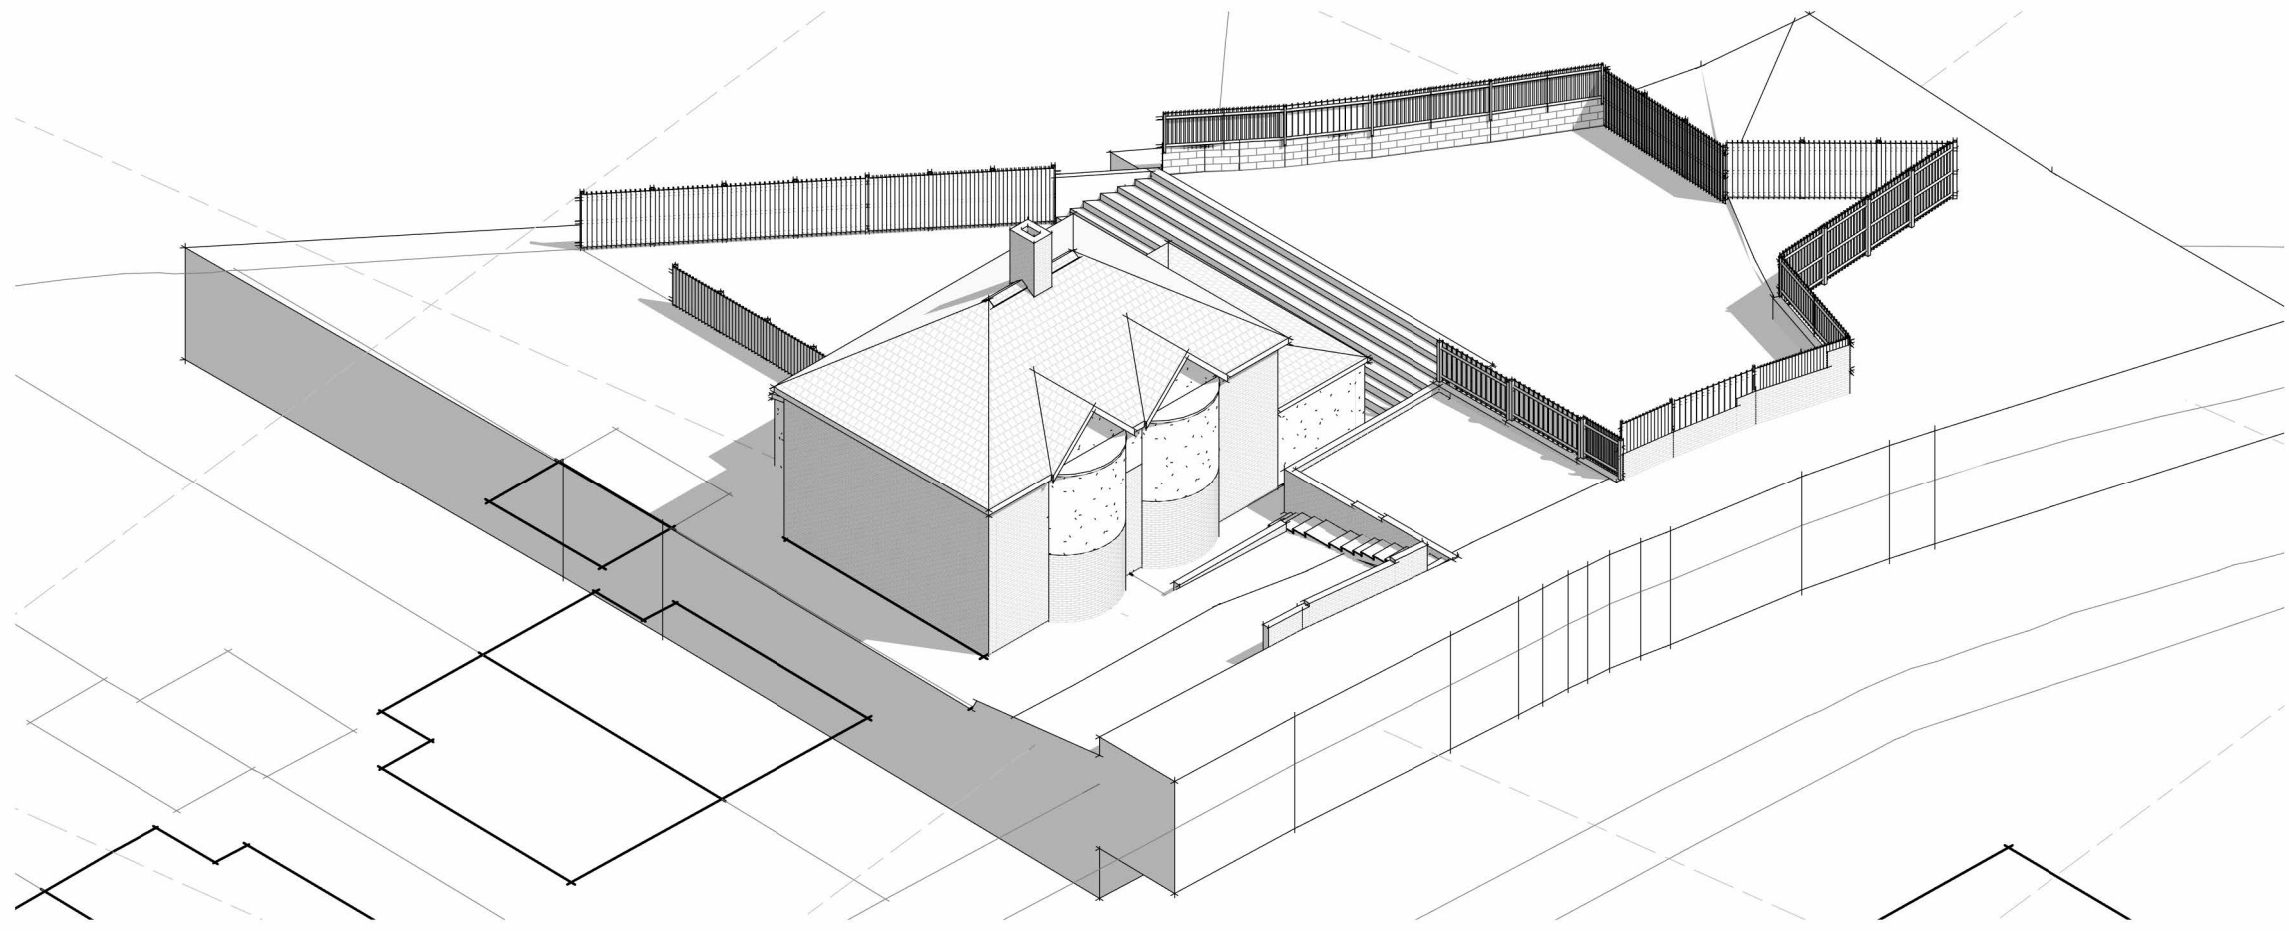


NORTH EAST

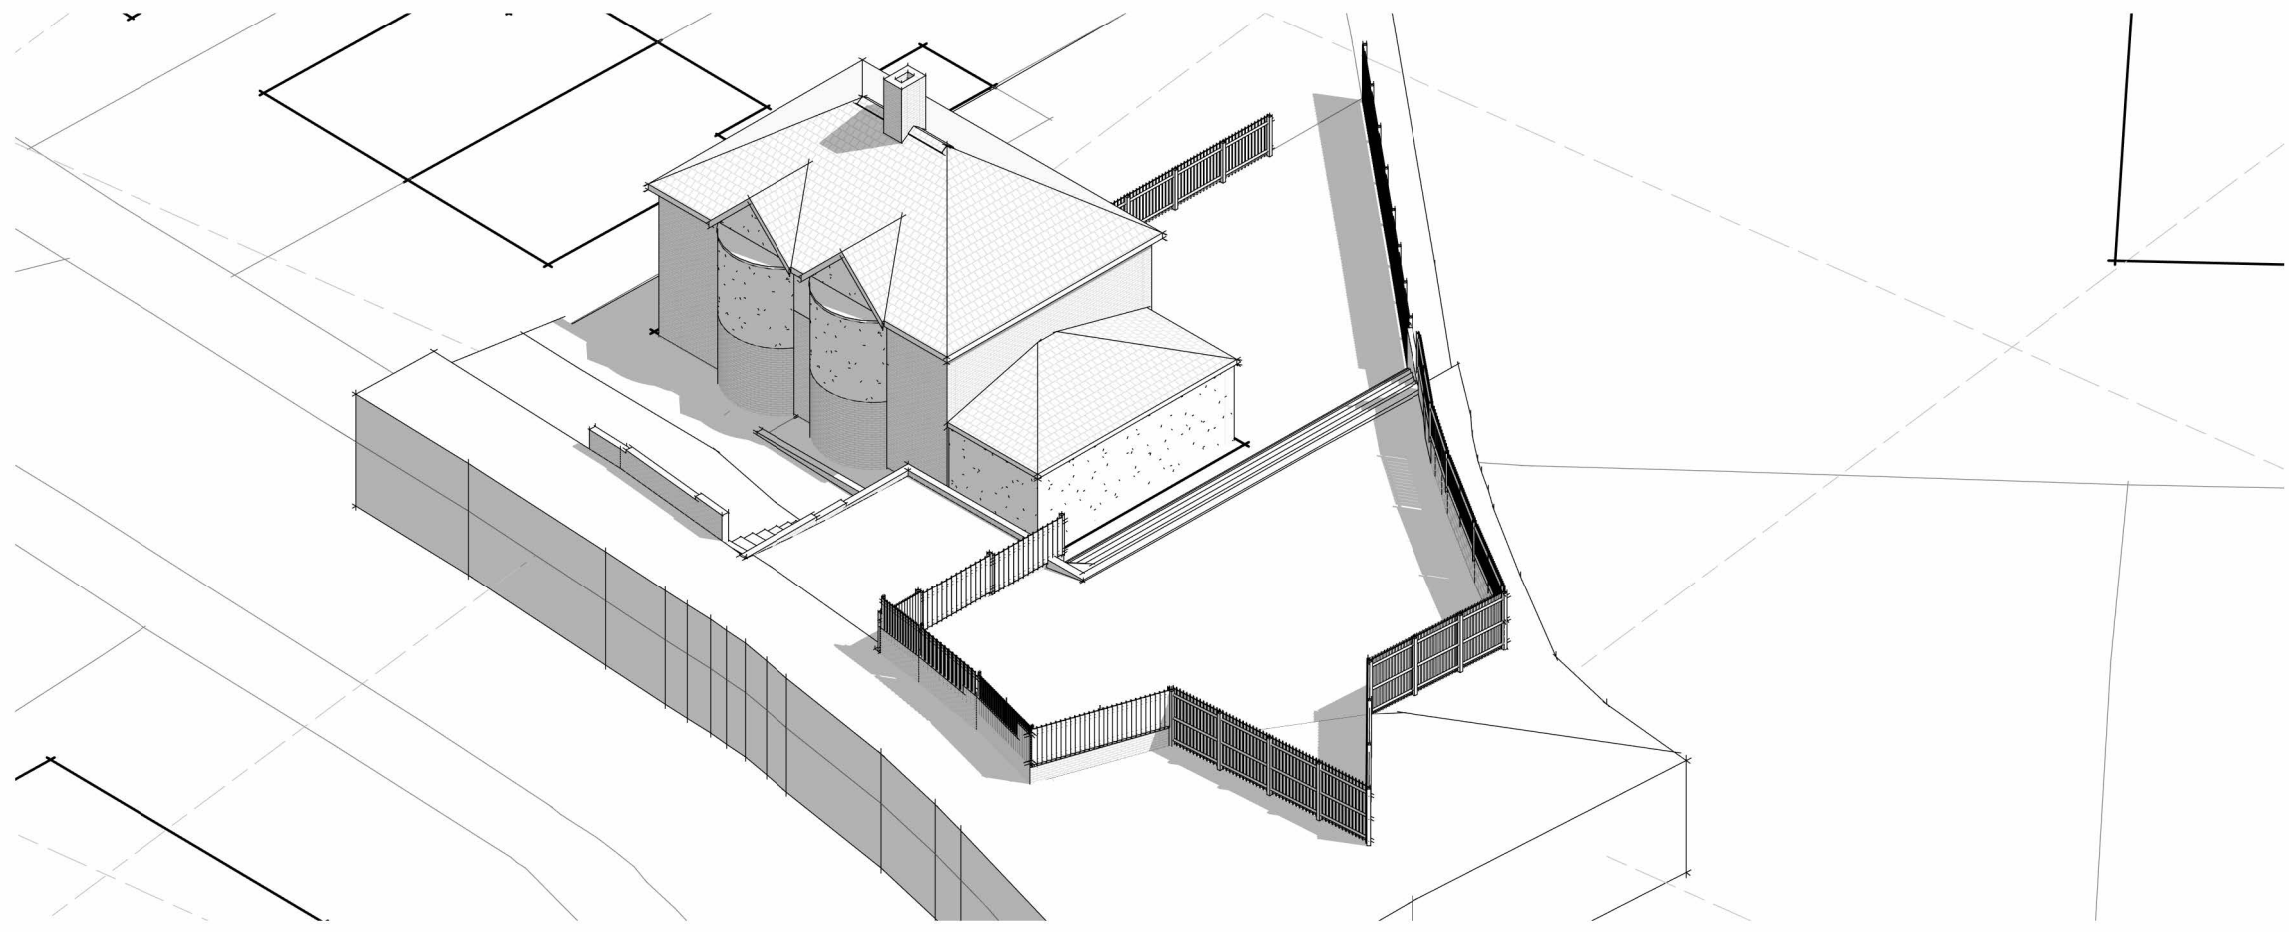

NORTH WEST

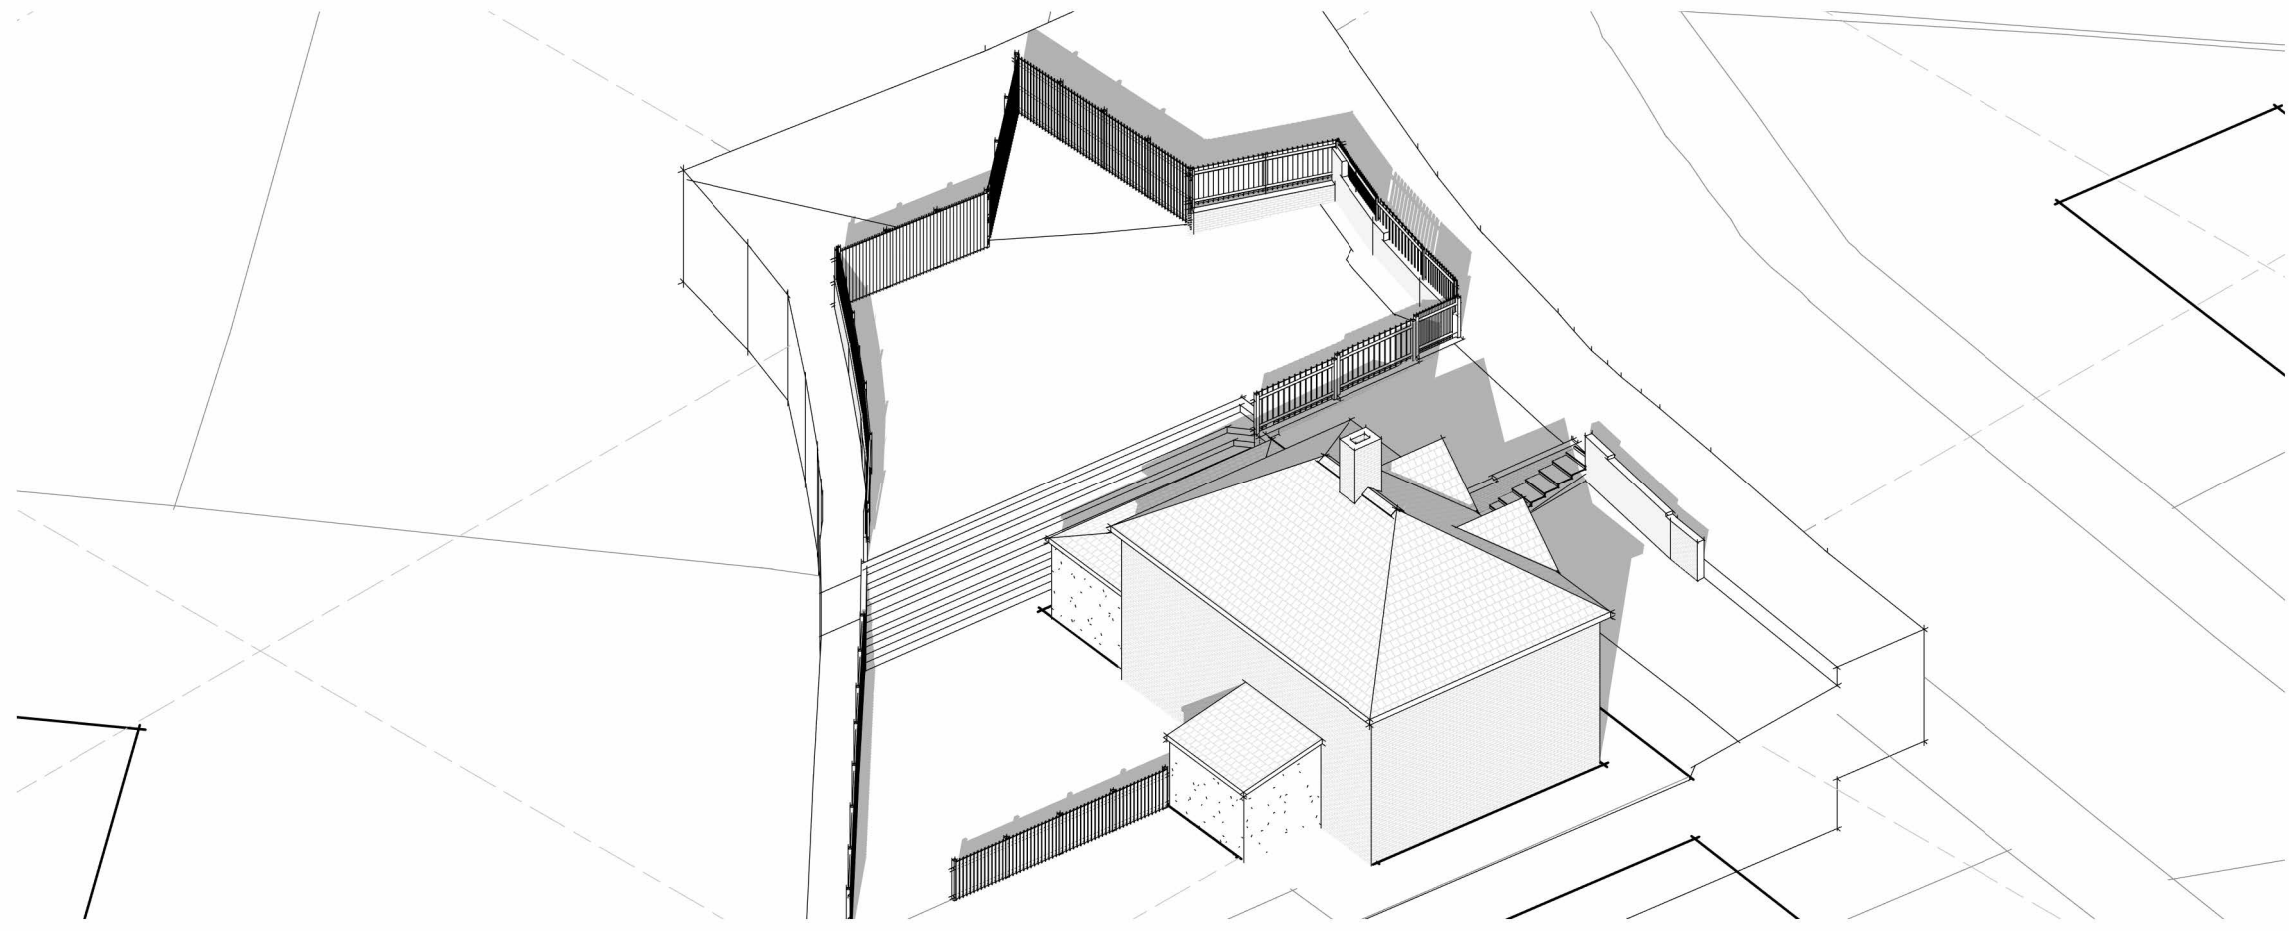


SOUTH EAST

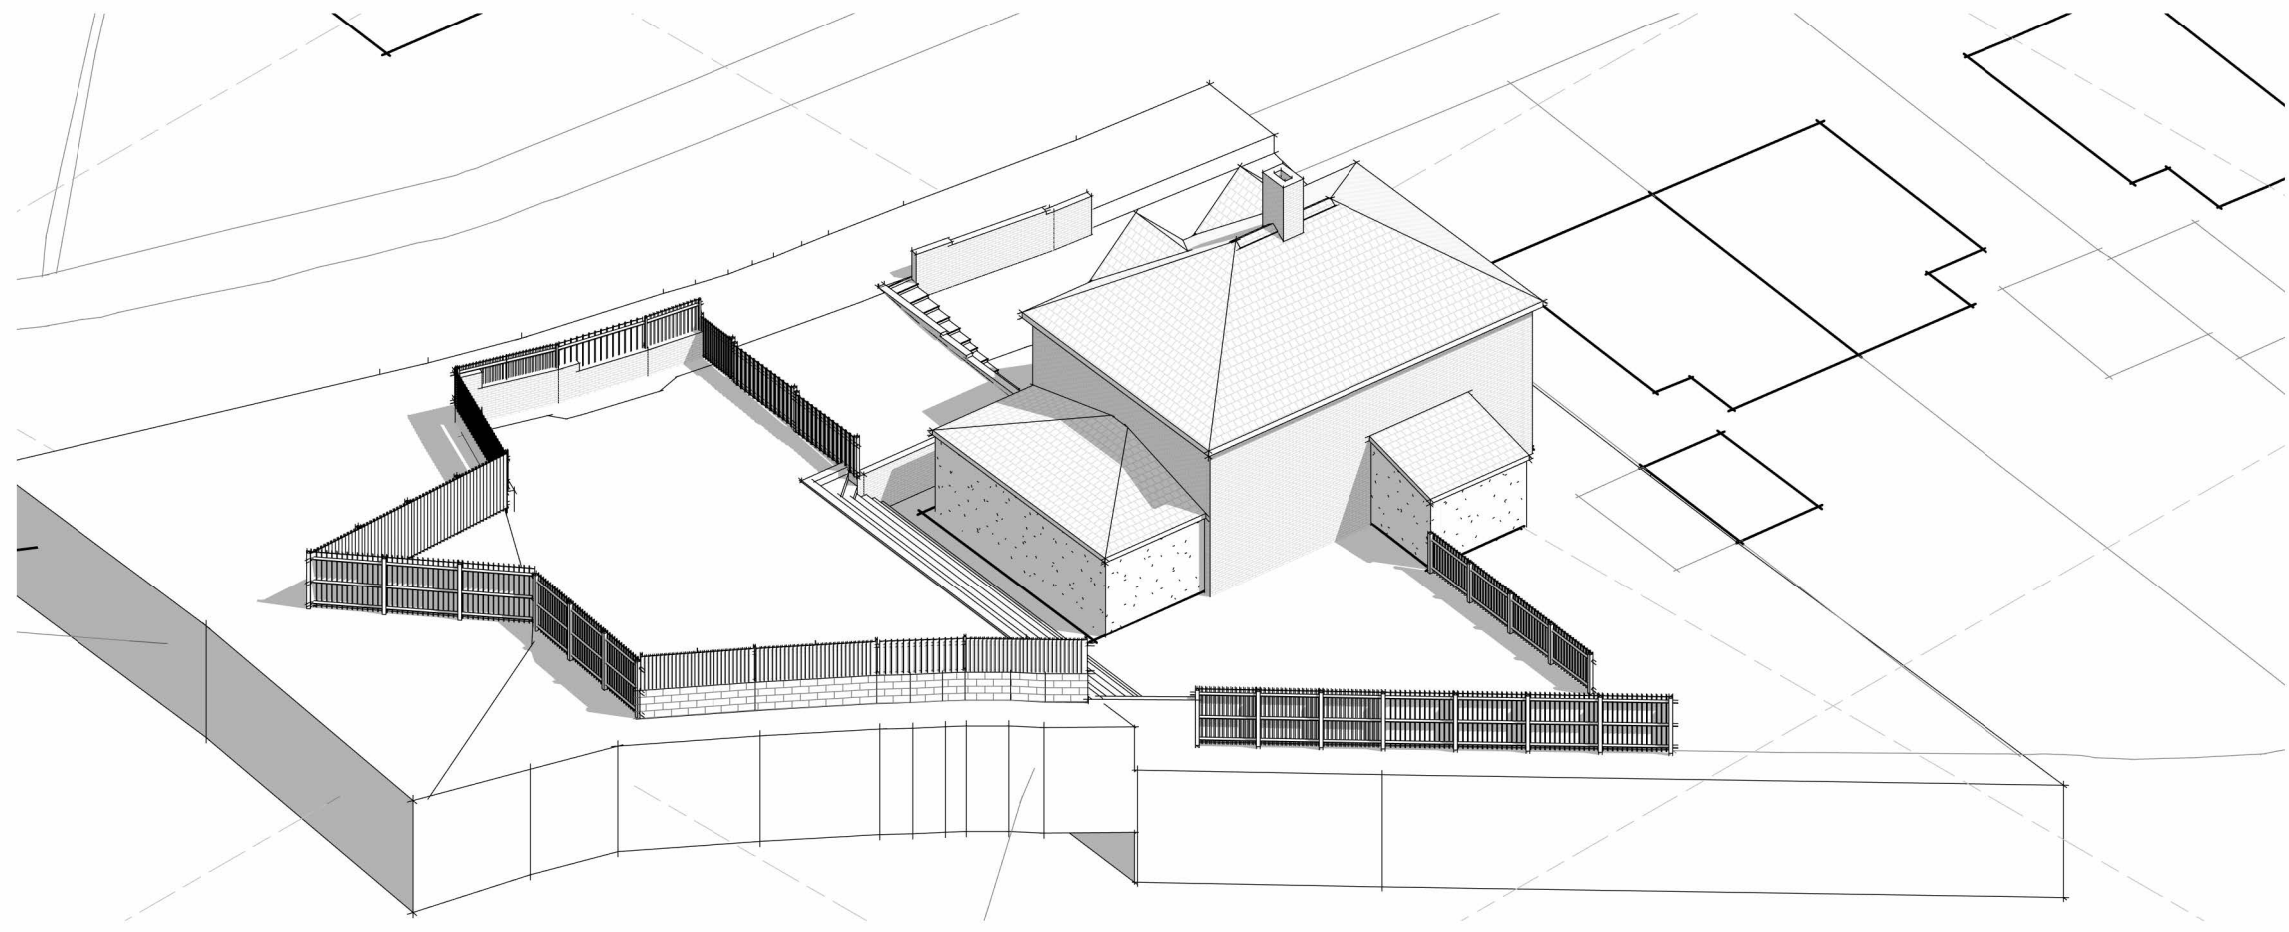


SOUTH WEST


PROPOSED

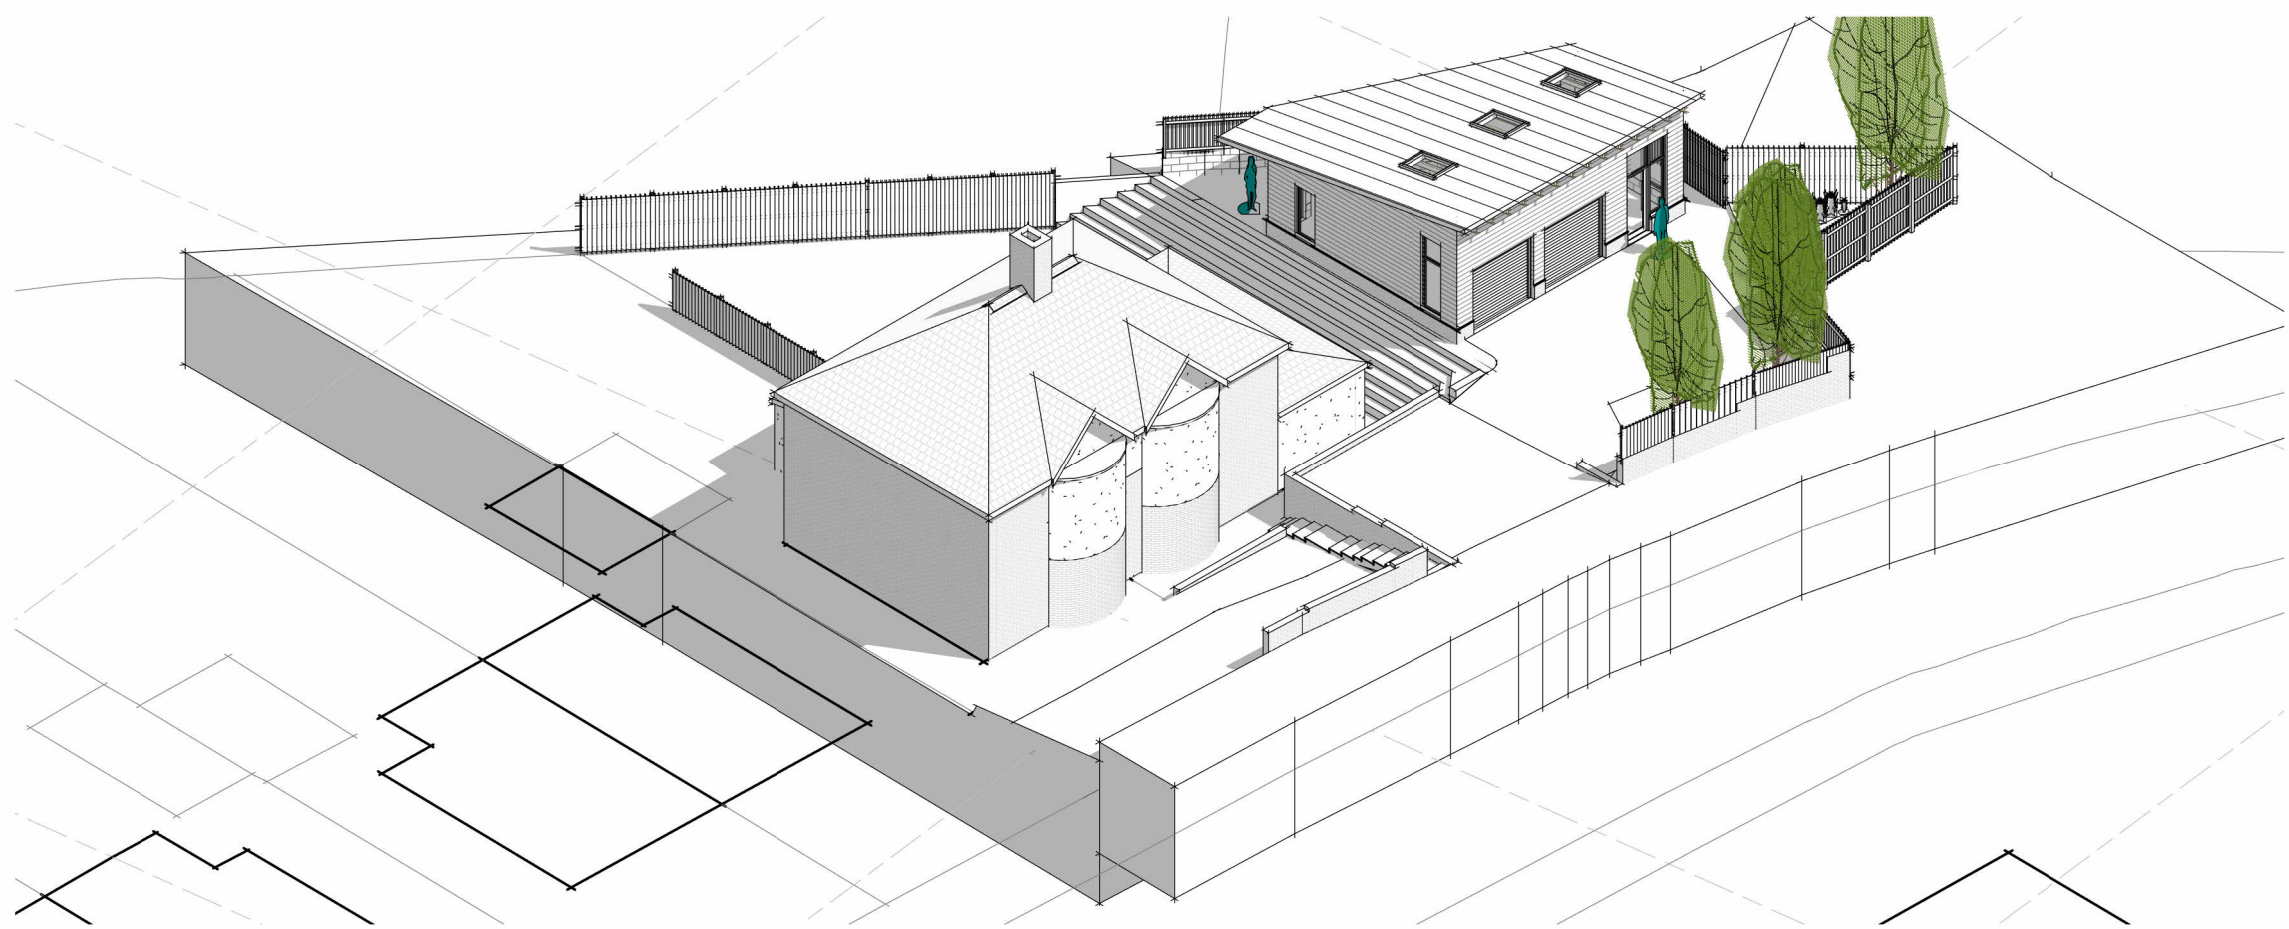


NORTH EAST

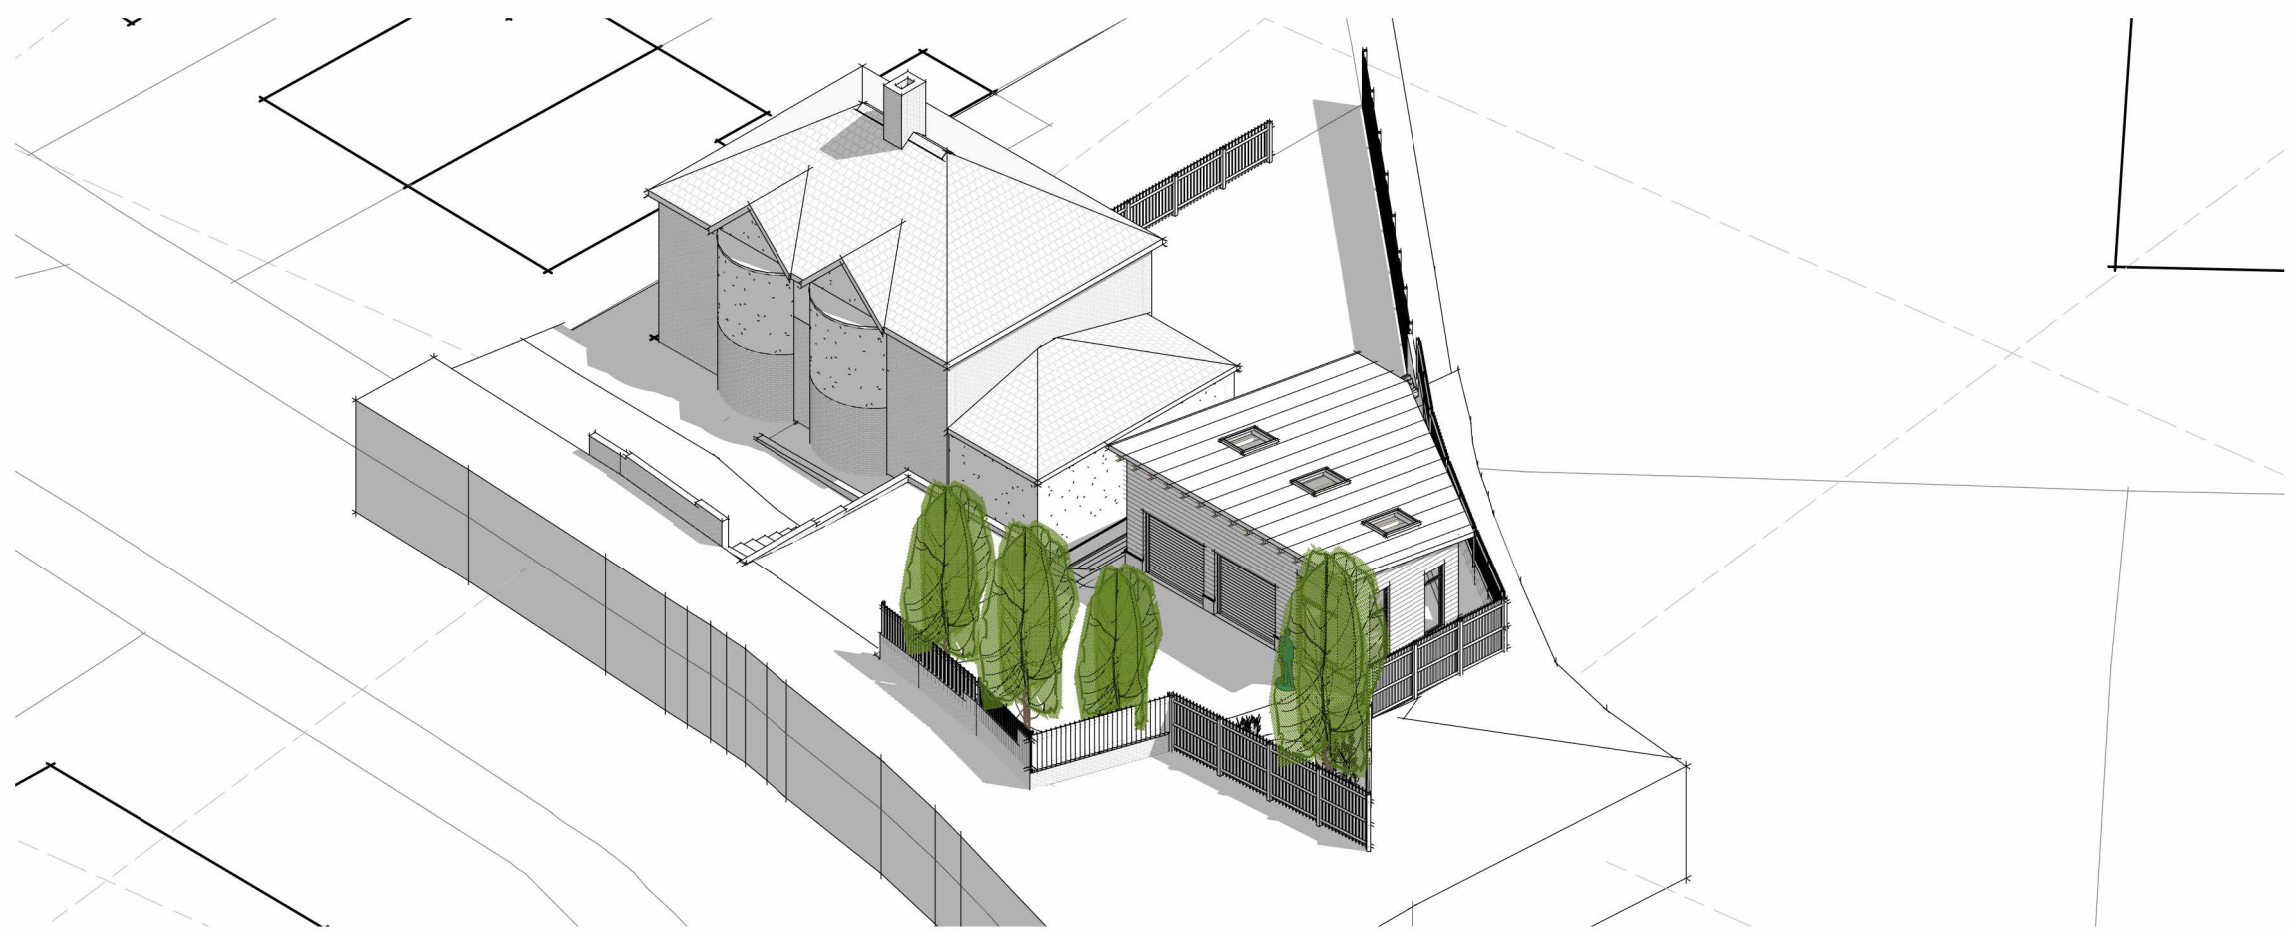

NORTH WEST

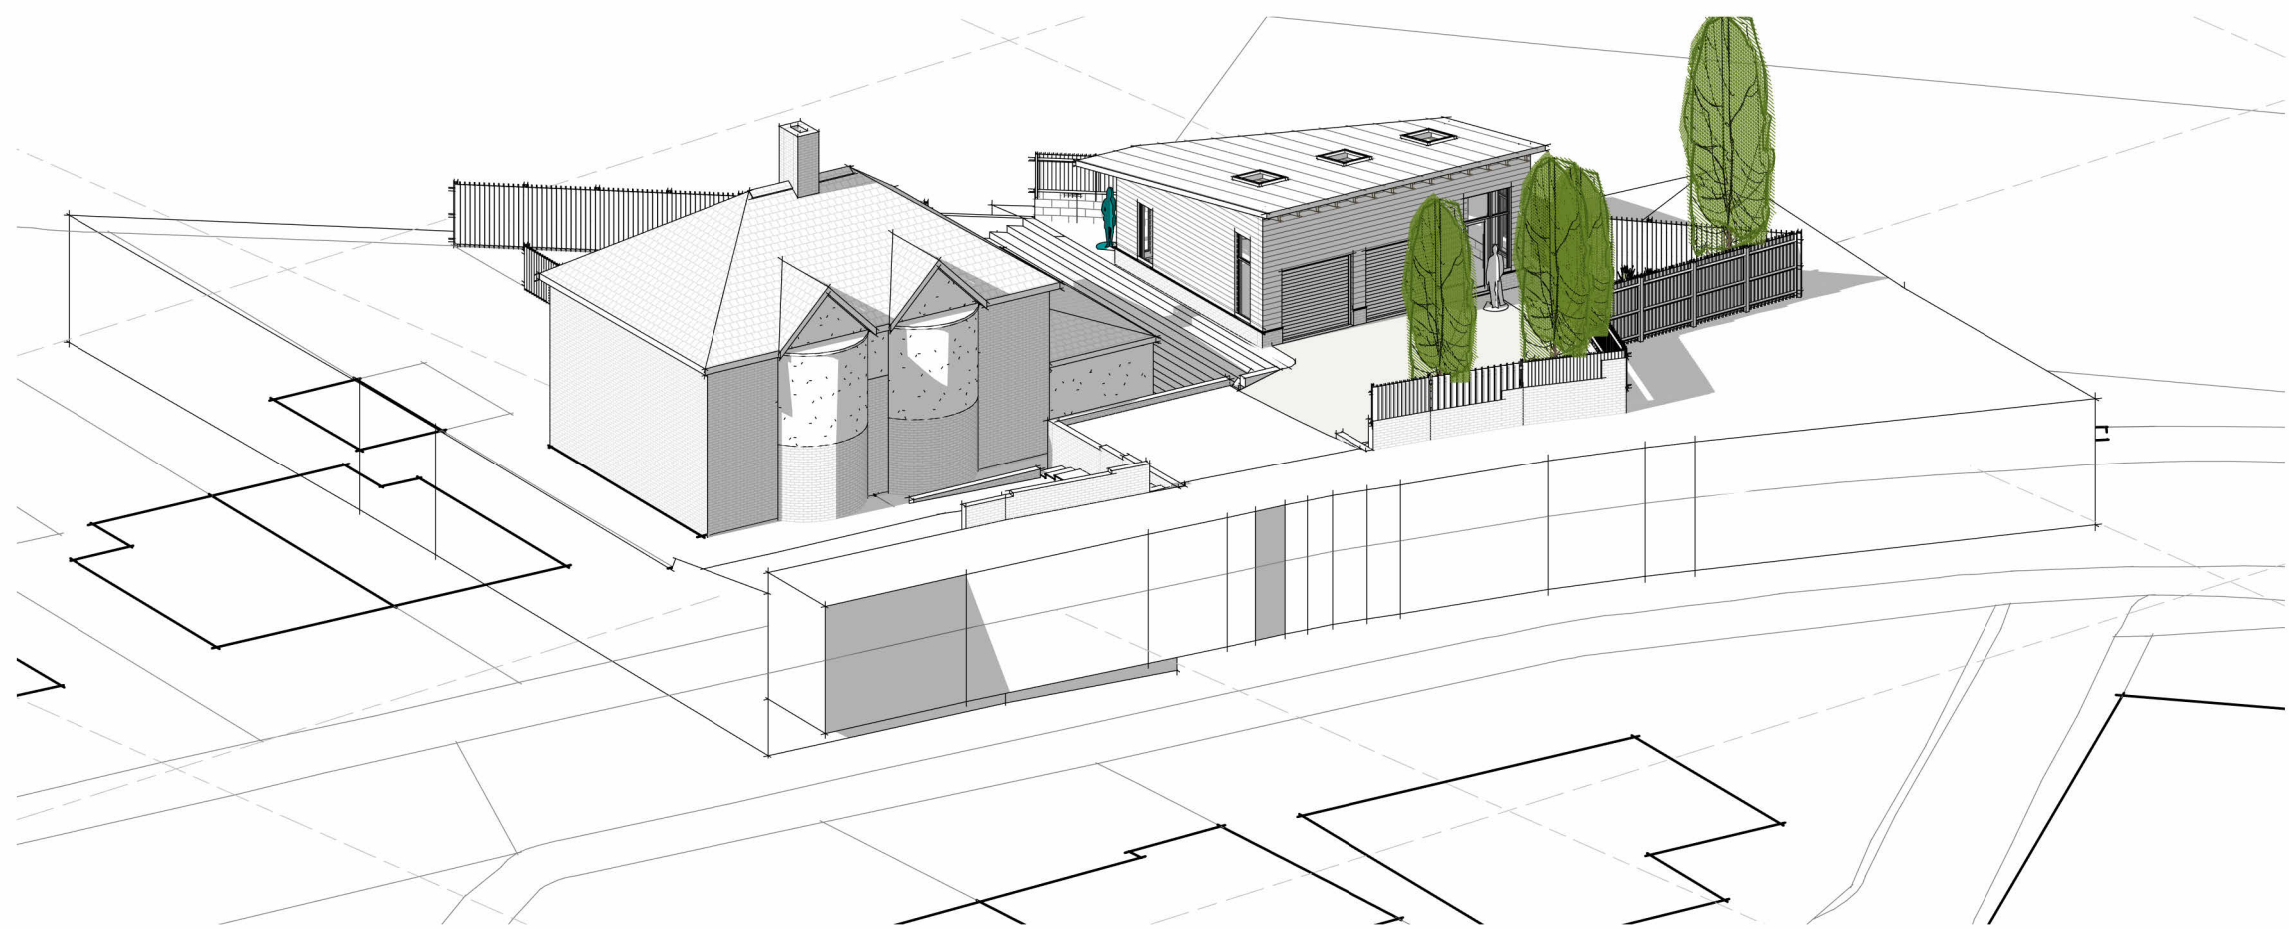

SOUTH EAST

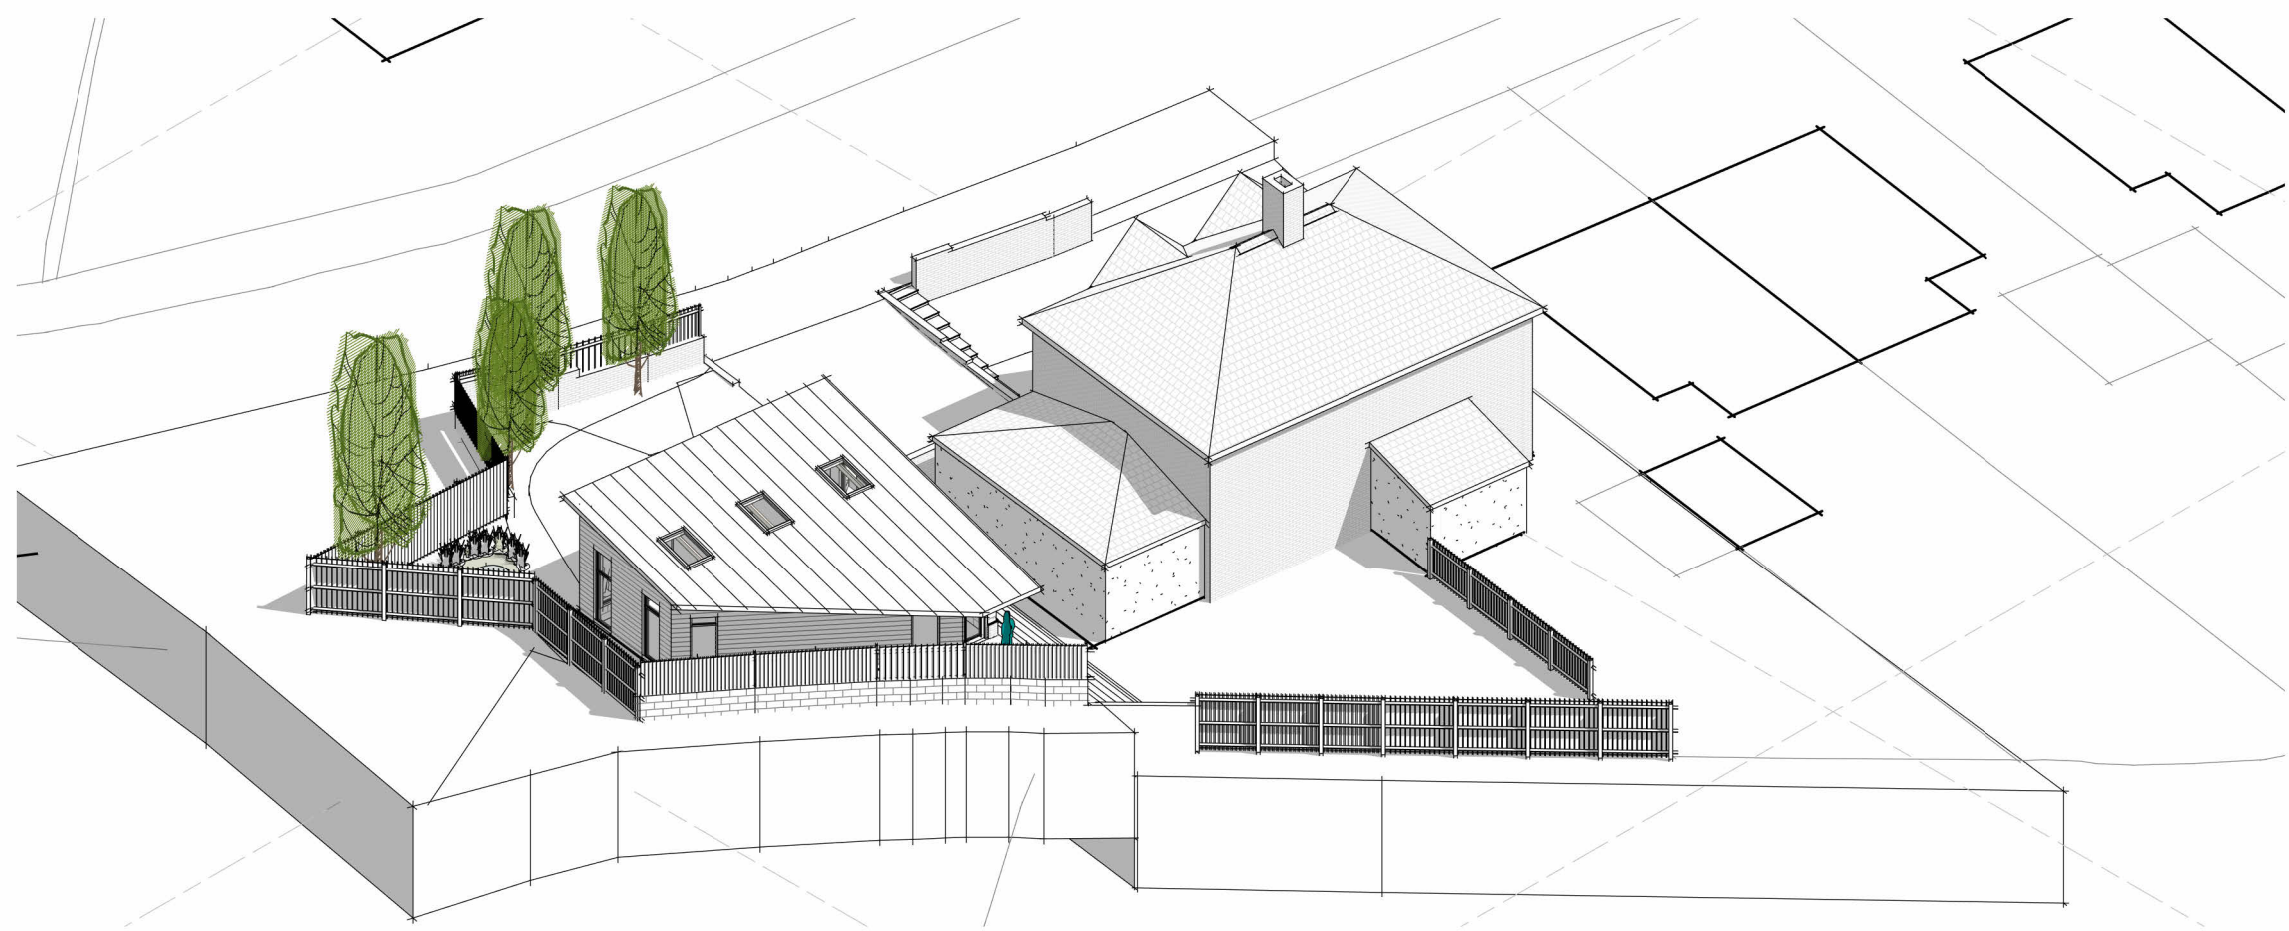

SOUTH WEST

Revisions	
A	01.05.2026 ISSUED FOR PLANNING
NOT FOR CONSTRUCTION	

Notes

North

Scale • A1
3D - AERIALS