


1 : 100

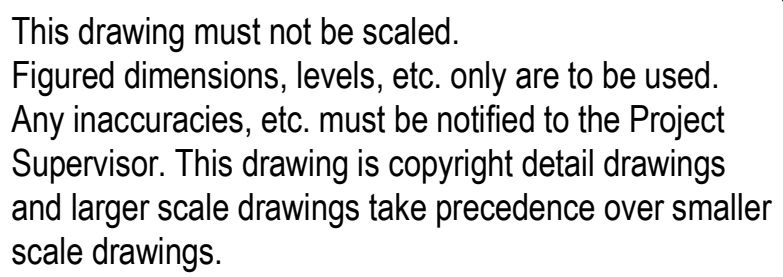

GENERAL NOTES

1 : 100

REVISIONS

[illegible]

Works & Estates Management Centre
St, Cadocs Hospital
Lodge Road
Caerleon
NP18 3XQ

PROJECT TITLE
Royal Gwent Hospital
Cardiff Road, Newport
Replacement of B Block windows

DRAWING TITLE

Existing plans - Levels 3-5

DRAWN BY NH

PROJECT REF RGH B	SCALE 1 : 100 original paper size of A1
--------------------------	--

REVISION	DATE
----------	------

STATUS	SUITABILITY

DRAWING NO.						
Project	Originator	Volume	Level	Type	Role	Number
RGH B	ABUHB	XX	XX	DR	A	214

1 : 100

