




C:\Users\n3336631\OneDrive\Documents\Projects\Live Schemes\ROYAL GWENT HOSPITAL\RGH - B BLOCK WINDOWS\17 Drawings\Model - Rev A.rvt 18/09/2025 14:26:26

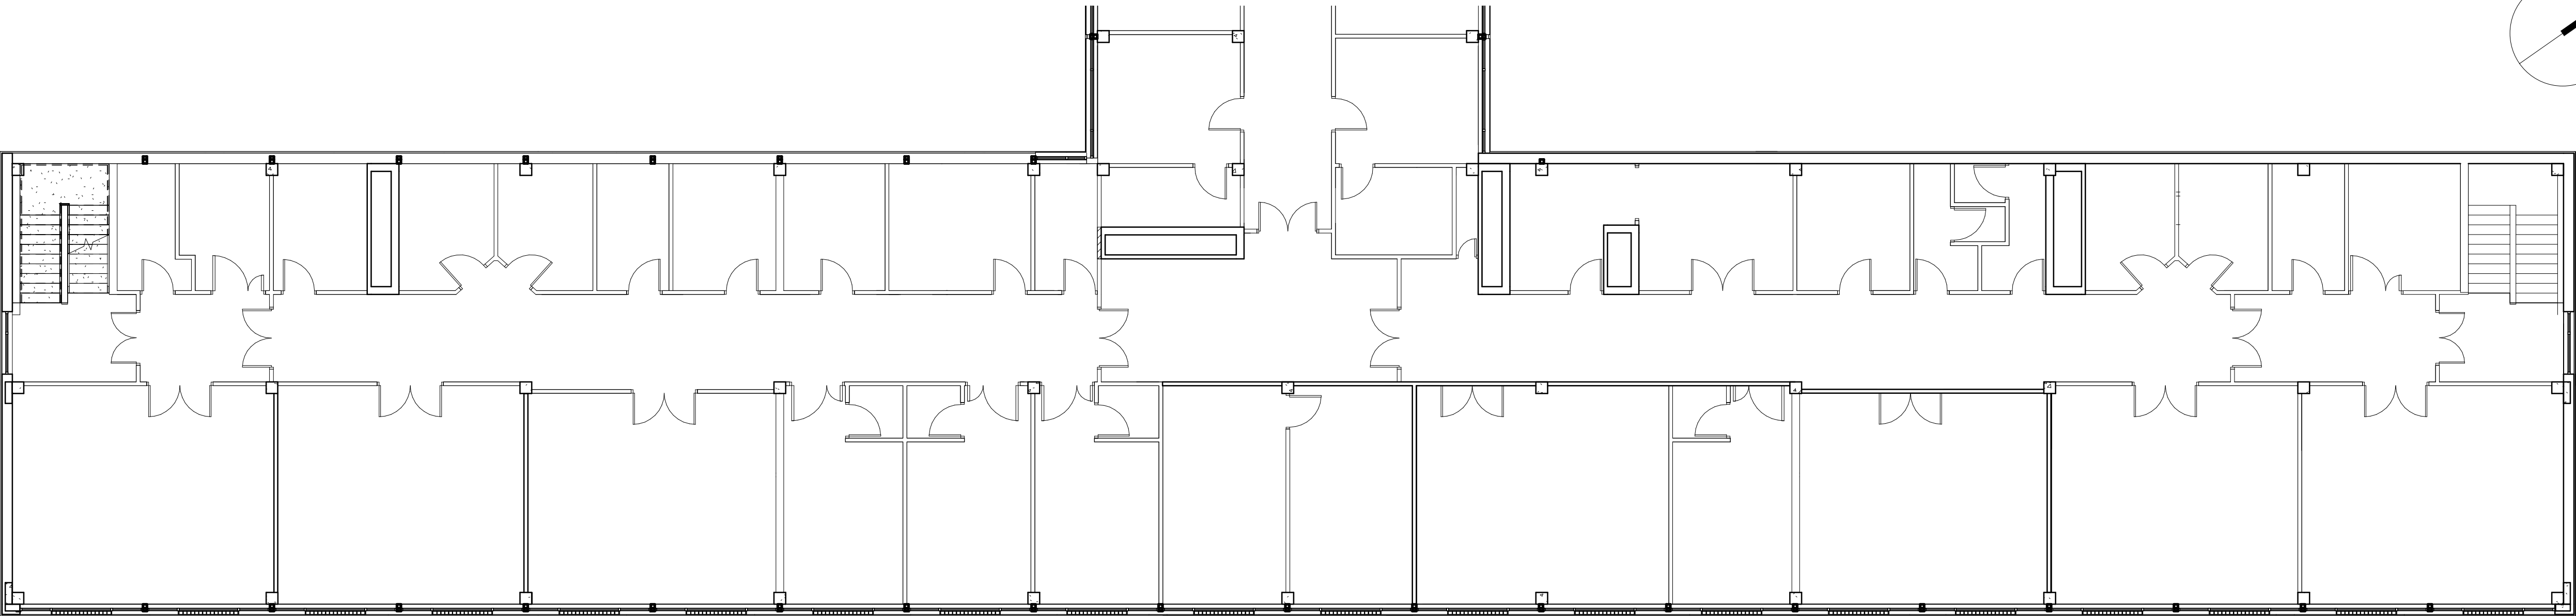


Proposed - Level 5
1 : 100

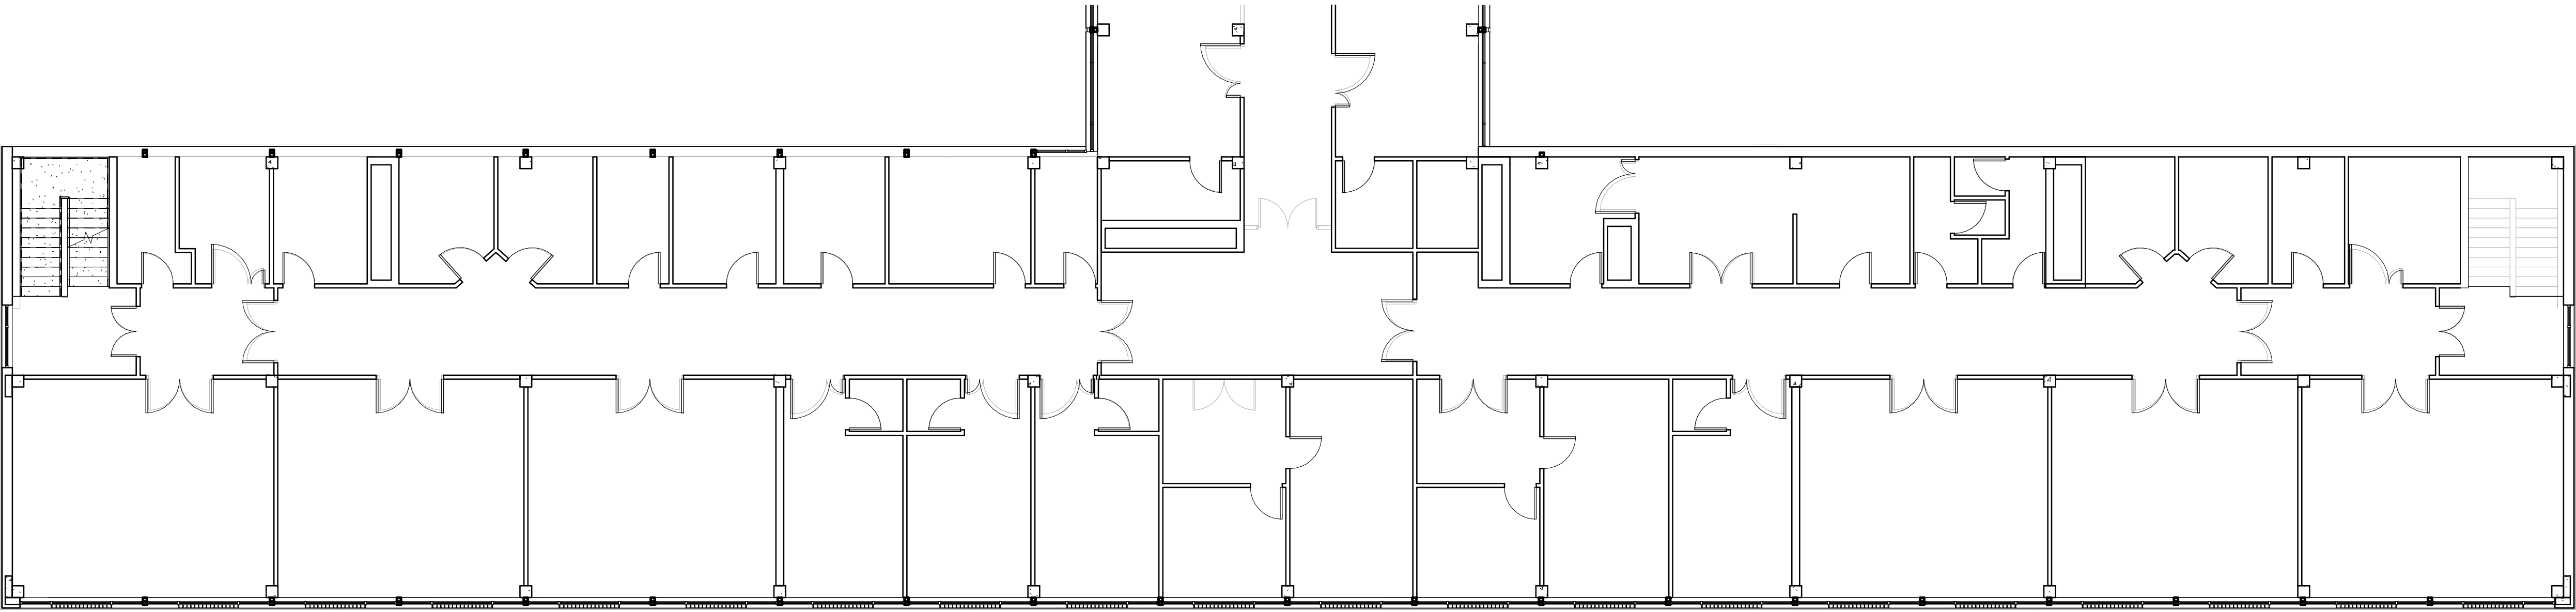

Proposed - Level 4
1 : 100

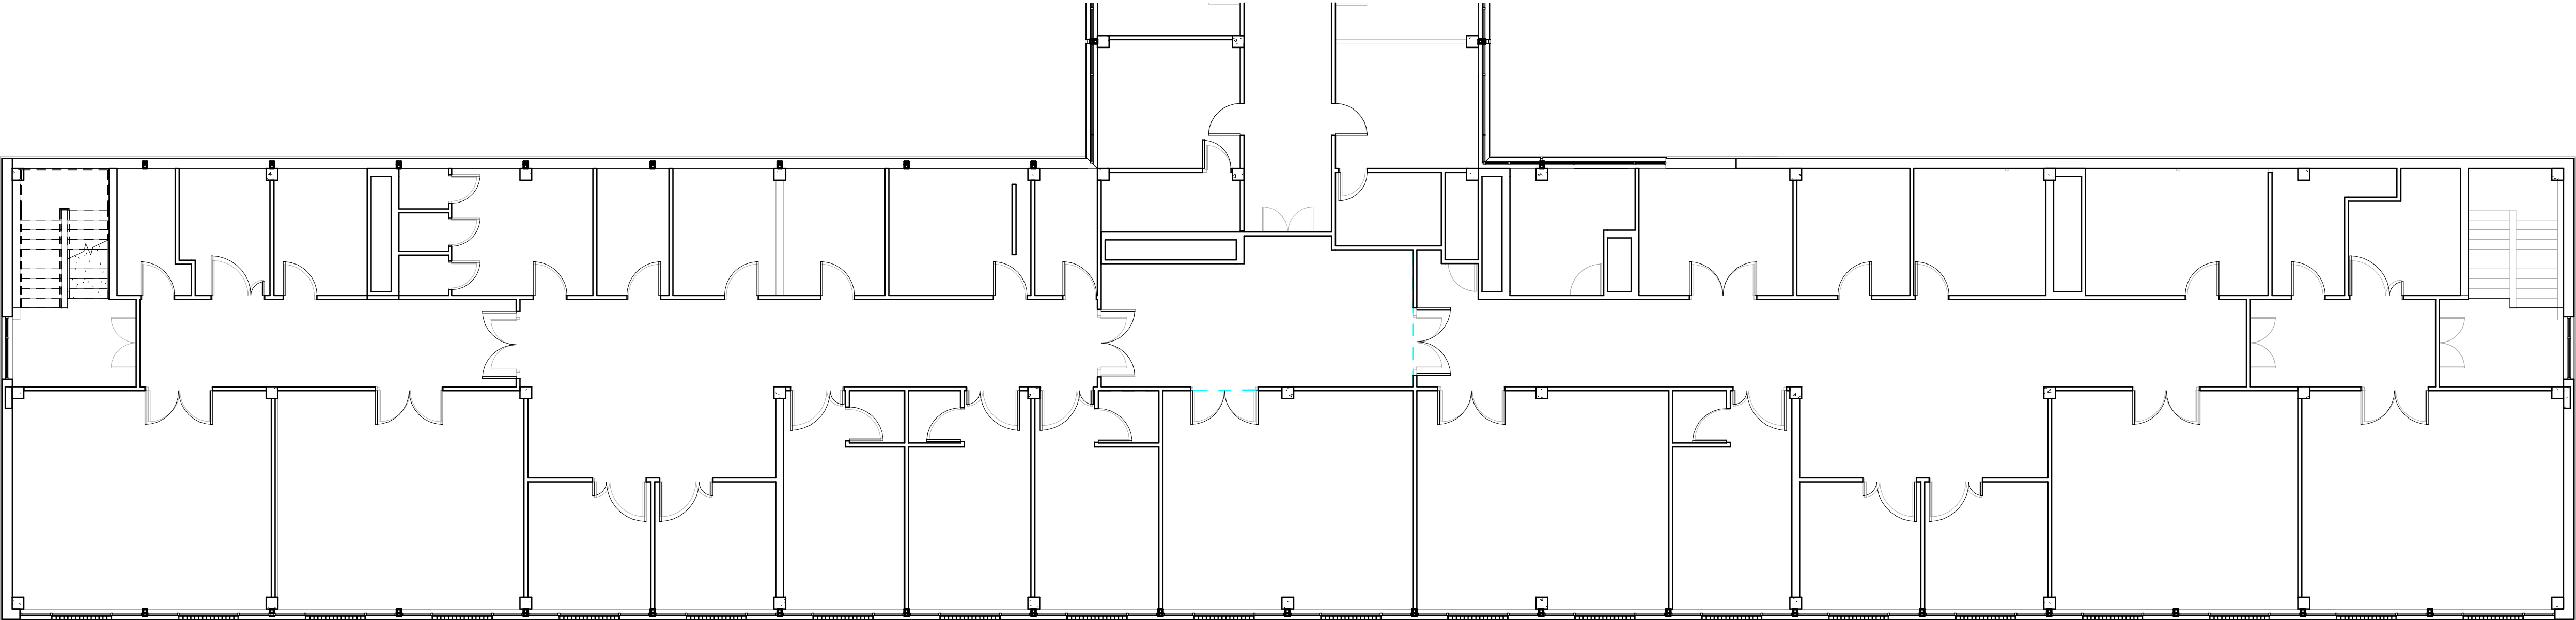

Proposed - Level 3
1 : 100

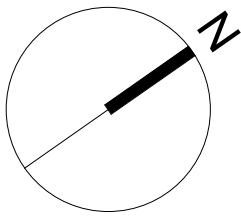

This drawing must not be scaled.
Figured dimensions, levels, etc. only are to be used.
Any inaccuracies, etc. must be notified to the Project Supervisor. This drawing is copyright detail drawings and larger scale drawings take precedence over smaller scale drawings.

GENERAL NOTES

REVISIONS

Rev	Date	Description	By
C	16.09.25	Issued for planning	NH



Bwrdd Iechyd Prifysgol
Aneurin Bevan
University Health Board

Works & Estates Management Centre
St. Cadocs Hospital
Lodge Road
Caerleon
NP18 3XQ

PROJECT TITLE
Royal Gwent Hospital
Cardiff Road, Newport
Replacement of B Block windows

DRAWING TITLE
Proposed plans - Levels 3-5

DRAWN BY
NH

CHK BY

PROJECT REF
RGH B

SCALE
1 : 100
original paper size of A1

REVISION
C

DATE
16.09.25

STATUS
PL

SUITABILITY
Issued for Planning Approval

Project	Originator	Volume	Level	Type	Role	Number
RGH B	ABUHB	XX	XX	DR	A	216

