

This drawing must not be scaled.
Figured dimensions, levels, etc. only are to be used.
Any inaccuracies, etc. must be notified to the Project Supervisor. This drawing is copyright detail drawings and larger scale drawings take precedence over smaller scale drawings.

GENERAL NOTES

REVISIONS

Rev	Date	Description	By
C	16.09.25	Issued for planning	NH




Works & Estates Management Centre
St, Cadocs Hospital
Lodge Road
Caerleon
NP18 3XQ


PROJECT TITLE
Royal Gwent Hospital
Cardiff Road, Newport
Replacement of B Block windows

DRAWING TITLE
Proposed plans - Levels 6 & 7

DRAWN BY		NH		CHK BY		
PROJECT REF		RGH B		SCALE 1 : 100 original paper size of A1		
REVISION		C		DATE 16.09.25		
STATUS		PL		SUITABILITY Issued for Planning Approval		
DRAWING NO.						
Project	Originator	Volume	Level	Type	Role	Number
RGH B	ABUHB	XX	XX	DR	A	217

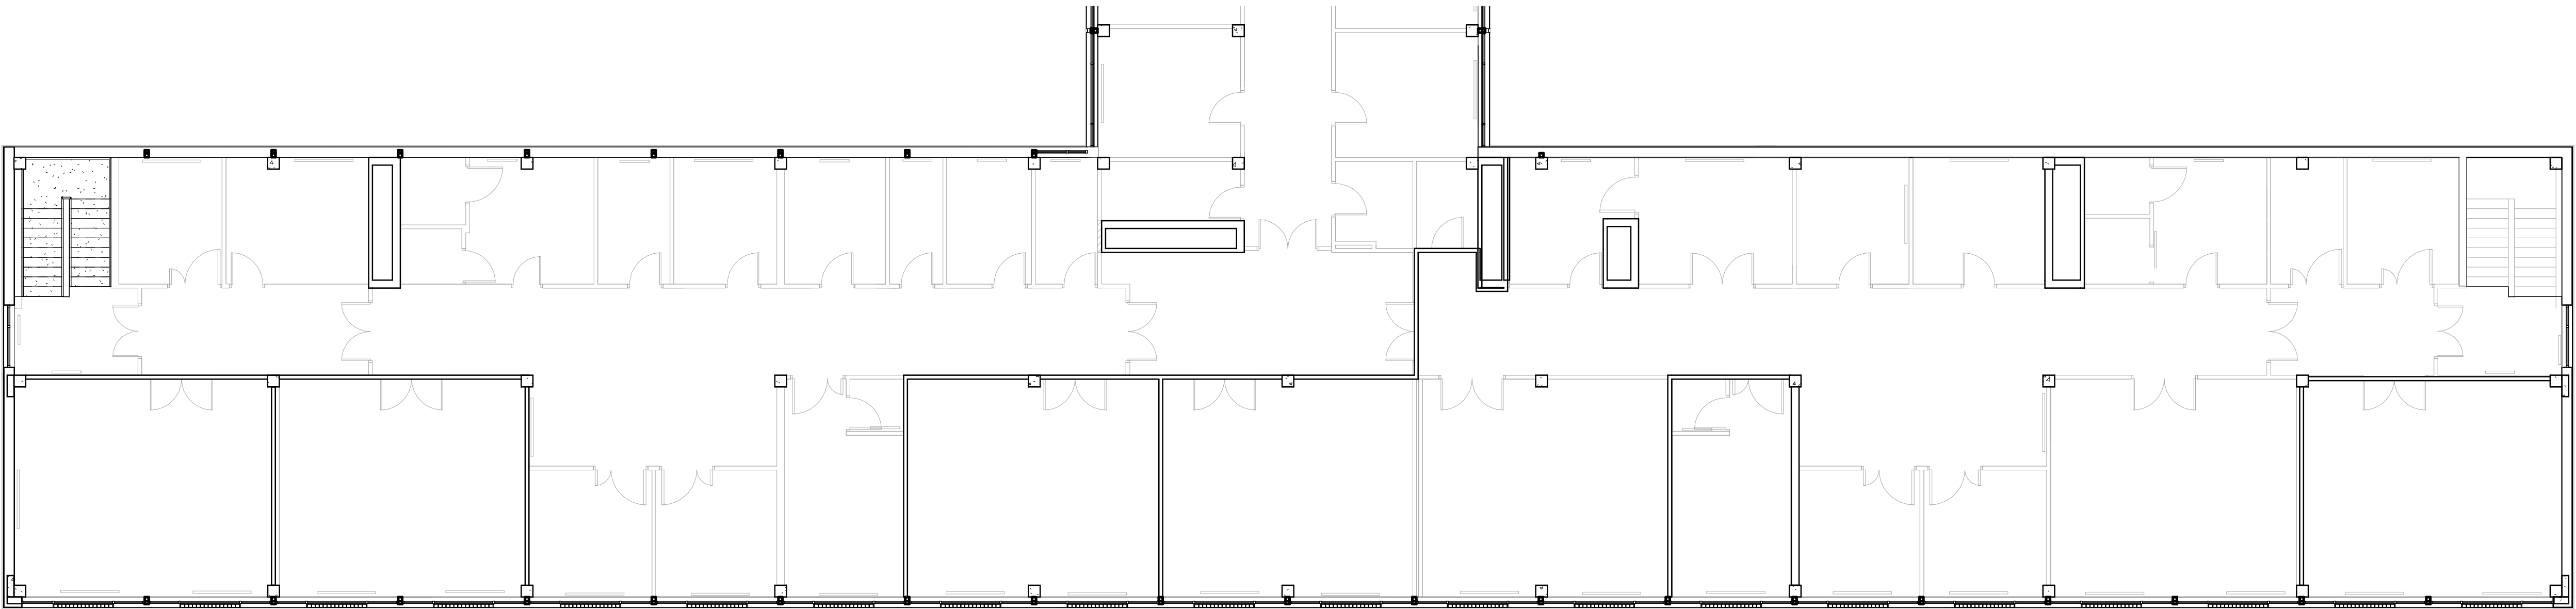

Proposed - Level 7
1 : 100

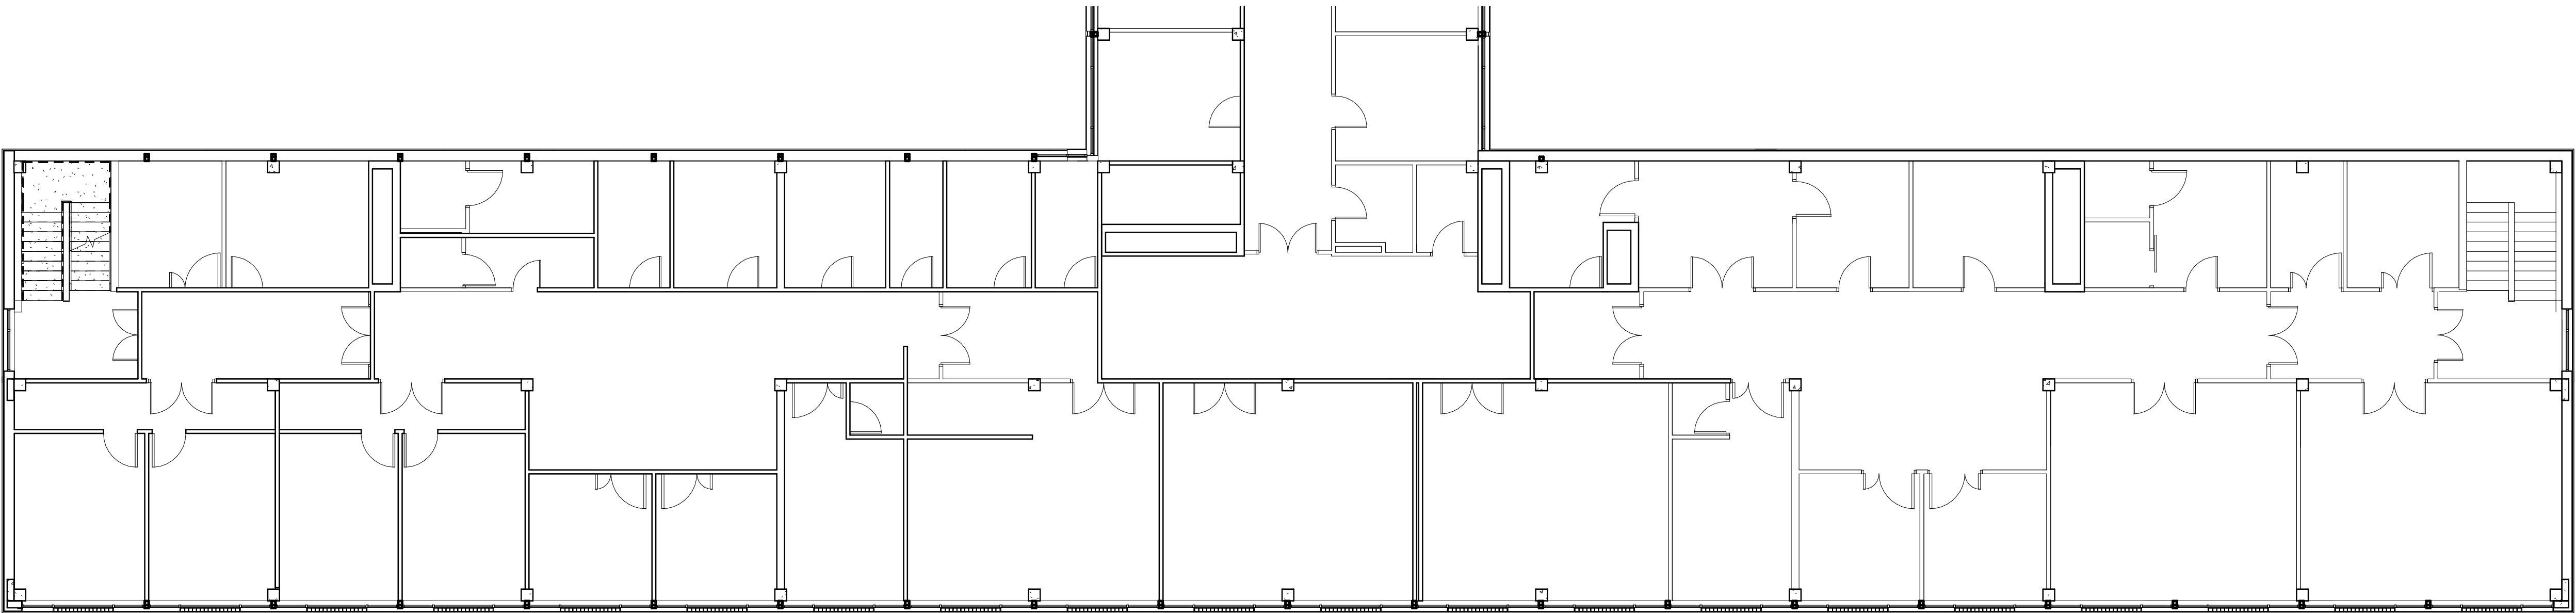

Proposed - Level 6
1 : 100

