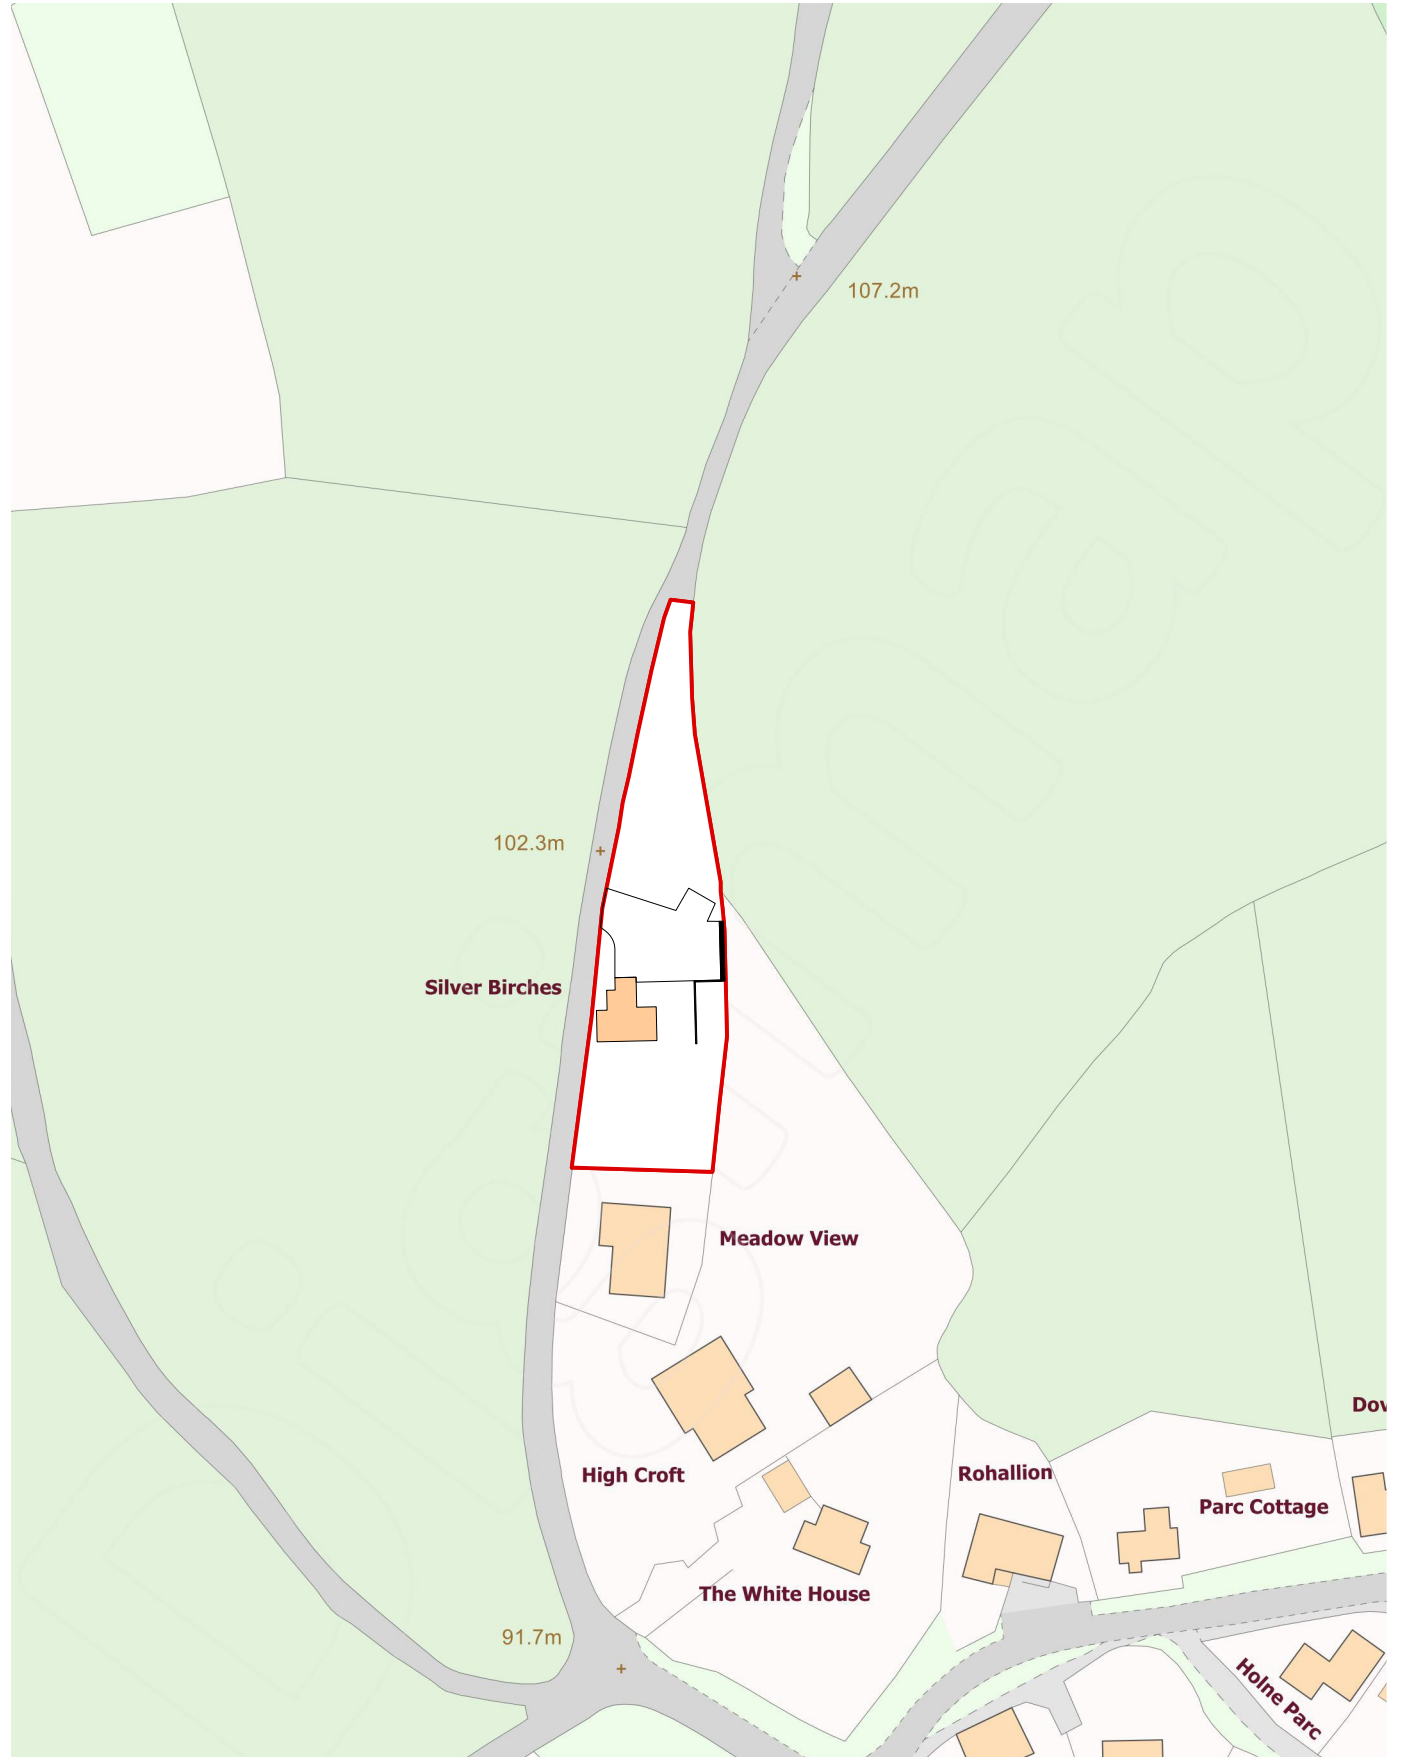
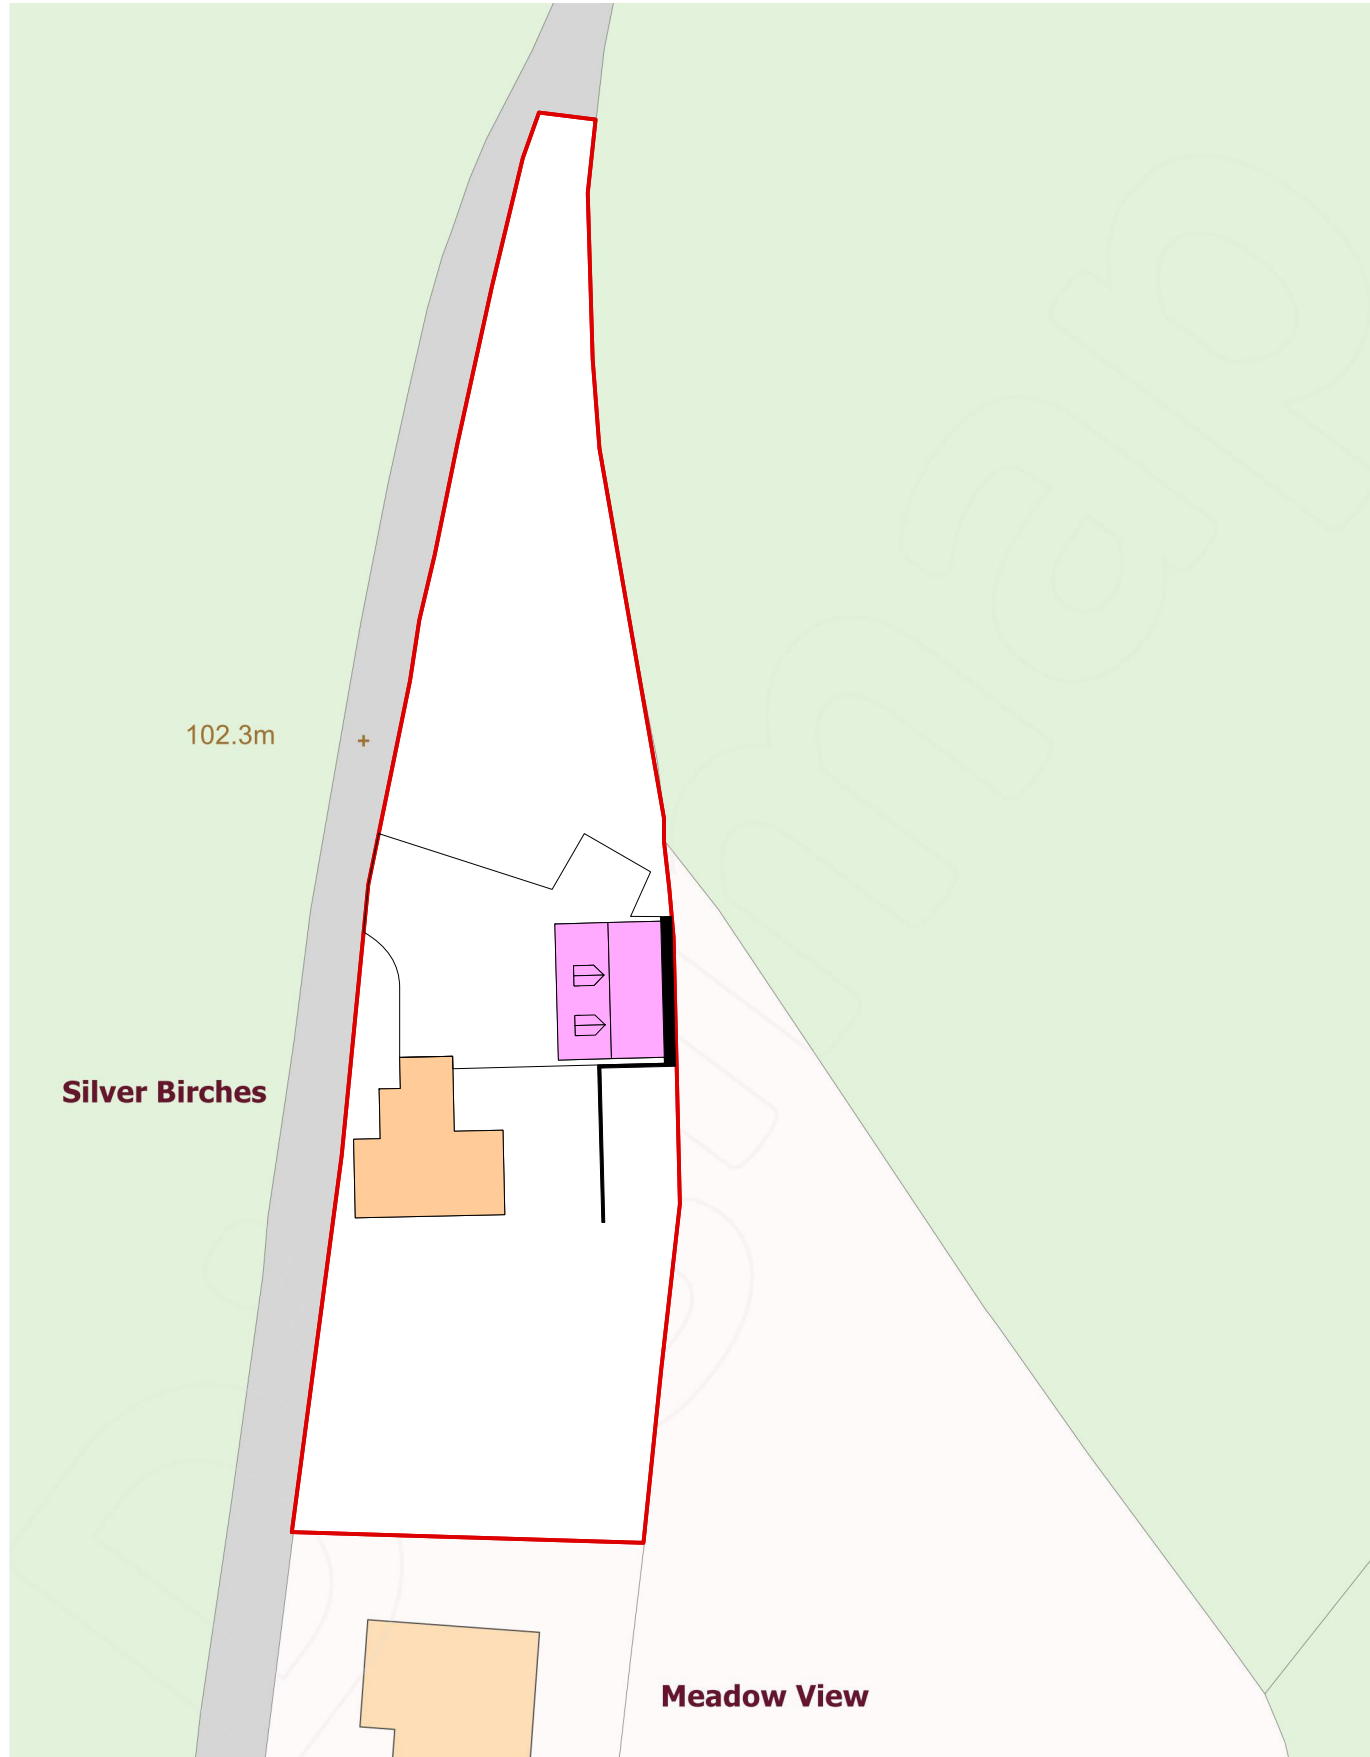
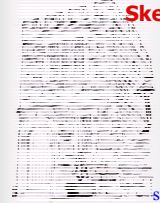


 Skerryvore Designs Ltd Sexton's Tower 2 Caerphilly Road Bassaleg, Newport, NP10 8LE. Phone 01633 897922 Mobile 07816 934352 steve_groucott@hotmail.com	JOB	DRAWING	DRAWING No.
	TITLE Silver Birches, Wentwood Road, Parc Seymour	TITLE Block Plan and location plan	SD1041-00
			SCALE 1:500/1:1250 @ A3
			DATE Feb 2025