



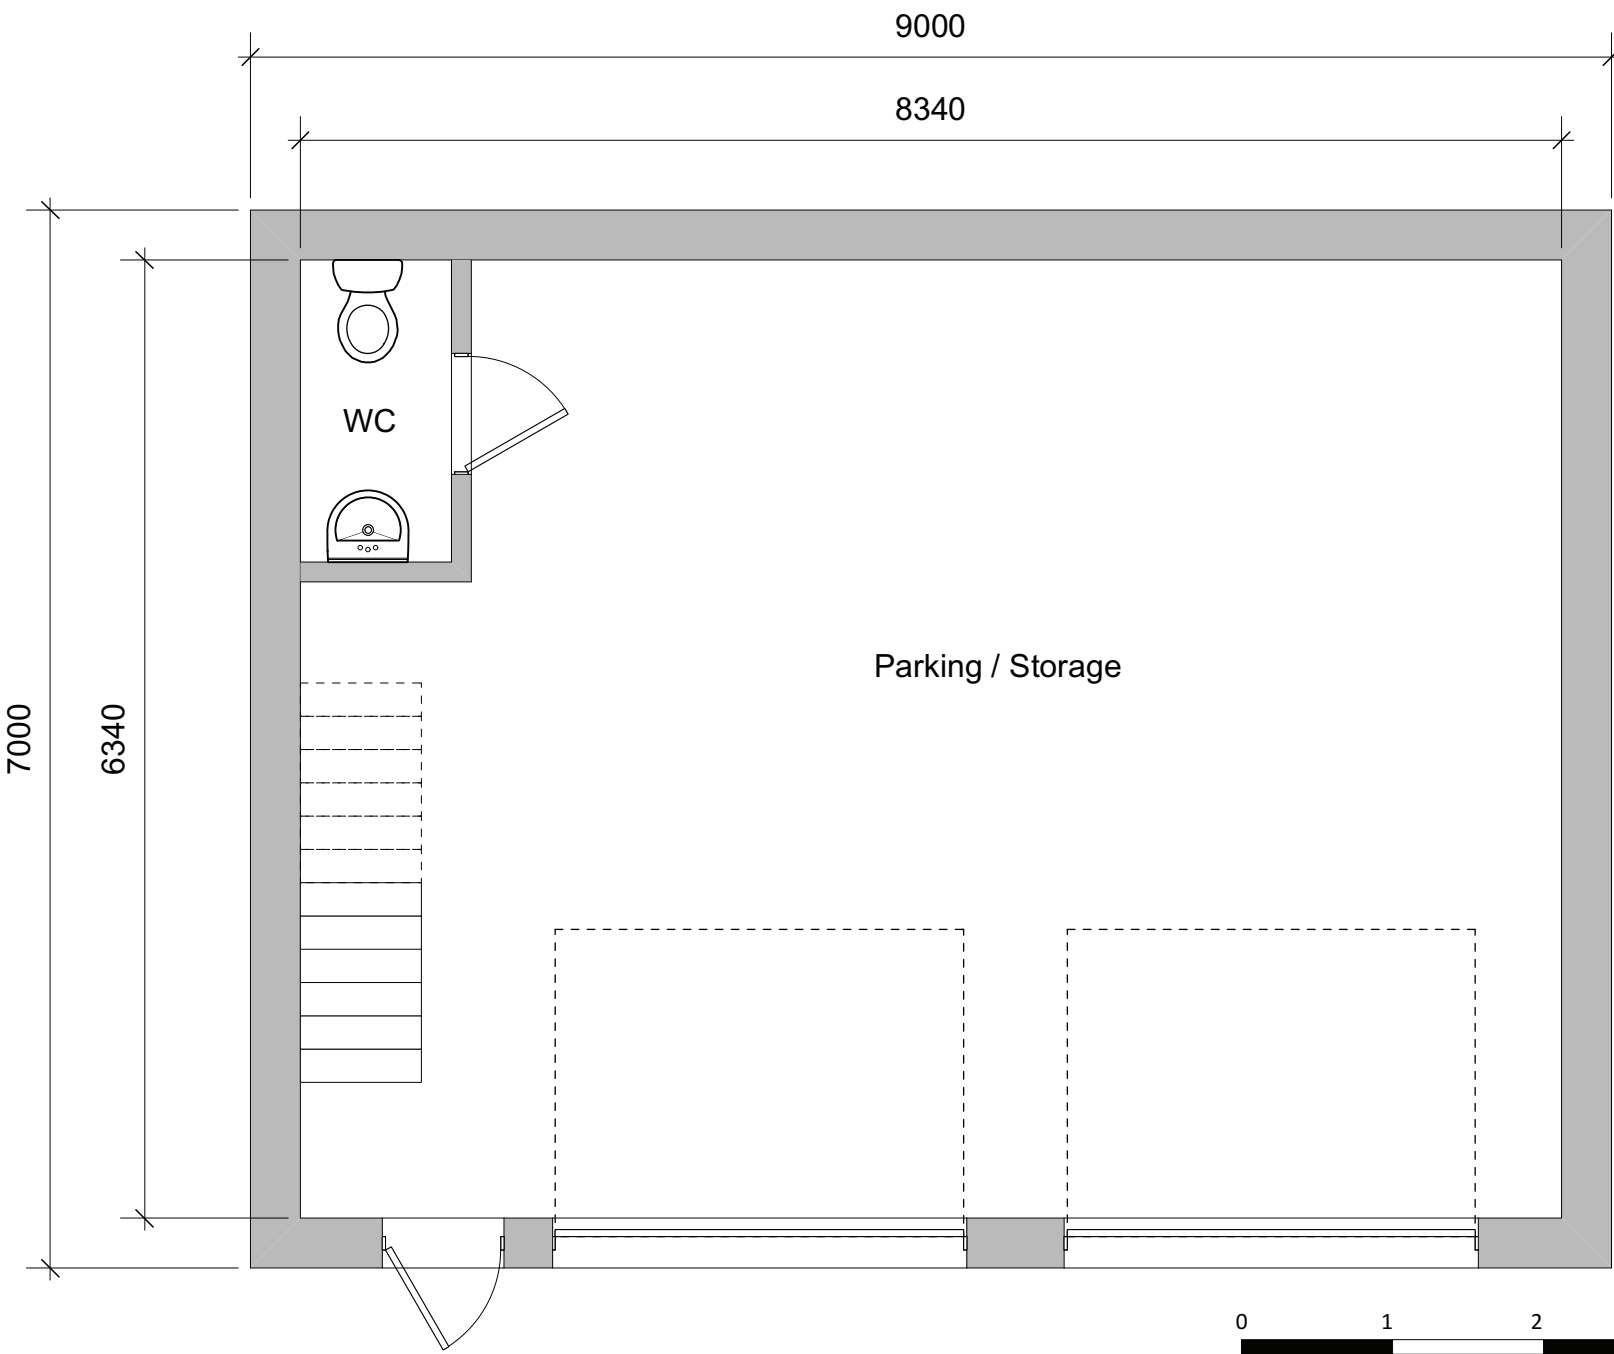

Scale bar 1:50 @ A3

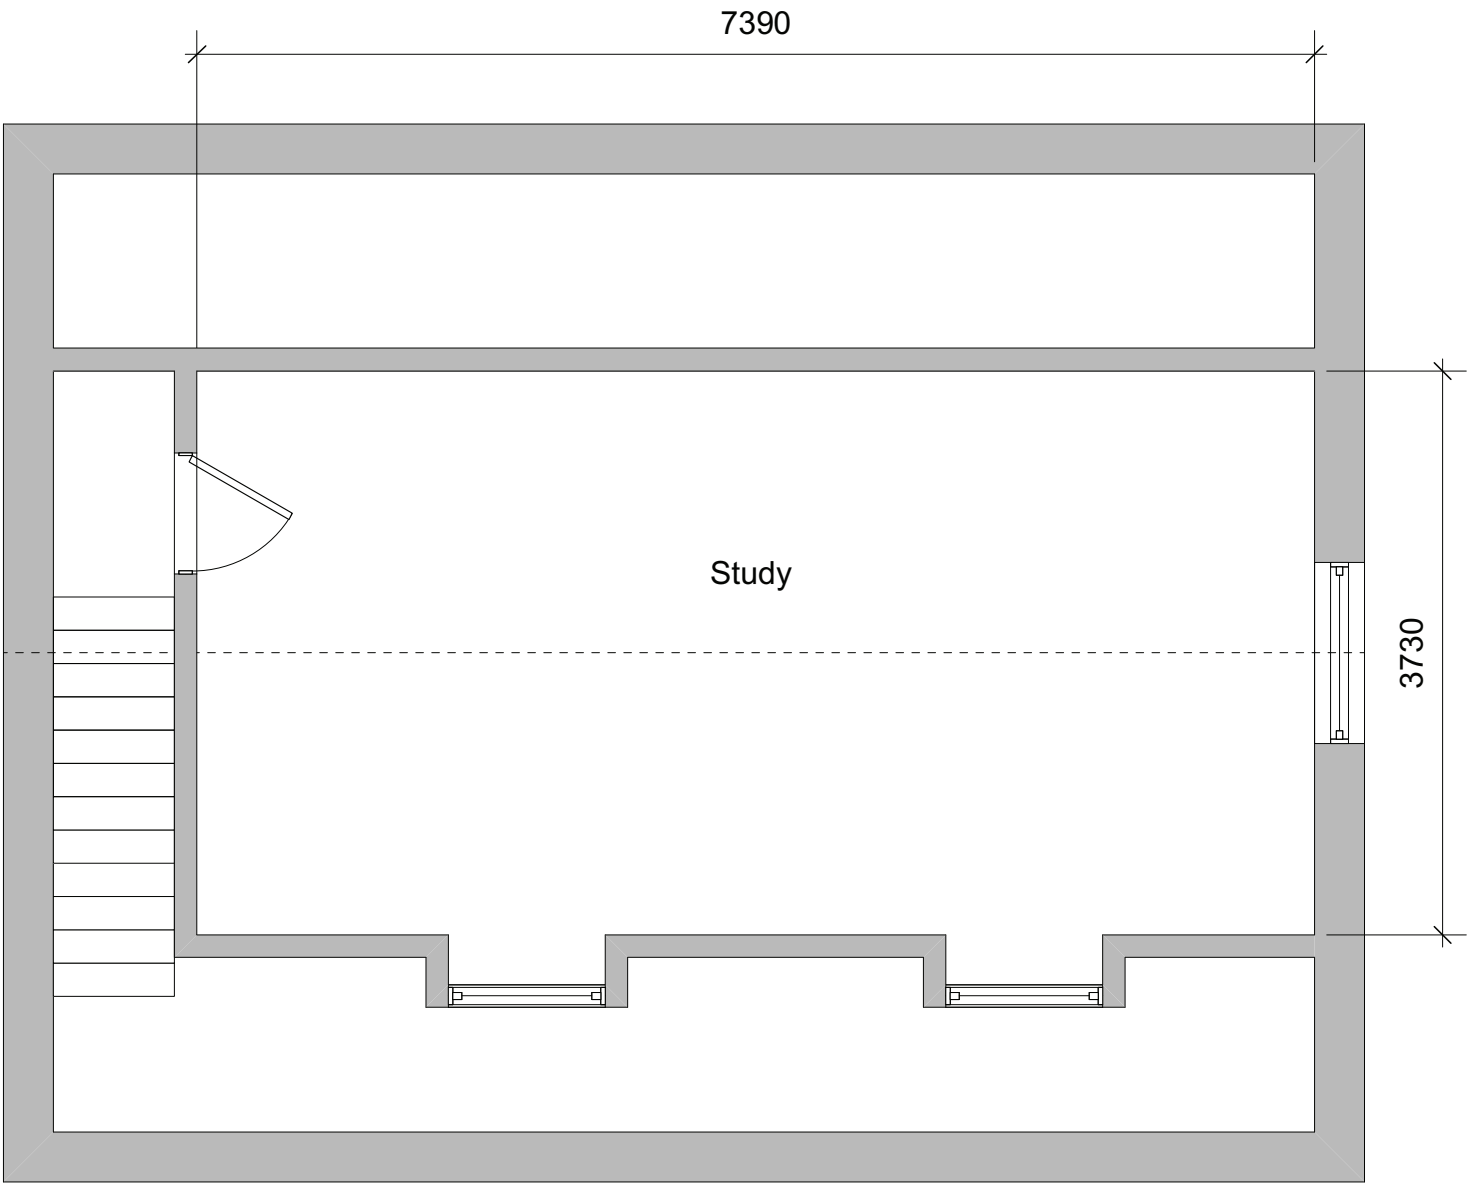

Skerryvore Designs Ltd
Sexton's Tower
2 Caerphilly Road
Bassaleg,
Newport,
NP10 8LE.
Phone **01633 897922**
Mobile **07816 934352**
steve_groucott@hotmail.com

JOB

TITLE

Silver Birches,
Wentwood Road,
Parc Seymour

DRAWING

TITLE

Proposed Plans

DRAWING No.

SCALE

DATE

SD1041-01D

1:50 @ A2

March 2025