


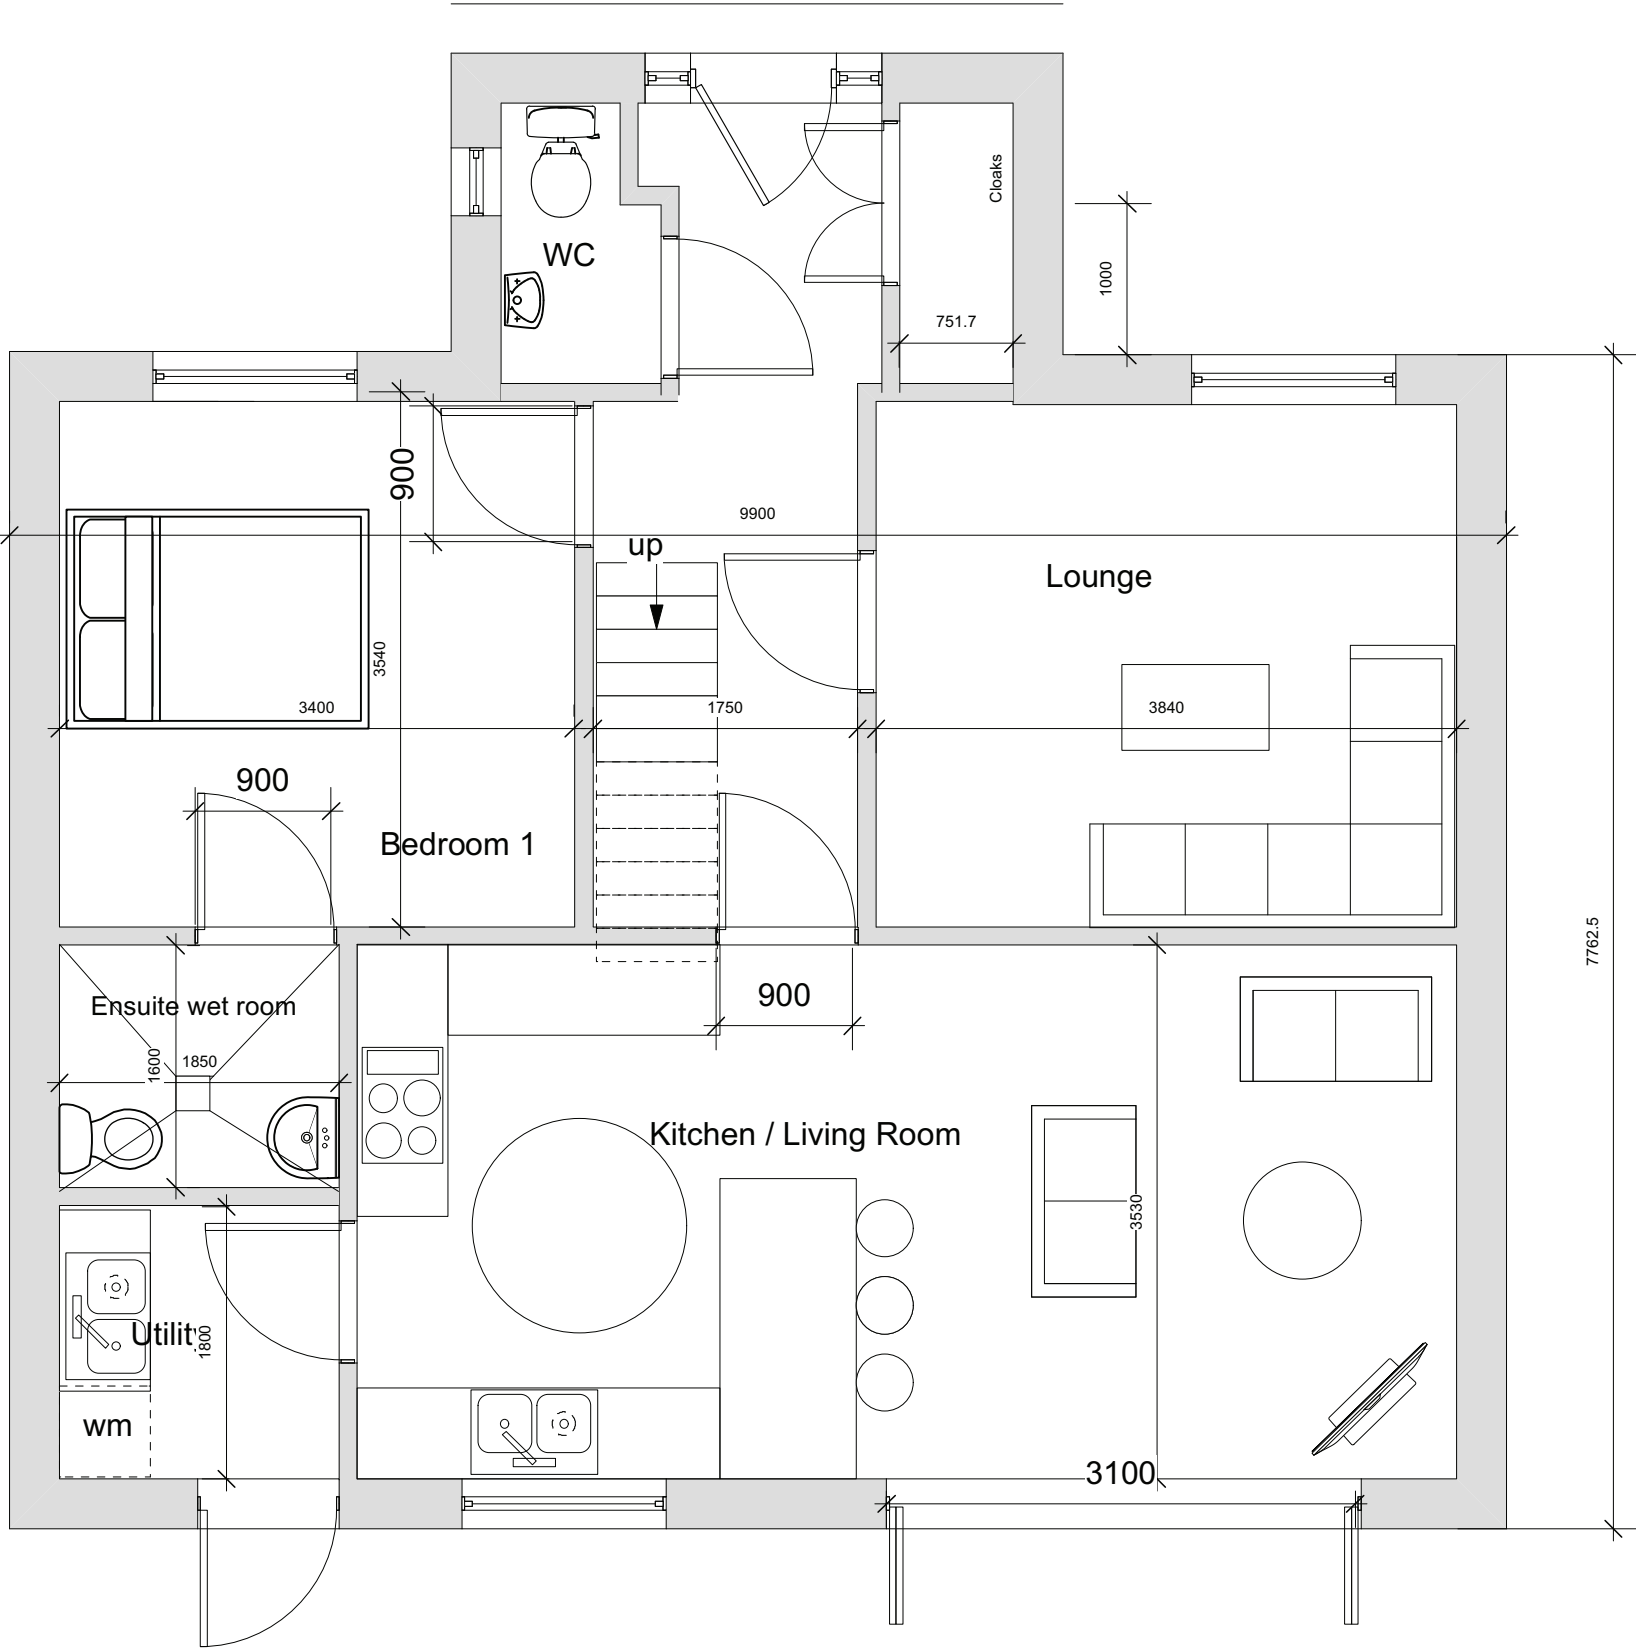

A Porch Arrangement adjusted

 Skerryvore Designs Ltd skerryvoredesigns.co.uk SKERRYVORE DESIGNS SK Phone 01633 897922 Mobile 07816 934352 contact@skerryvoredesigns.co.uk	JOB TITLE Land at Cwrt Camlas	DRAWING TITLE Ground Floor Layouts	DRAWING No. SD1028-01A
			SCALE 1:50 @ A3
			DATE March 26