



This drawing is intended to be viewed in colour--a monochrome copy should not be relied upon.

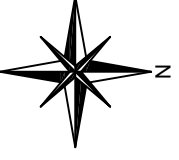

- KEY:**
- 12 Tree number (T)
Tree or (G) Group
or (H) Hedgerow

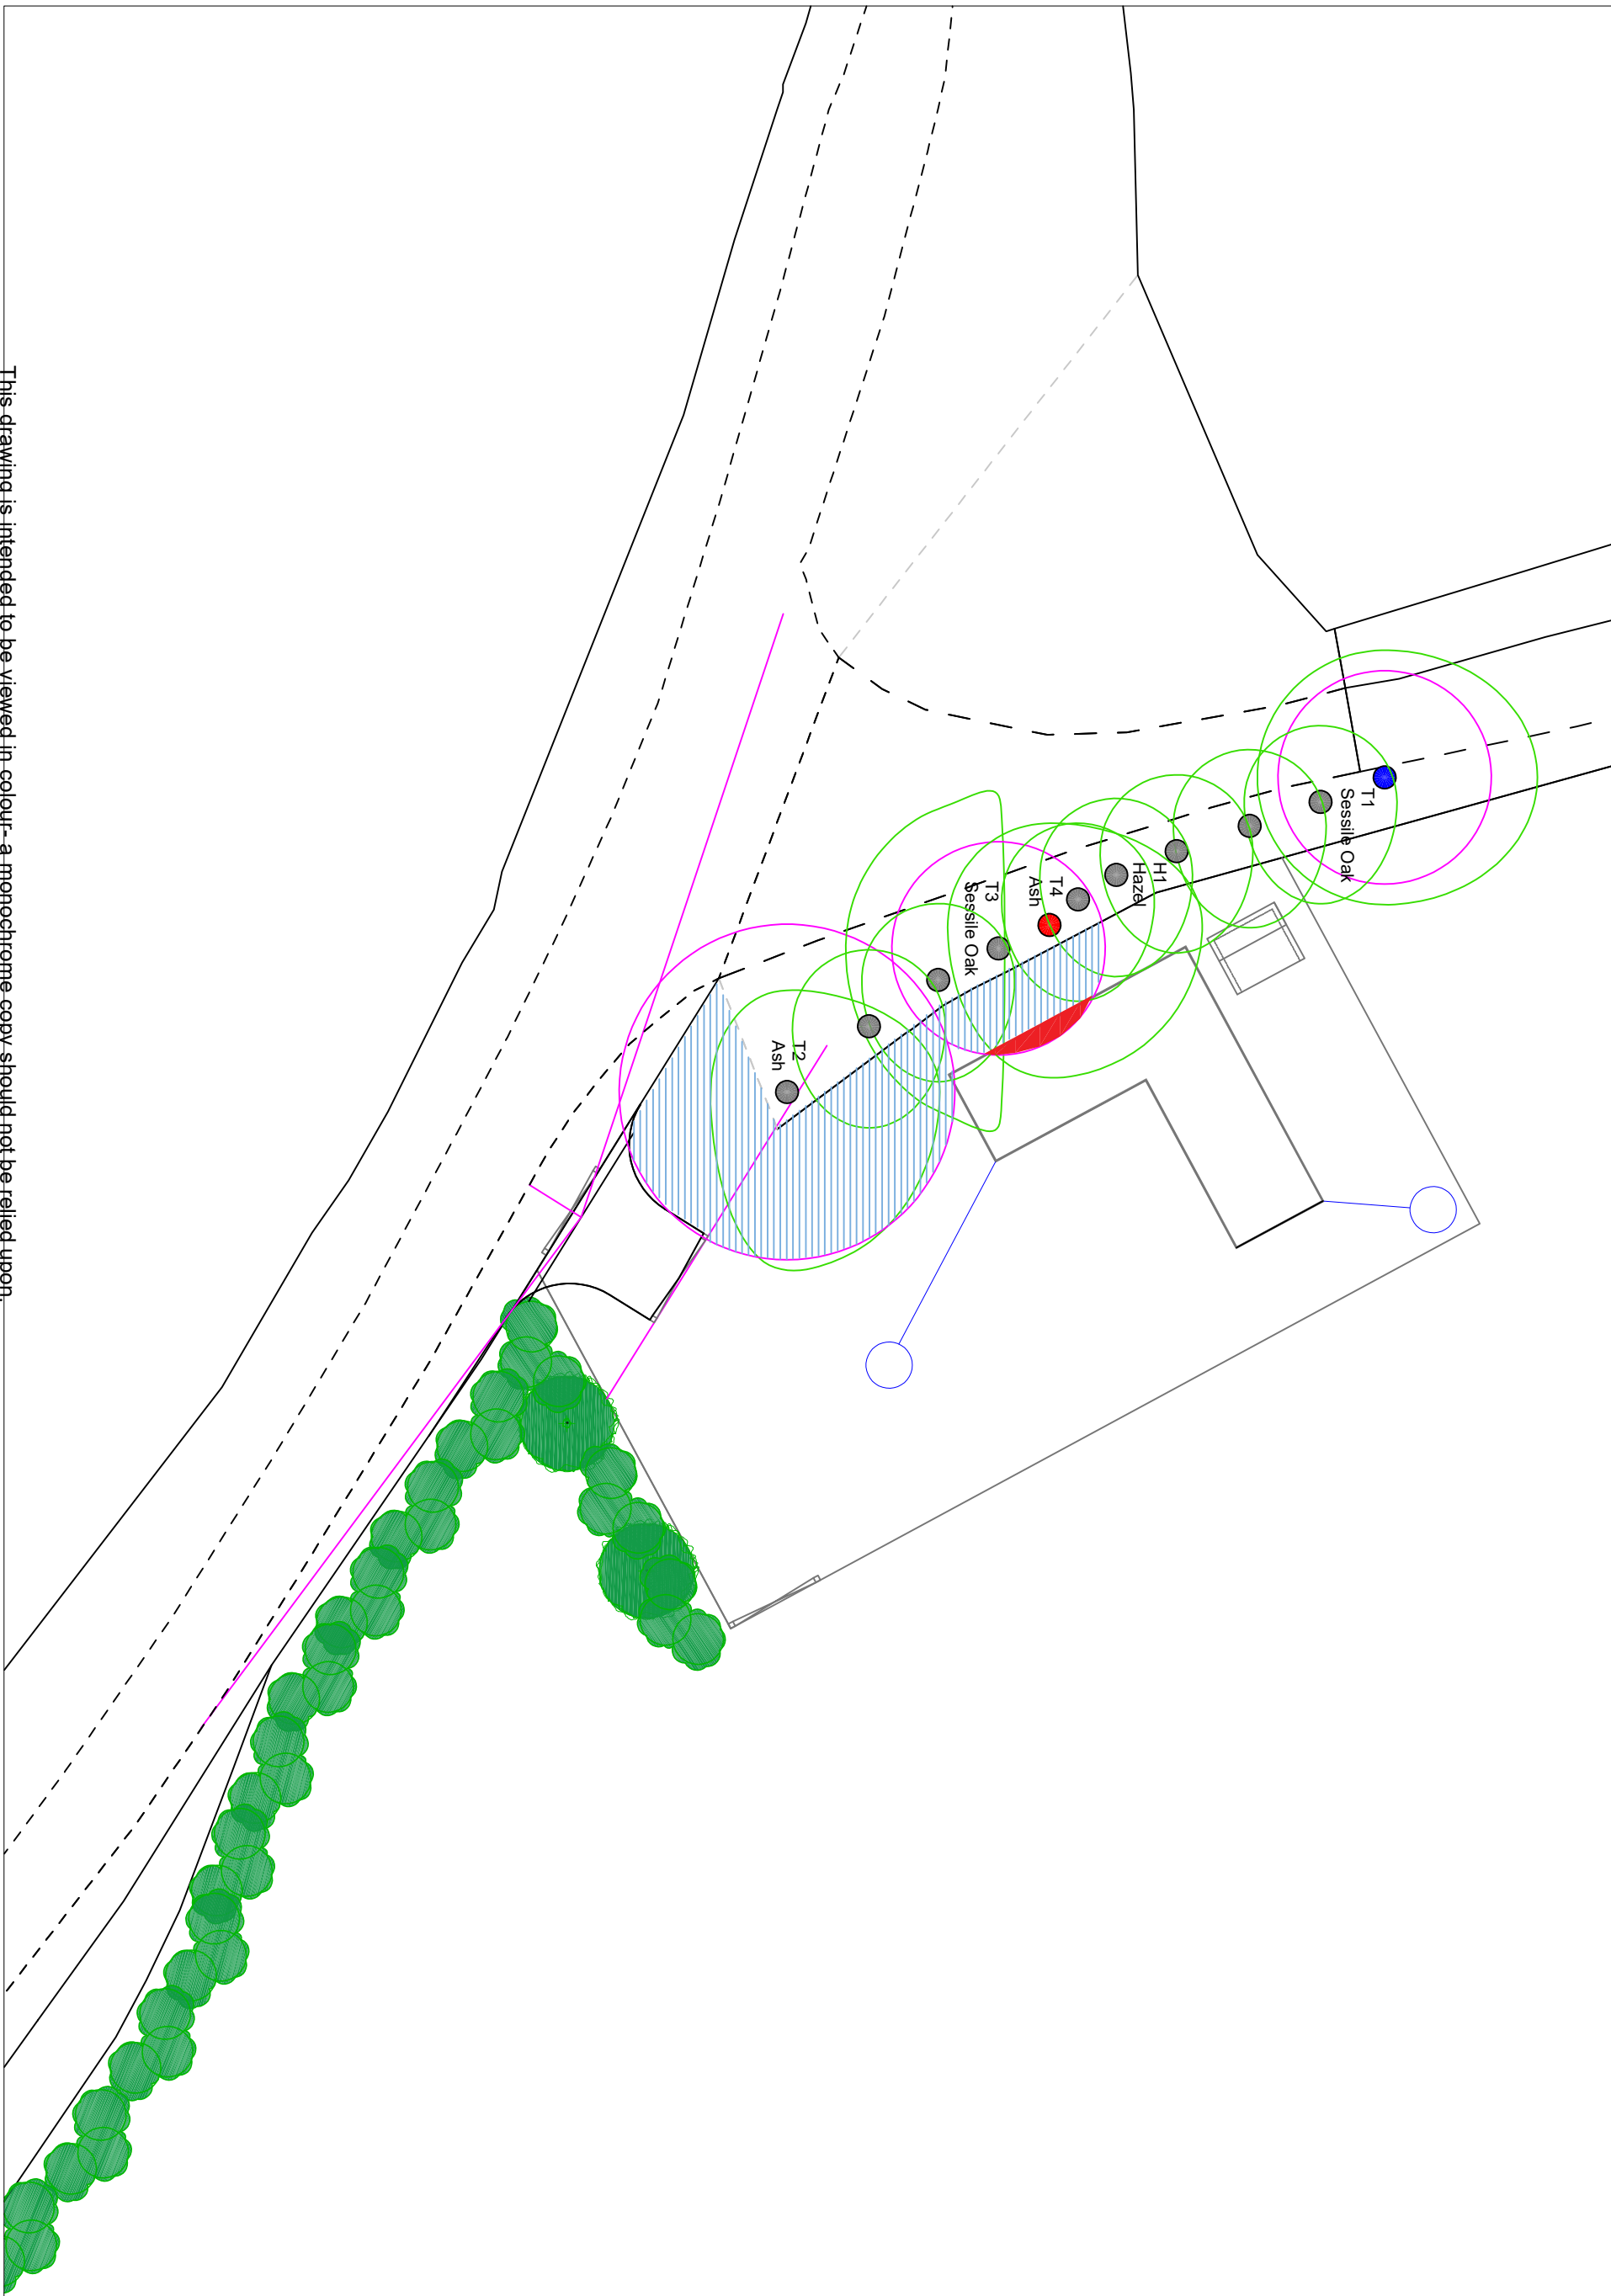

CLIENT:
Mr Price

PROJECT:
Land to the North of
St Marys Church,
Marshfields,
Newport

DRAWING TITLE:
Tree Location Plan
and Arboricultural
Impact Assessment

DRAWING NO:

ARW1201.01

DATE:

18/01/2026

SCALE:

1:250@A3

This drawing is intended to be viewed in colour- a monochrome copy should not be relied upon.