



This drawing is intended to be viewed in colour- a monochrome copy should not be relied upon.

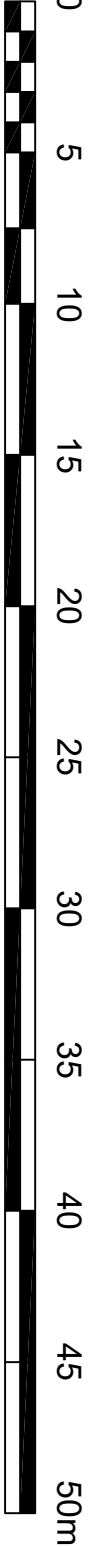

KEY:

- 12 Tree number (T)
Tree or (G) Group
or (H) Hedgerow
- Canopy outline
- Root Protection
Area (RPA)
- Category U tree
centre
- Category A tree
centre
- Category B tree
centre
- Category C tree
centre
- No-dig surfacing in
accordance with
AMS3

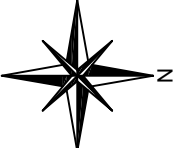

CLIENT:
Mr Price


PROJECT:
Land to the North of
St Marys Church,
Marshfields,
Newport

DRAWING TITLE:
Tree Protection Plan

DRAWING NO:
ARW1201.02

DATE:
18/01/2026

SCALE:
1:250@A3

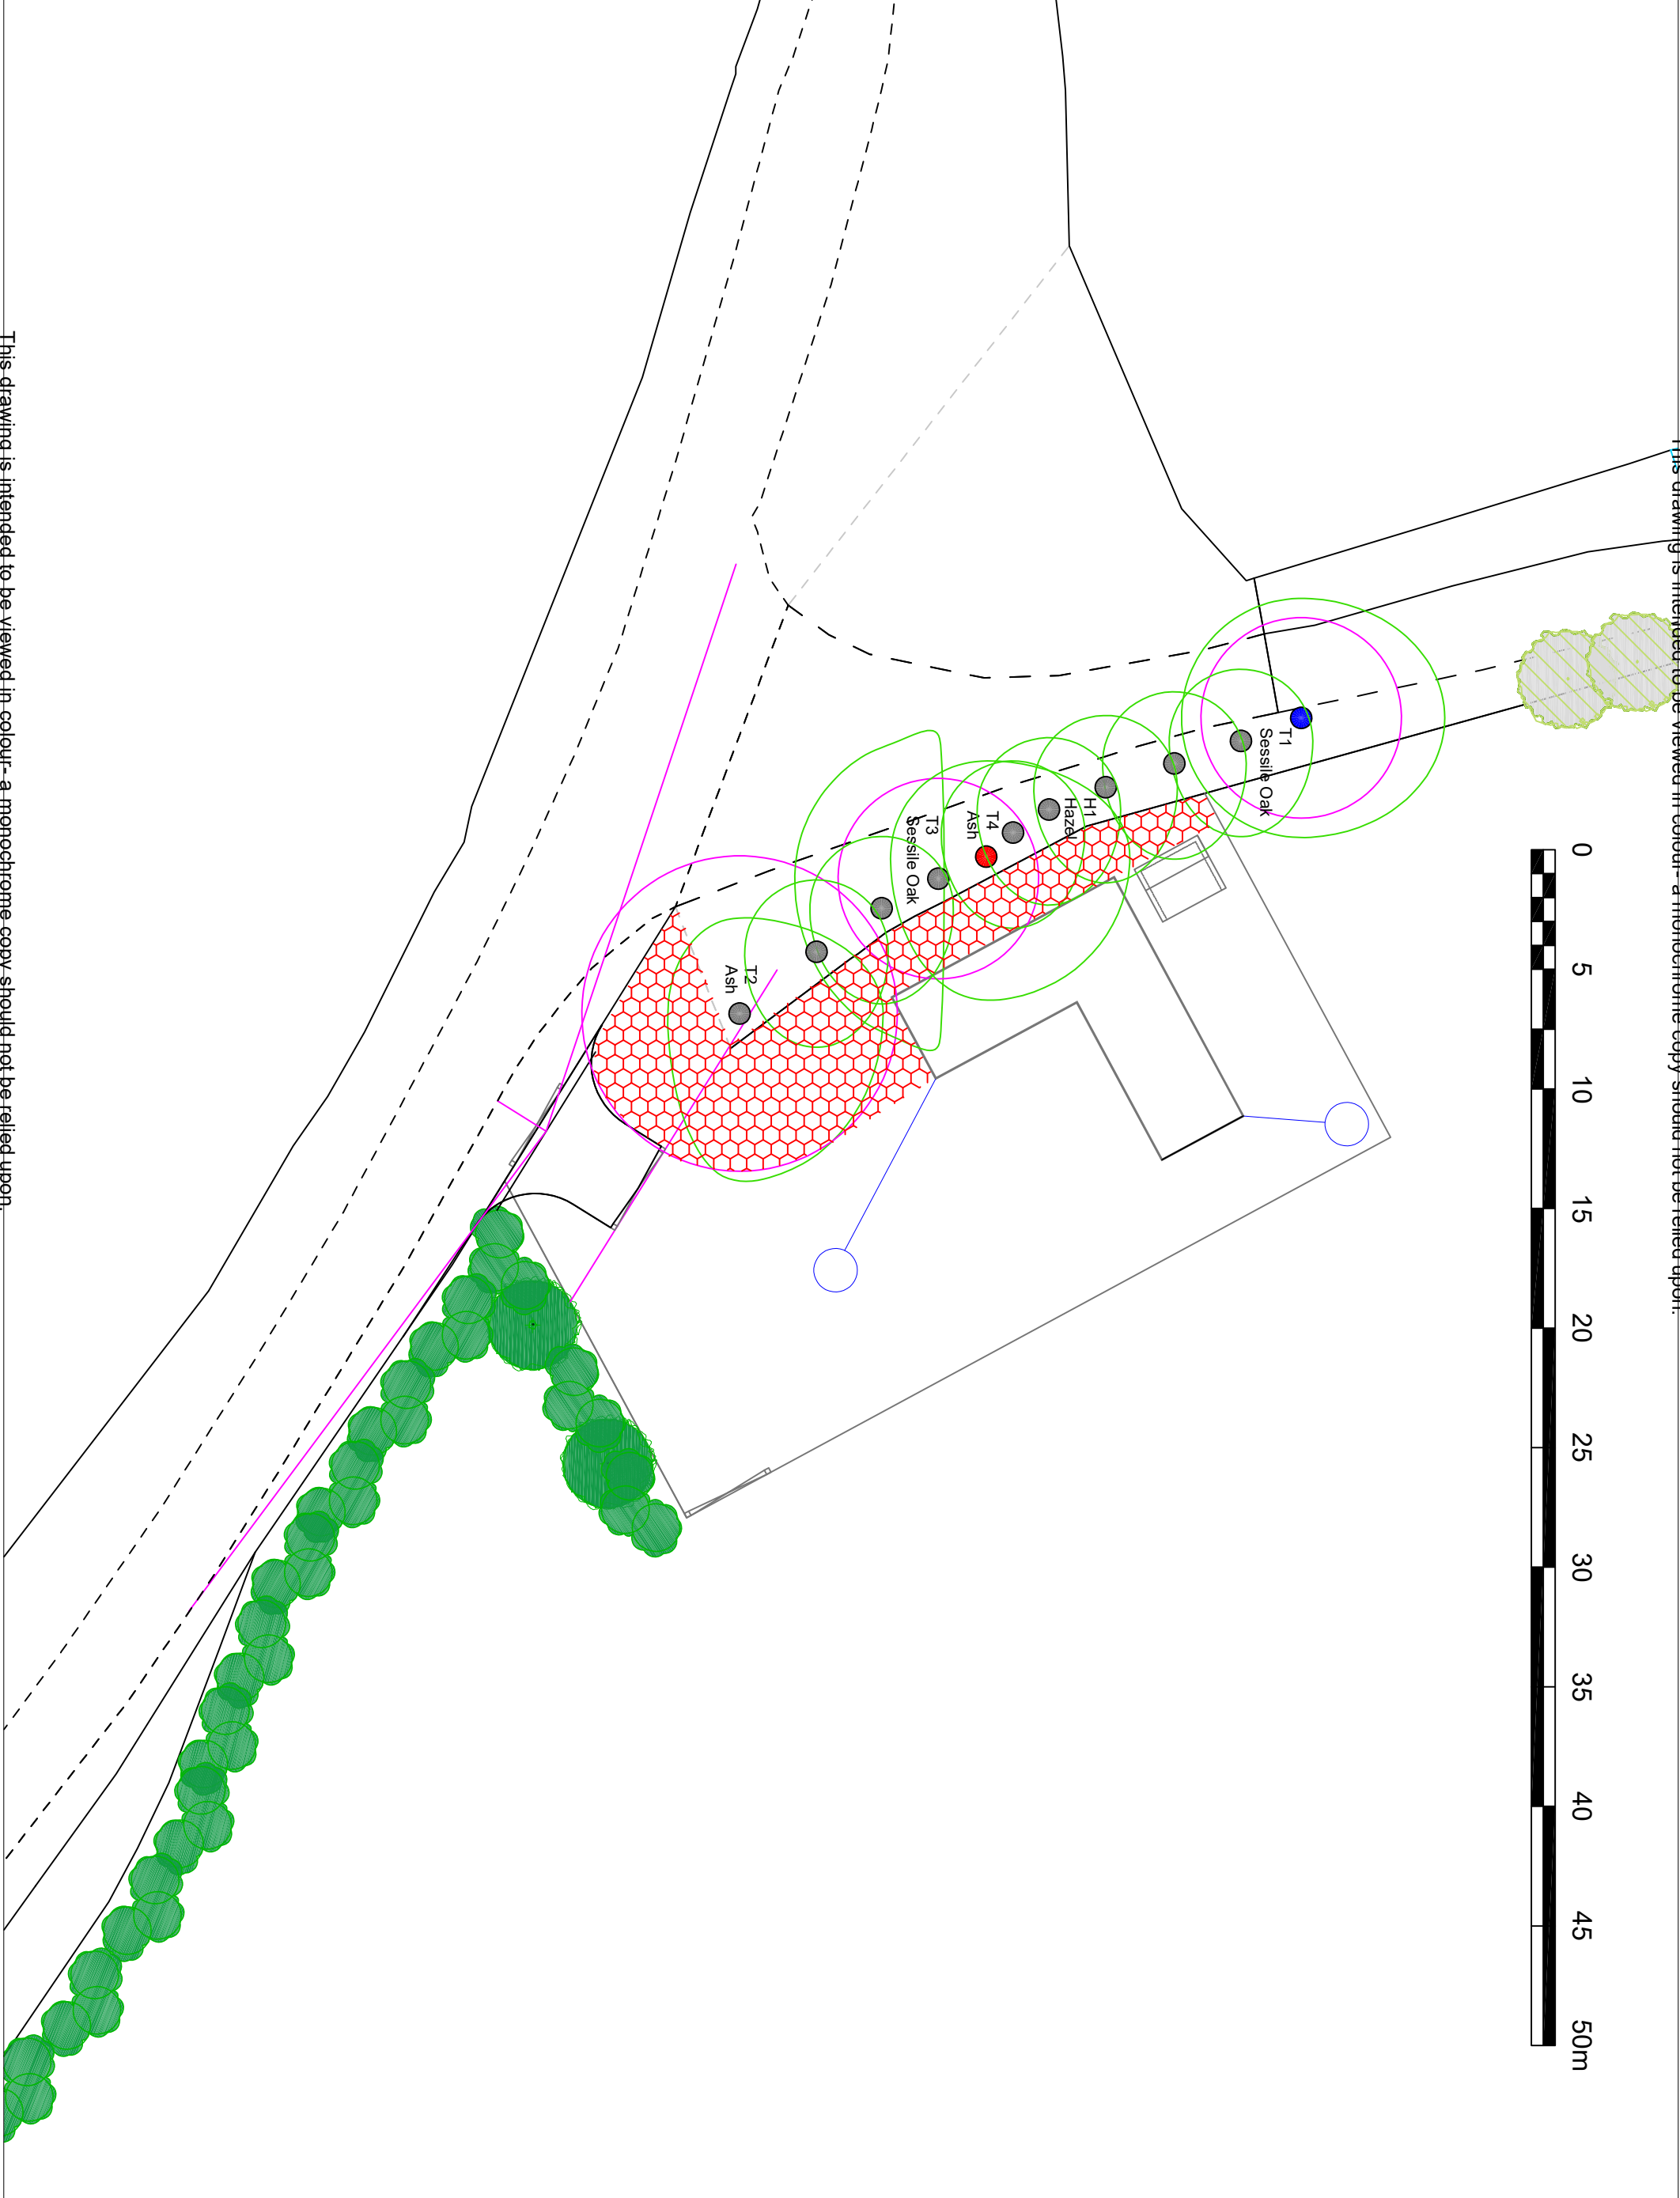

This drawing is intended to be viewed in colour- a monochrome copy should not be relied upon.