



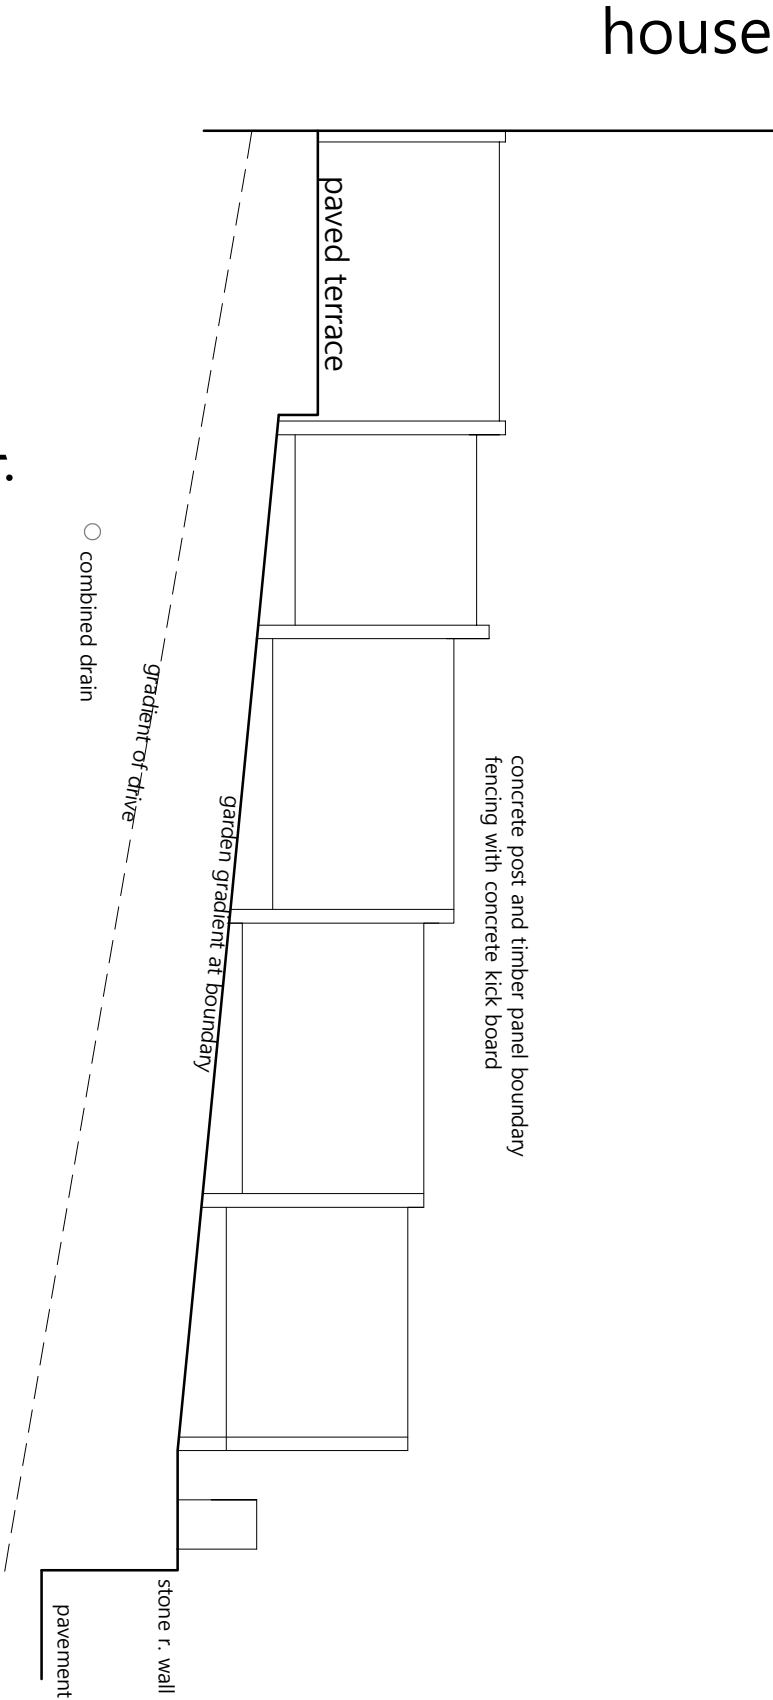

section a-a

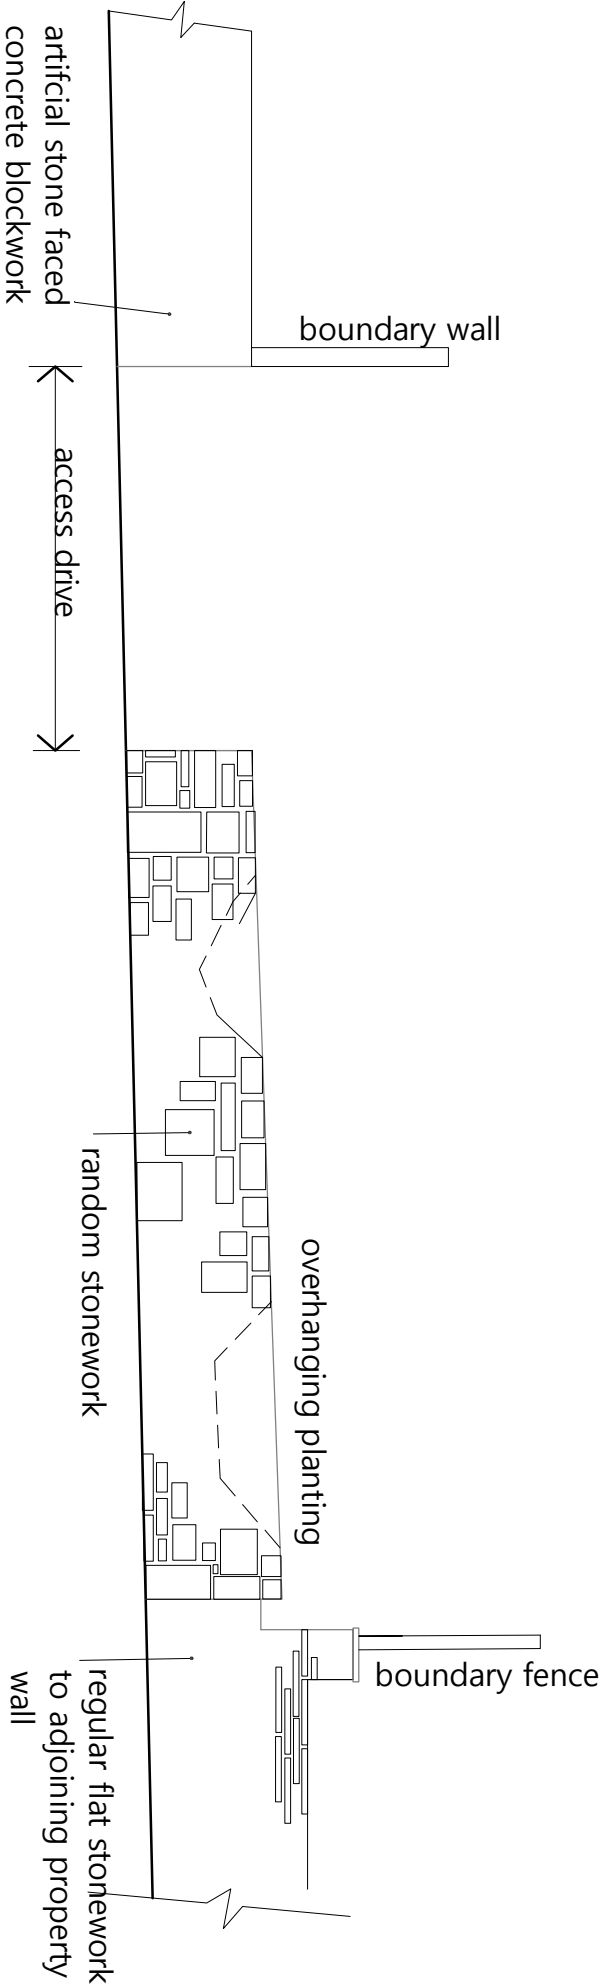

existing front wall elevation

drawing	
Existing Section a-a an Front Boundary Wall Elevation	
Project	
'Darew', Lodge Road, Caerleon, Newport NP1B 3QX	
scale	date
1:50@A3	Sept 25
drawn	
cm	
project ref.	
drawing No	rev
SC/E/02	A

A. Elevation of front boundary wall
added: 03/11/25

revisions

C. M. Design
Architectural, Building and Planning
Consultants
Stewo, The Park, Pontypool,
Gwent, NP4 8BJ
mob. 07811 324628