


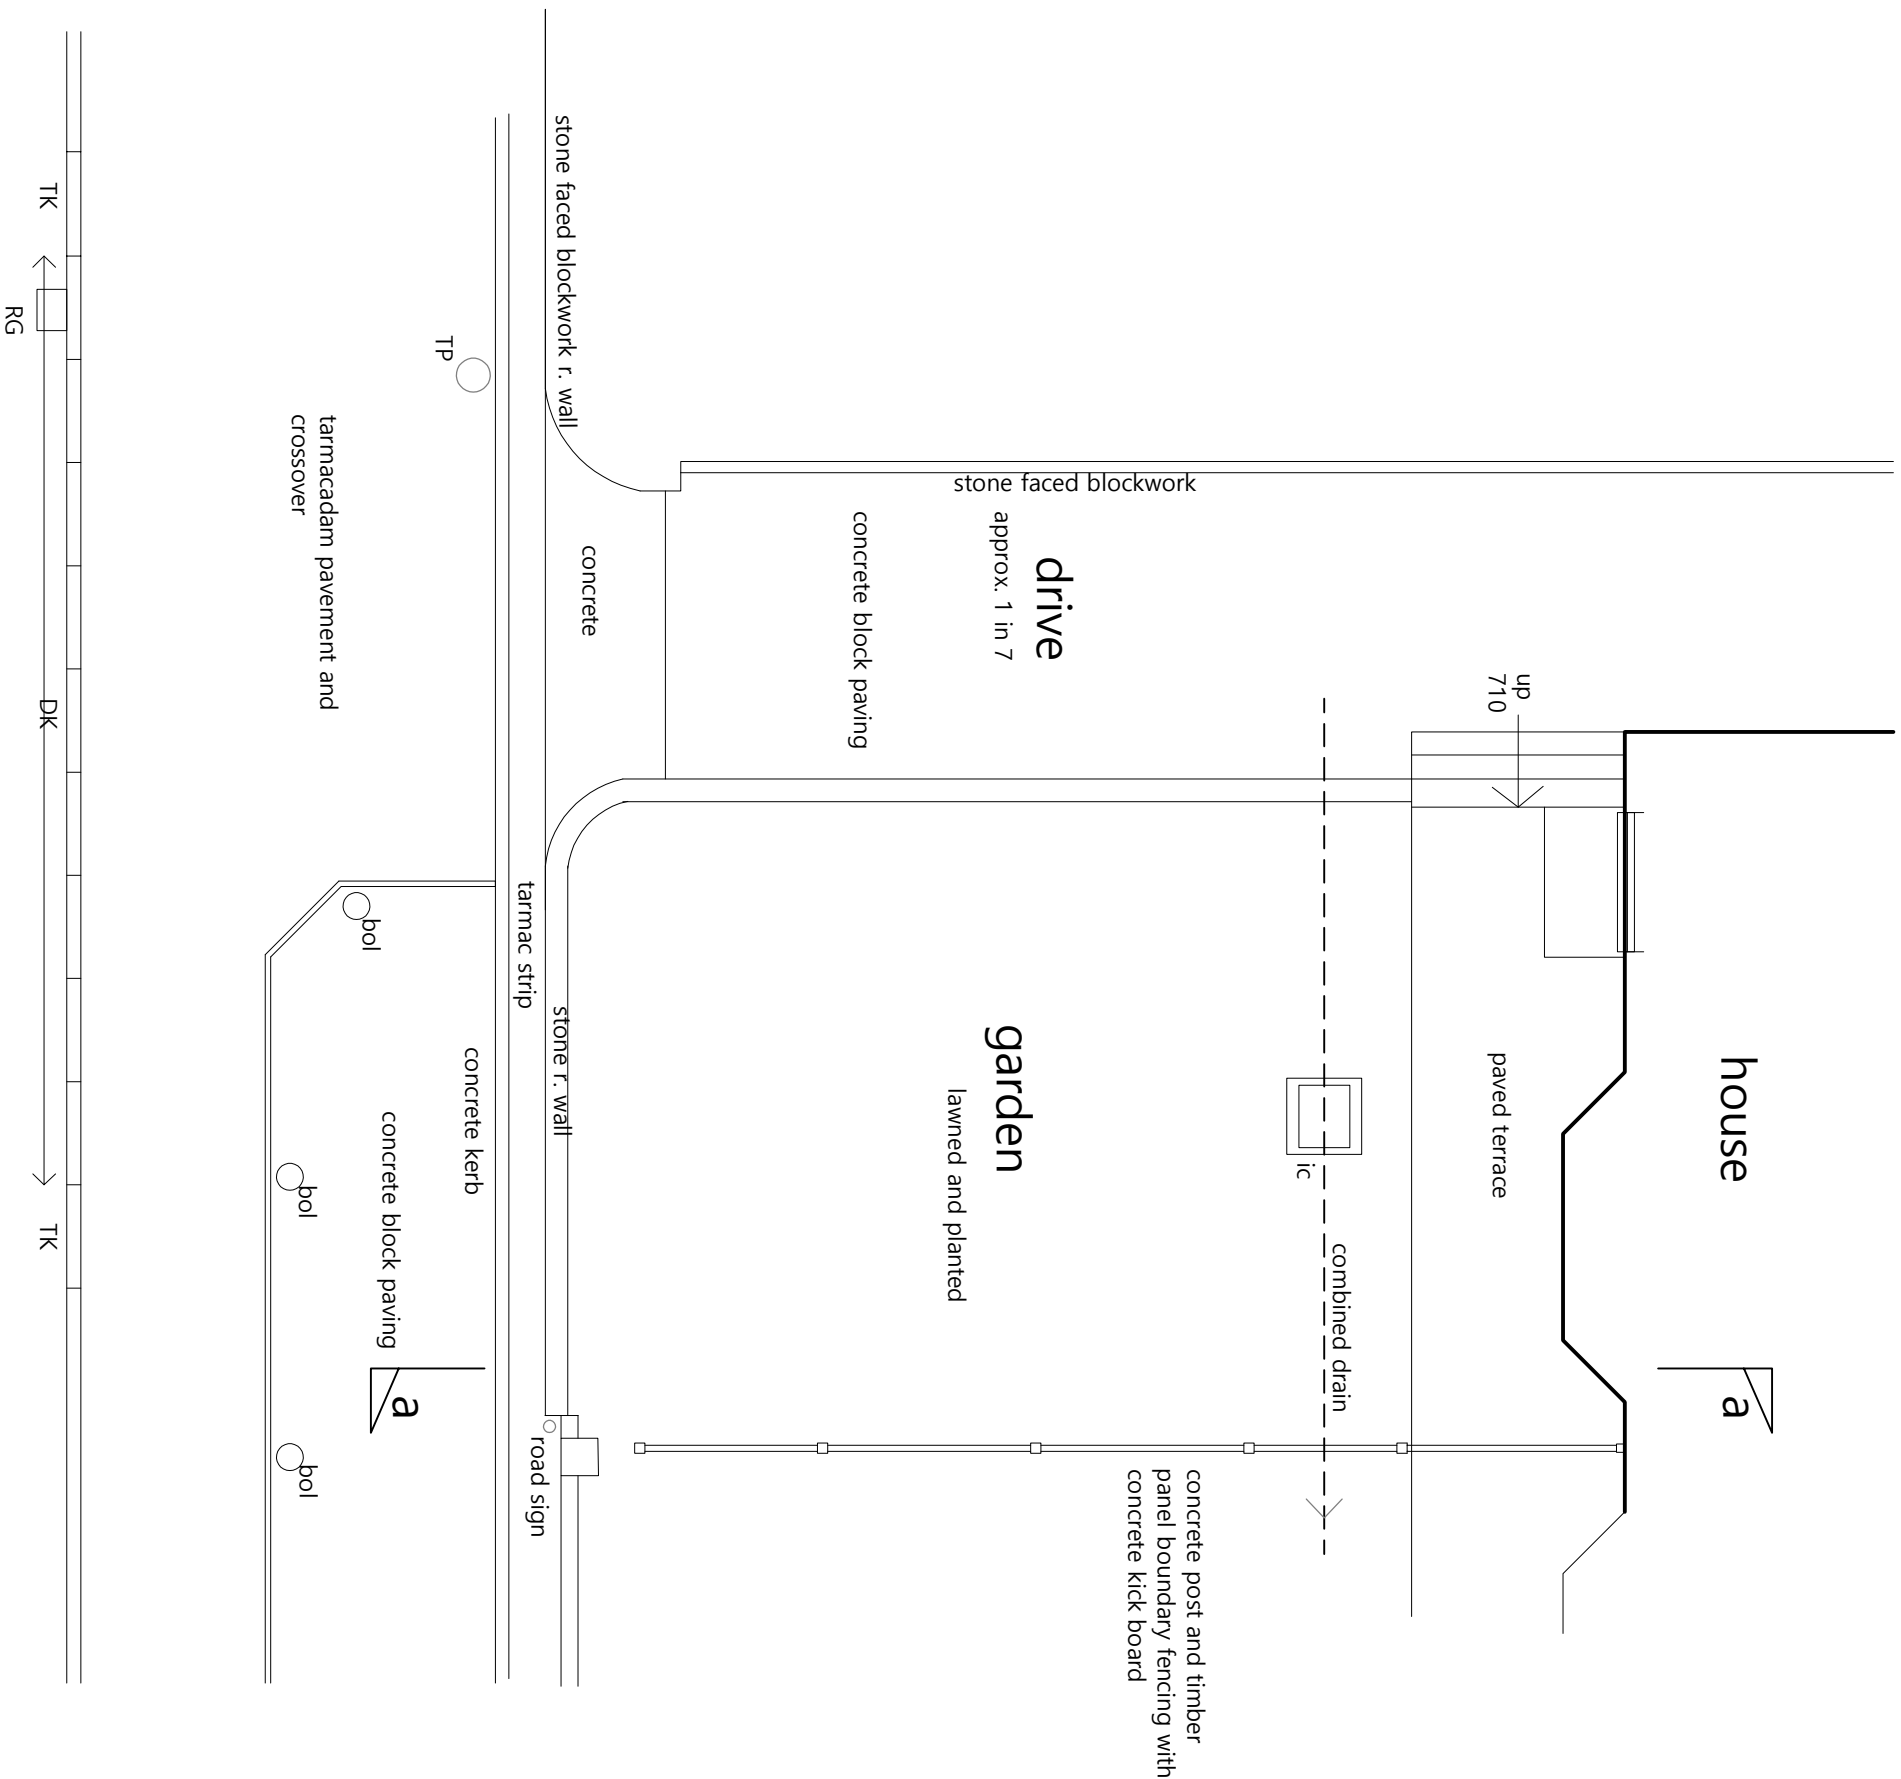

revisions	C. M. Design Architectural, Building and Planning Consultants Stefwc, The Park, Portlpool, Gwent, NP4 8BJ mob. 07811 324628	
drawing	Existing Layout Plan	
Project	'Darew'. Lodge Road, Caerleon, Newport NP1B 3QX	
scale	1:75@A3	date Sept 25
drawn	cm	
project ref.		
drawing No	SC/E/01	rev