


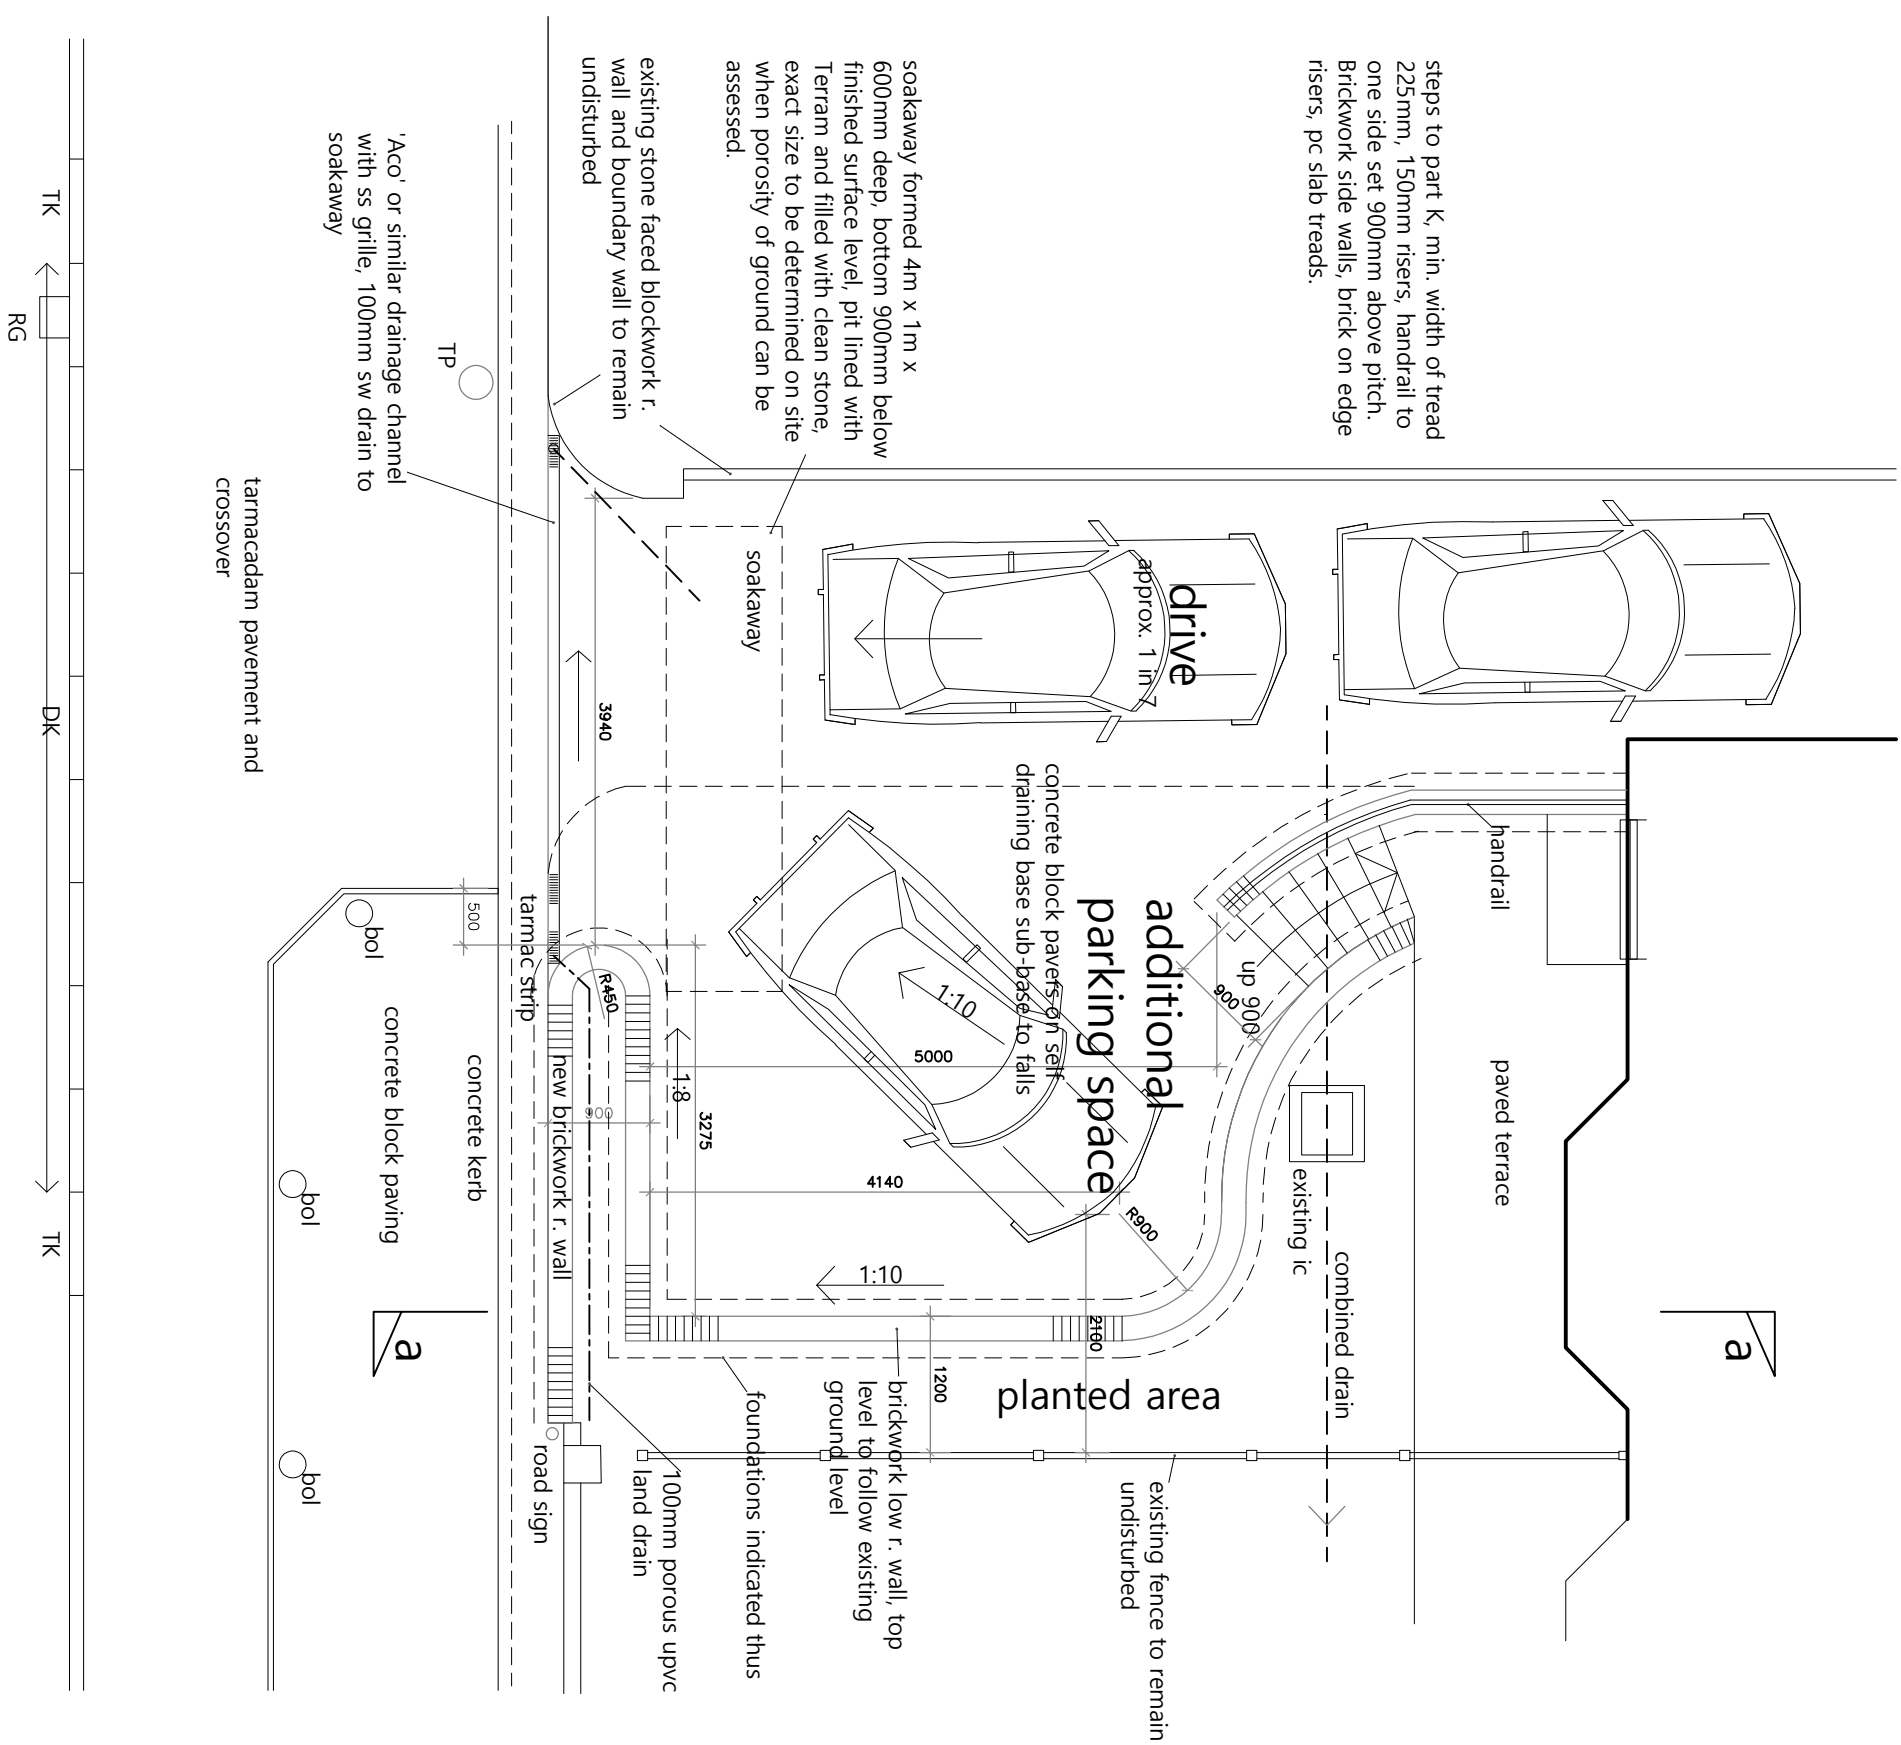

drawing	
Proposed Layout Plan	
Project	
'Darew', Lodge Road, Caerleon, Newport NP18 3QX	
Scale	date
1:75@A3	Sept 25
drawn	
CM	
projectref:	
drawing No	rev
SC/P/01	